


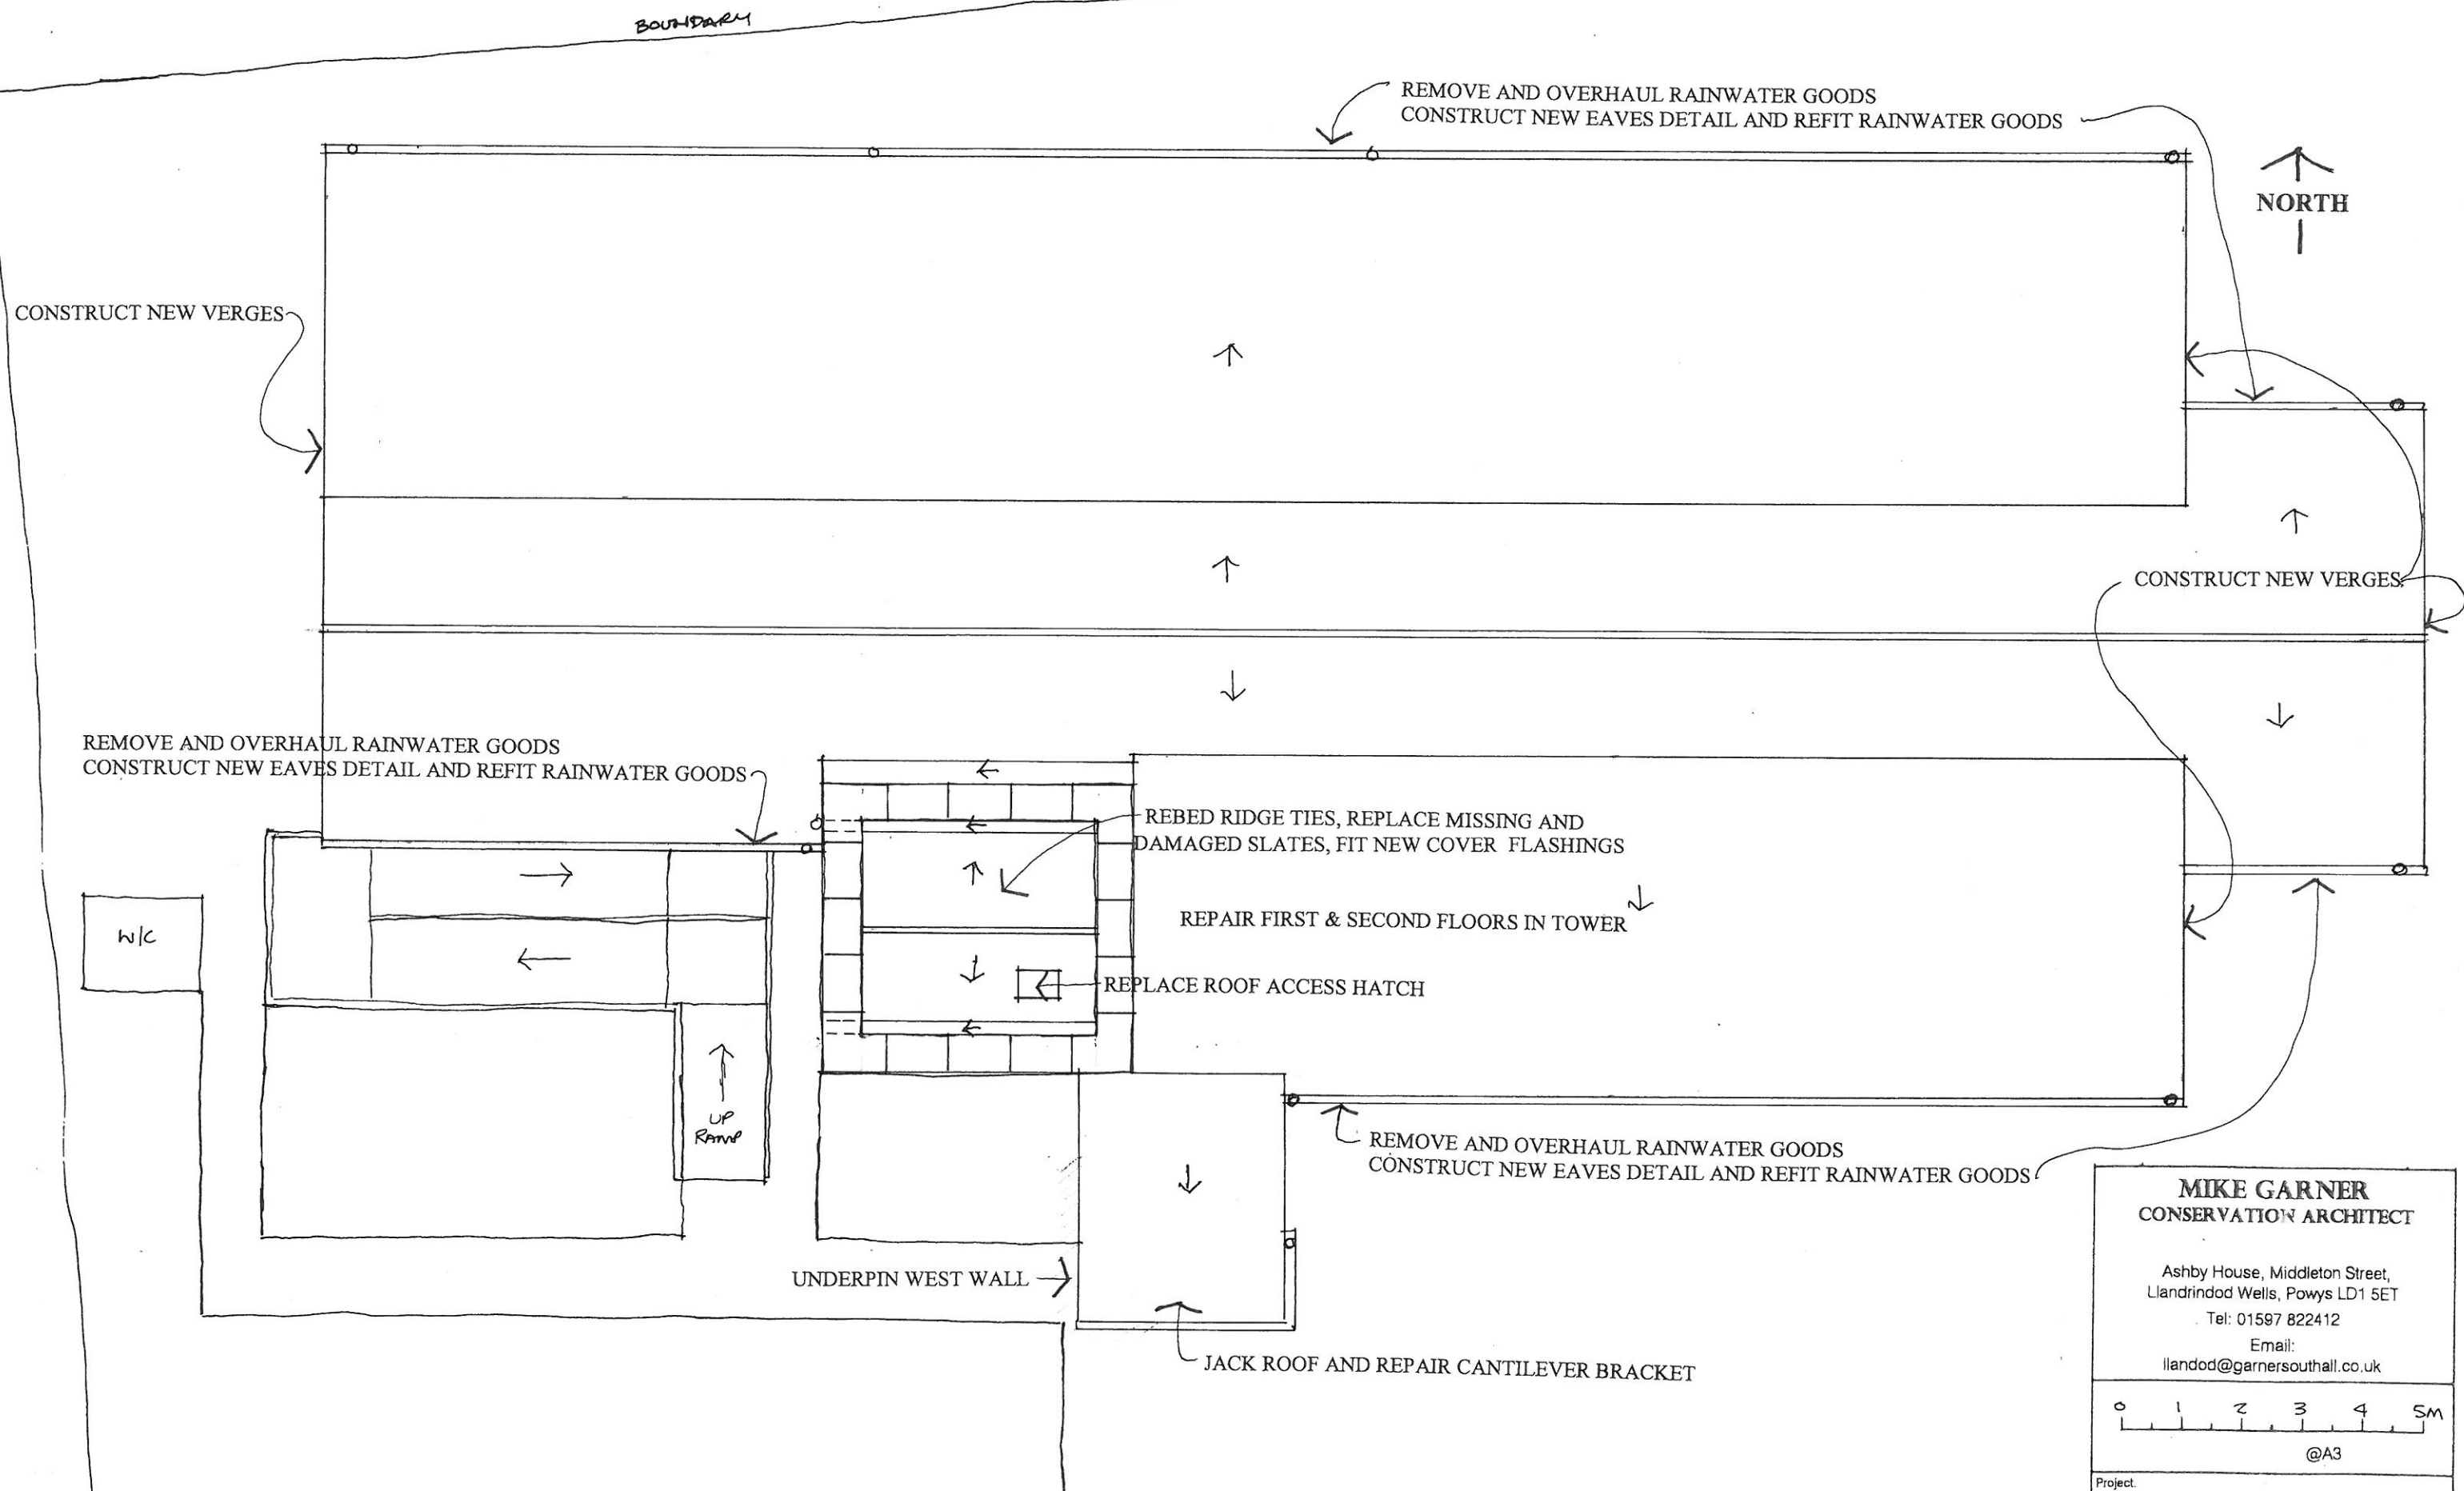

MIKE GARNER CONSERVATION ARCHITECT	
Ashby House, Middleton Street, Llandrindod Wells, Powys LD1 5ET Tel: 01597 822412 Email: llandod@garnersouthall.co.uk	
0 1 2 3 4 5m @A3	
Project. REPAIRS TO ST MARYS CHURCH, BRITON FERRY	
Subject. ROOF PLAN	
Dwn.	Scale. 1:100 @A3
Date.	Dwg No. 4683/3
DO NOT SCALE, USE FIGURED DIMS ONLY - COPYRIGHT	




SOUTH

UNDERPIN WEST WALL



REMOVE AND OVERHAUL RAINWATER GOODS
CONSTRUCT NEW EAVES DETAIL AND REFIT RAINWATER GOODS

JACK ROOF AND REPAIR CANTILEVER BRACKET


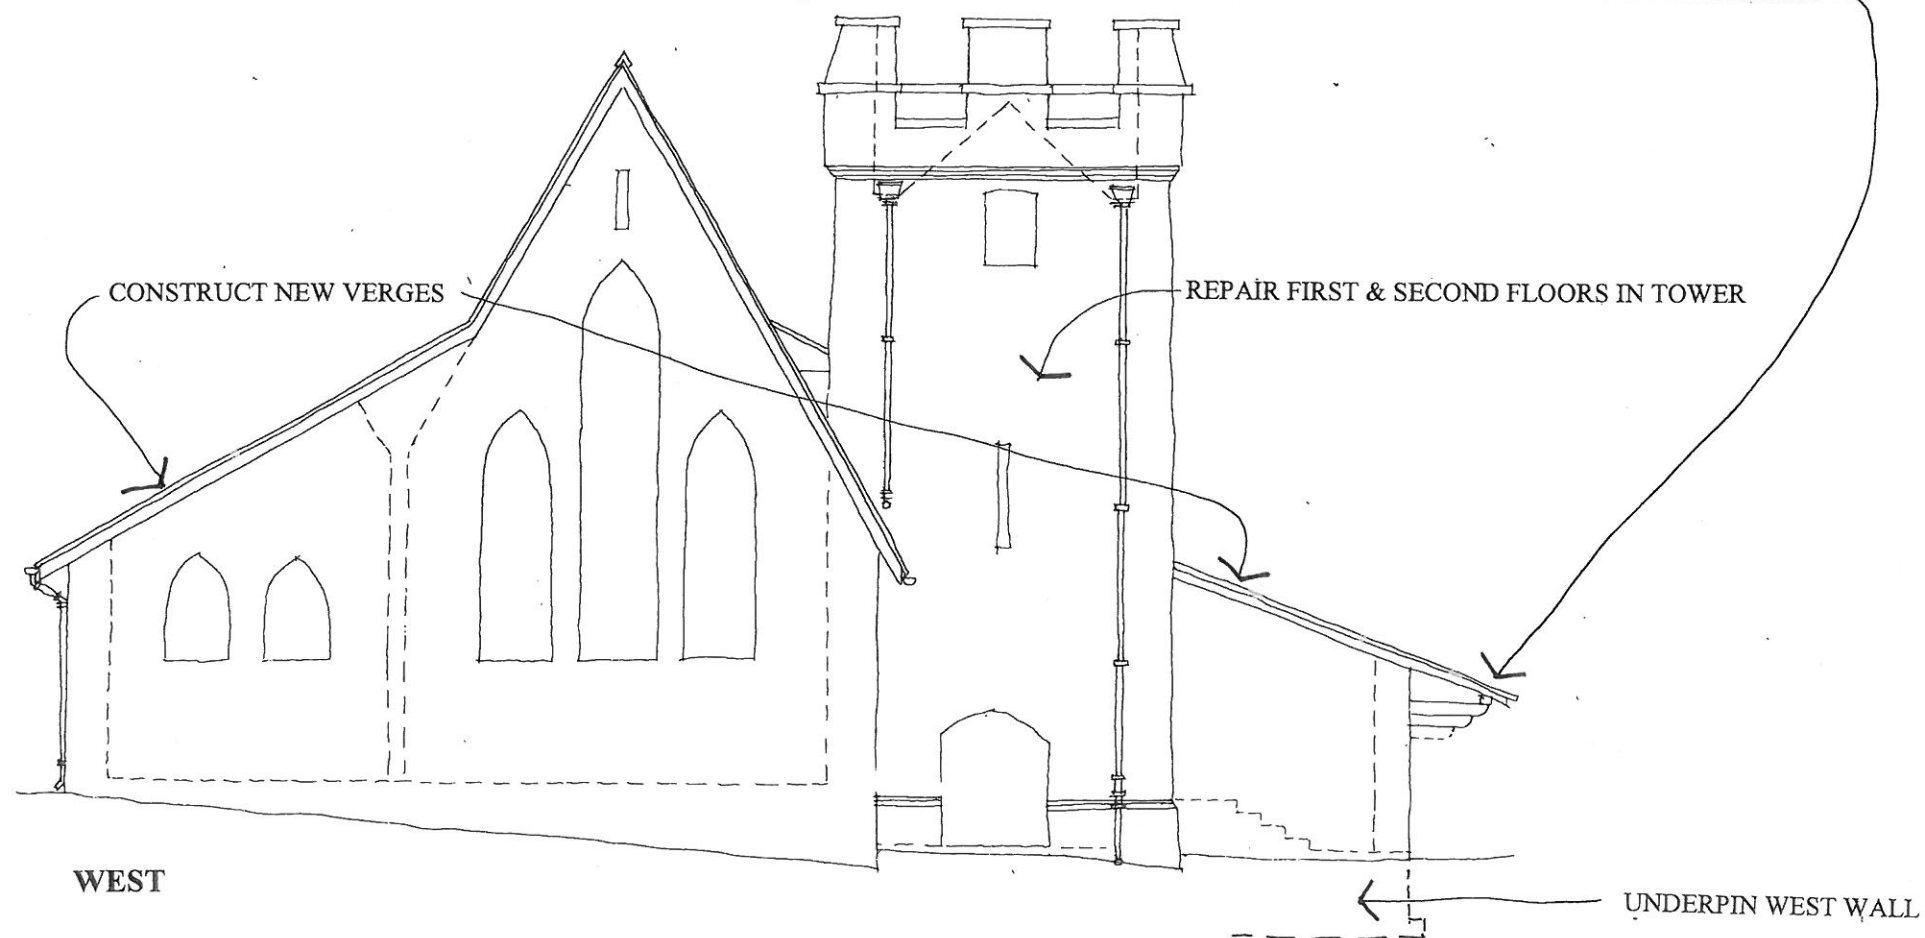


WEST

Rev.	Des.	Date.
MIKE GARNER CONSERVATION ARCHITECT		
Ashby House, Middleton Street, Llandrindod Wells, Powys LD1 5ET Tel: 01597 822412 Email: llandod@garnersouthall.co.uk		
0 1 2 3 4 5M @A3		
Project: REPAIRS TO ST MARYS CHURCH, BRITON FERRY		
Subject: SOUTH AND WEST ELEVATIONS		
Dn.	Scale. 1:100 @A3	
Date.	Dwg No. 4683/4	
DO NOT SCALE, USE FIGURED DIMS ONLY - COPYRIGHT		

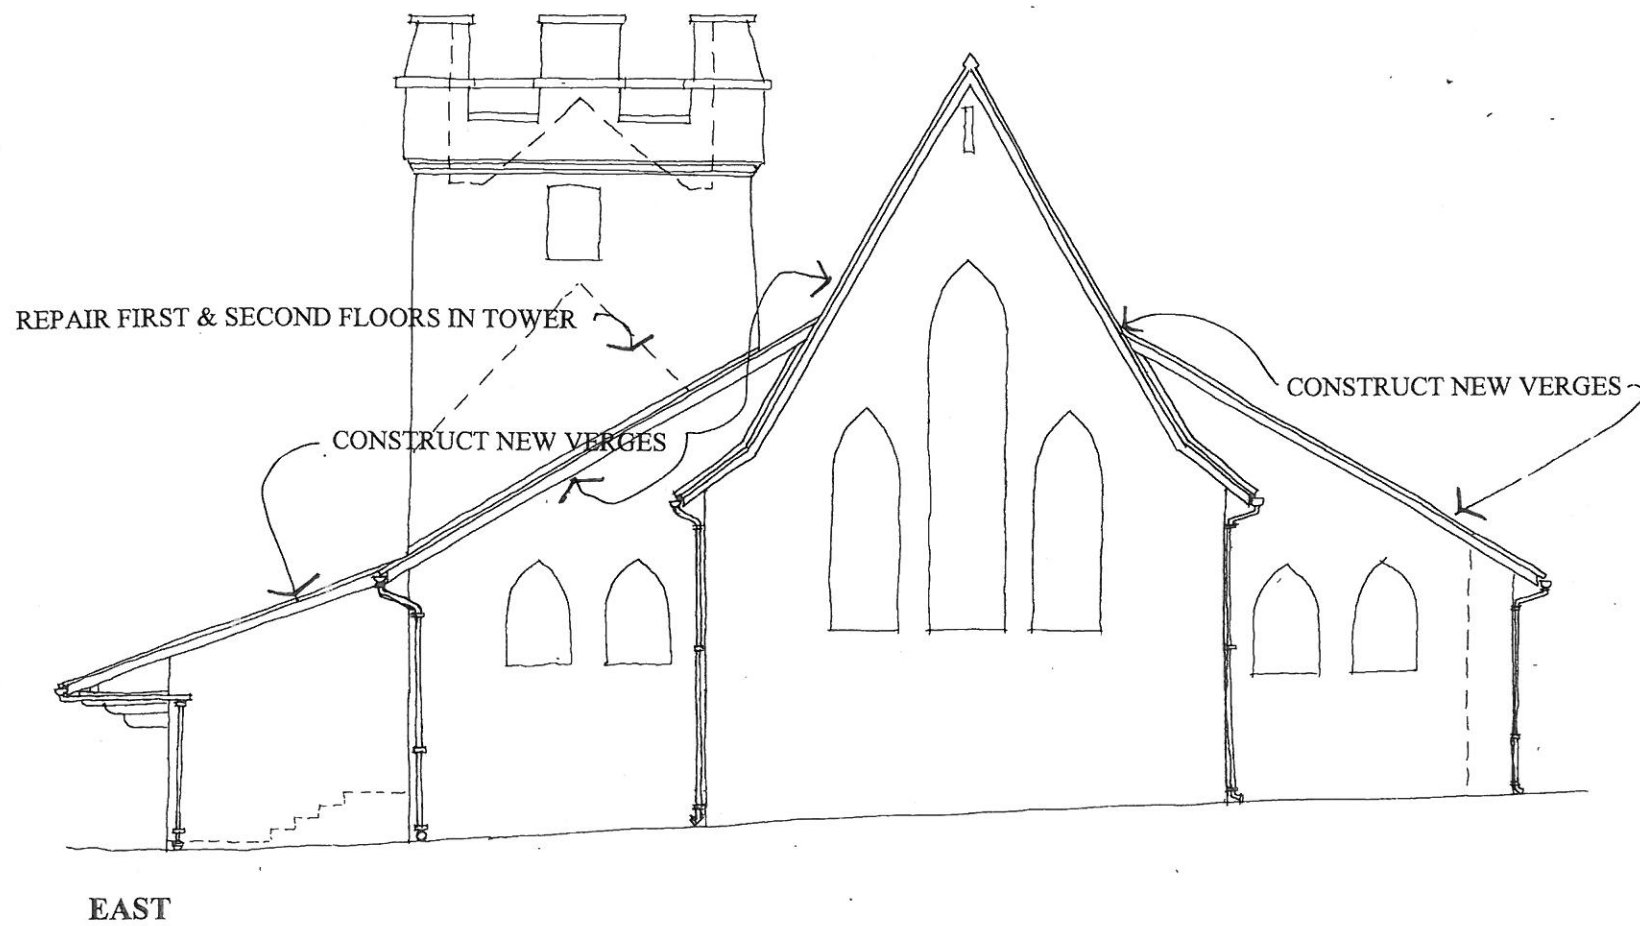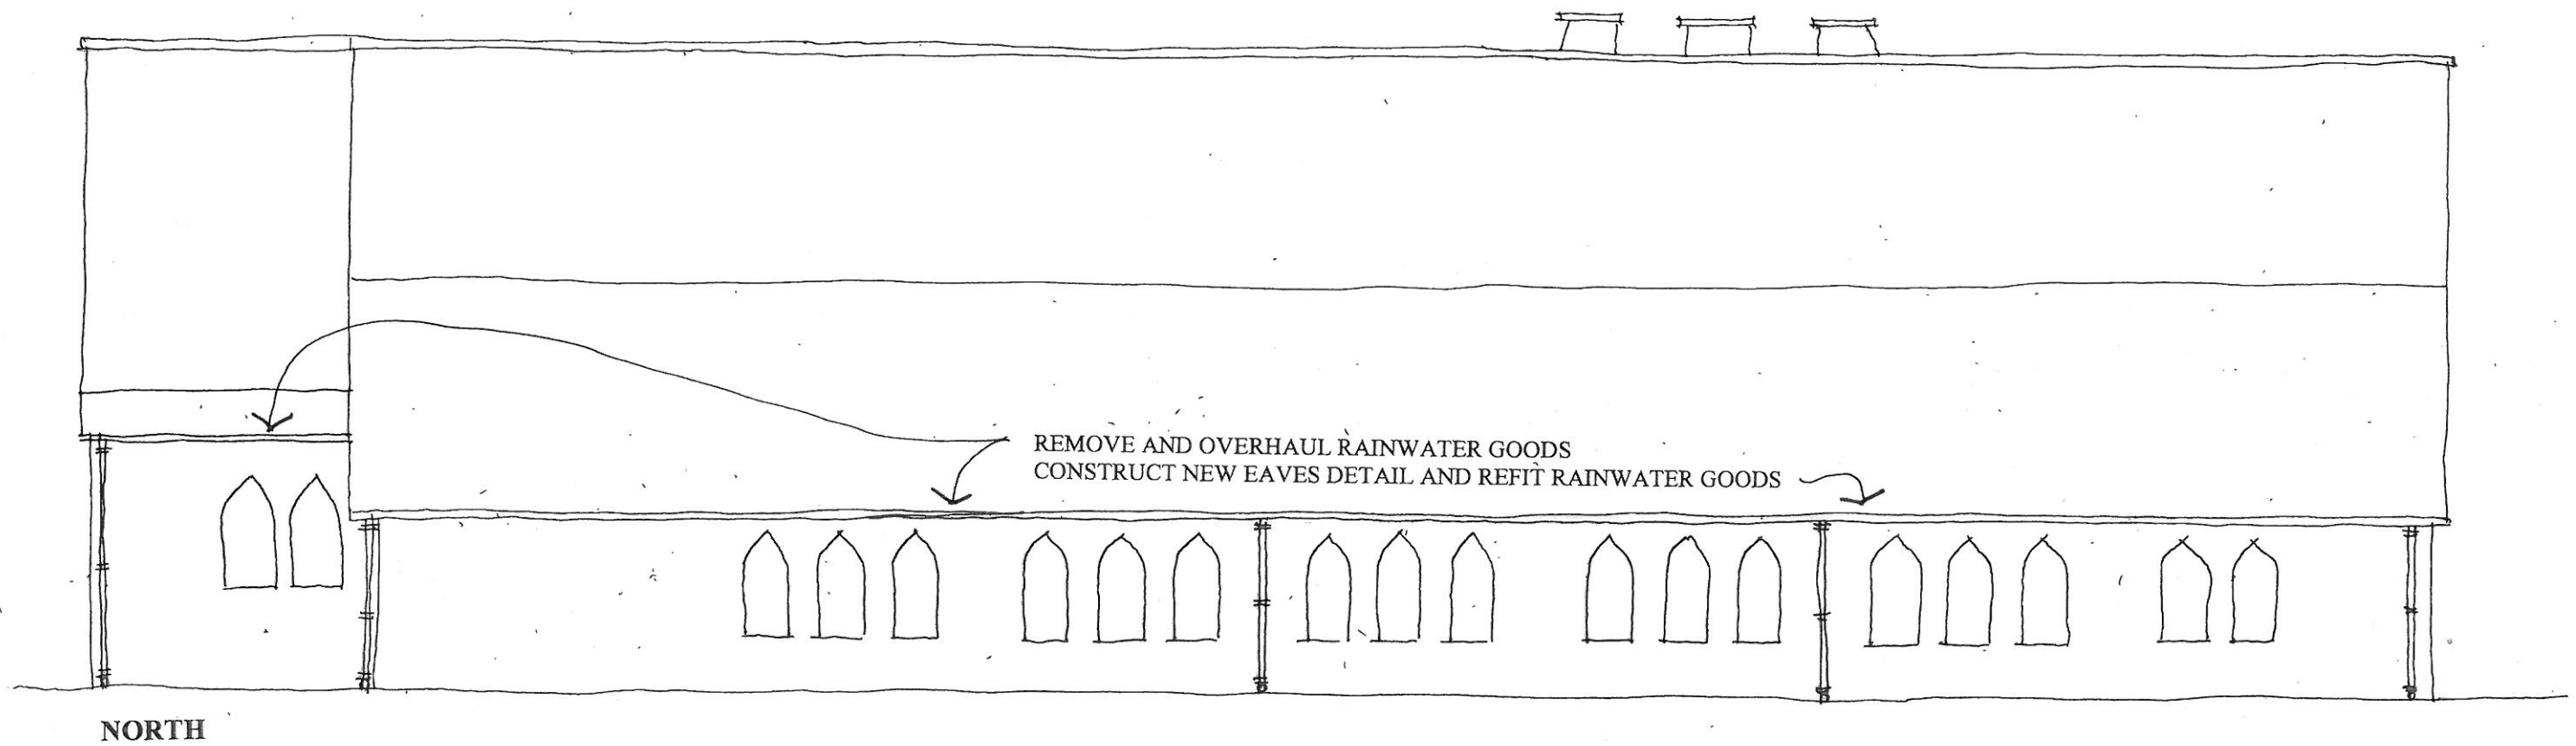


Rev.	Des.	Date.
MIKE GARNER CONSERVATION ARCHITECT Ashby House, Middleton Street, Llandrindod Wells, Powys LD1 5ET Tel: 01597 822412 Email: llandod@garnersouthall.co.uk		
0 1 2 3 4 5M @A3		
Project: REPAIRS TO ST MARYS CHURCH, BRITON FERRY		
Subject: NORTH AND EAST ELEVATIONS		
Dwn.	Scale: 1:100 @A3	
Date.	Dwg No. 4683/5	
DO NOT SCALE, USE FIGURED DIMS ONLY - COPYRIGHT		

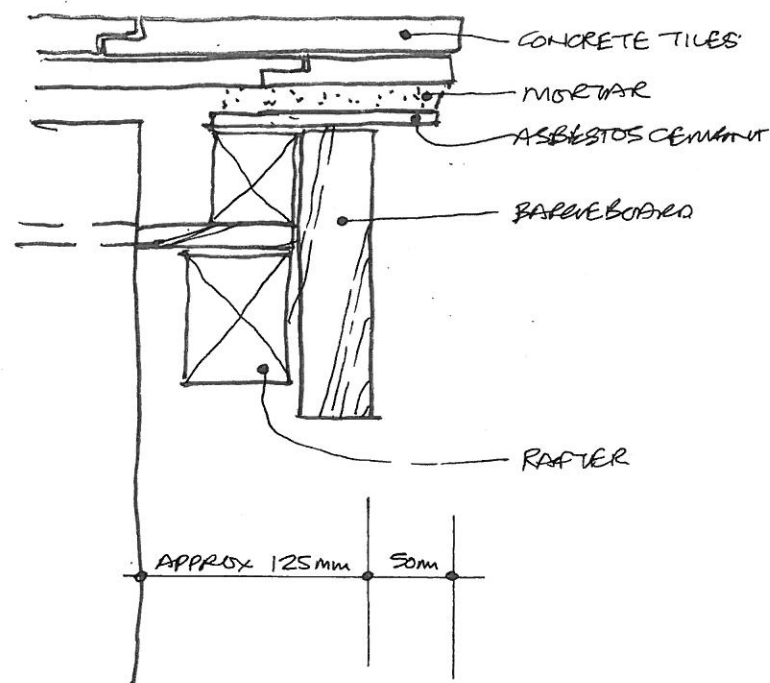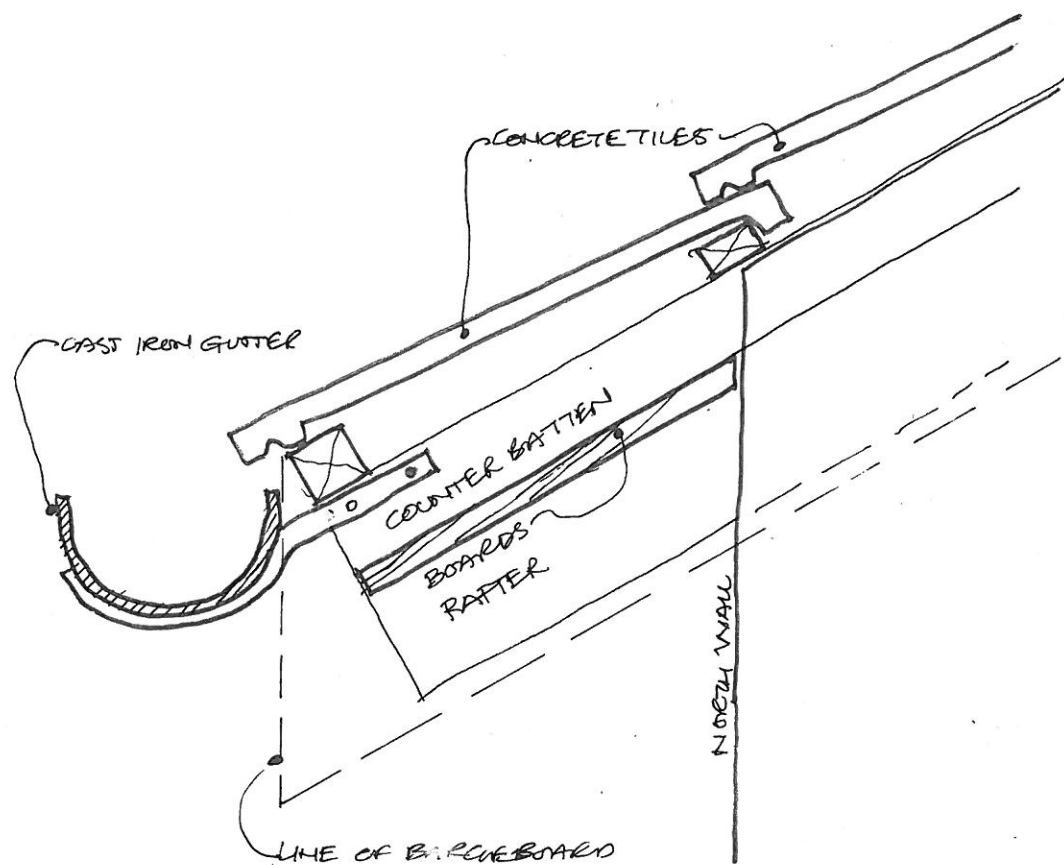


VERGE



EAVES

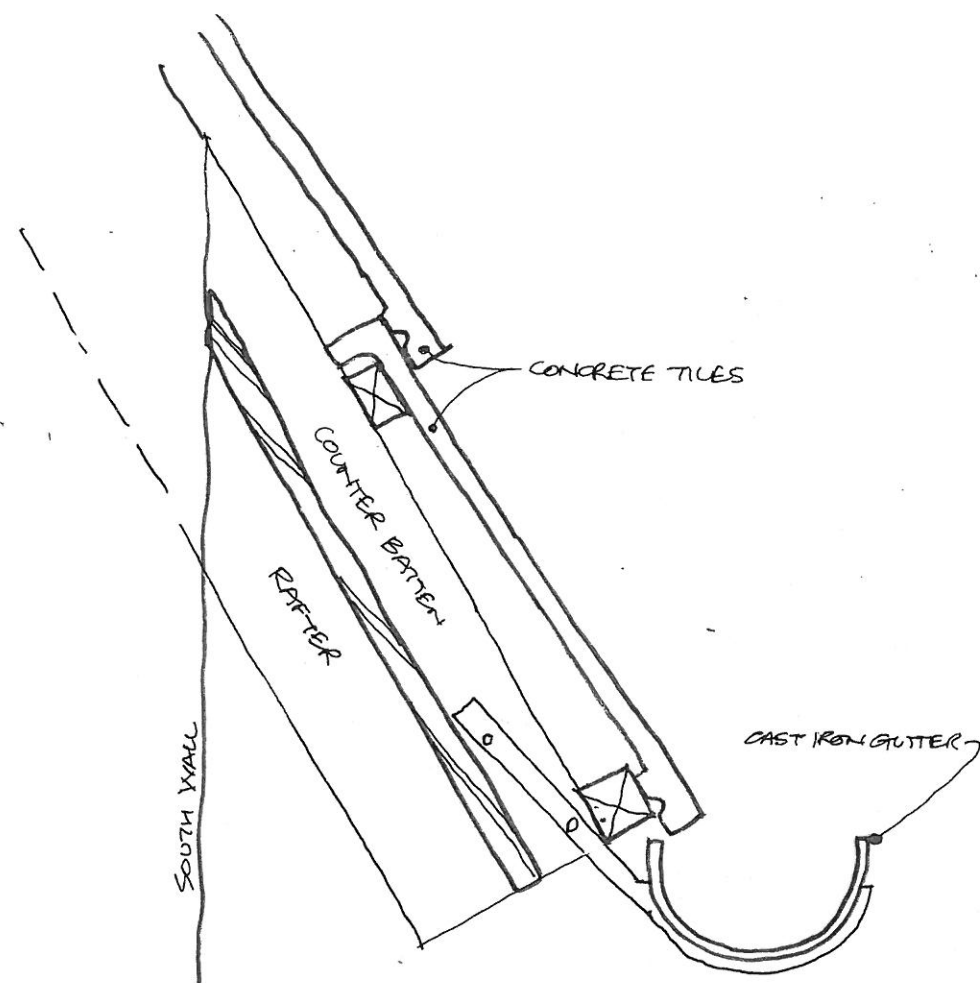

Rev.	Des.	Date.
MIKE GARNER CONSERVATION ARCHITECT Ashby House, Middleton Street, Llandrindod Wells, Powys LD1 5ET Tel: 01597 822412 Email: llandod@garnersouthall.co.uk		
0 50 100 150 200 250 1:5 @A3		
Project: REPAIRS TO ST MARYS CHURCH, BRITON FERRY		
Subject: EXISTING ROOF DETAILS		
Dim.	Scale: 1:5 @A3	
Date.	Dwg No 4683/6	
DO NOT SCALE, USE FIGURED DIMS ONLY - COPYRIGHT		

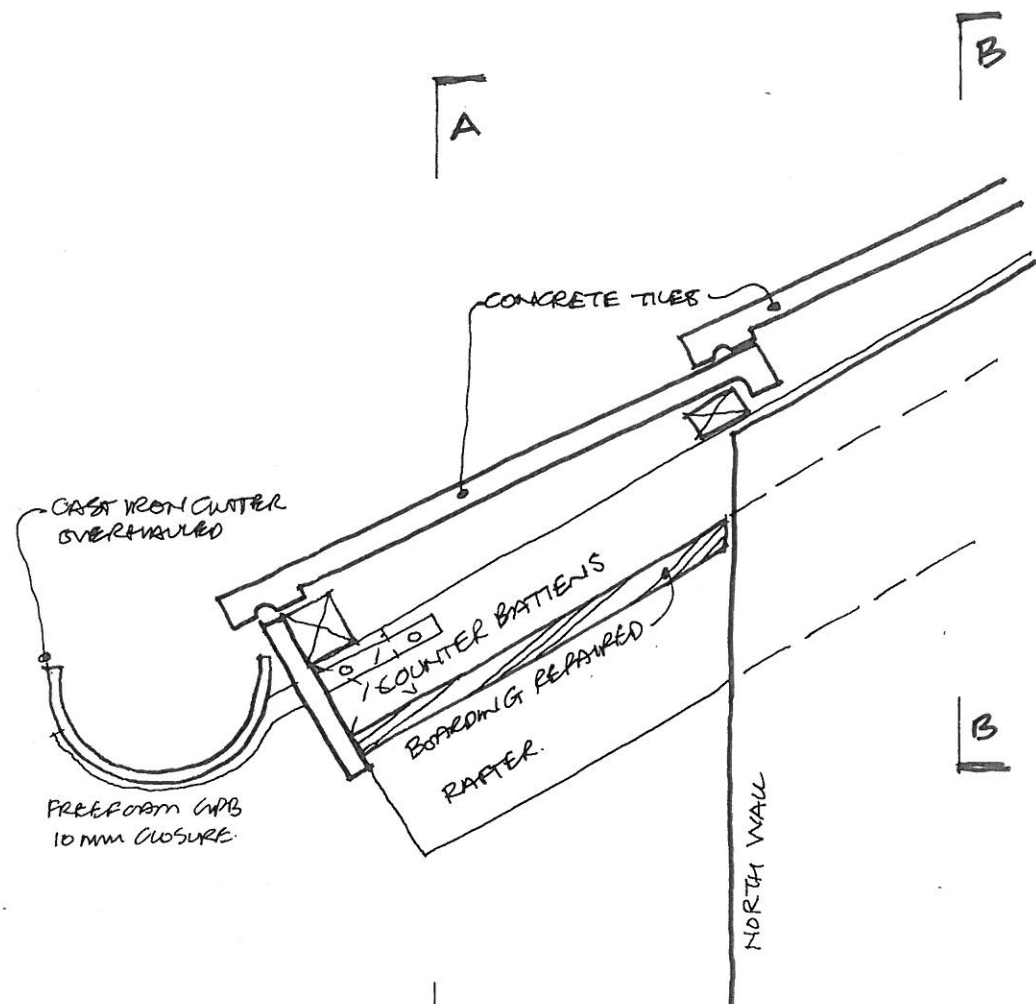


EAVES

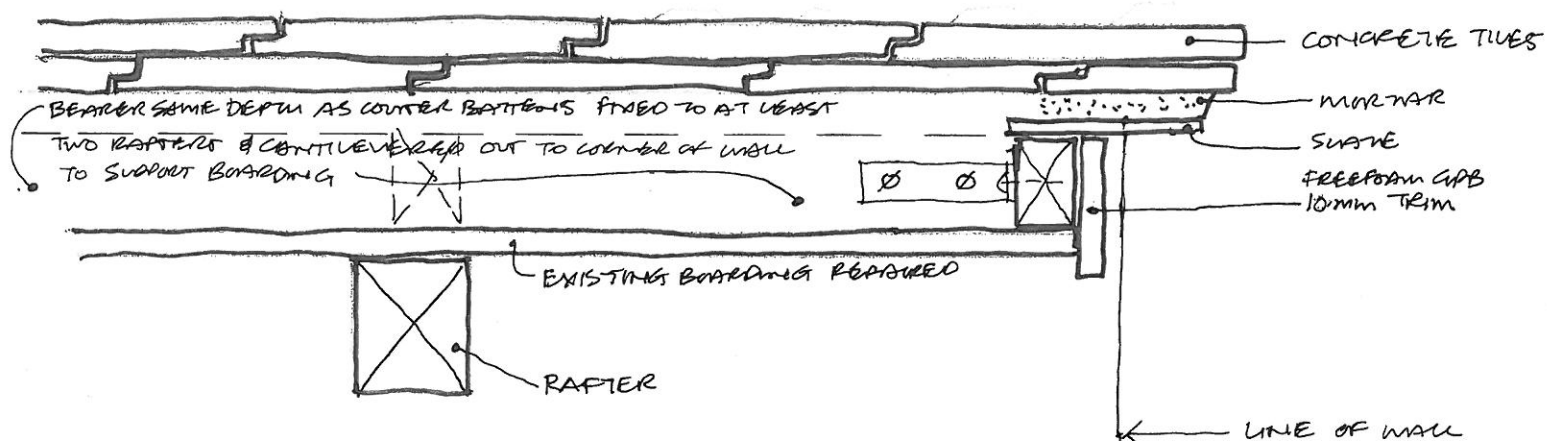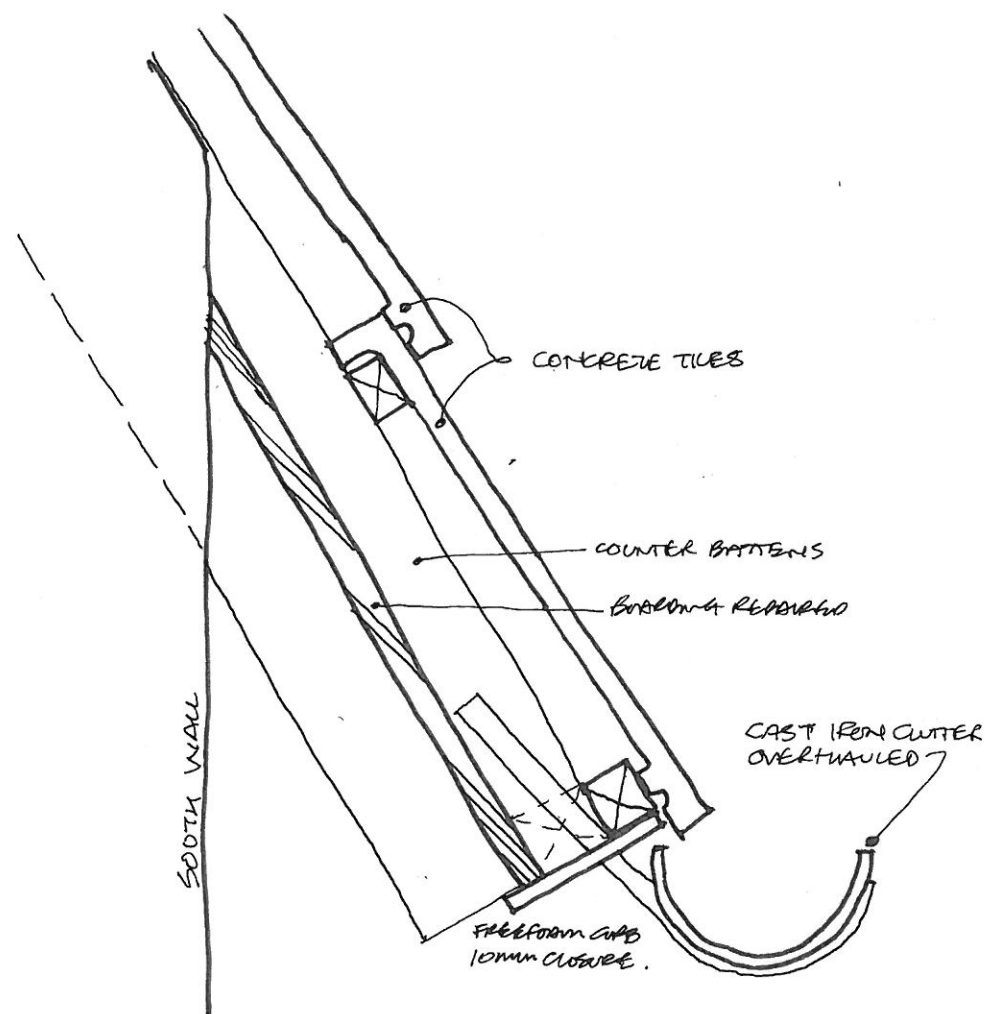

SECTION AA

VERGE

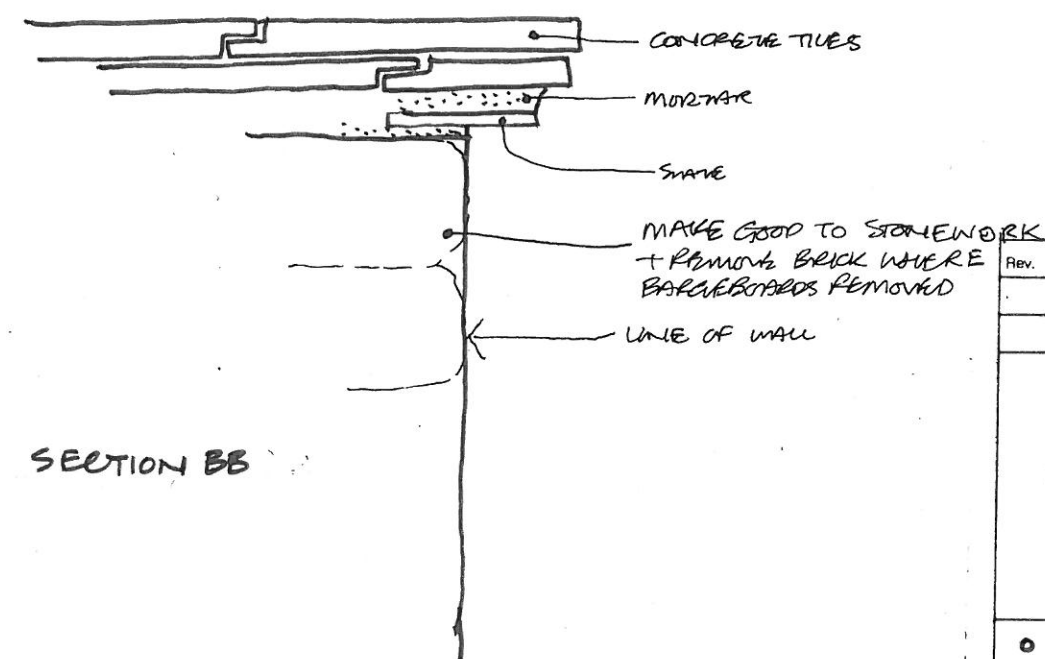


SECTION BB

Rev.	Des.	Date.

MIKE GARNER
CONSERVATION ARCHITECT

Ashby House, Middleton Street,
Llandrindod Wells, Powys LD1 5ET
Tel: 01597 822412
Email:
llandod@garnersouthall.co.uk

 


Project.
**REPAIRS TO ST MARYS
CHURCH, BRITON FERRY**

Subject.
PROPOSED ROOF DETAILS

Drn. Scale. **1:5 @A3**
Date. Dwg No. **4683/7**

DO NOT SCALE, USE FIGURED DIMS ONLY - COPYRIGHT

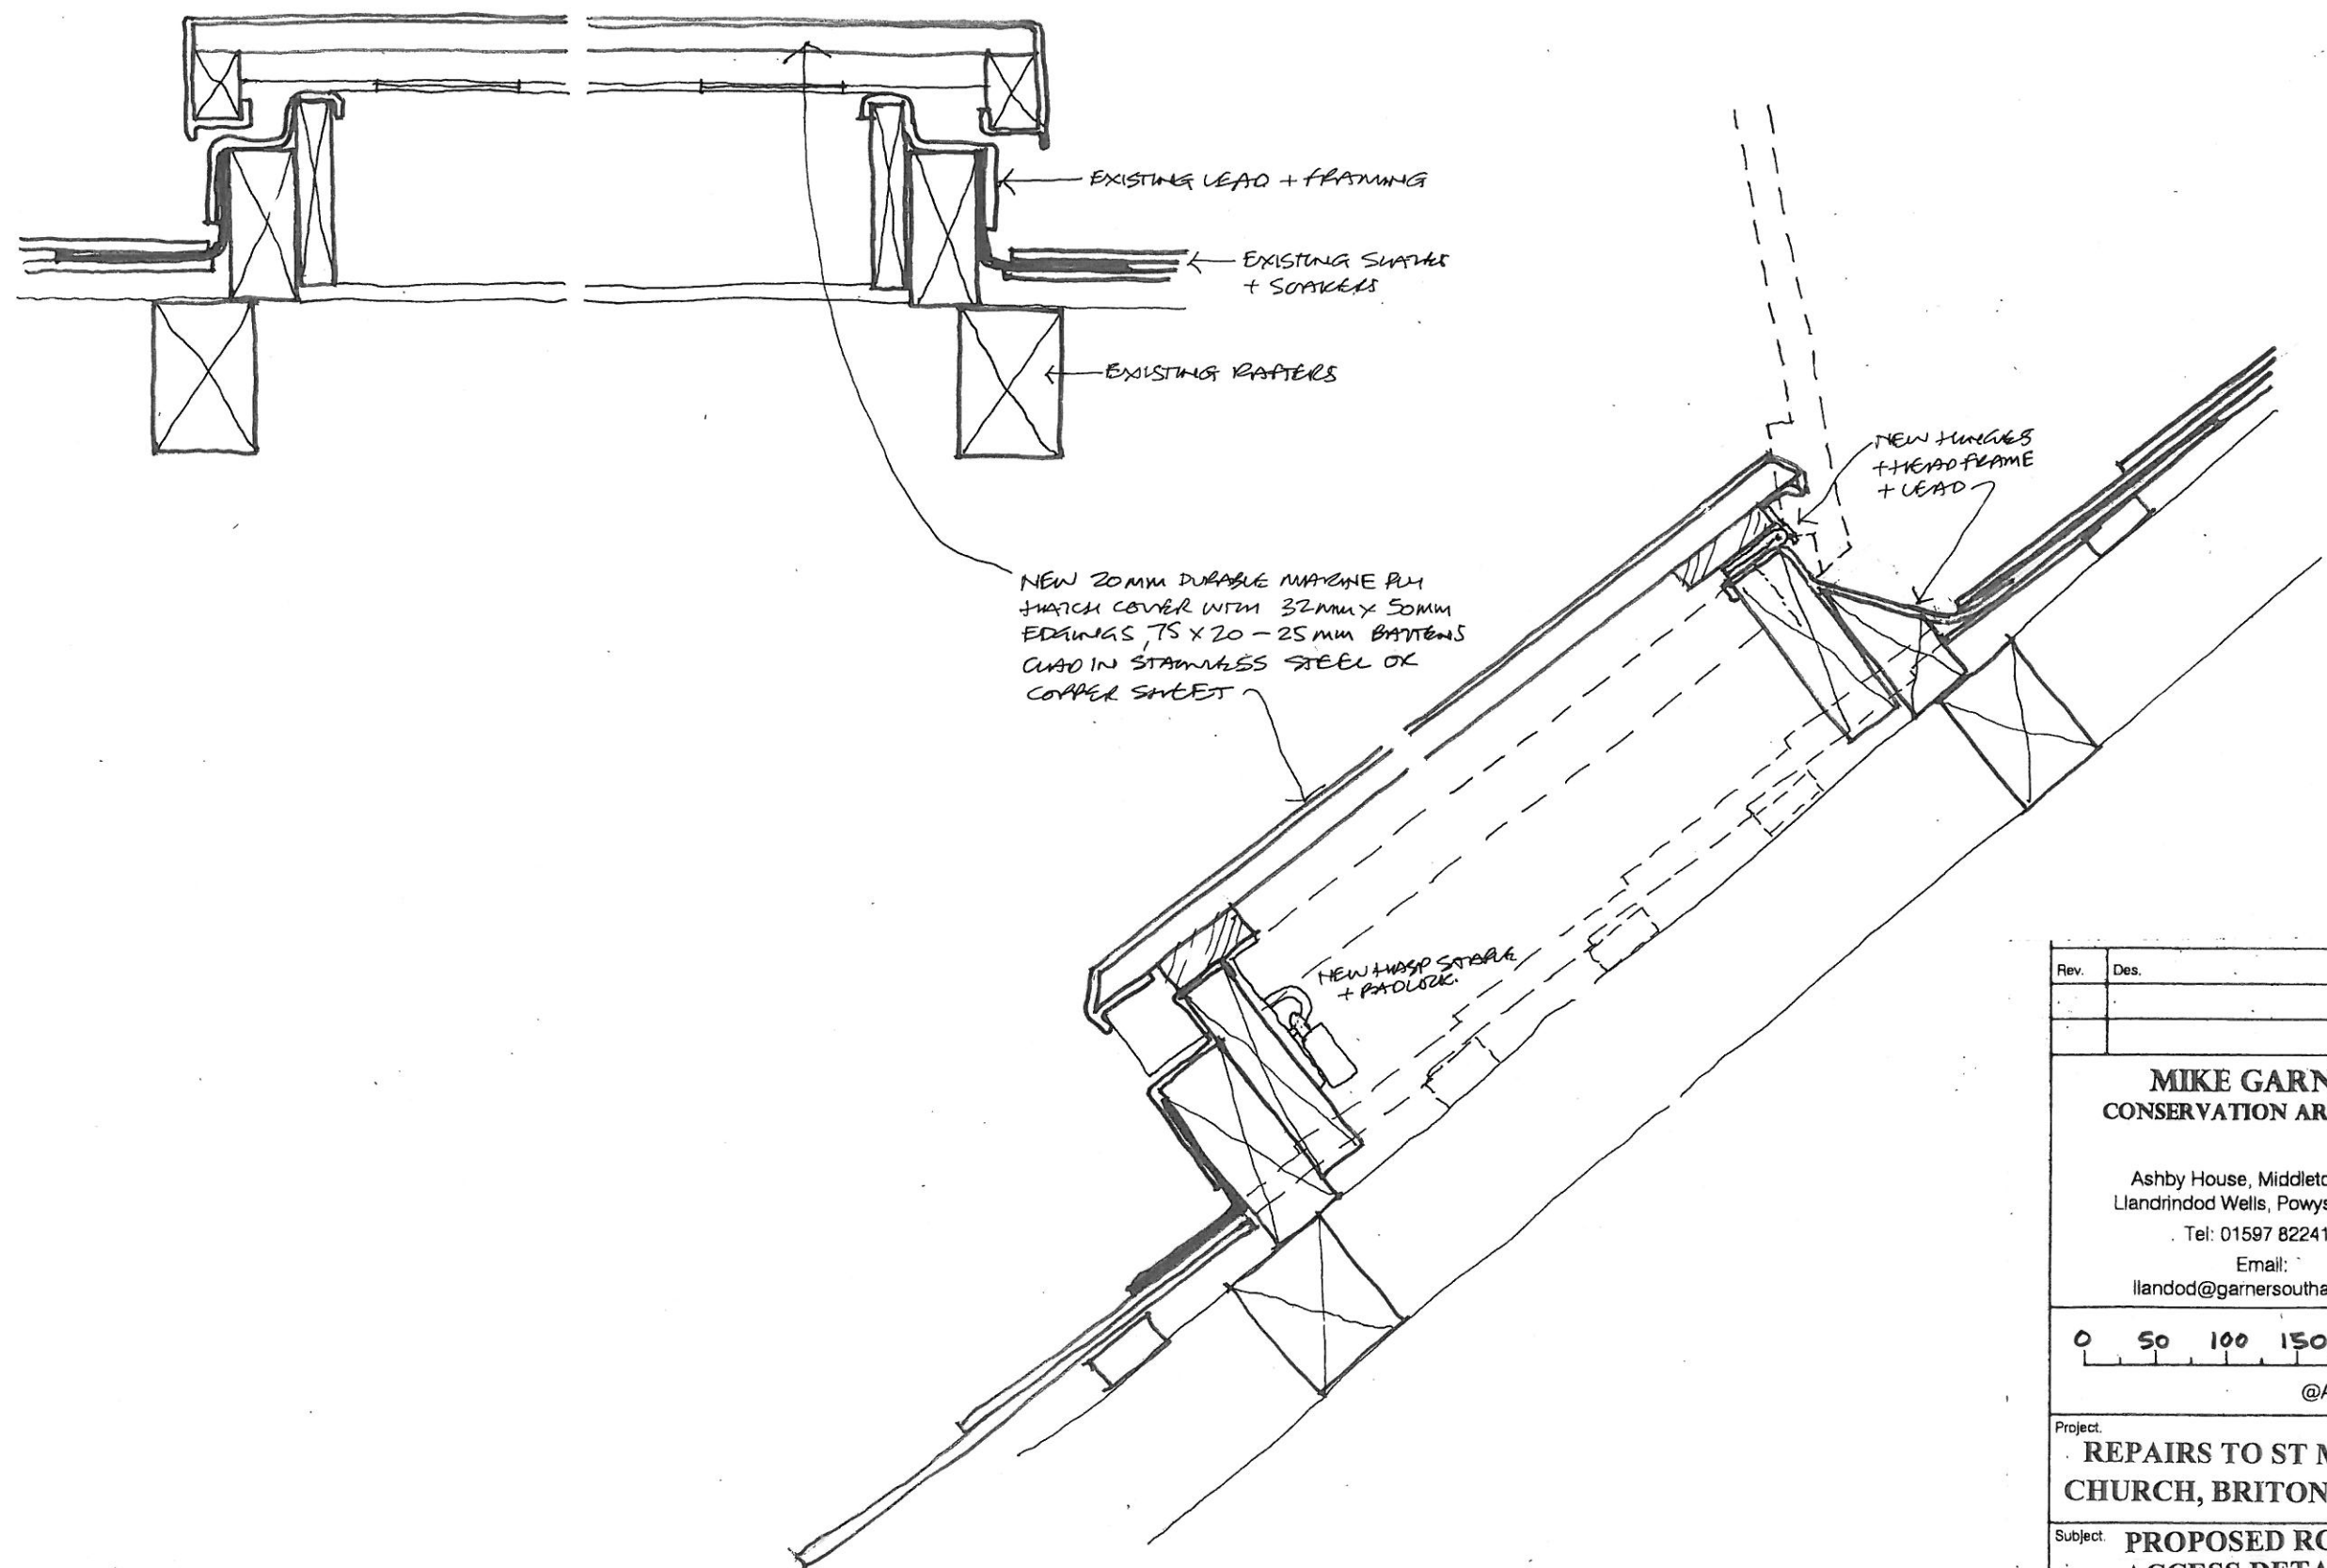

Rev.	Des.	Date.
MIKE GARNER CONSERVATION ARCHITECT Ashby House, Middleton Street, Llandrindod Wells, Powys LD1 5ET Tel: 01597 822412 Email: llandod@garnersouthall.co.uk		
0 50 100 150 200 250 @A3		
Project: REPAIRS TO ST MARYS CHURCH, BRITON FERRY		
Subject: PROPOSED ROOF ACCESS DETAIL		
Dm.	Scale: 1:5 @A3	
Date.	Dwg No. 4683/8	
DO NOT SCALE, USE FIGURED DIMS ONLY - COPYRIGHT		