



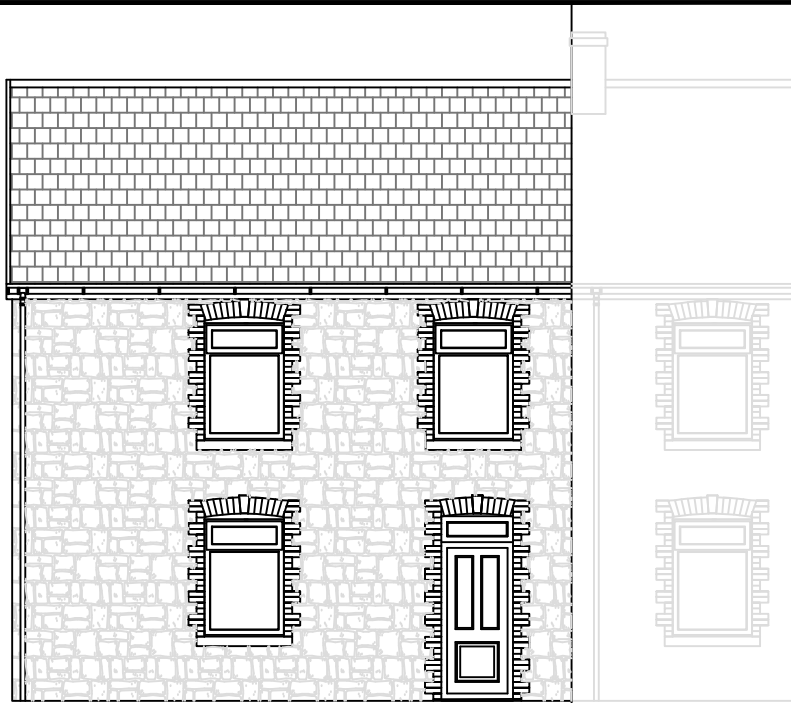


EXISTING FRONT ELEVATION  
Scale 1:100

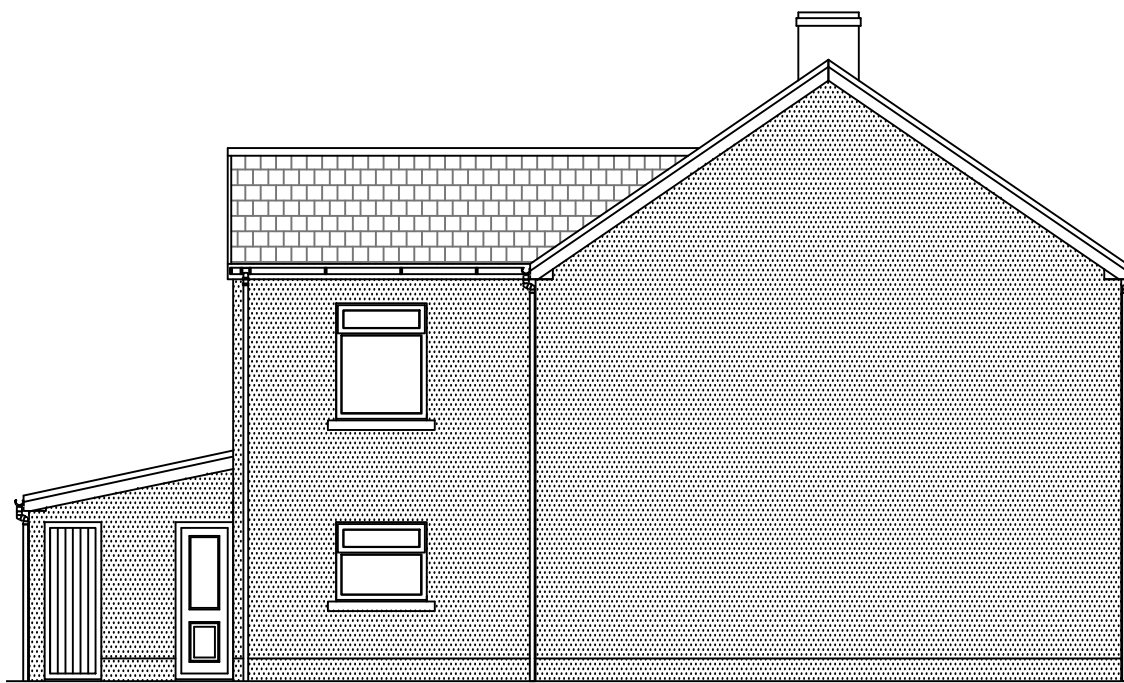


EXISTING REAR ELEVATION  
Scale 1:100




EXISTING LEFT ELEVATION  
Scale 1:100

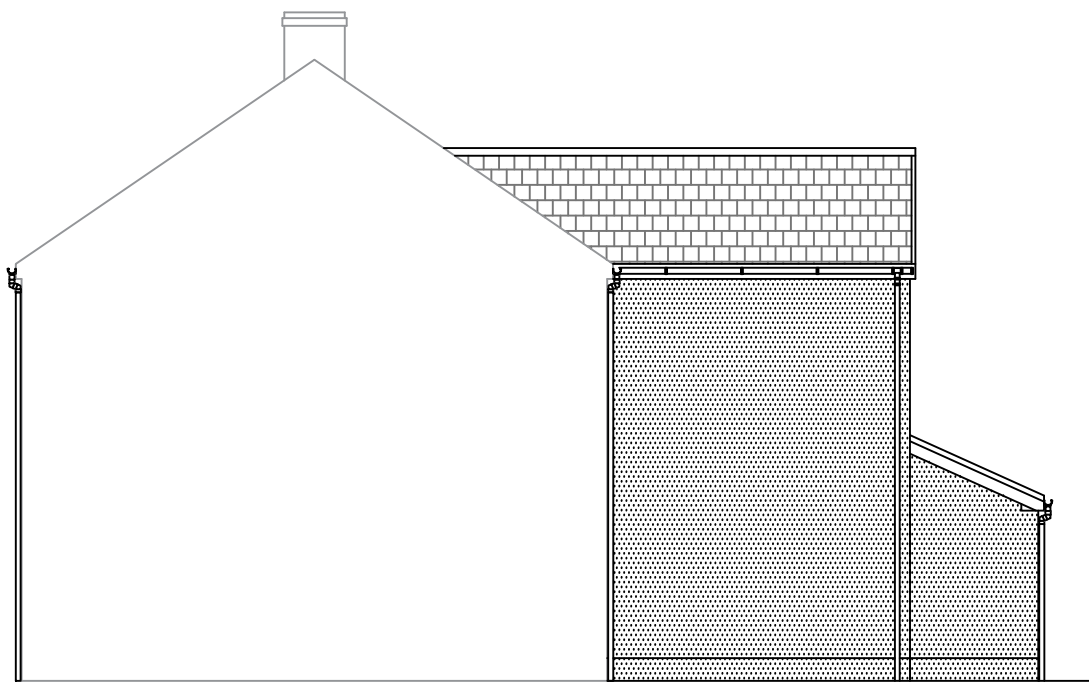

EXISTING RIGHT ELEVATION  
Scale 1:100

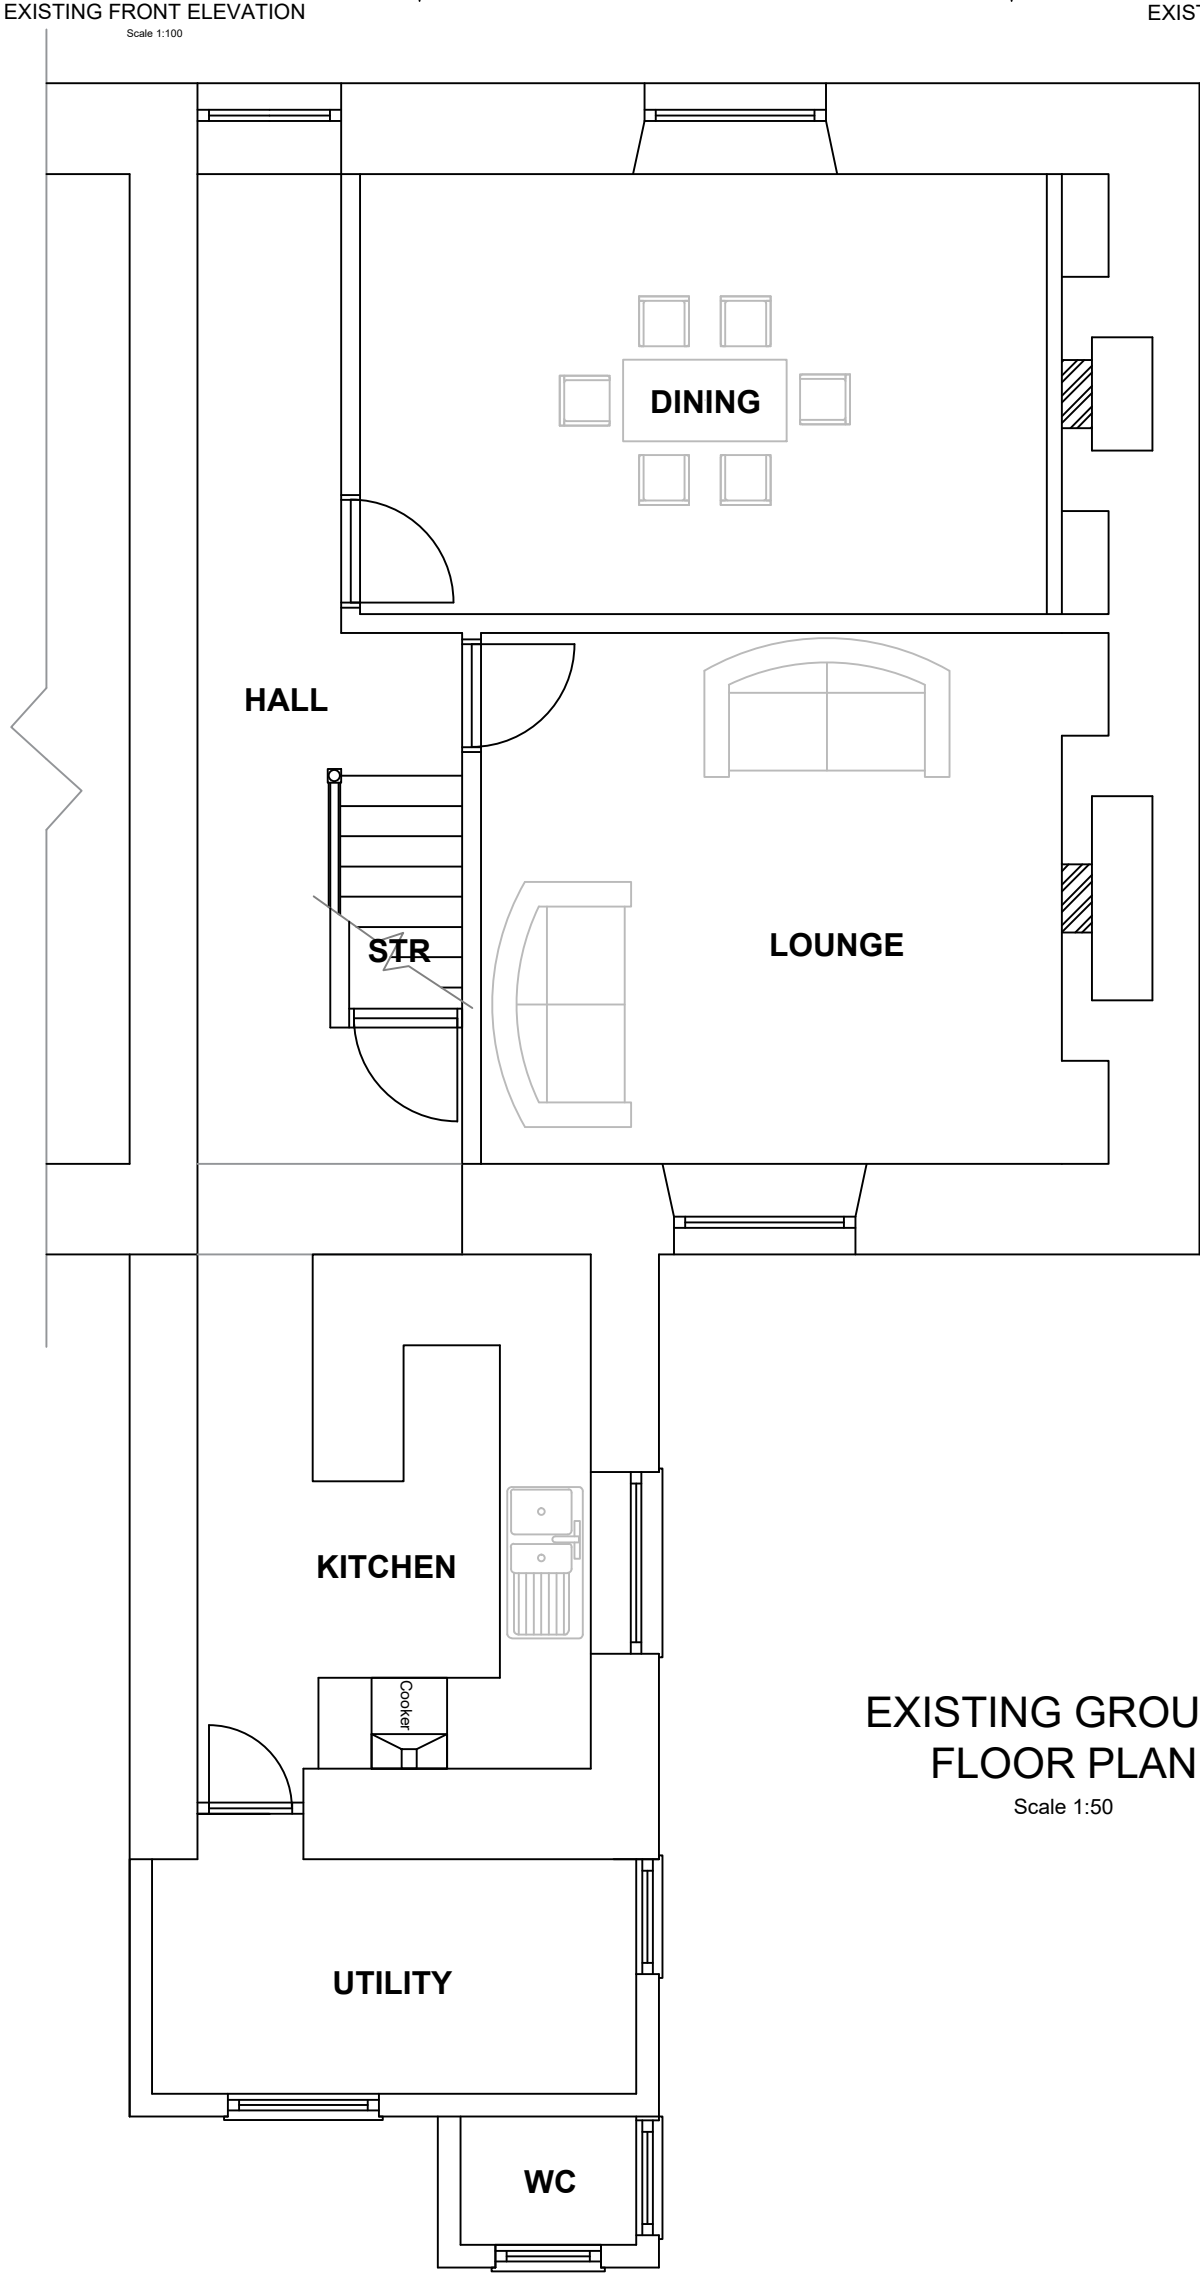

EXISTING GROUND  
FLOOR PLAN  
Scale 1:50

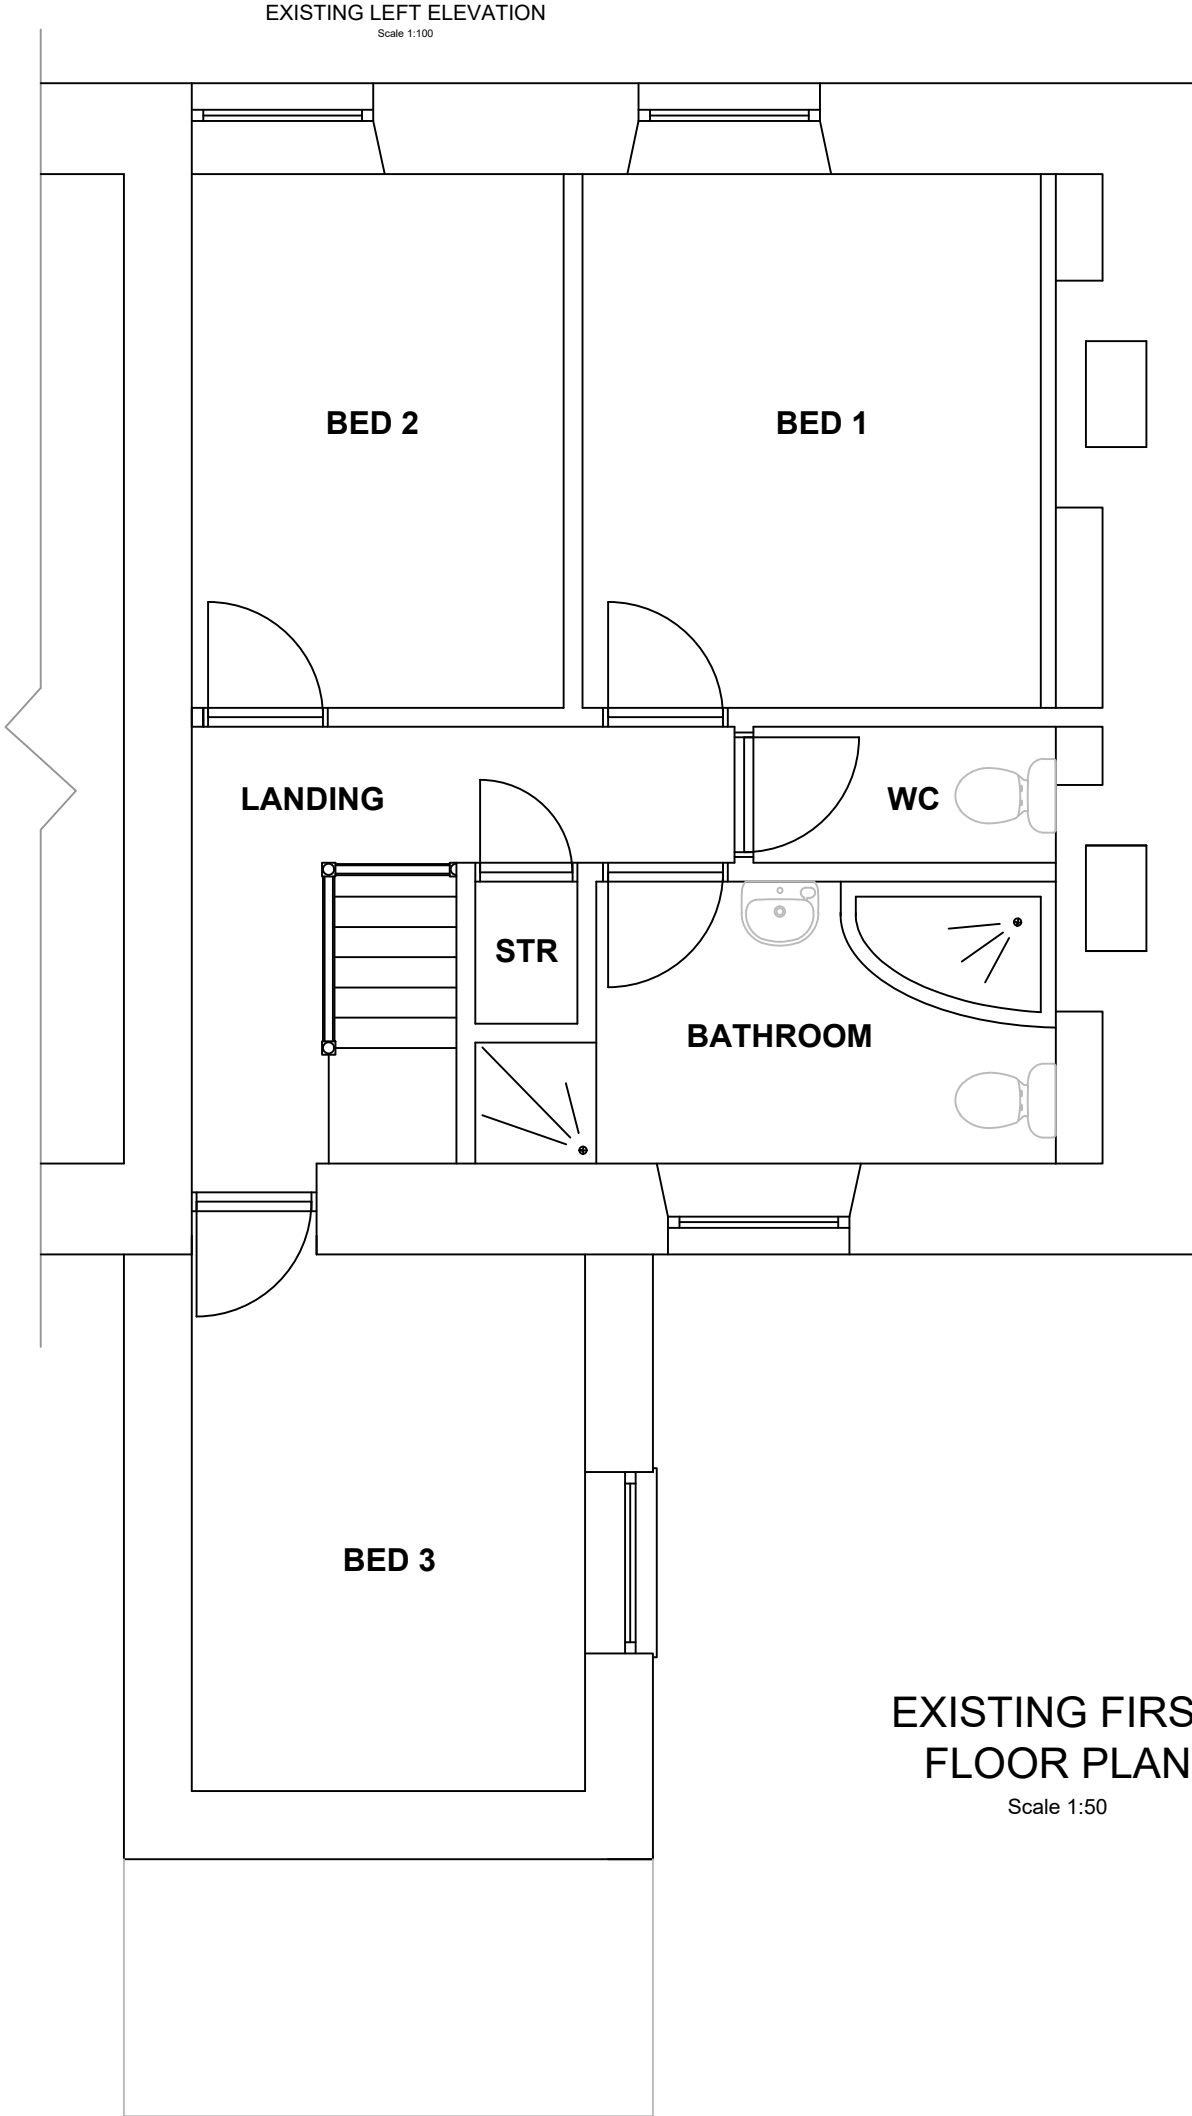

EXISTING FIRST  
FLOOR PLAN  
Scale 1:50

|                                            |                  |                        |      |
|--------------------------------------------|------------------|------------------------|------|
| Rev                                        | Description      |                        | Date |
| Client                                     |                  |                        |      |
| Mr D Saunders                              |                  |                        |      |
| Project                                    |                  |                        |      |
| 22, Afan Terrace<br>Cwmafan<br>Port Talbot |                  |                        |      |
| Title                                      |                  |                        |      |
| Existing Plans<br>& Elevations             |                  |                        |      |
| Drawn By<br>PLN                            | Date<br>15.06.19 | Job No<br>PL19         | Rev  |
| Scale<br>1:50/1:100 @ A2                   |                  | Drawing No<br>PL19-001 |      |
|                                            |                  |                        |      |