

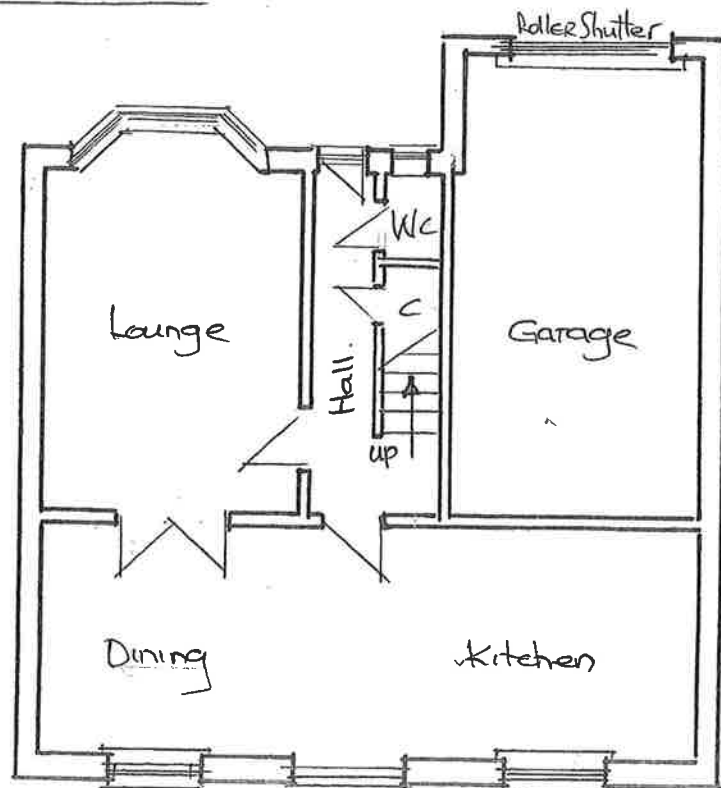


EXISTING GROUND
FLOOR PLAN.

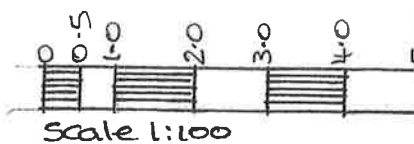

PROPOSED GROUND
FLOOR PLAN

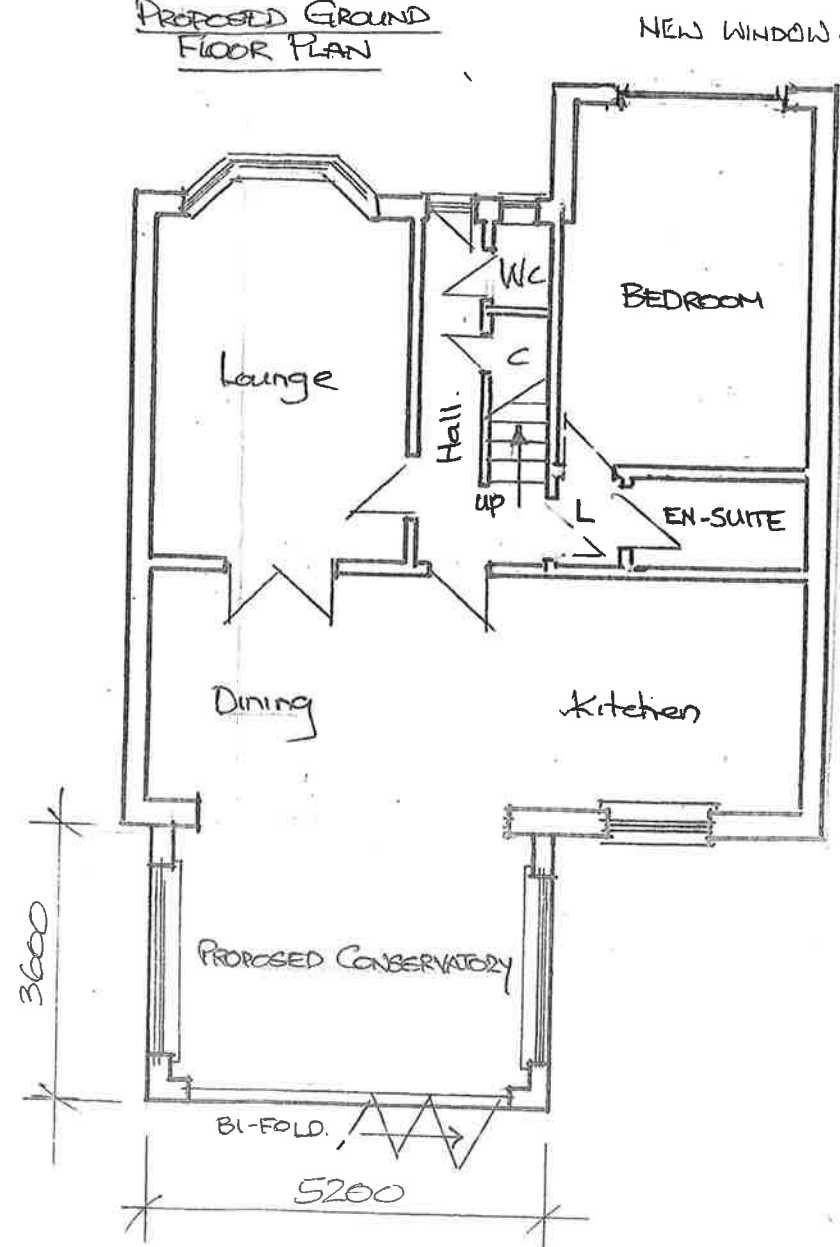

NOTES

A

Date

Revisions



DUNRAVEN
Windows - Doors - Conservatories

St Davids House, Heol Mostyn, Village Farm Ind. Est
Pyle, Bridgend. CF33 6BJ

T: 01656 743 572 / 745 035 F: 01656 745 913

Client:
MR & MRS CSETENYI
PROPOSED CONSERVATORY
& GARAGE CONVERSION

19 GRAIG Y FFOREST
GODRERGRAIG
SWANSEA
SA9 2DP

Scale: 1:100

Date: 22-05-2019

Drawn By: TS

Dwg No:

3c

Rev.