




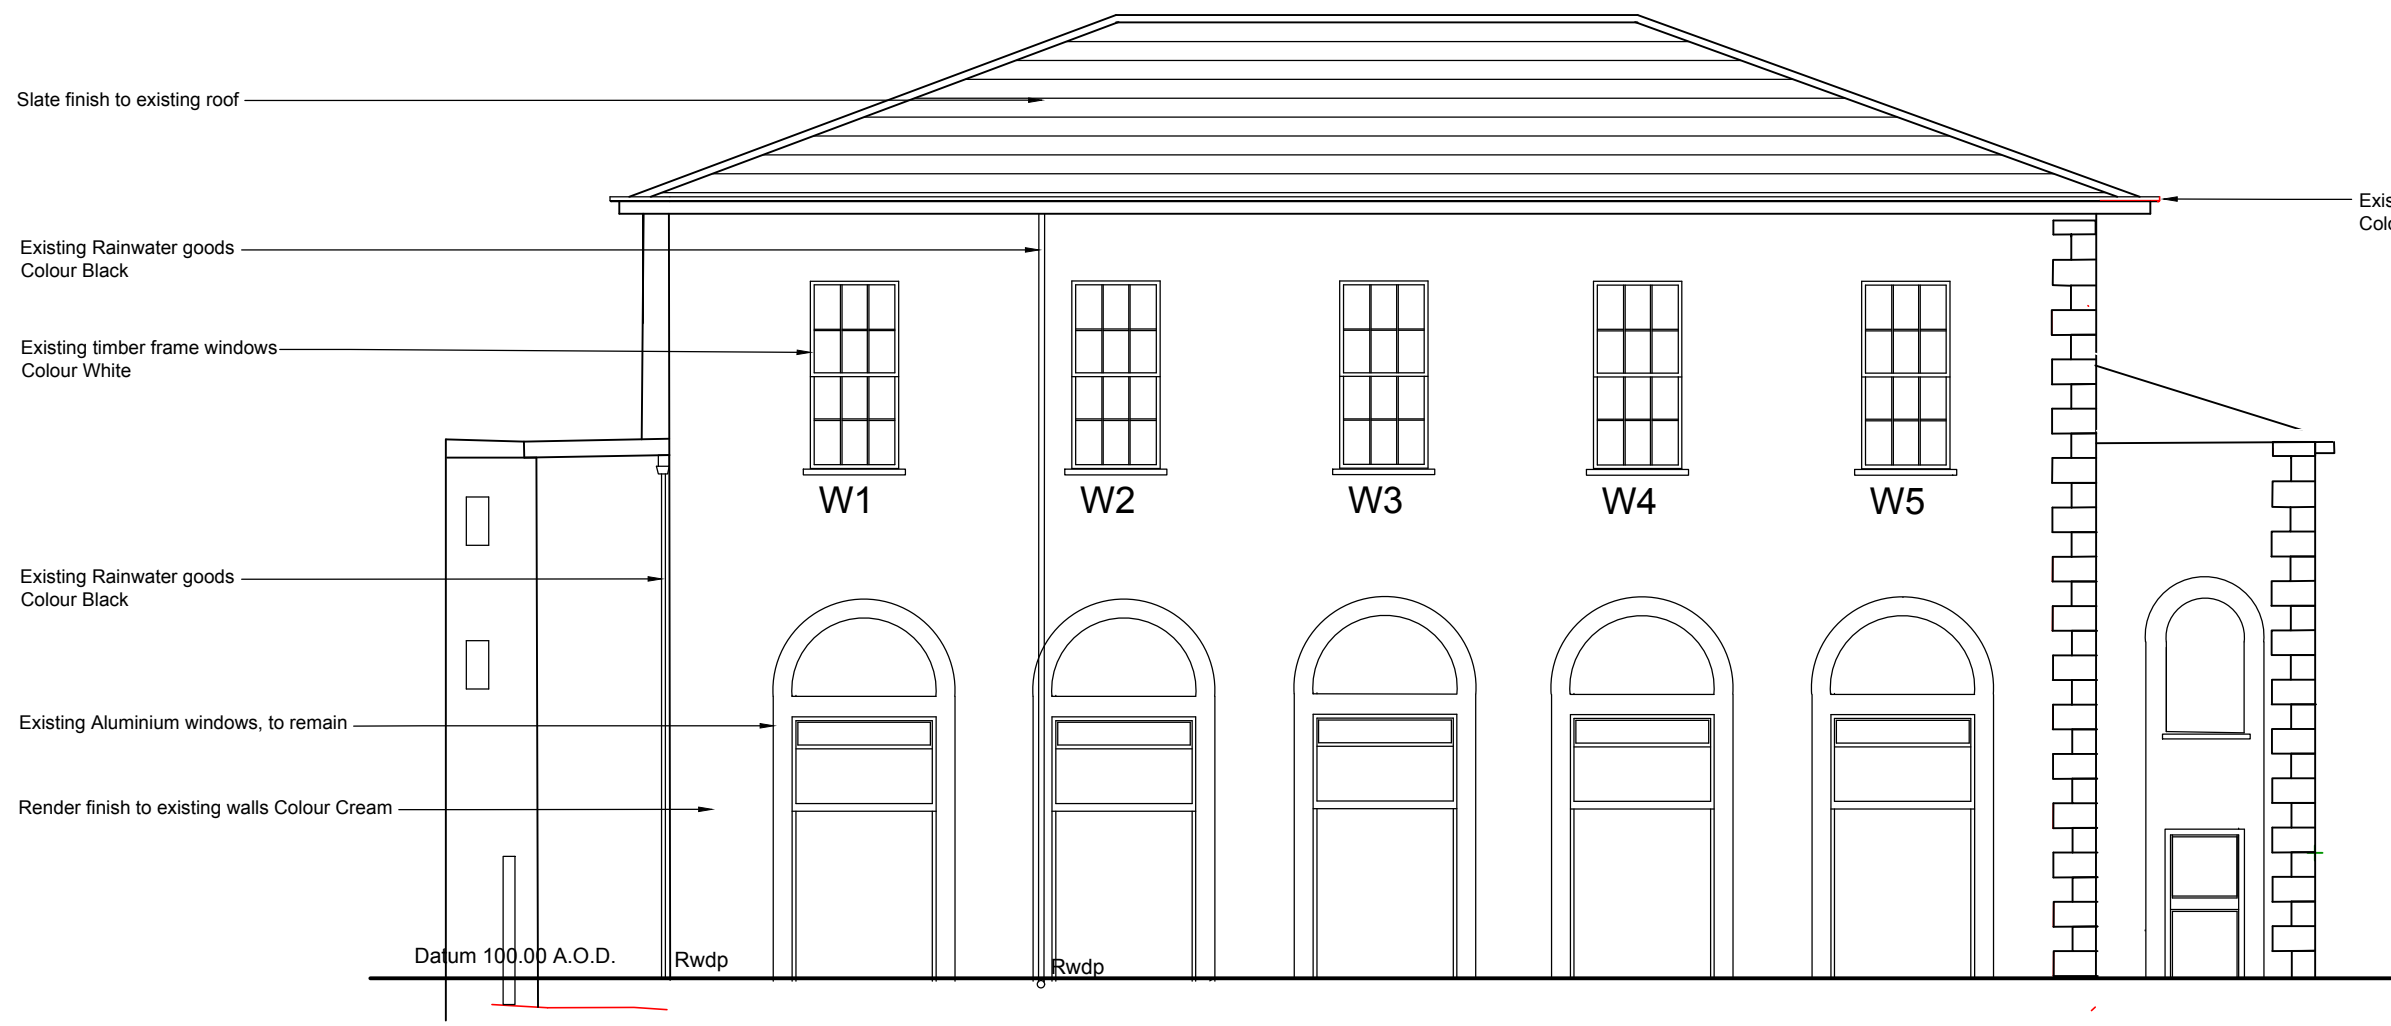


EXISTING FRONT ELEVATION
SCALE 1:100 @ A1

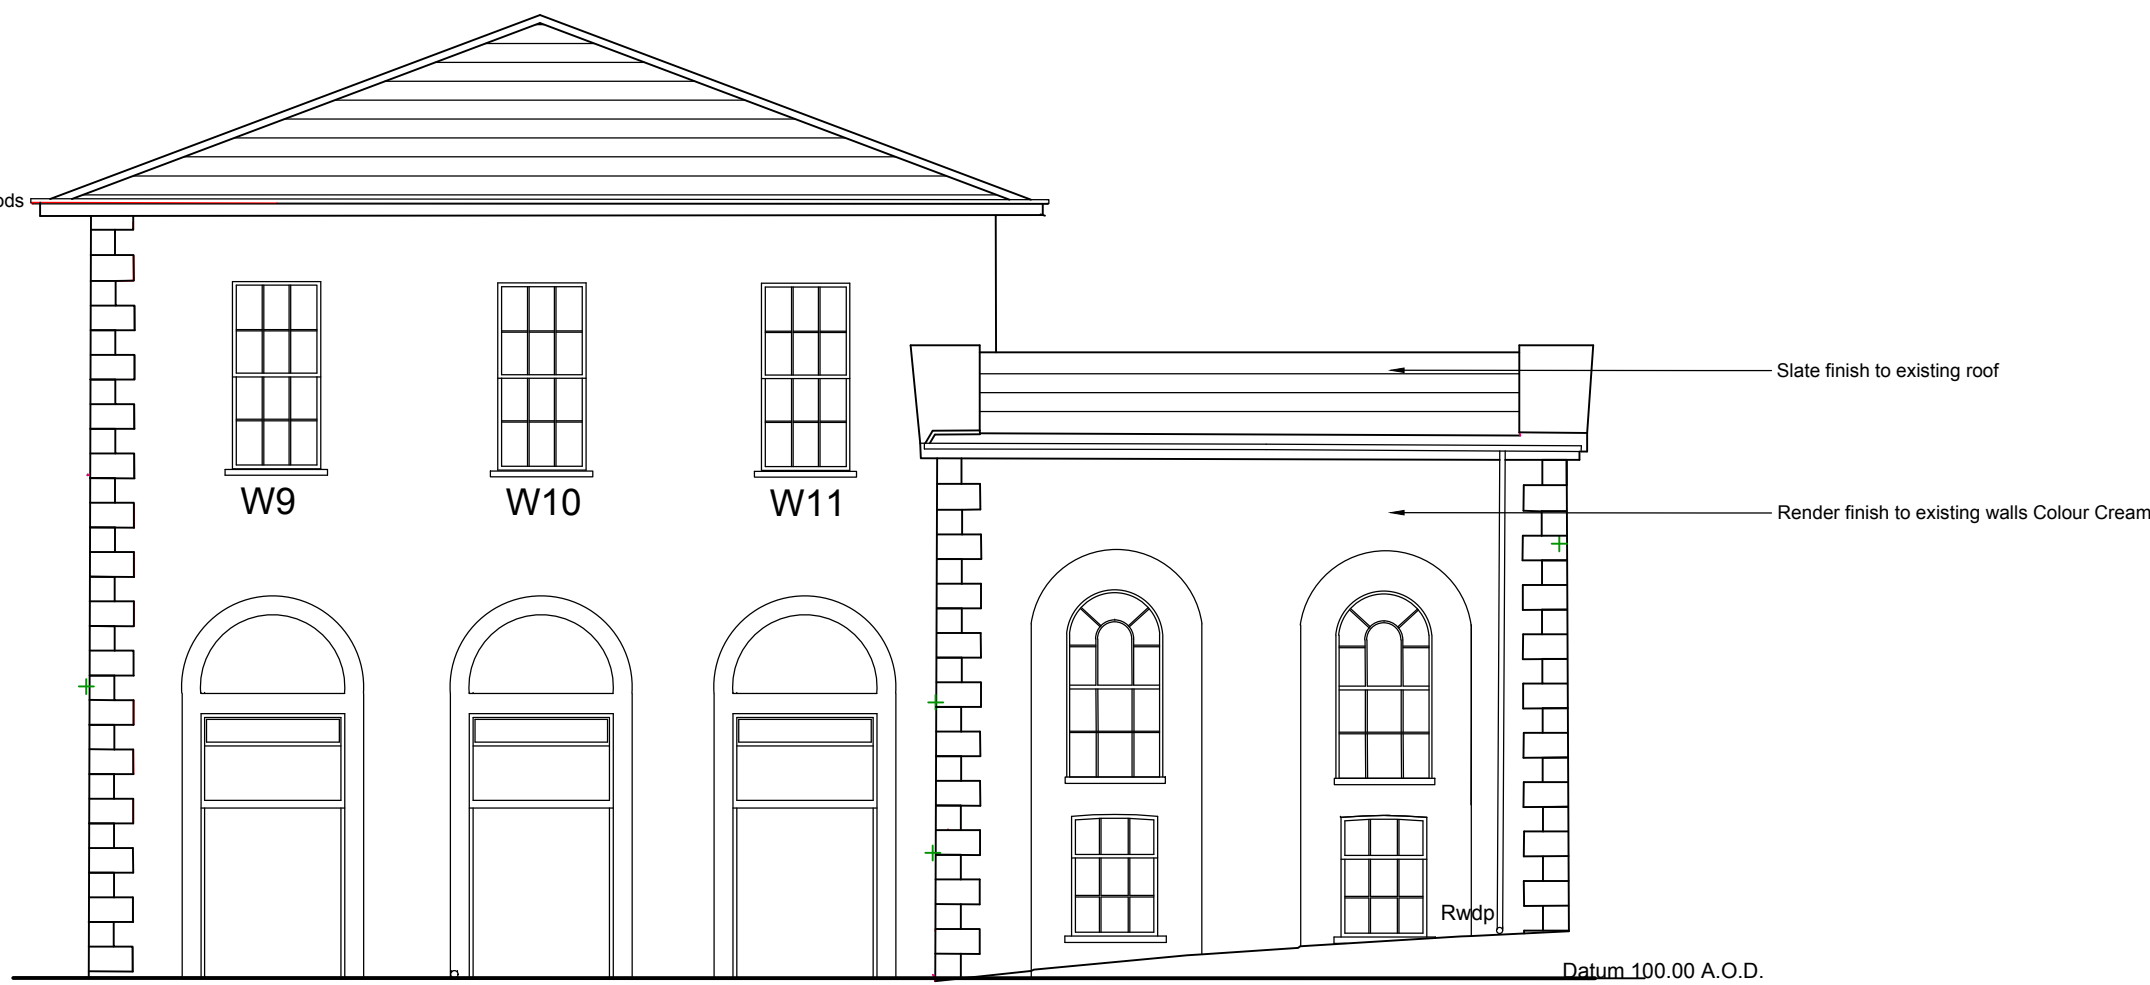

EXISTING SIDE ELEVATION
SCALE 1:100 @ A1

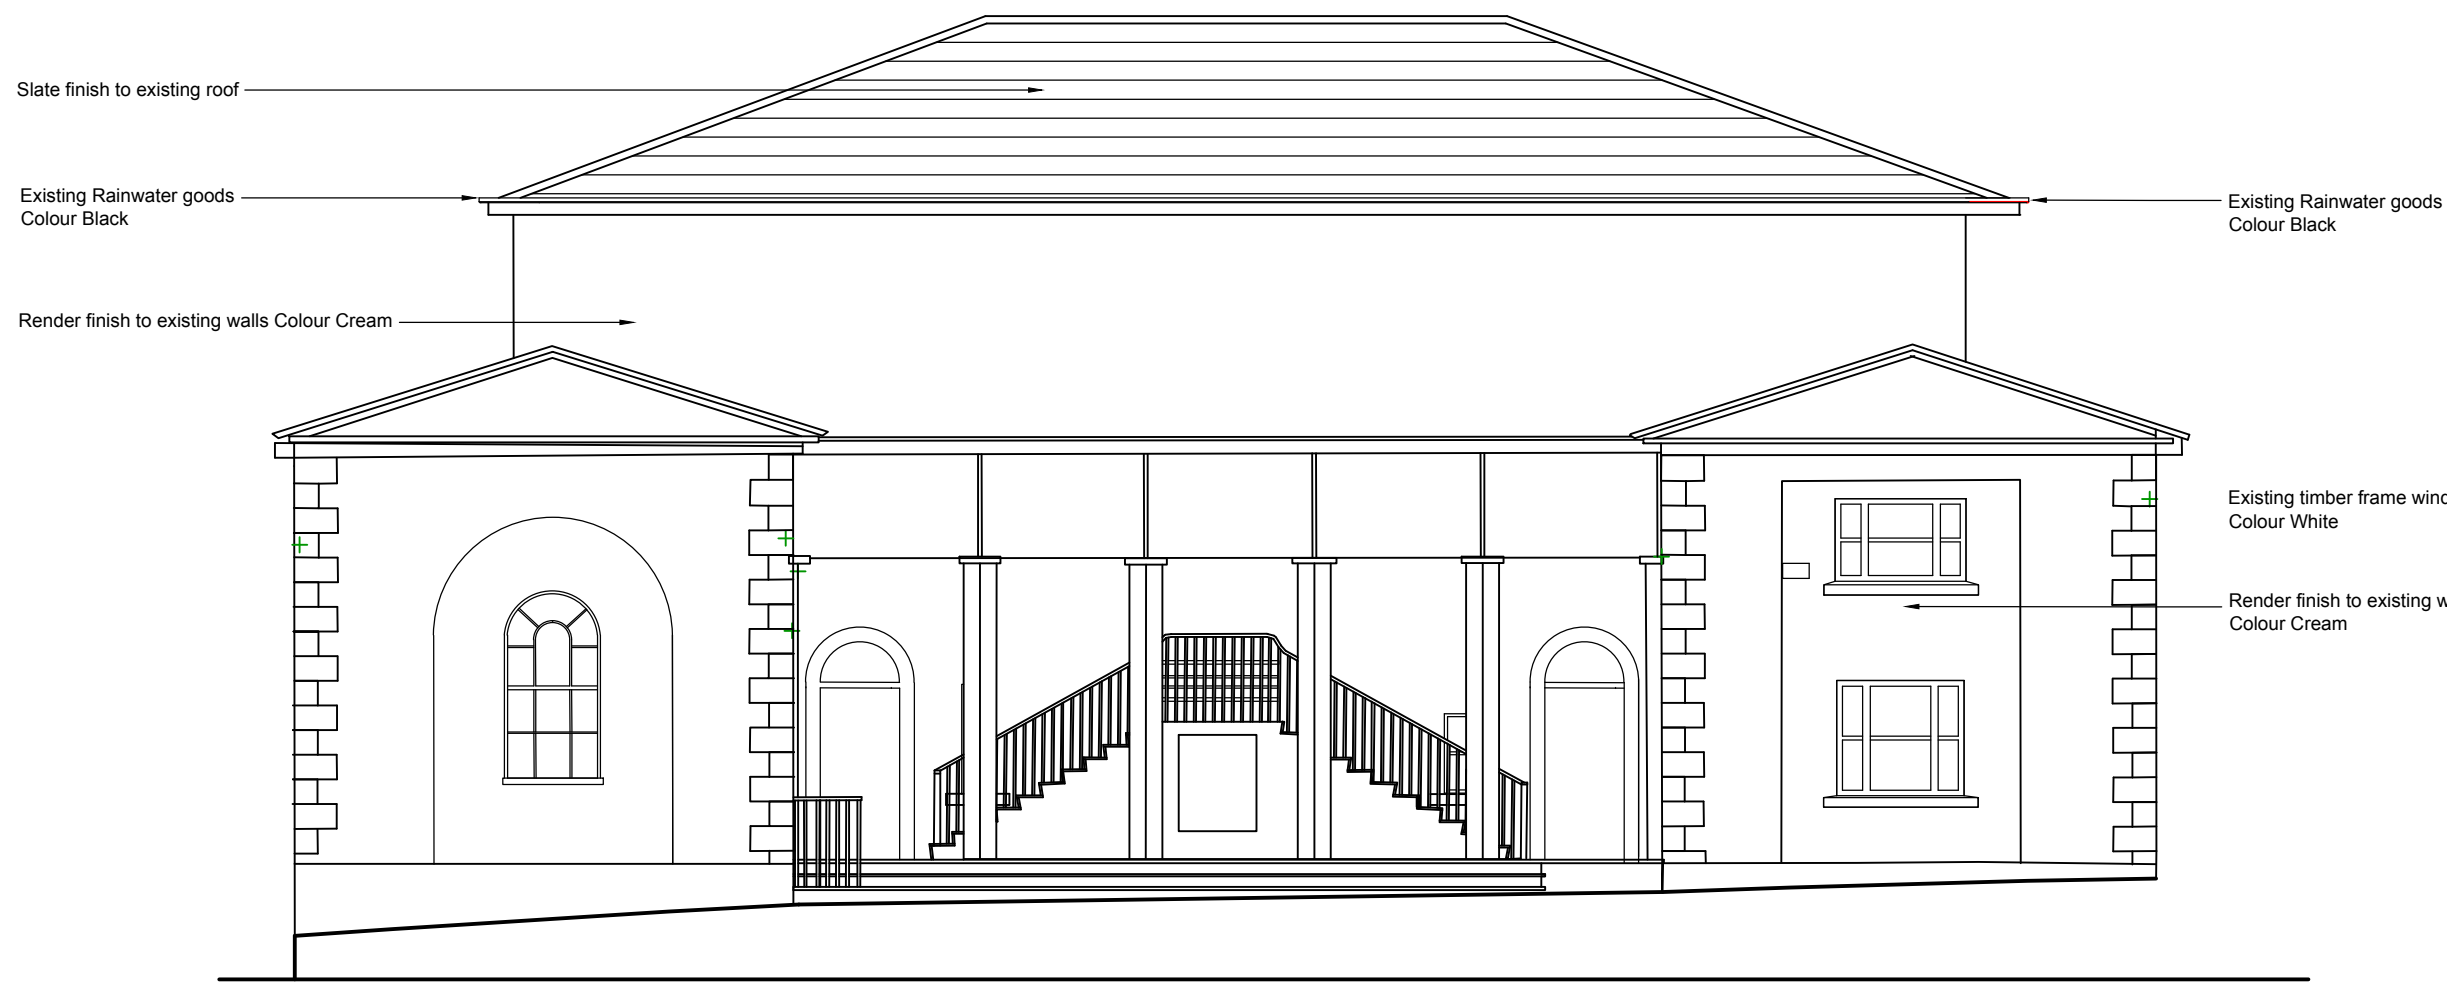

EXISTING REAR ELEVATION
SCALE 1:100 @ A1

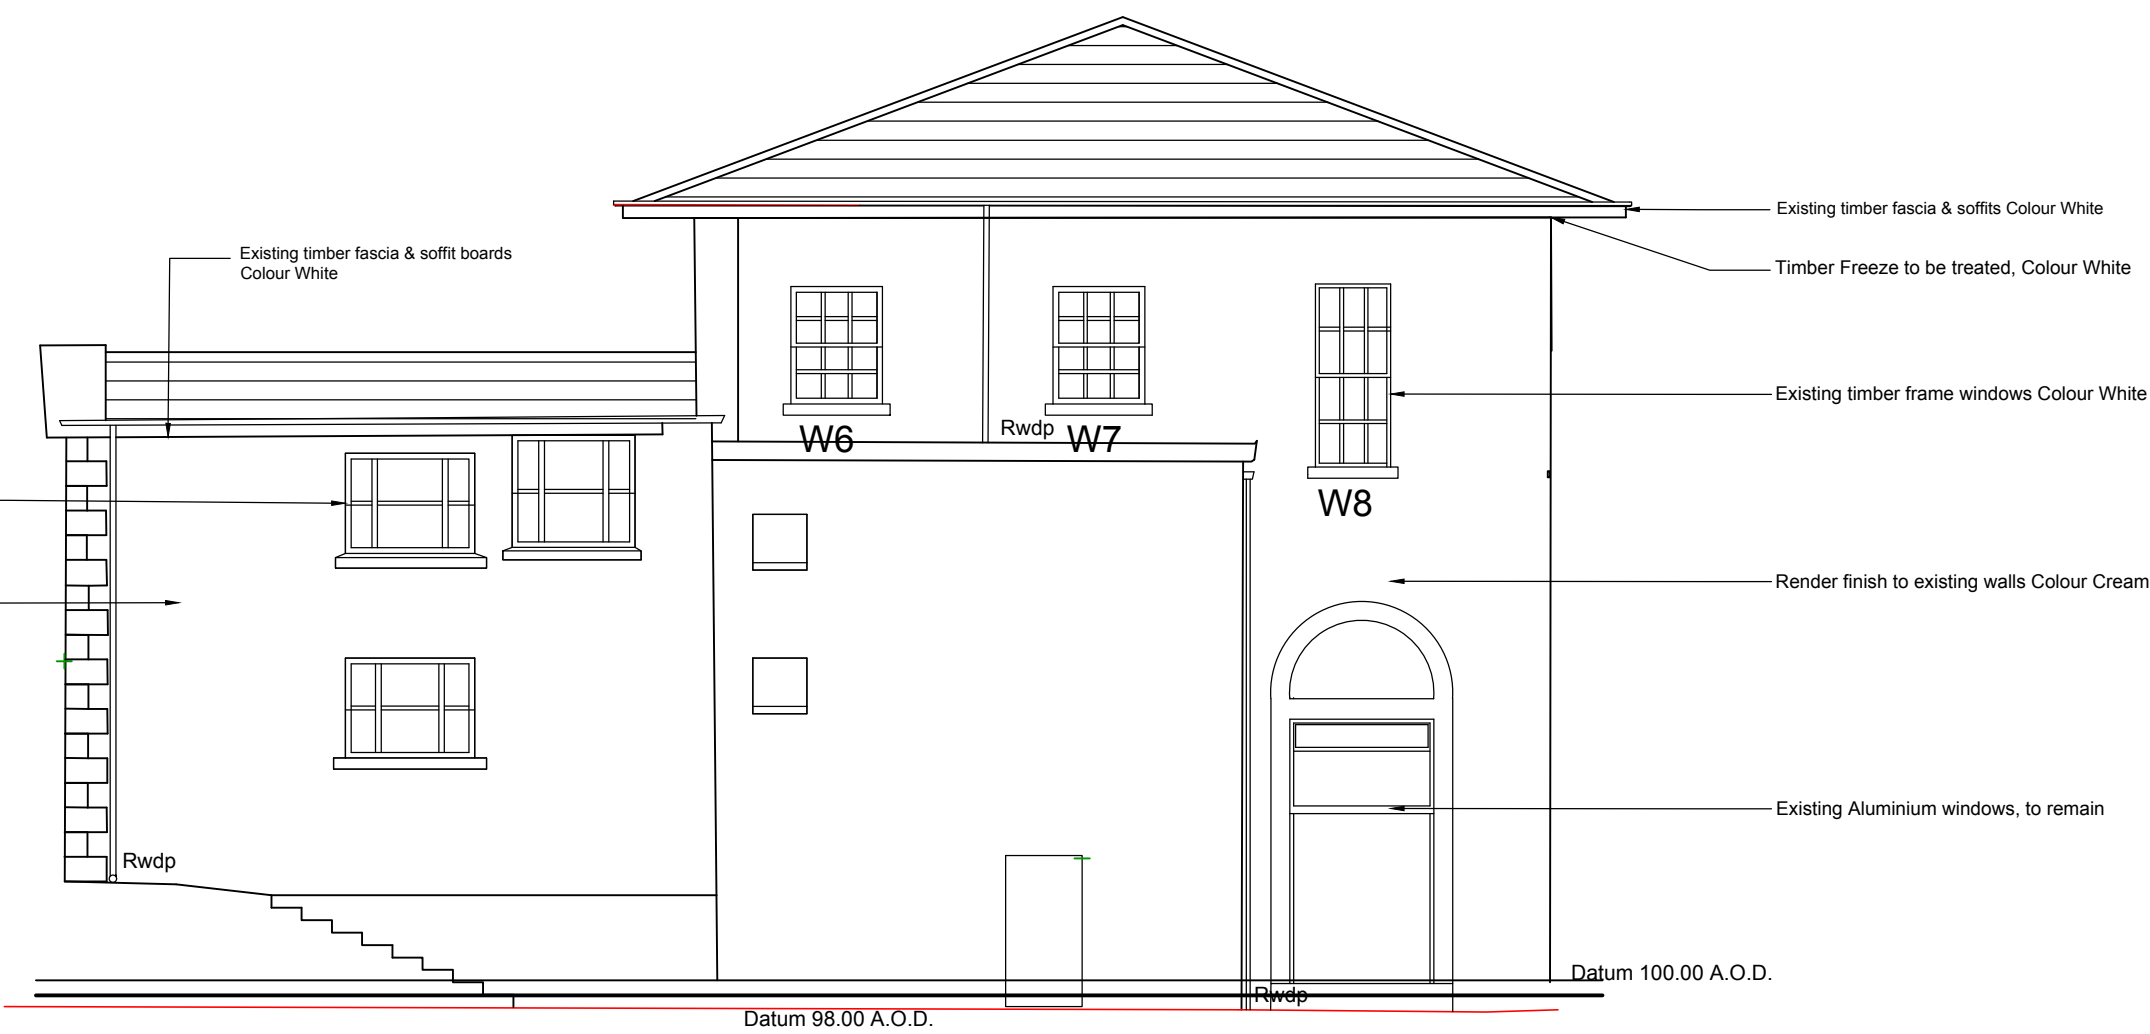

EXISTING SIDE ELEVATION
SCALE 1:100 @ A1



EXISTING SITE LOCATION PLAN
SCALE 1:1250 @ A1



HURLEY & DAVIES
CHARTERED SURVEYORS
AND ARCHITECTS

12 Axis Court,
Riverside Business Park
Swansea, SA7 9JL
TEL : 01792 791100
FAX : 01792 641110
contact@hurleyanddaves.co.uk
www.hurleyanddaves.co.uk

206 High Street,
Blackwood, Caerphilly,
NP23 5JL
TEL : 01495 225281

This drawing must not be scaled, figured dimensions and levels should be used, any inaccuracies must be notified to the architect.

THIS DRAWING IS COPYRIGHT

Revisions:			
Rev	Date	Unit	Description

DRAWING STATUS:		Drawing No.		Rev.	
APPROVAL		HD_2664_A01			

Client:		Scale:	
Neath Town Council		1:100 & 1:1250	
Project: HD2664_NTC_2018 Refurbishment works		Date: 14.08.2018	
Title: Existing Elevation Drawings & Site location Plan		Drawn: KH	
		Checked: -	
		Approved: -	