


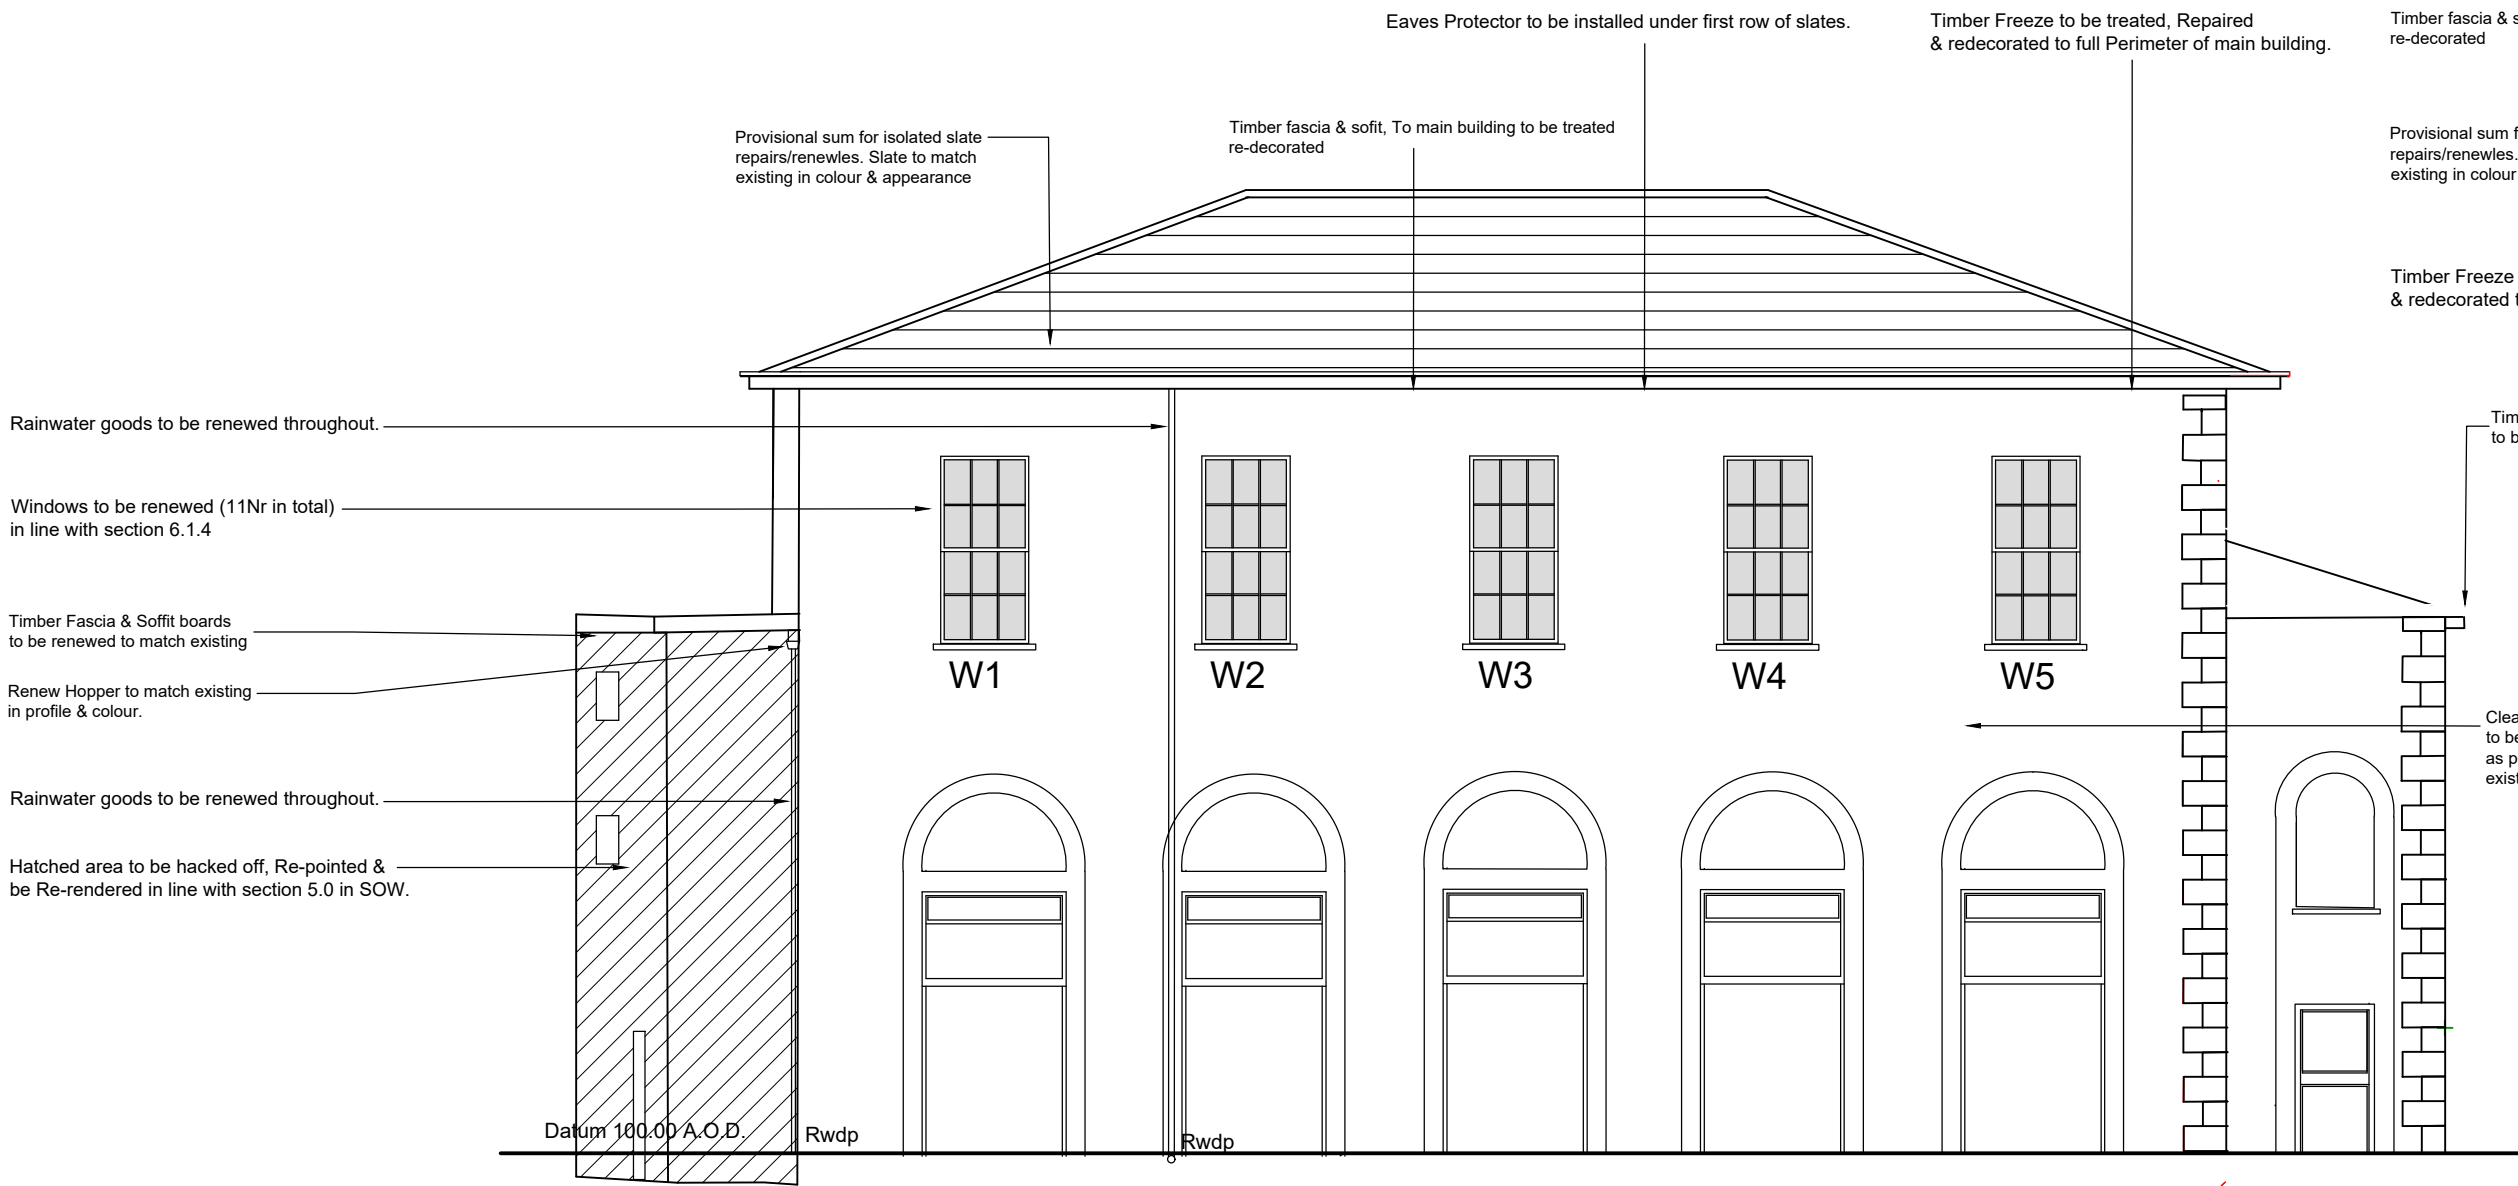


PROPOSED FRONT ELEVATION

SCALE 1:100 @ A1




PROPOSED SIDE ELEVATION

SCALE 1:100 @ A1

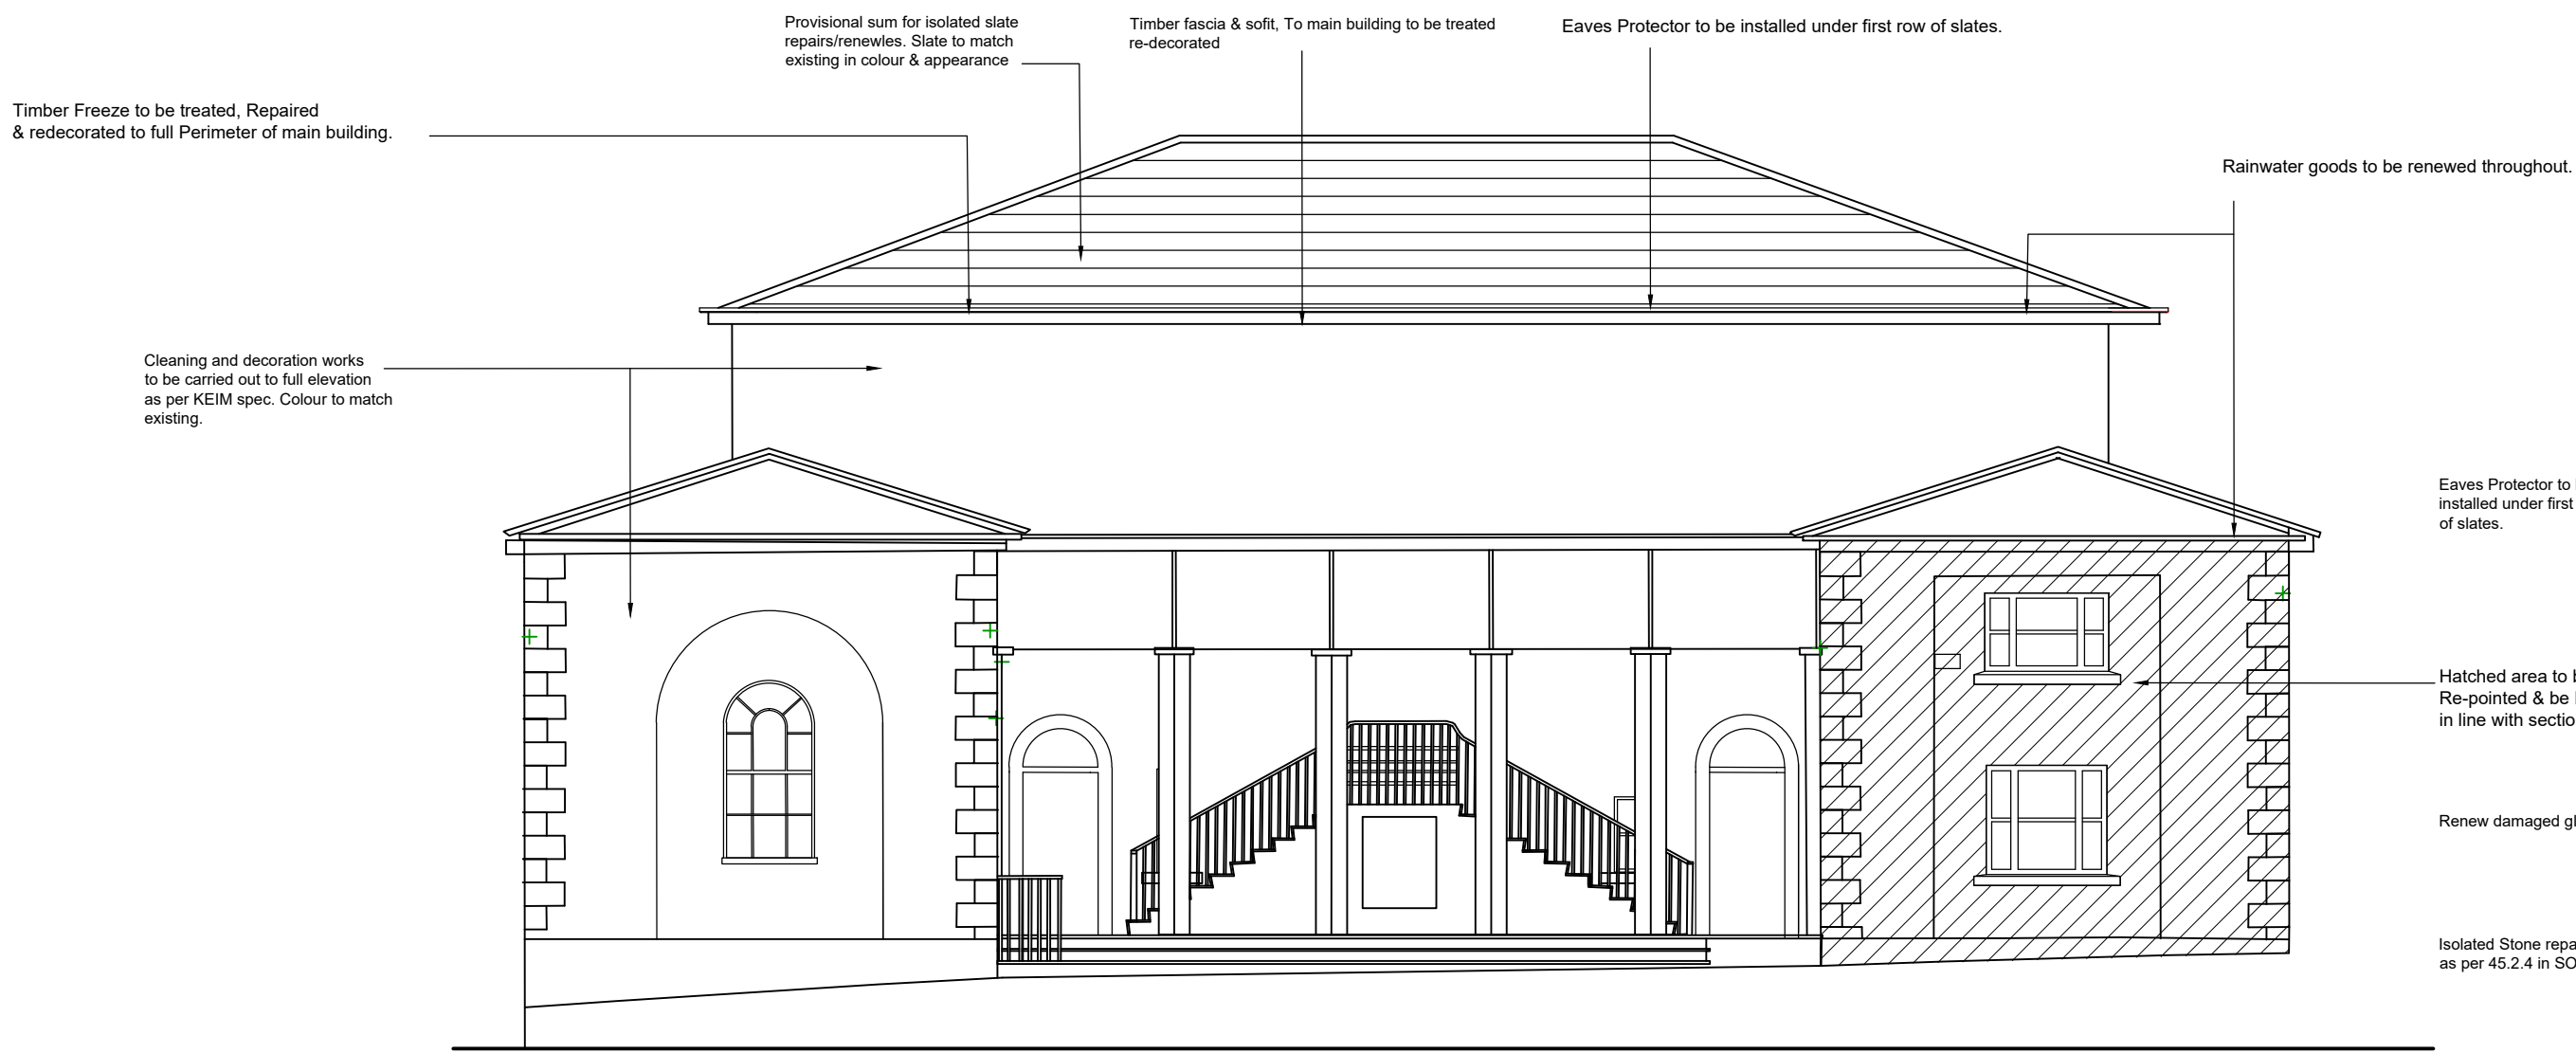

PROPOSED REAR ELEVATION

SCALE 1:100 @ A1

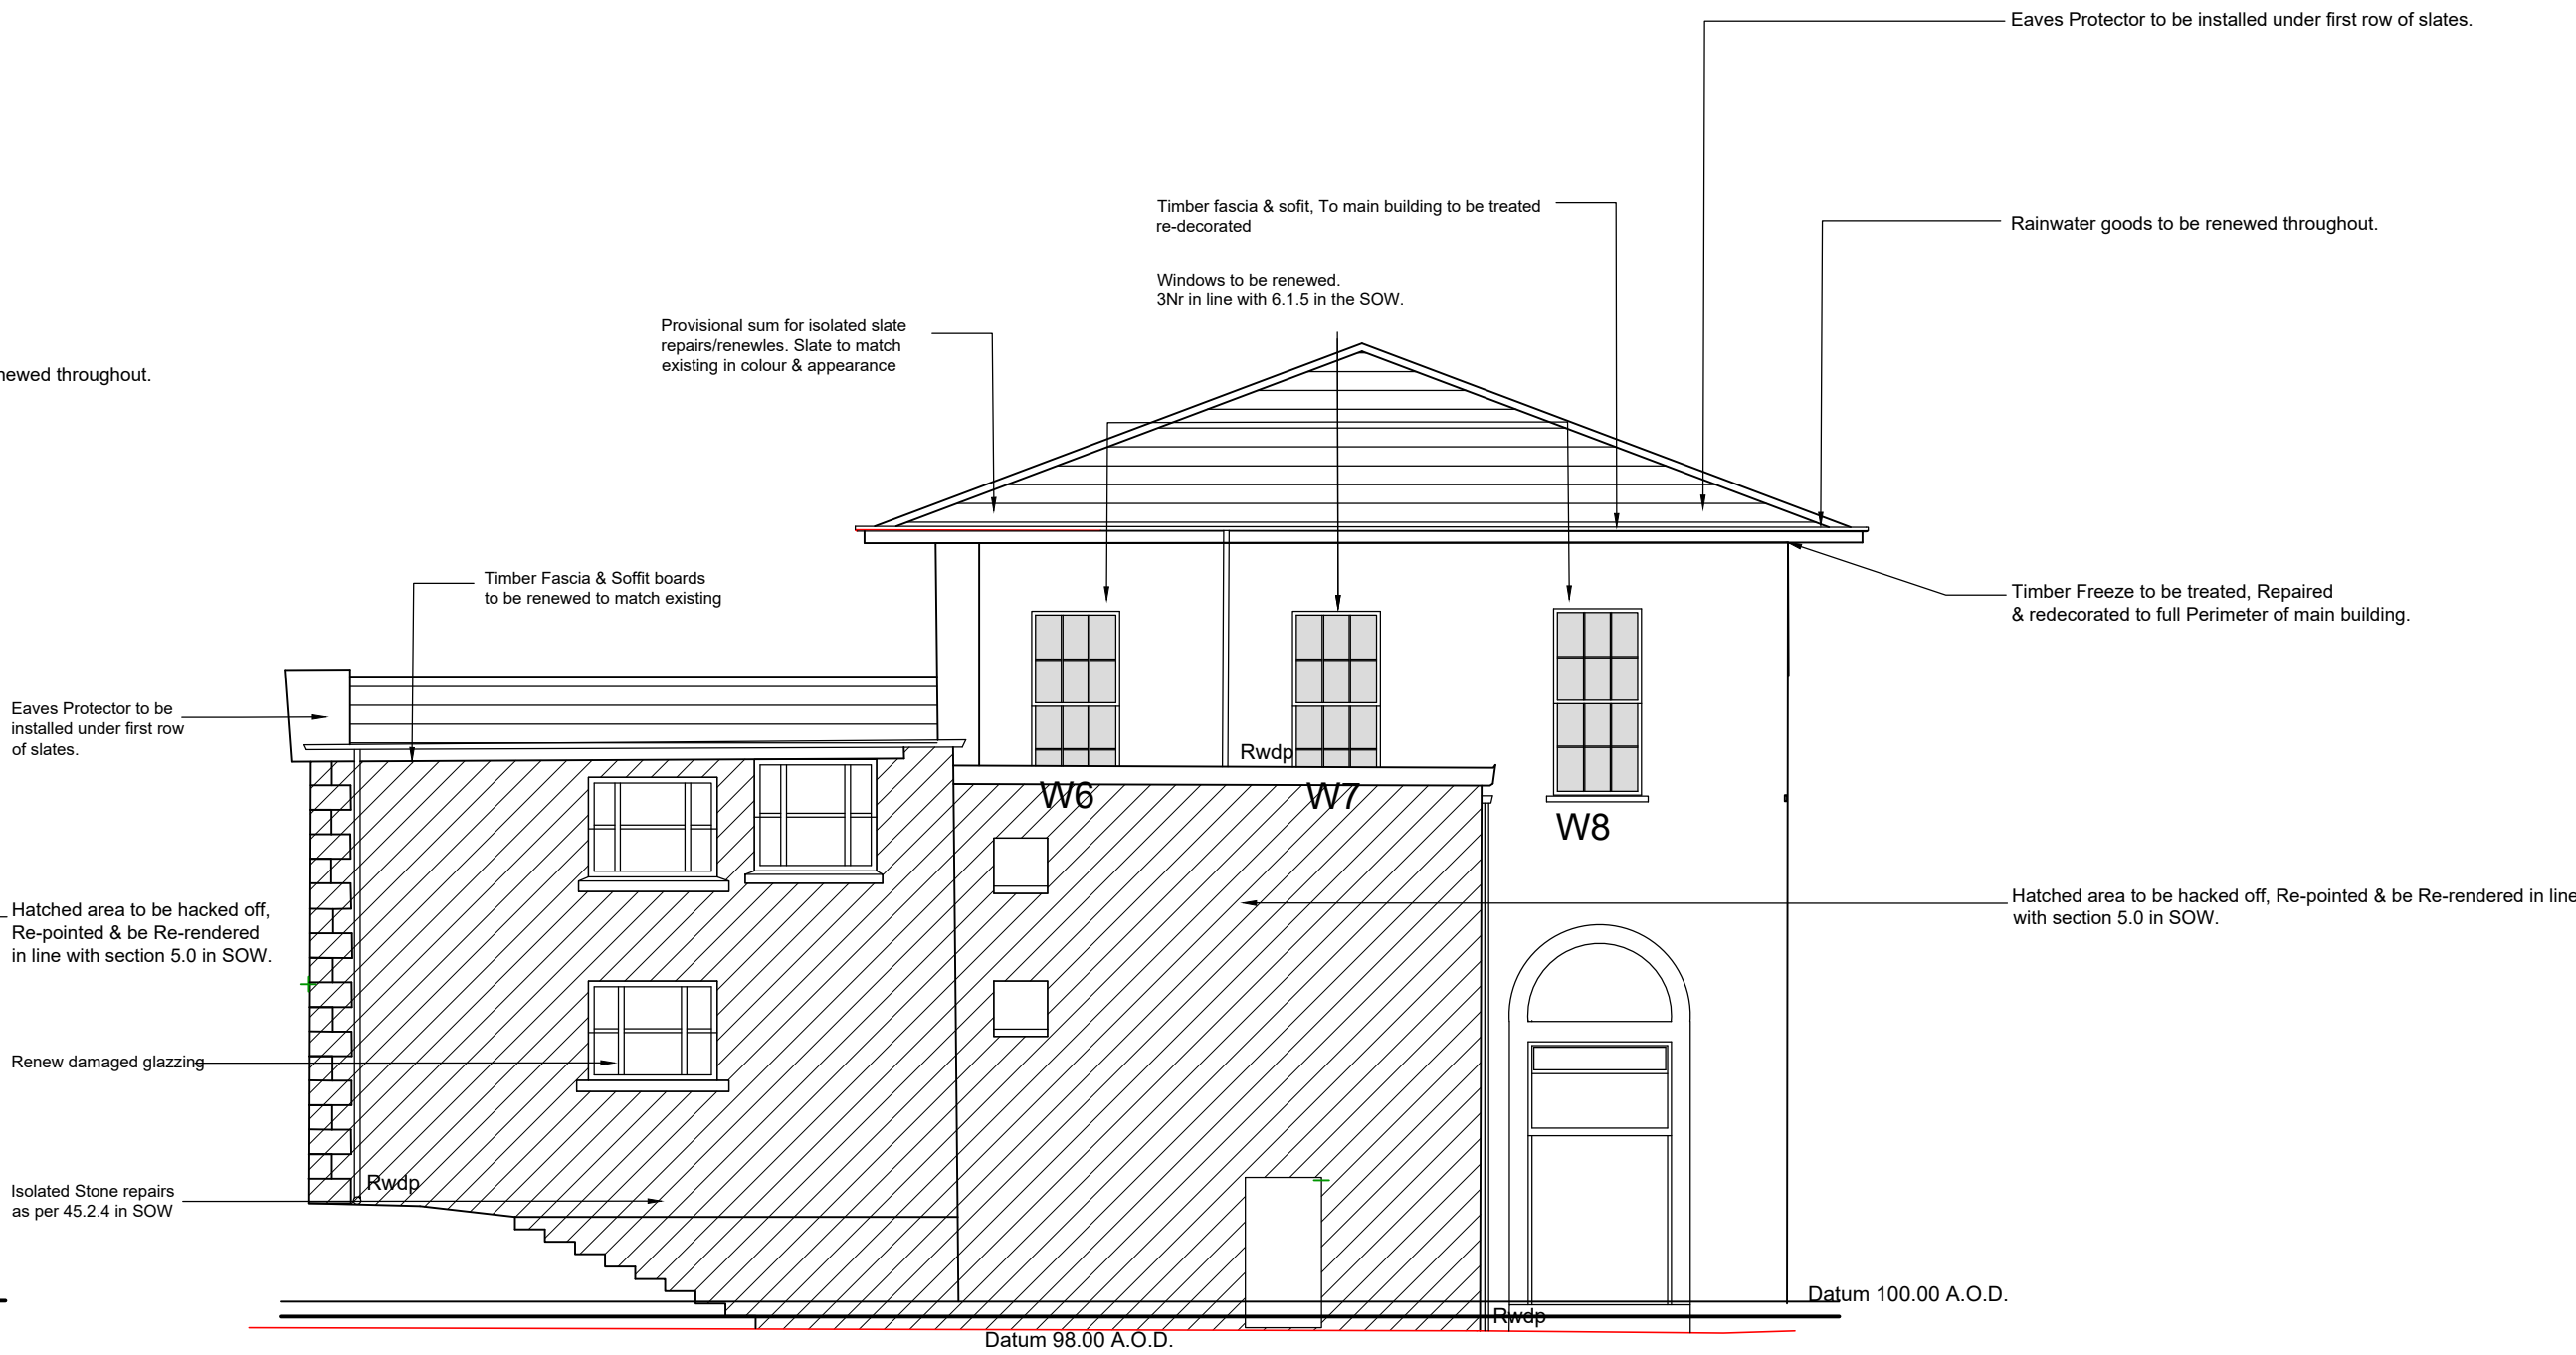

PROPOSED SIDE ELEVATION

SCALE 1:100 @ A1



HURLEY & DAVIES
CHARTERED SURVEYORS
AND ARCHITECTS

12 Axis Court,
Riverside Business Park
Swansea, SA7 0JL
TEL : 01792 791100
FAX : 01792 641100
contact@hurleyanddaves.co.uk
www.hurleyanddaves.co.uk

206 High Street,
Blackwood, Caerphilly,
NP23 1AJ
TEL : 01495 223281

This drawing must not be scaled, figured dimensions and levels should be used, any inaccuracies must be notified to the architect.

THIS DRAWING IS COPYRIGHT

Revisions:			
Rev	Date	Unit	Description
A	09-18	SE	ALERTATIONS TO W6, W7 & W8

DRAWING STATUS.		Drawing No.	Rev.
TENDER		HD_2664_A02	A

Client:	Neath Town Council	Scale:	1:100
Project:	HD2664_NTC_2018 Refurbishment works	Date:	14.08.2018
Title:	Proposed Elevation Drawings	Drawn:	KH
		Checked:	-
		Approved:	-