



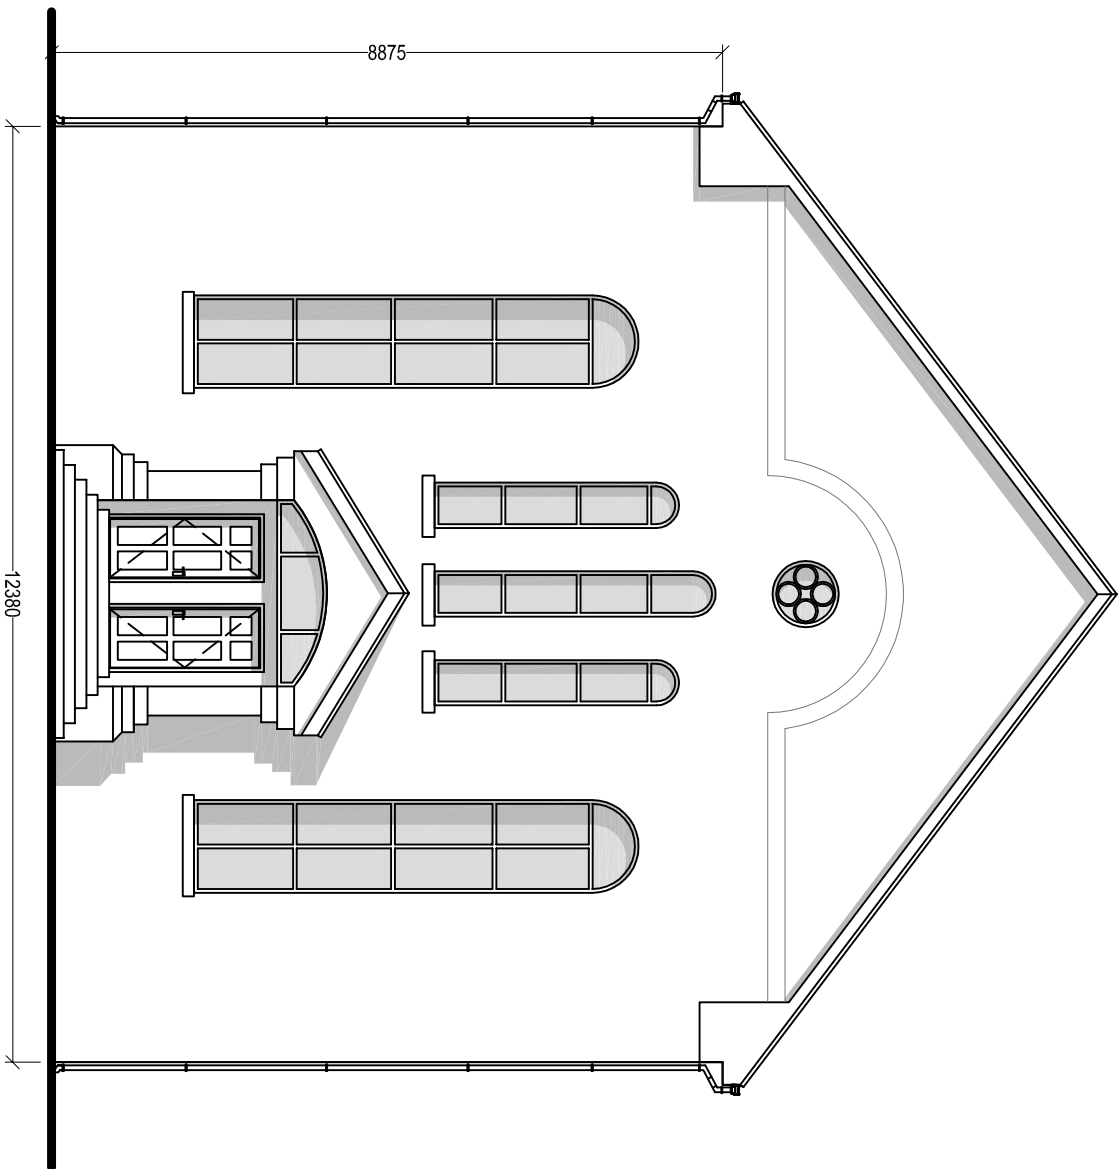


EXISTING FRONT ELEVATION

Scale 1:100

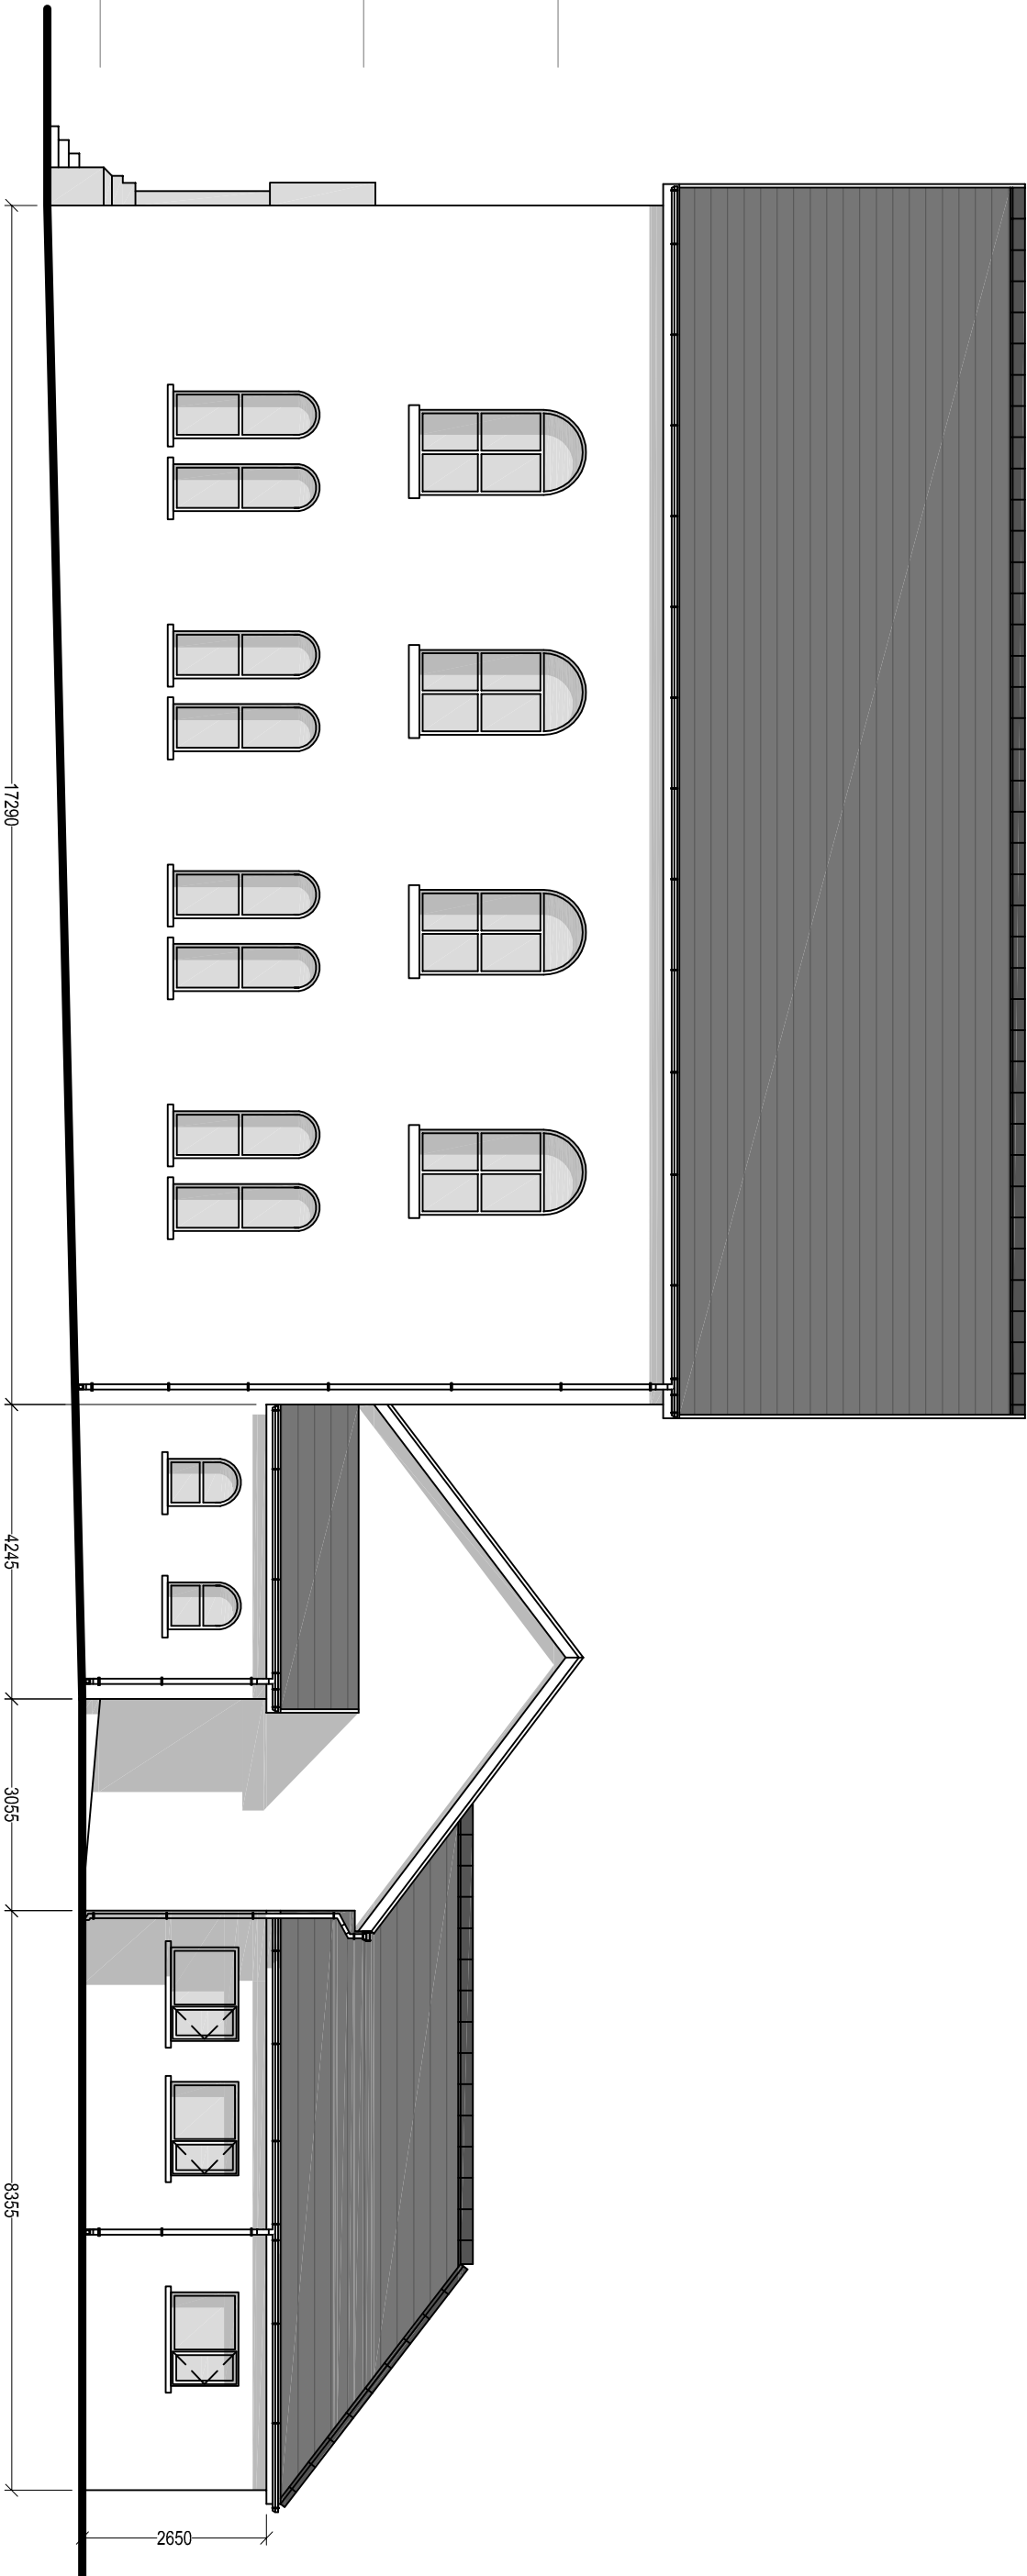


EXISTING SIDE ELEVATION

Scale 1:100

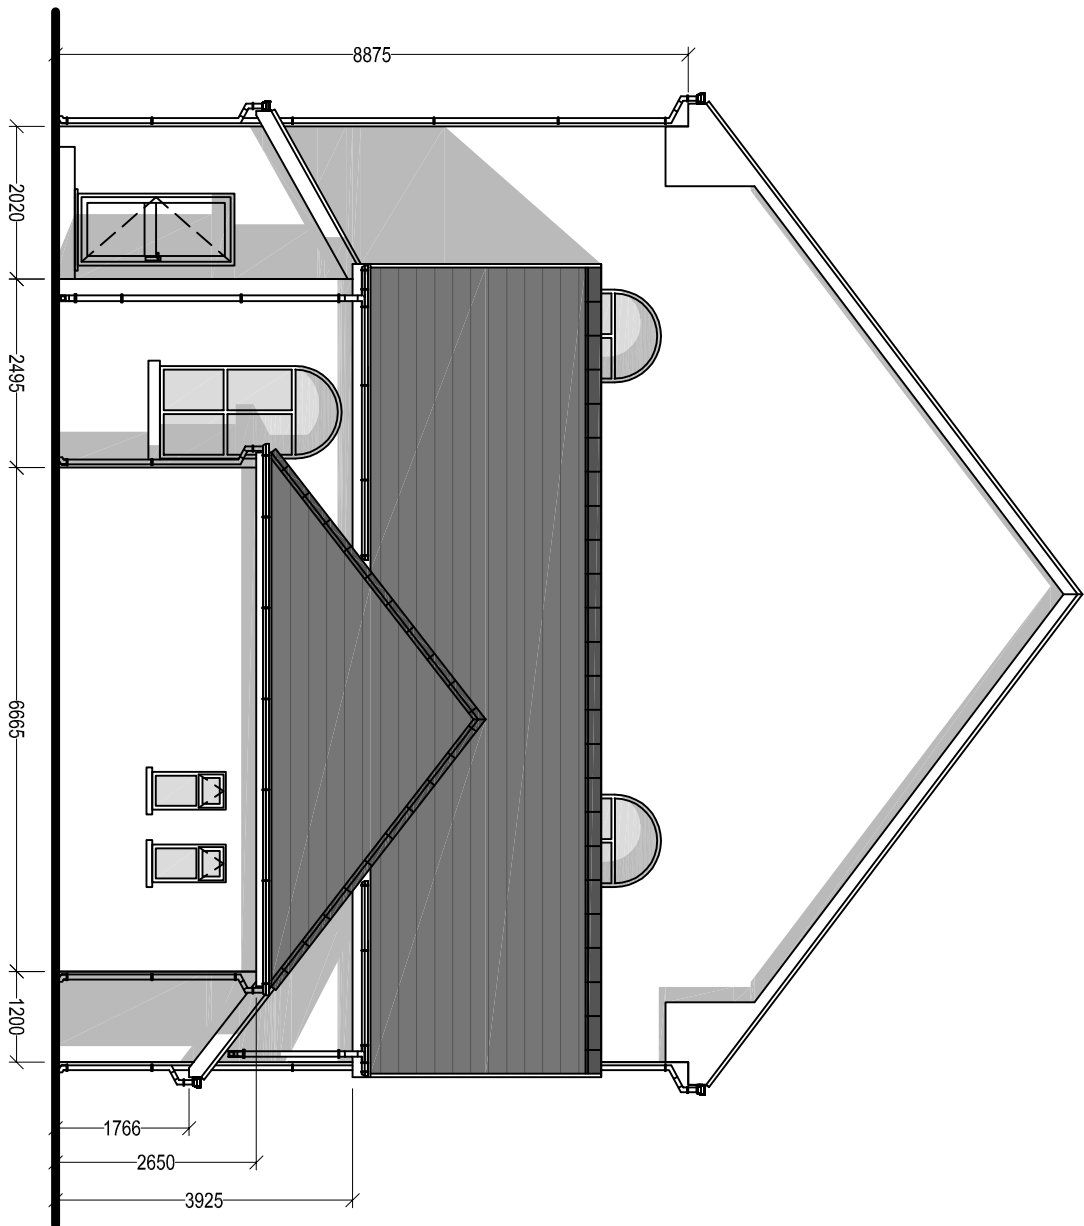

EXISTING REAR ELEVATION

Scale 1:100

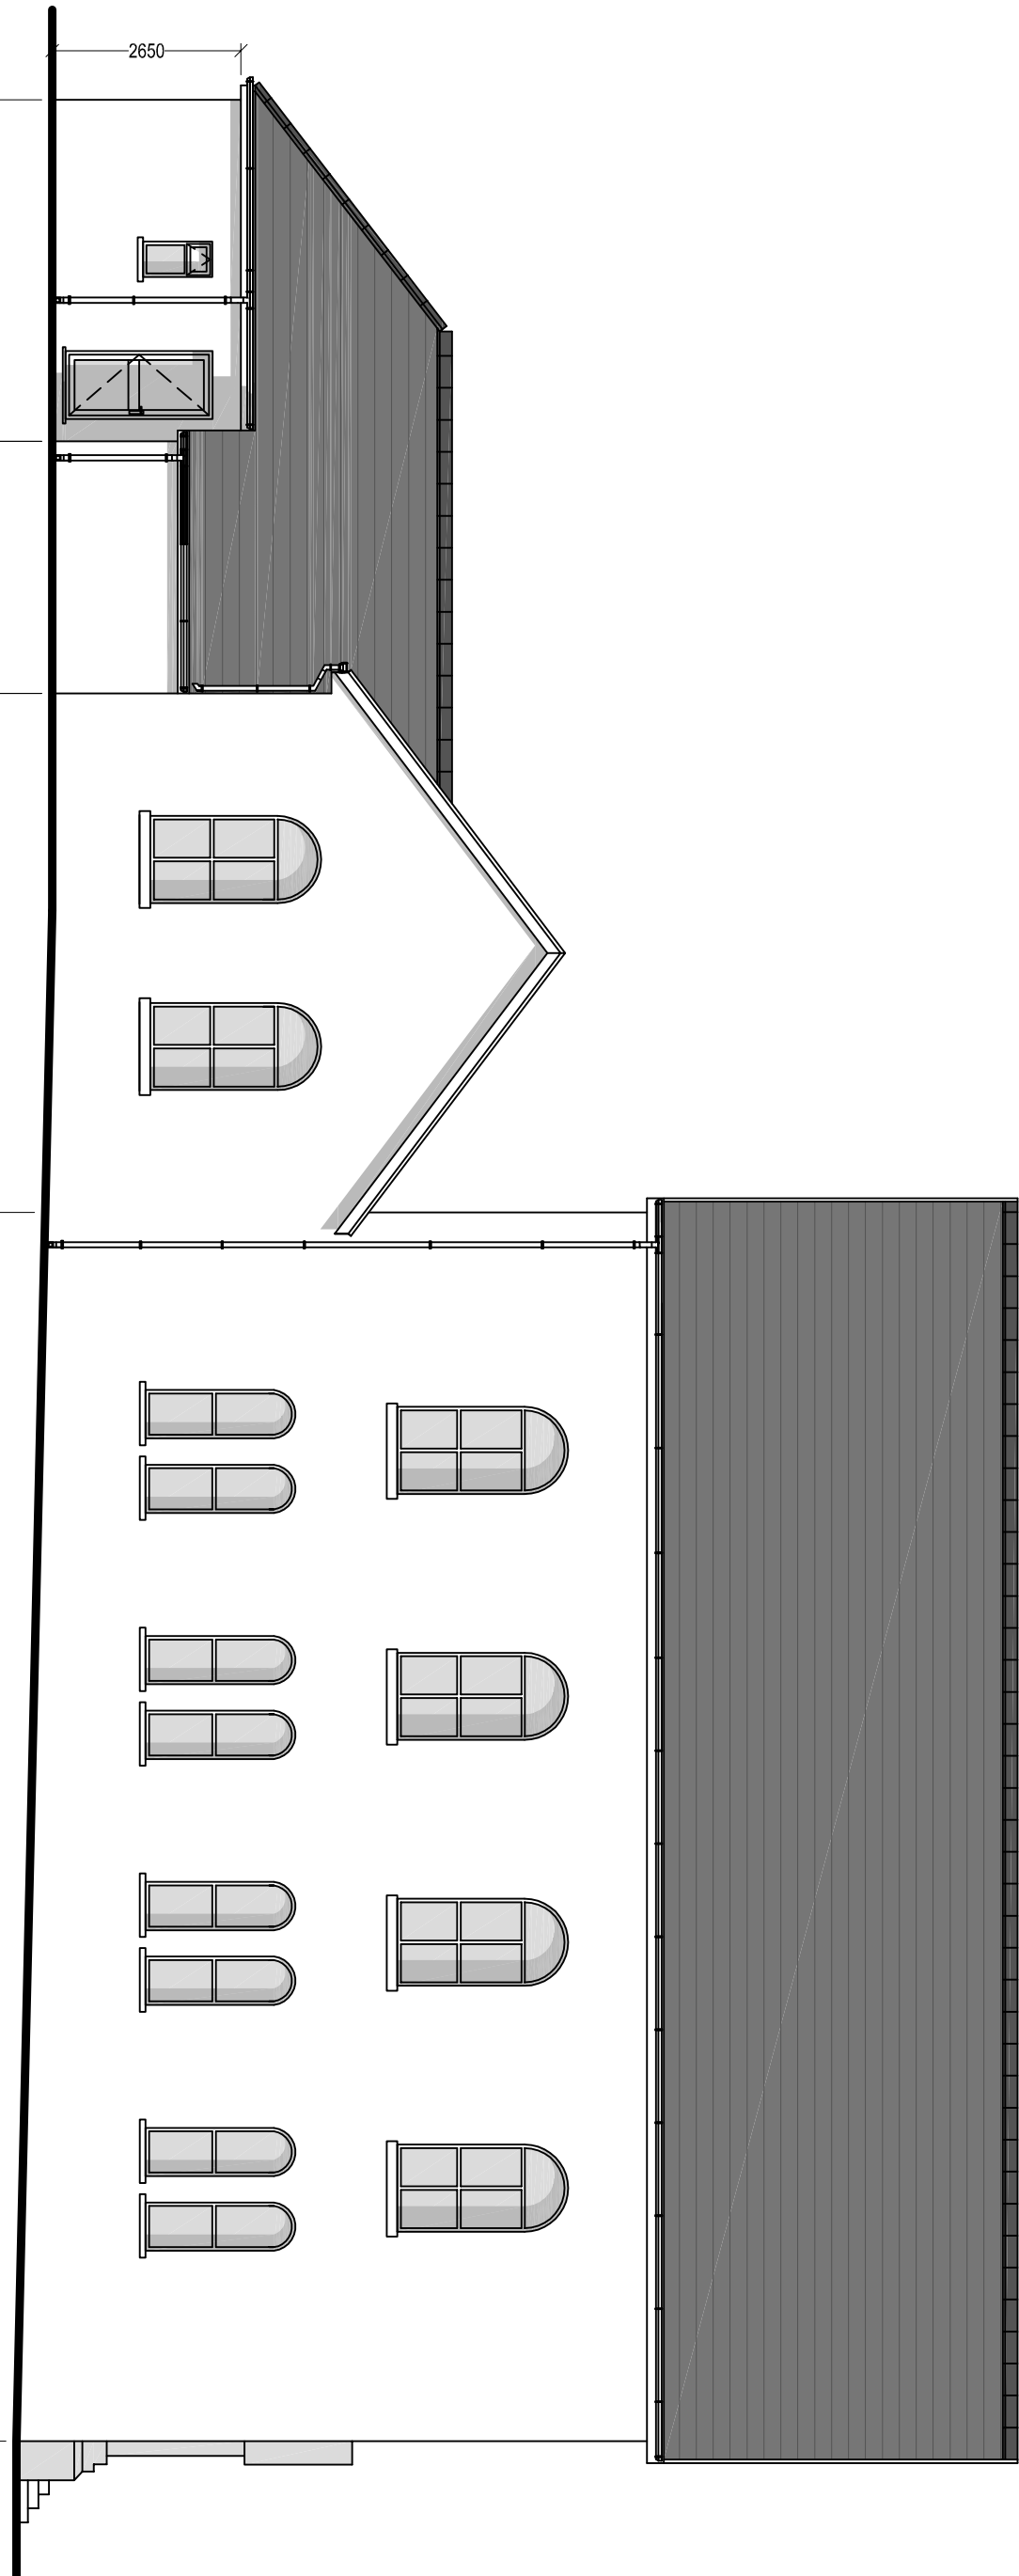

EXISTING SIDE ELEVATION

Scale 1:100



Cwm Planning & Design Ltd.
(architectural and Draughting Services)

Client:

Mr. T. Negus
Former Carmel Welsh
Independent Chapel
Heol Cae Gurwen
Ammarford
SA18 1HG

Project Title:

PROPOSED RE-DEVELOPMENT
& CHANGE OF USE OF
GROUND FLOOR TO FORMER 'CARMEI'
WELSH INDEPENDENT CHAPEL

Scheme Specific Notes

General Notes:
1. Do not scale from this drawing, take figured dimensions only.
2. Dimensions are in millimetres unless otherwise stated.

Drawing Issue:

PLANNING

Drawing Title:

EXISTING ELEVATIONS

Drawing No:

002

Revision:

Date:

12-06-2019

Revised:

Scale(s):

1:100

Page Size:

A2