


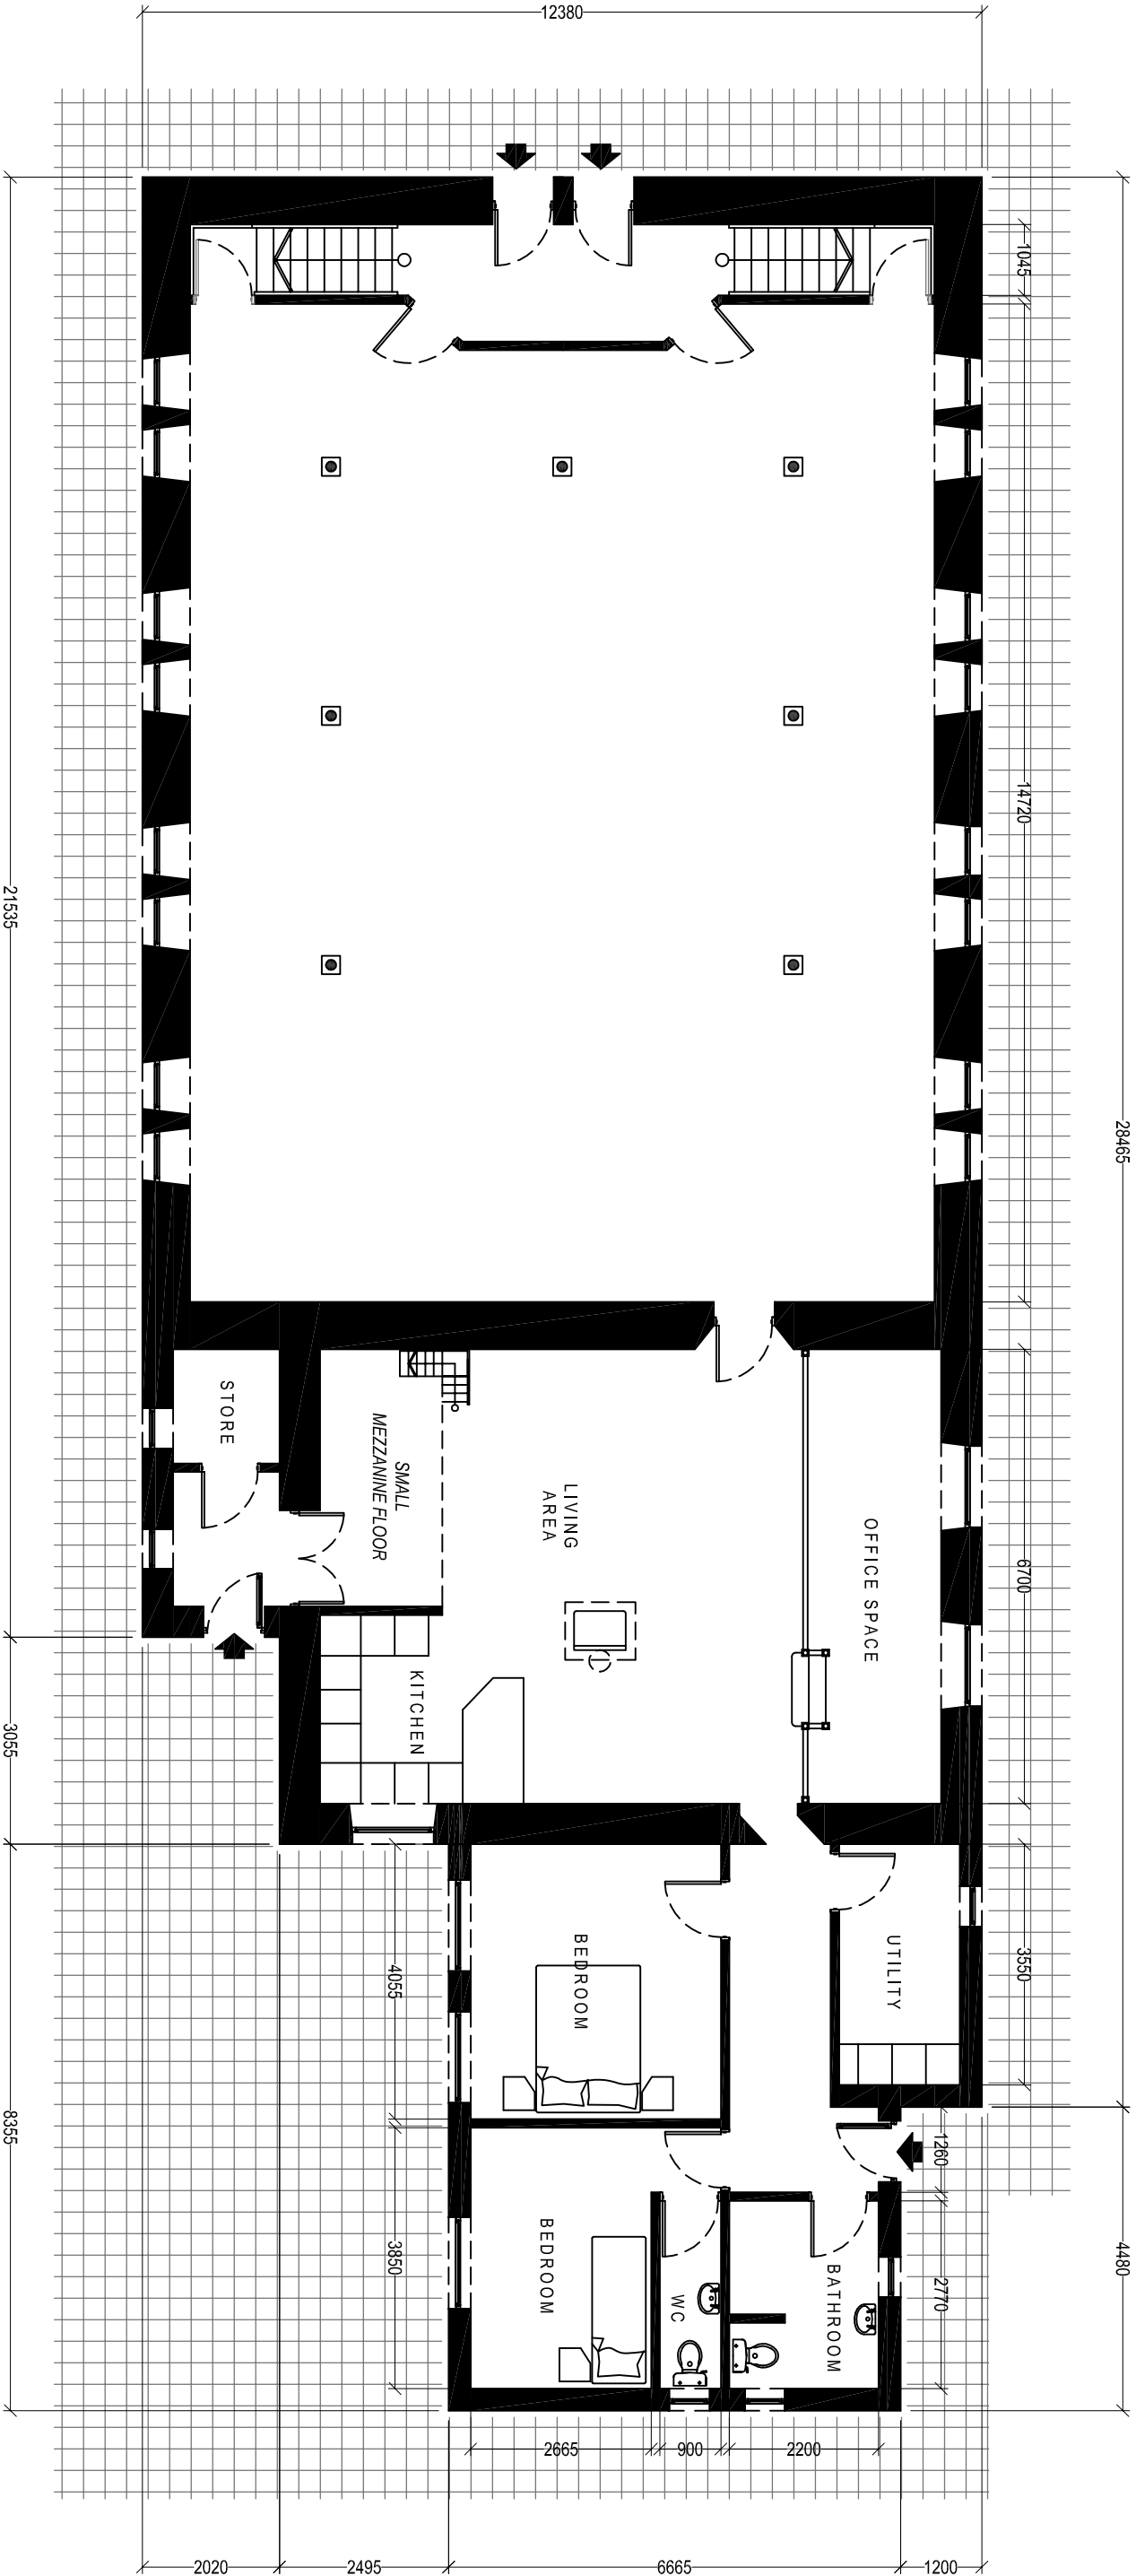

EXISTING GROUND FLOOR PLAN - TO BE RETAINED

Scale 1:100

 Cwm Planning & Design Ltd. (architectural and Draughting Services)		Client: Mr. T. Negus Former Carmel Welsh Independent Chapel Heol Cae Gurwen Amanford SA18 1HG		Project Title: PROPOSED RE-DEVELOPMENT & CHANGE OF USE OF GROUND FLOOR TO FORMER 'CARMEL' WELSH INDEPENDENT CHAPEL		Scheme Specific Notes:		Drawing Title: EXISTING GROUND FLOOR PLAN	
General Notes: 1. Do not scale from this drawing take figured dimensions only. 2. Dimensions are in millimeters unless otherwise stated.		Drawing Issue:		Drawing No: 003		Revision:		Date: 12-06-2019	
Drawing Title: PLANNING		Scale(s): 1:100		Paper Size: A3		Revised:		Page Size:	