


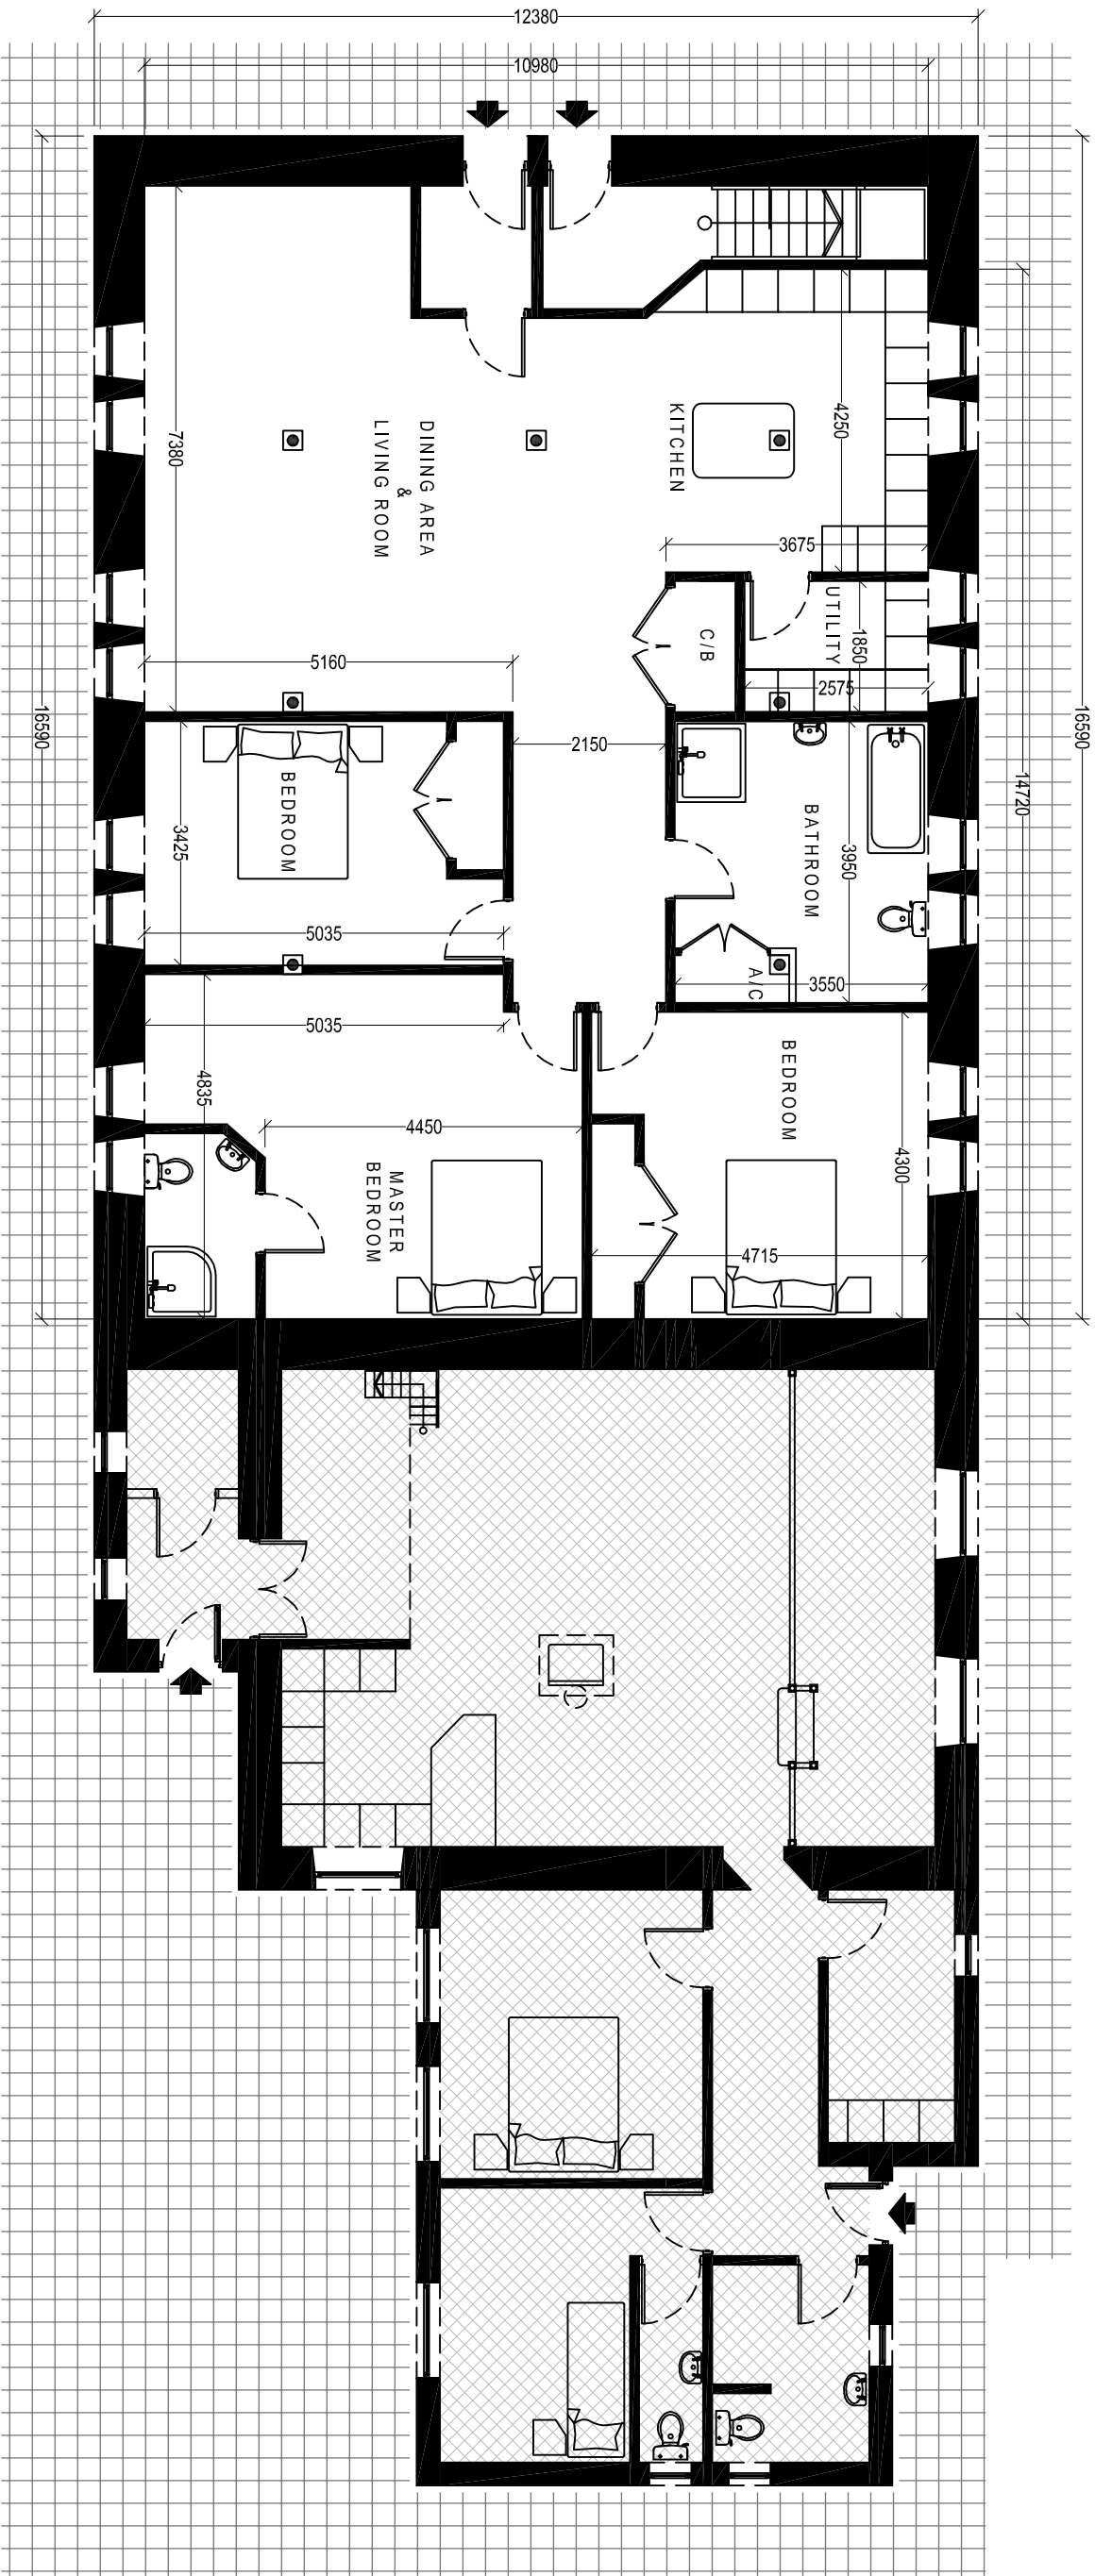

PROPOSED GROUND FLOOR PLAN
Scale 1:100

 Cwm Planning & Design Ltd. (architectural and Draughting Services)		Client: Mr. T. Negus Former Carmel Welsh Independent Chapel Heol Cae Gurwen Amanford SA18 1HG		Project Title: PROPOSED RE-DEVELOPMENT & CHANGE OF USE OF GROUND FLOOR TO FORMER 'CARMEL' WELSH INDEPENDENT CHAPEL		Scheme Specific Notes:		General Notes: 1. Do not scale from this drawing take figured dimensions only. 2. Dimensions are in millimeters unless otherwise stated.		Drawing Title: PROPOSED GROUND FLOOR PLAN	
Drawing Issue:		Drawing No:		Revision:		Date:		Revised:		Scale(s):	
PLANNING		005				21-01-2019				1:100	
										Paper Size:	
										A3	