


EX. BATH FINISHED RENDER THATCHED
OFF AND RE-ROOFED TO MATCH NEW.

NEW RENDER TO BE COARSE
DASH FINISH.

REINFORCED GUTS, FASCIA'S
AND SOFFITS ALL WHITE UPVC.

NEW WINDOWS, WHITE UPVC.
DOUBLE GLAZED, CONCRETE CILLS.
FACING BRICKWORK FINISH TO
MATCH EXISTING AS CLOSE AS
POSSIBLE.


INTERLOCKING ROOF TILES TO
MATCH EXISTING.

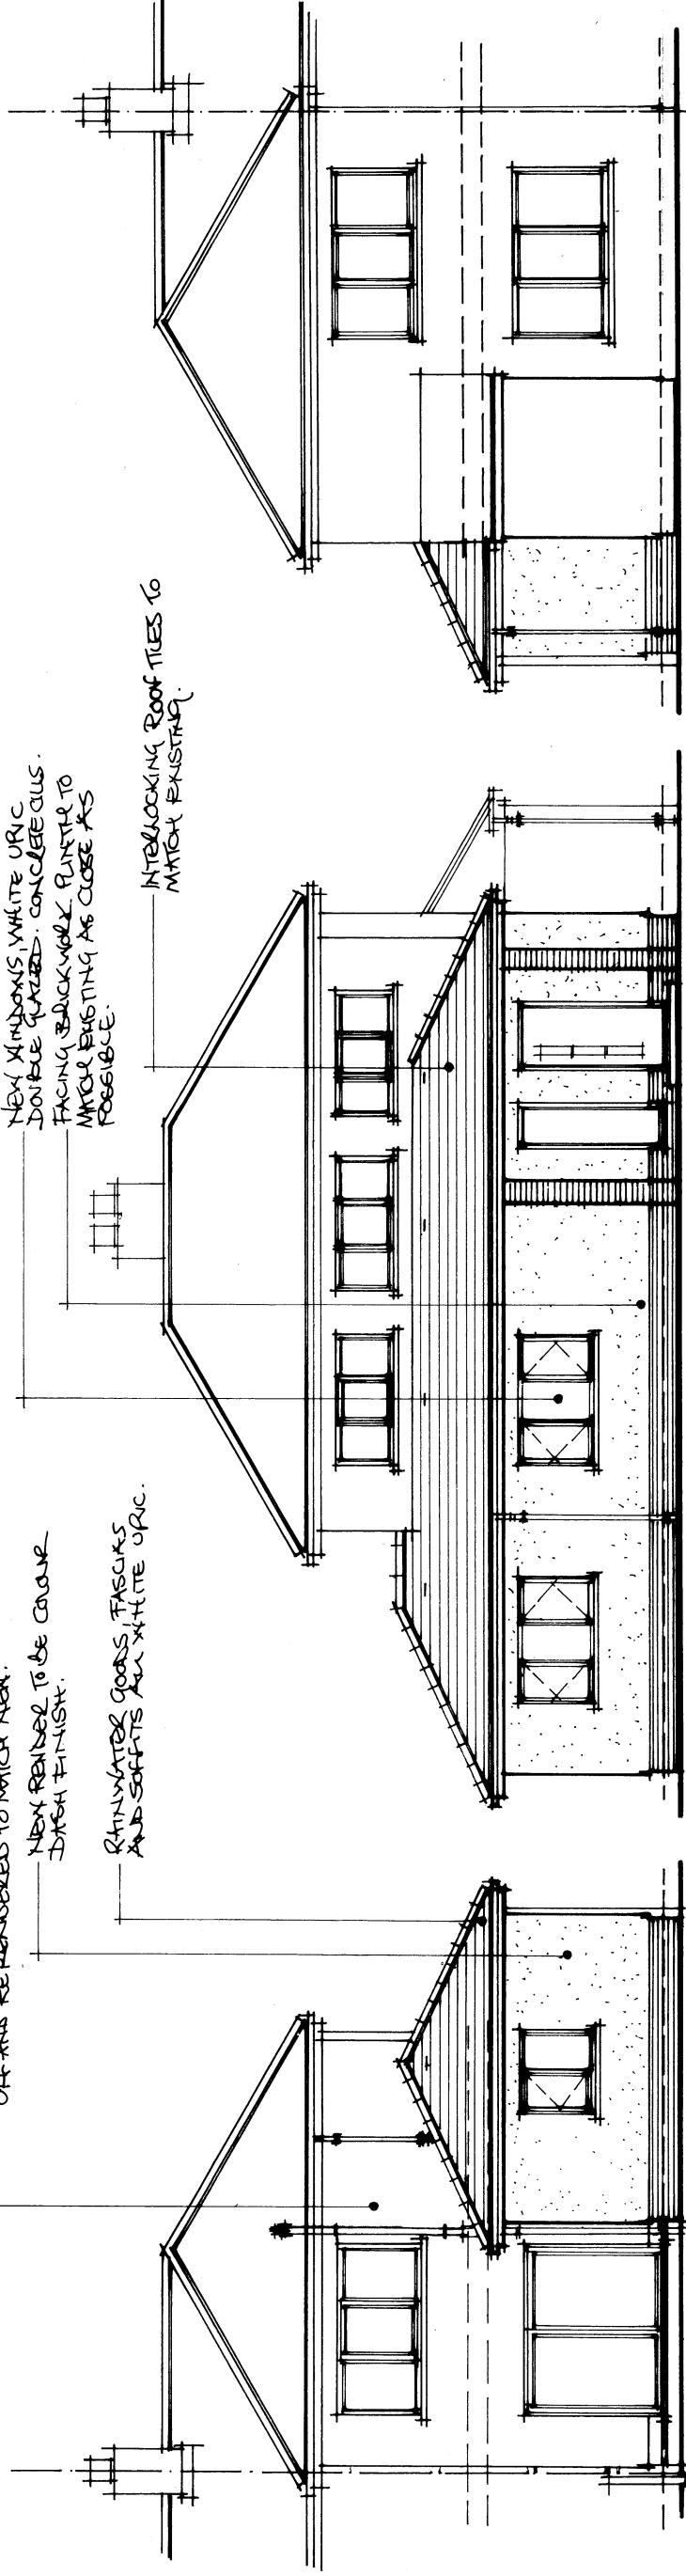


SIDE ELEVATION

FRONT ELEVATION

SIDE ELEVATION

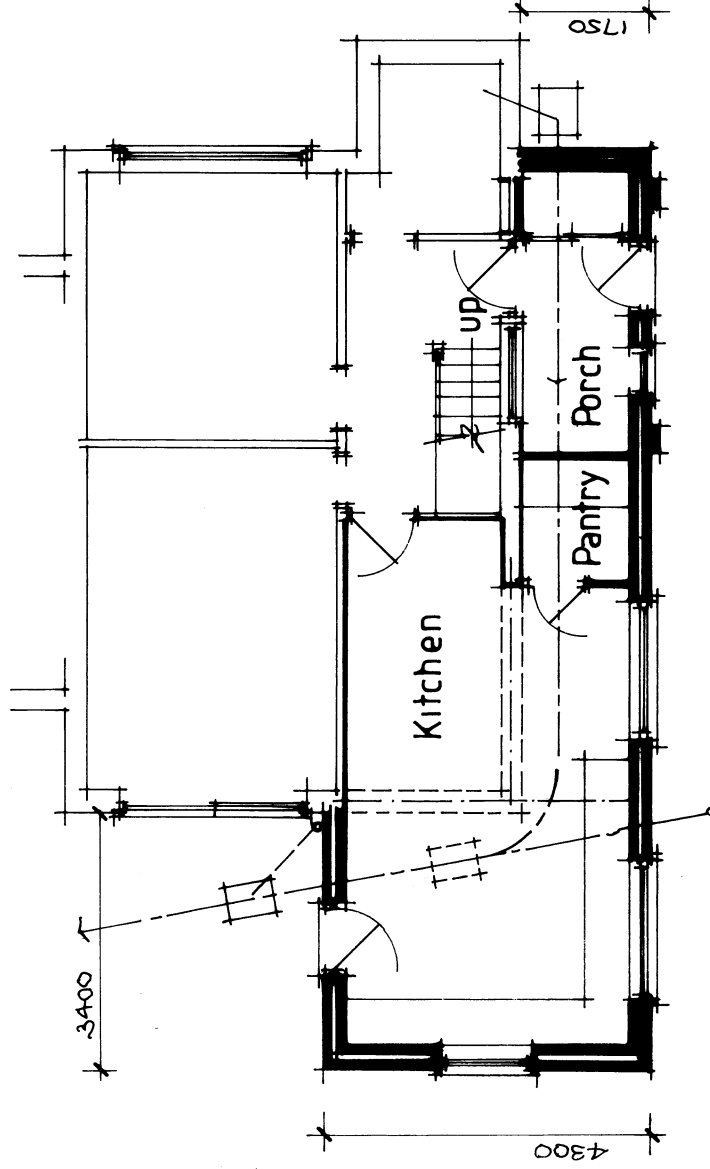

GROUND FLOOR PLAN

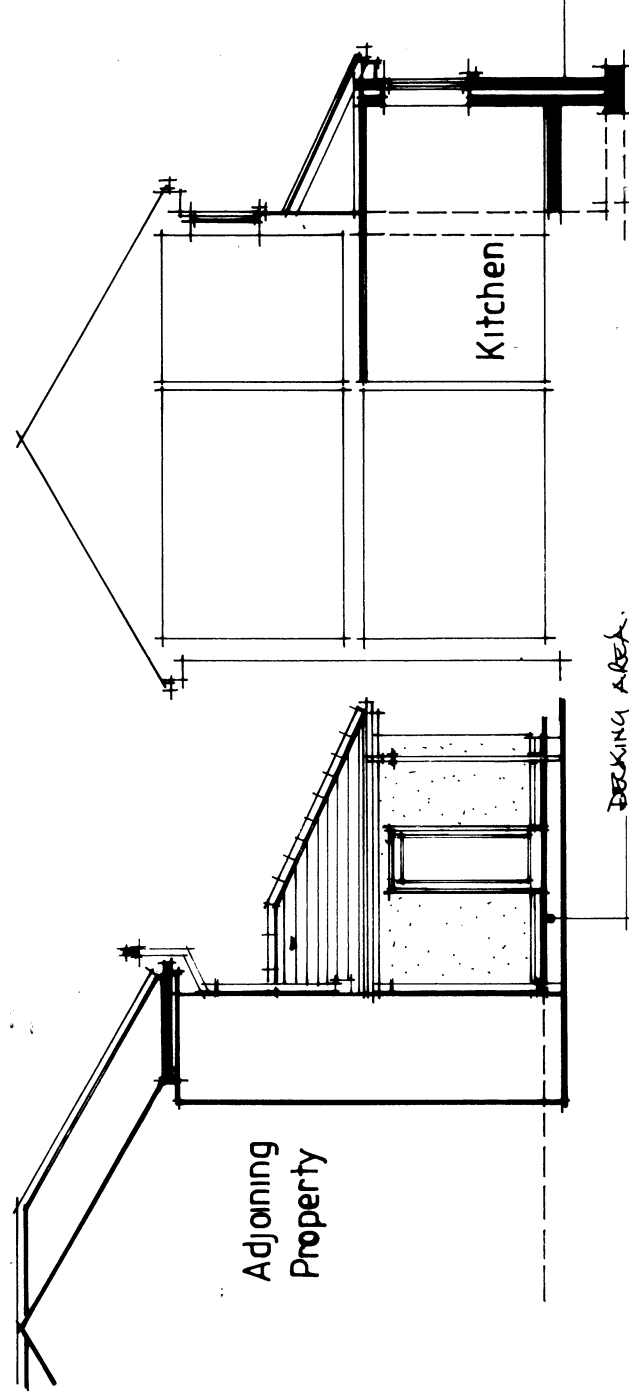


REAR ELEVATION

CROSS SECTION

mjs designs (cymru) ltd
architectural design-project management
01639 643392 07530 134442

NOTES: © 2019 mjs designs (cymru) ltd

 

All dimensions must be checked on site and
not scaled from this drawing.

Client
Meryl Walters

Job Title
7 Heol Llwyn Celyn, Caewern, Neath, SA10 7PT

Scale
1:100 @ A3

Drawn by
Date 08.2019

Drawing Title
PROPOSED

Drg No.
192010.02 B

Rev