


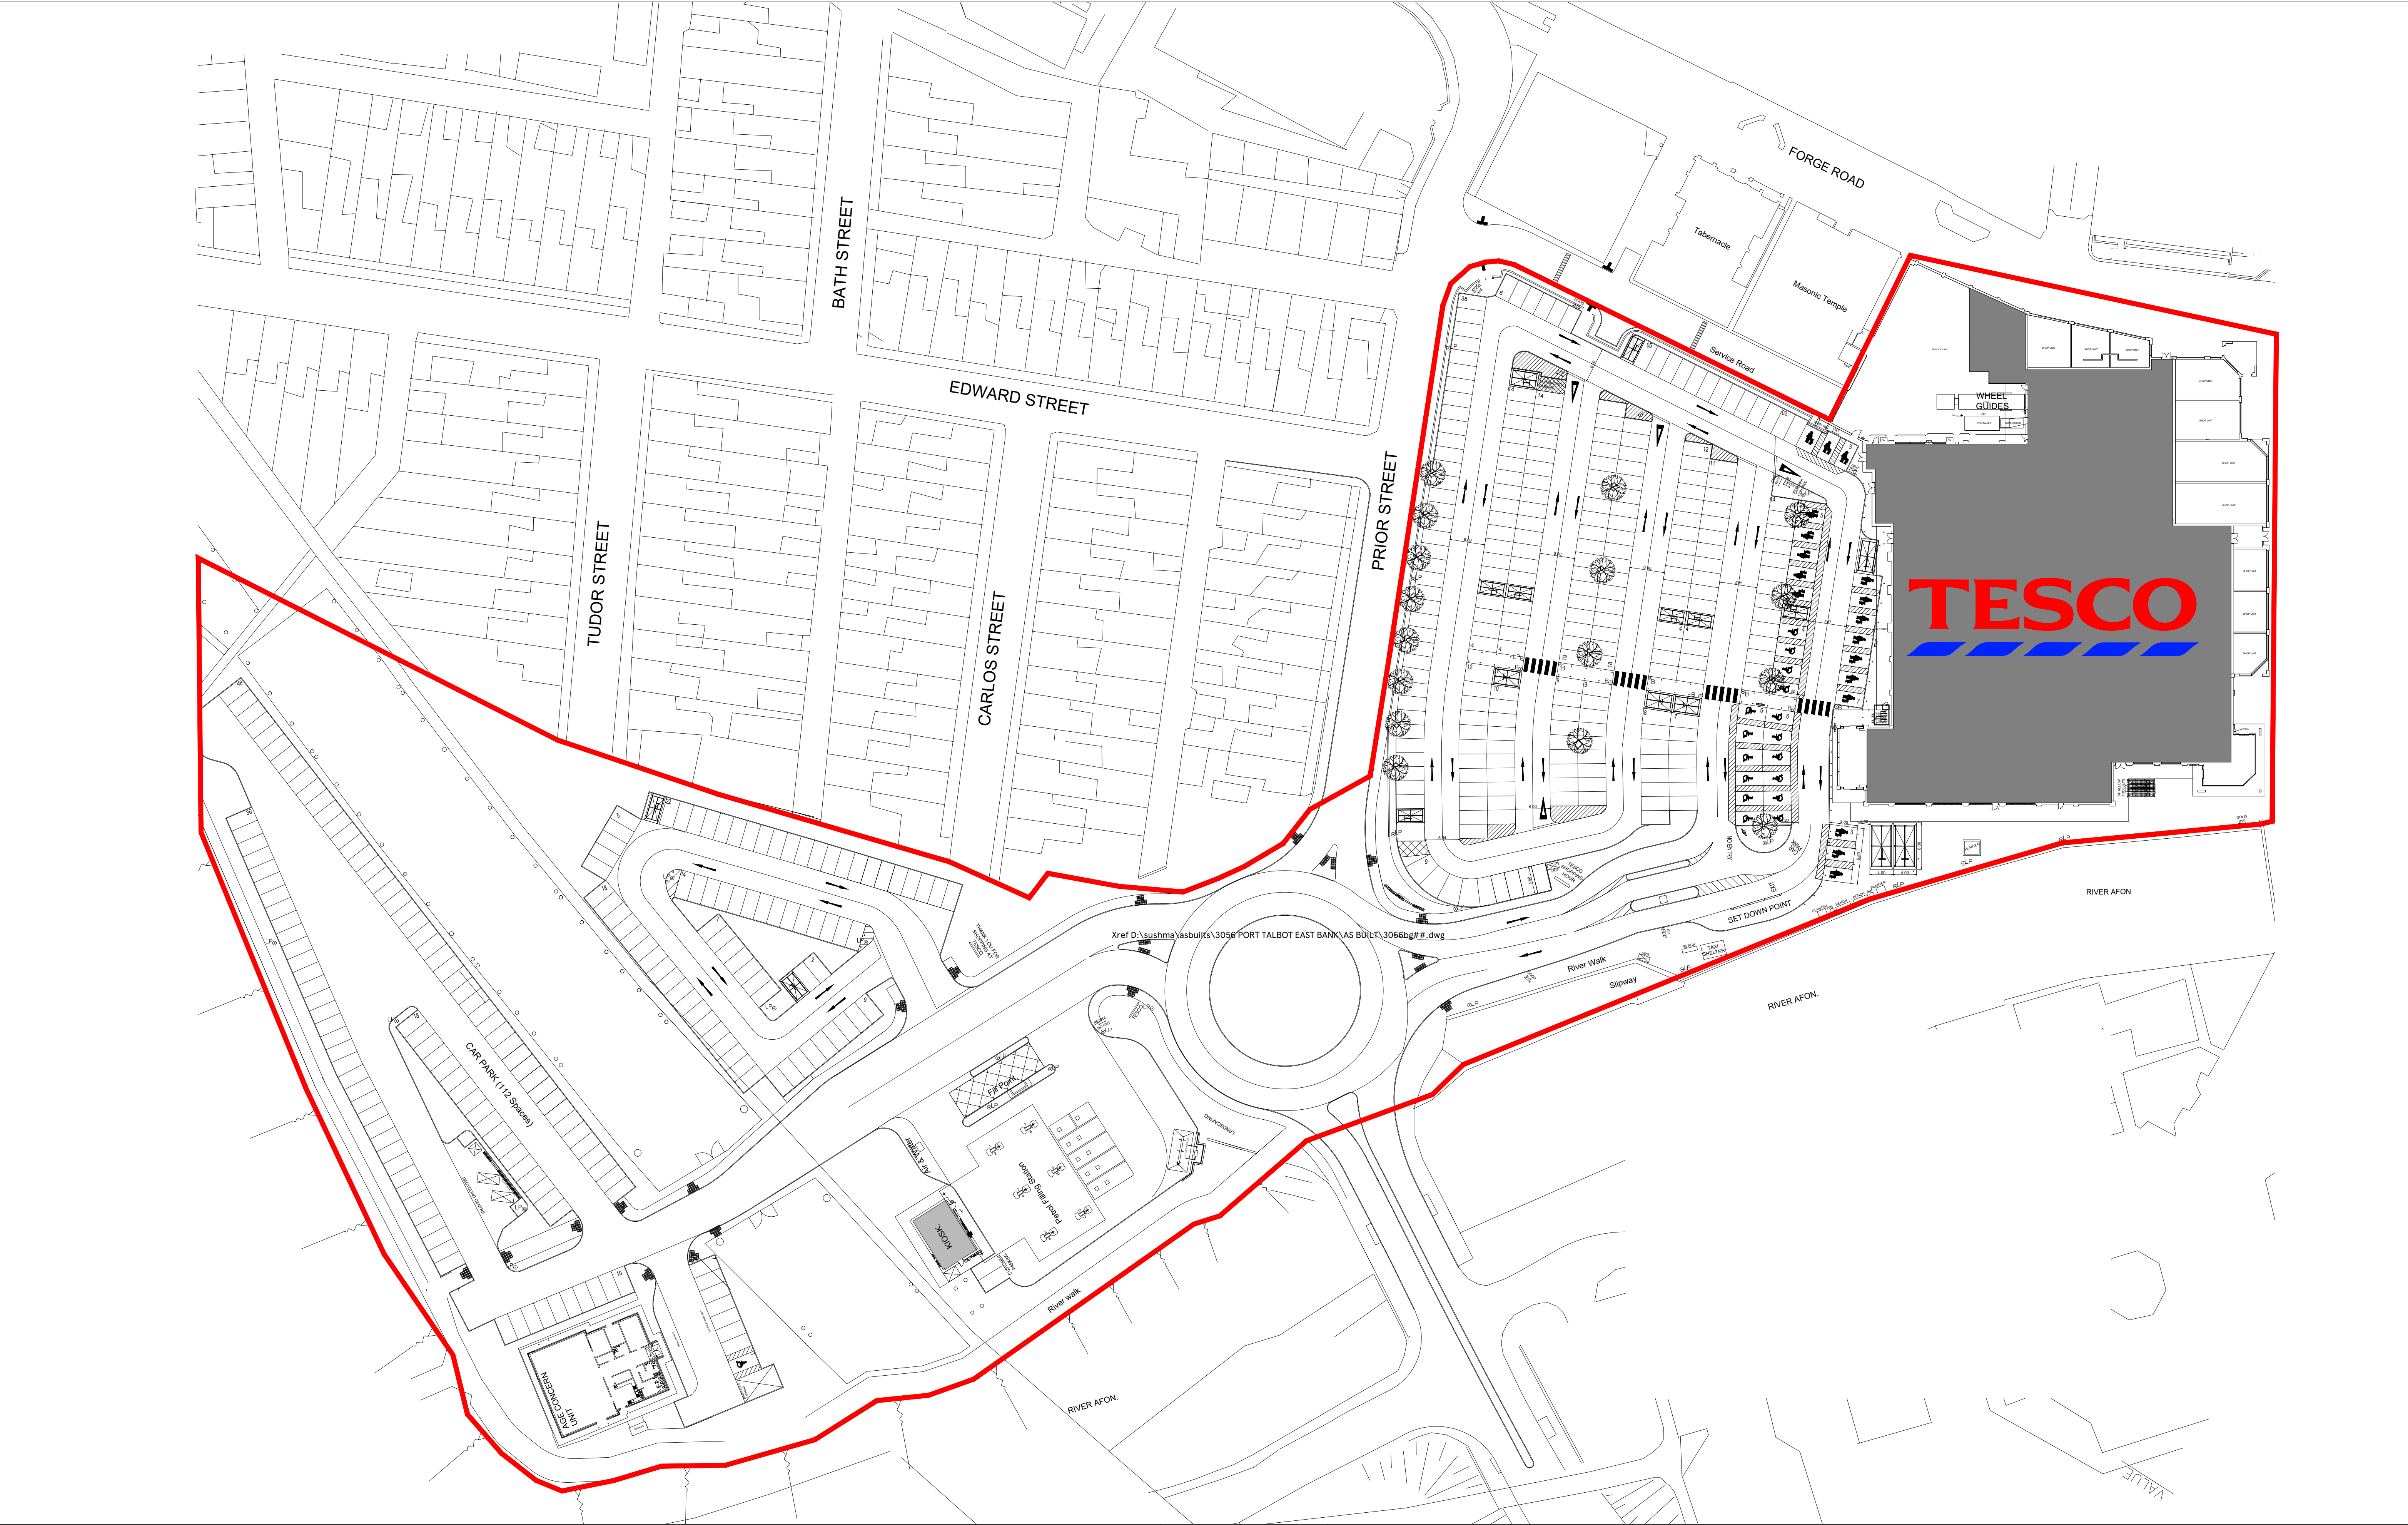

SCALE BAR			DRAWING NO. 02_3056_2A		STORE TYPE SUPERSTORE		 FEASIBILITY PLANNING TESCO STORES LIMITED STORE PLANNING DEPARTMENT PROPERTY SERVICES HIGHWOODS BUILDING (2ND FLOOR), KESTREL WAY, WELWYN GARDEN CITY, HERTFORDSHIRE, AL7 1GA UK TELEPHONE: 01707 395150 THE COPYRIGHT AND ALL OTHER RIGHTS IN THIS DRAWING ARE RESERVED BY TESCO STORES LIMITED. NO PART OF THIS DRAWING MAY BE REPRODUCED OR TRANSMITTED IN ANY FORM OR BY ANY MEANS, ELECTRONIC OR MECHANICAL, INCLUDING PHOTOCOPYING AND RECORDING, OR FROM ANY INFORMATION STORAGE AND RETRIEVAL SYSTEM, WITHOUT THE PRIOR WRITTEN LICENCE FROM THE OWNER.		
1:500 10m 0 10m 20m 30m 40m 50m			SCALE 1:500@A1		DATE 28.08.2019			STORE NAME 3056 PORT TALBOT	
			CHECKED BY ANDY HORWOOD					CONTENT EXISTING SITE PLAN	
			DRAWN BY KARTHICK						