


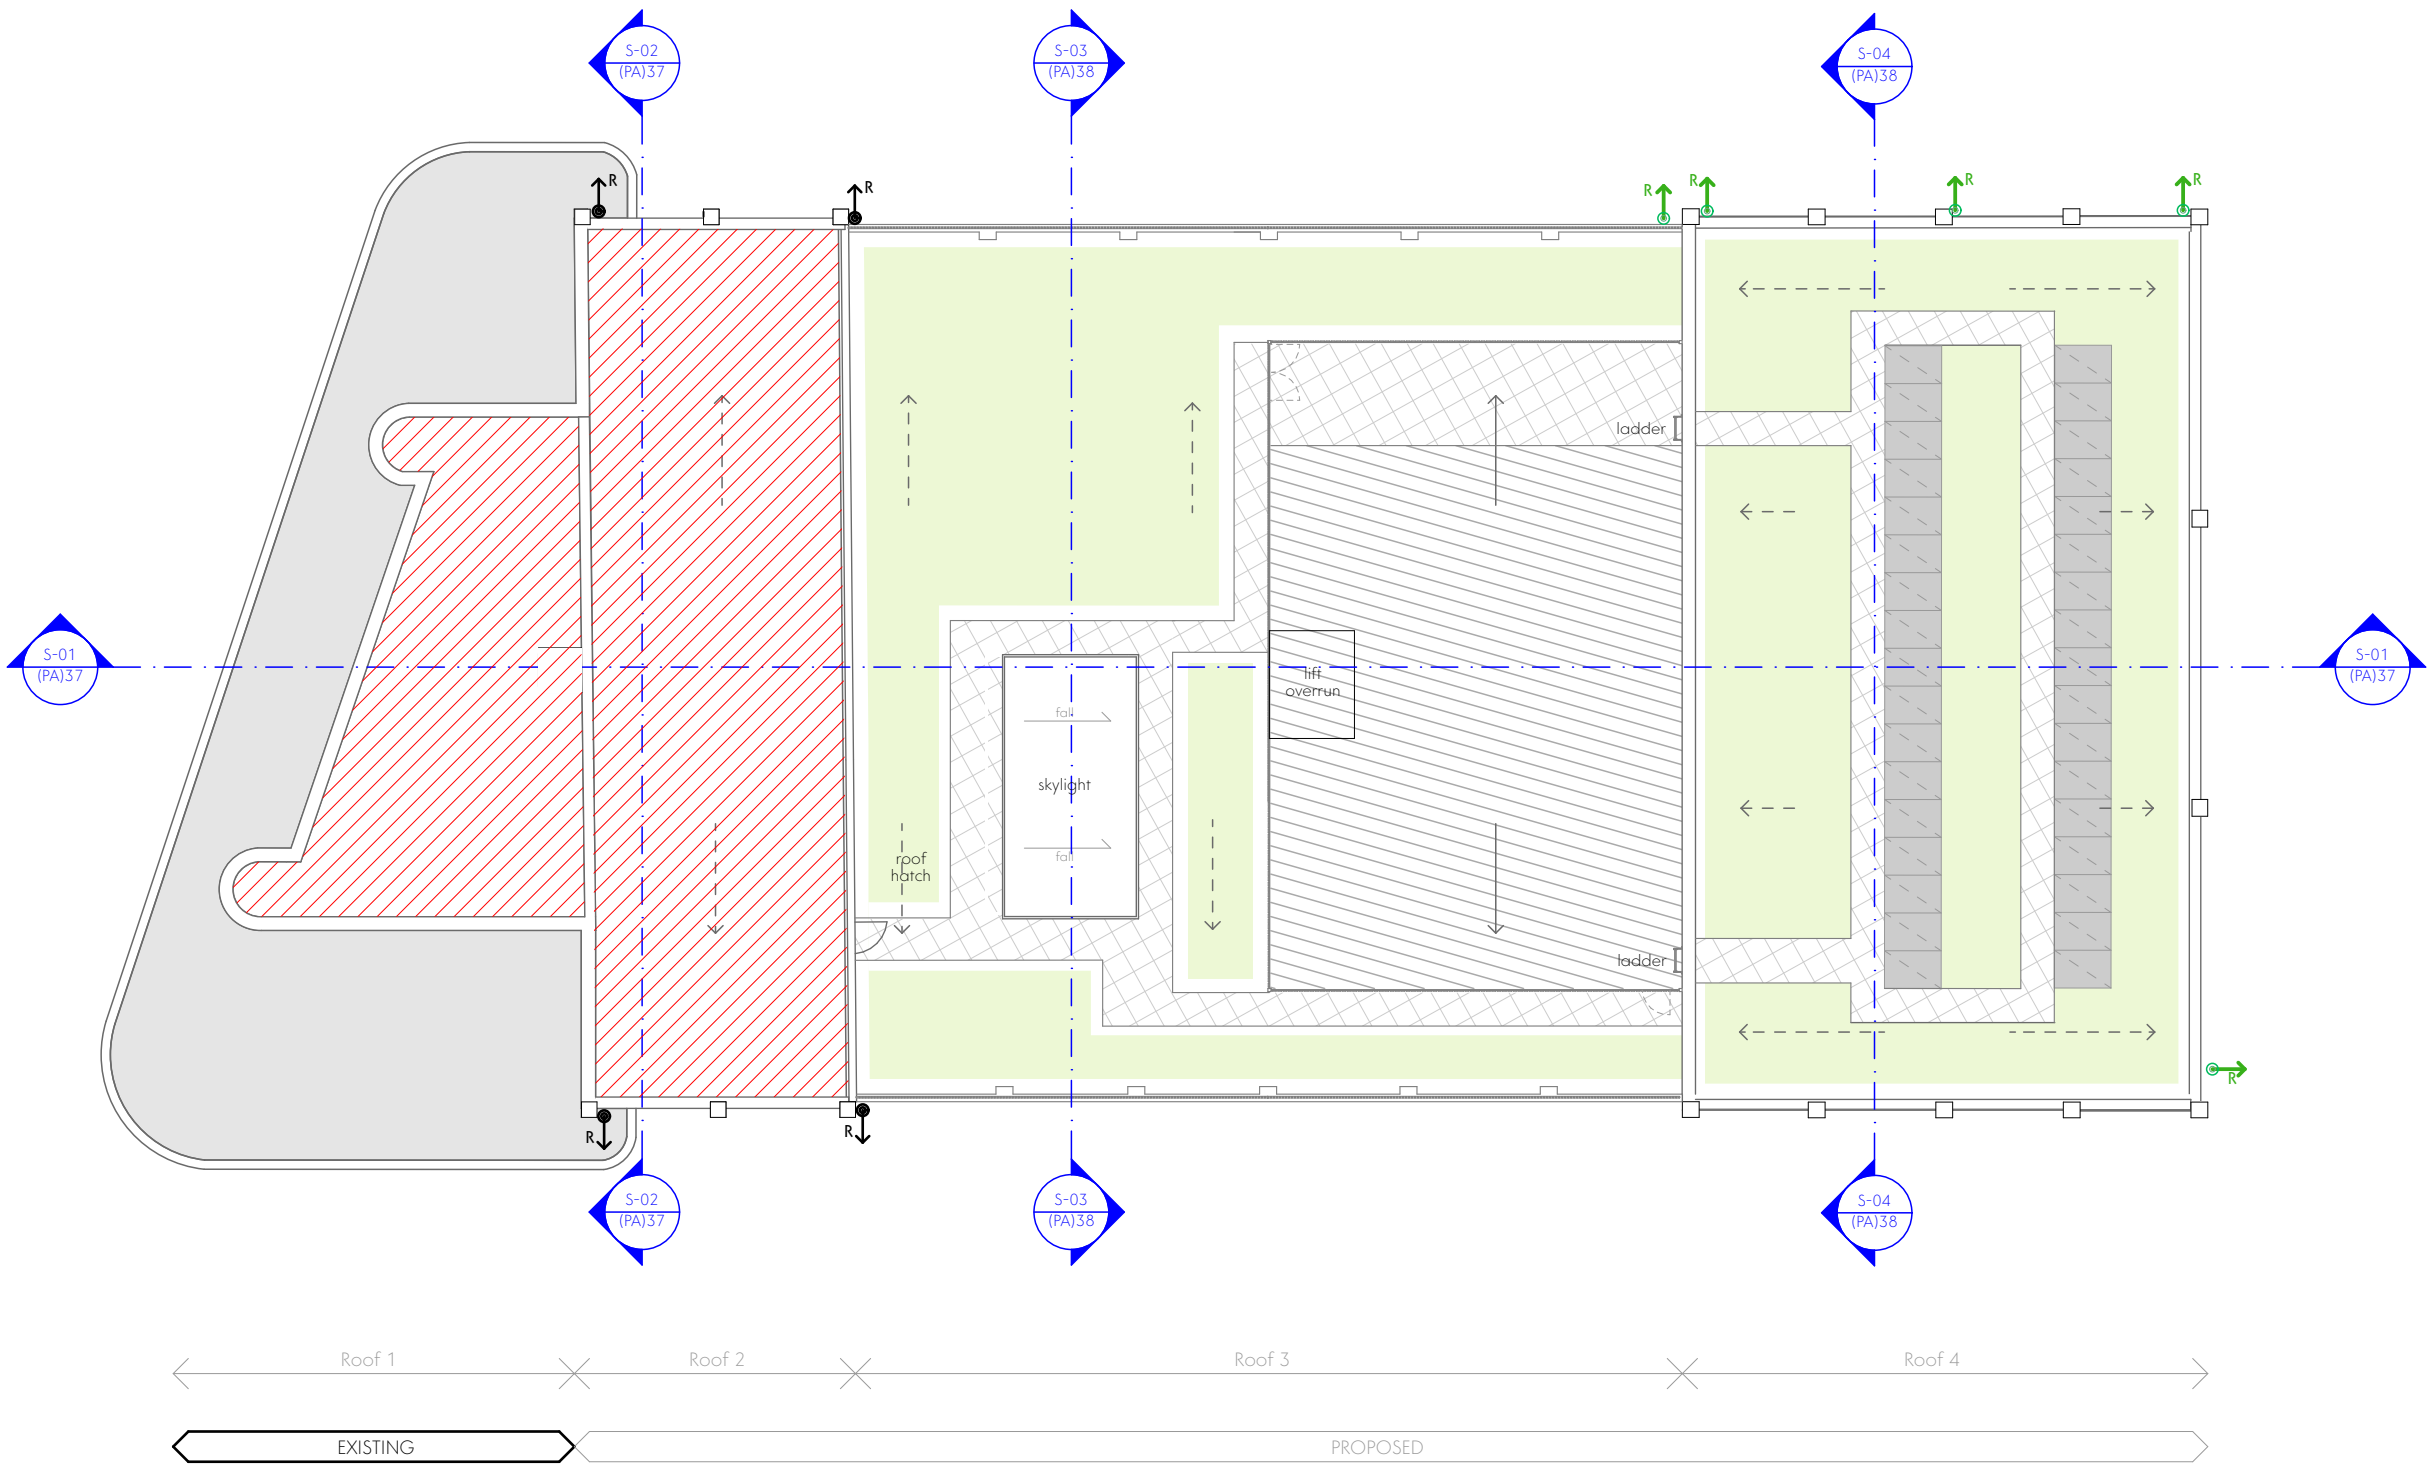

PROPOSED ROOF PLAN  
Scale 1:200

This drawing is the property of GWP Architecture. Copyright is reserved by them and the drawing is issued on the condition that it is not copied, reproduced, retained, or disclosed to any unauthorised person, either wholly or in part, without the consent in writing of GWP Architecture.

All drawings and specifications should be read in conjunction with the project health and safety plan, any possible conflicts should be presented to the Planning Coordinator.

All work to be carried out in accordance with current Building Regulations.


Contractors must verify all dimensions at the job before commencing any work or making shop drawings.

Written dimensions should be taken.

Do not scale off drawing.

Do not take digital dimensions from this drawing.

Any discrepancies to be reported to the Architect.

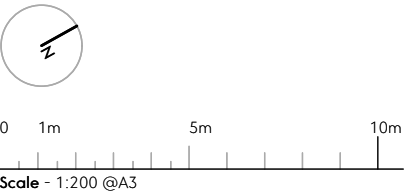

- Green Roof
- Solar panel
- Plant Area
- Access Walkway
- New membrane roof to ex-surfaces
- Proposed rain water pipe to underground network (size TBC)
- Existing cast iron rain water pipe, refurbish + repair as necessary and repaint

|     |          |                                              |     |    |
|-----|----------|----------------------------------------------|-----|----|
| P10 | 10.09.19 | Roof access amended at client request        | DT  | RT |
| P09 | 25.07.19 | Key updated                                  | DT  | RT |
| P08 | 18.07.19 | Updated position of plant louvres            | CT  | RT |
| P07 | 10.07.19 | General Updates                              | DT  | RT |
| P06 | 21.06.19 | General Updates                              | UKD | RT |
| P05 | 31.05.19 | General Updates                              | DT  | RT |
| P04 | 28.05.19 | update as per planning consultant's comments | CT  | RT |
| Rev | Date     | Comment                                      | Dr  | Ch |

**GWPA**

CHARTERED ARCHITECTS  
INTERIOR DESIGNERS  
SPACE PLANNERS  
PROJECT MANAGERS  
LANDSCAPE ARCHITECTS

15th Brunel House 2 Frazarion Road Cardiff CF24 0EB  
+44(0)2921 303 322 (H) (R) Contact Fax (R)  
architecture@gwp-arch.com | www.gwp-arch.com

..... PPT

GWP Job Reference

Job Title Plaza Port Talbot

Client Neath Port Talbot County Borough Council

Proposed Roof GA Plan

|                |                              |             |            |
|----------------|------------------------------|-------------|------------|
| Name           | PPT-GWP-01-03-DR-A-(PA)-0034 |             |            |
| Scale          | 1:200@A3                     | Revision    | 10         |
| Drawn/Checked  | DT/RT                        | First Issue | 01.05.2019 |
| Drawing Status | S - Work In Progress         |             |            |

BIMcloud: BIMServer-HP - BIMcloud Basic for ARCHICAD 22/138511902-GWP-01-XX-W3-A-18-PortTalbot-P01