

This drawing is the property of GWP Architecture. Copyright is reserved by them and the drawing is issued on the condition that it is not copied, reproduced, retained, or disclosed to any unauthorised person, either wholly or in part, without the consent in writing of GWP Architecture.

All drawings and specifications should be read in conjunction with the project health and safety plan, any possible conflicts should be presented to the Planning Coordinator.

All work to be carried out in accordance with current Building Regulations.




Contractors must verify all dimensions at the job before commencing any work or making shop drawings.

Written dimensions should be taken.

Do not scale off drawing.

Do not take digital dimensions from this drawing.

Any discrepancies to be reported to the Architect.

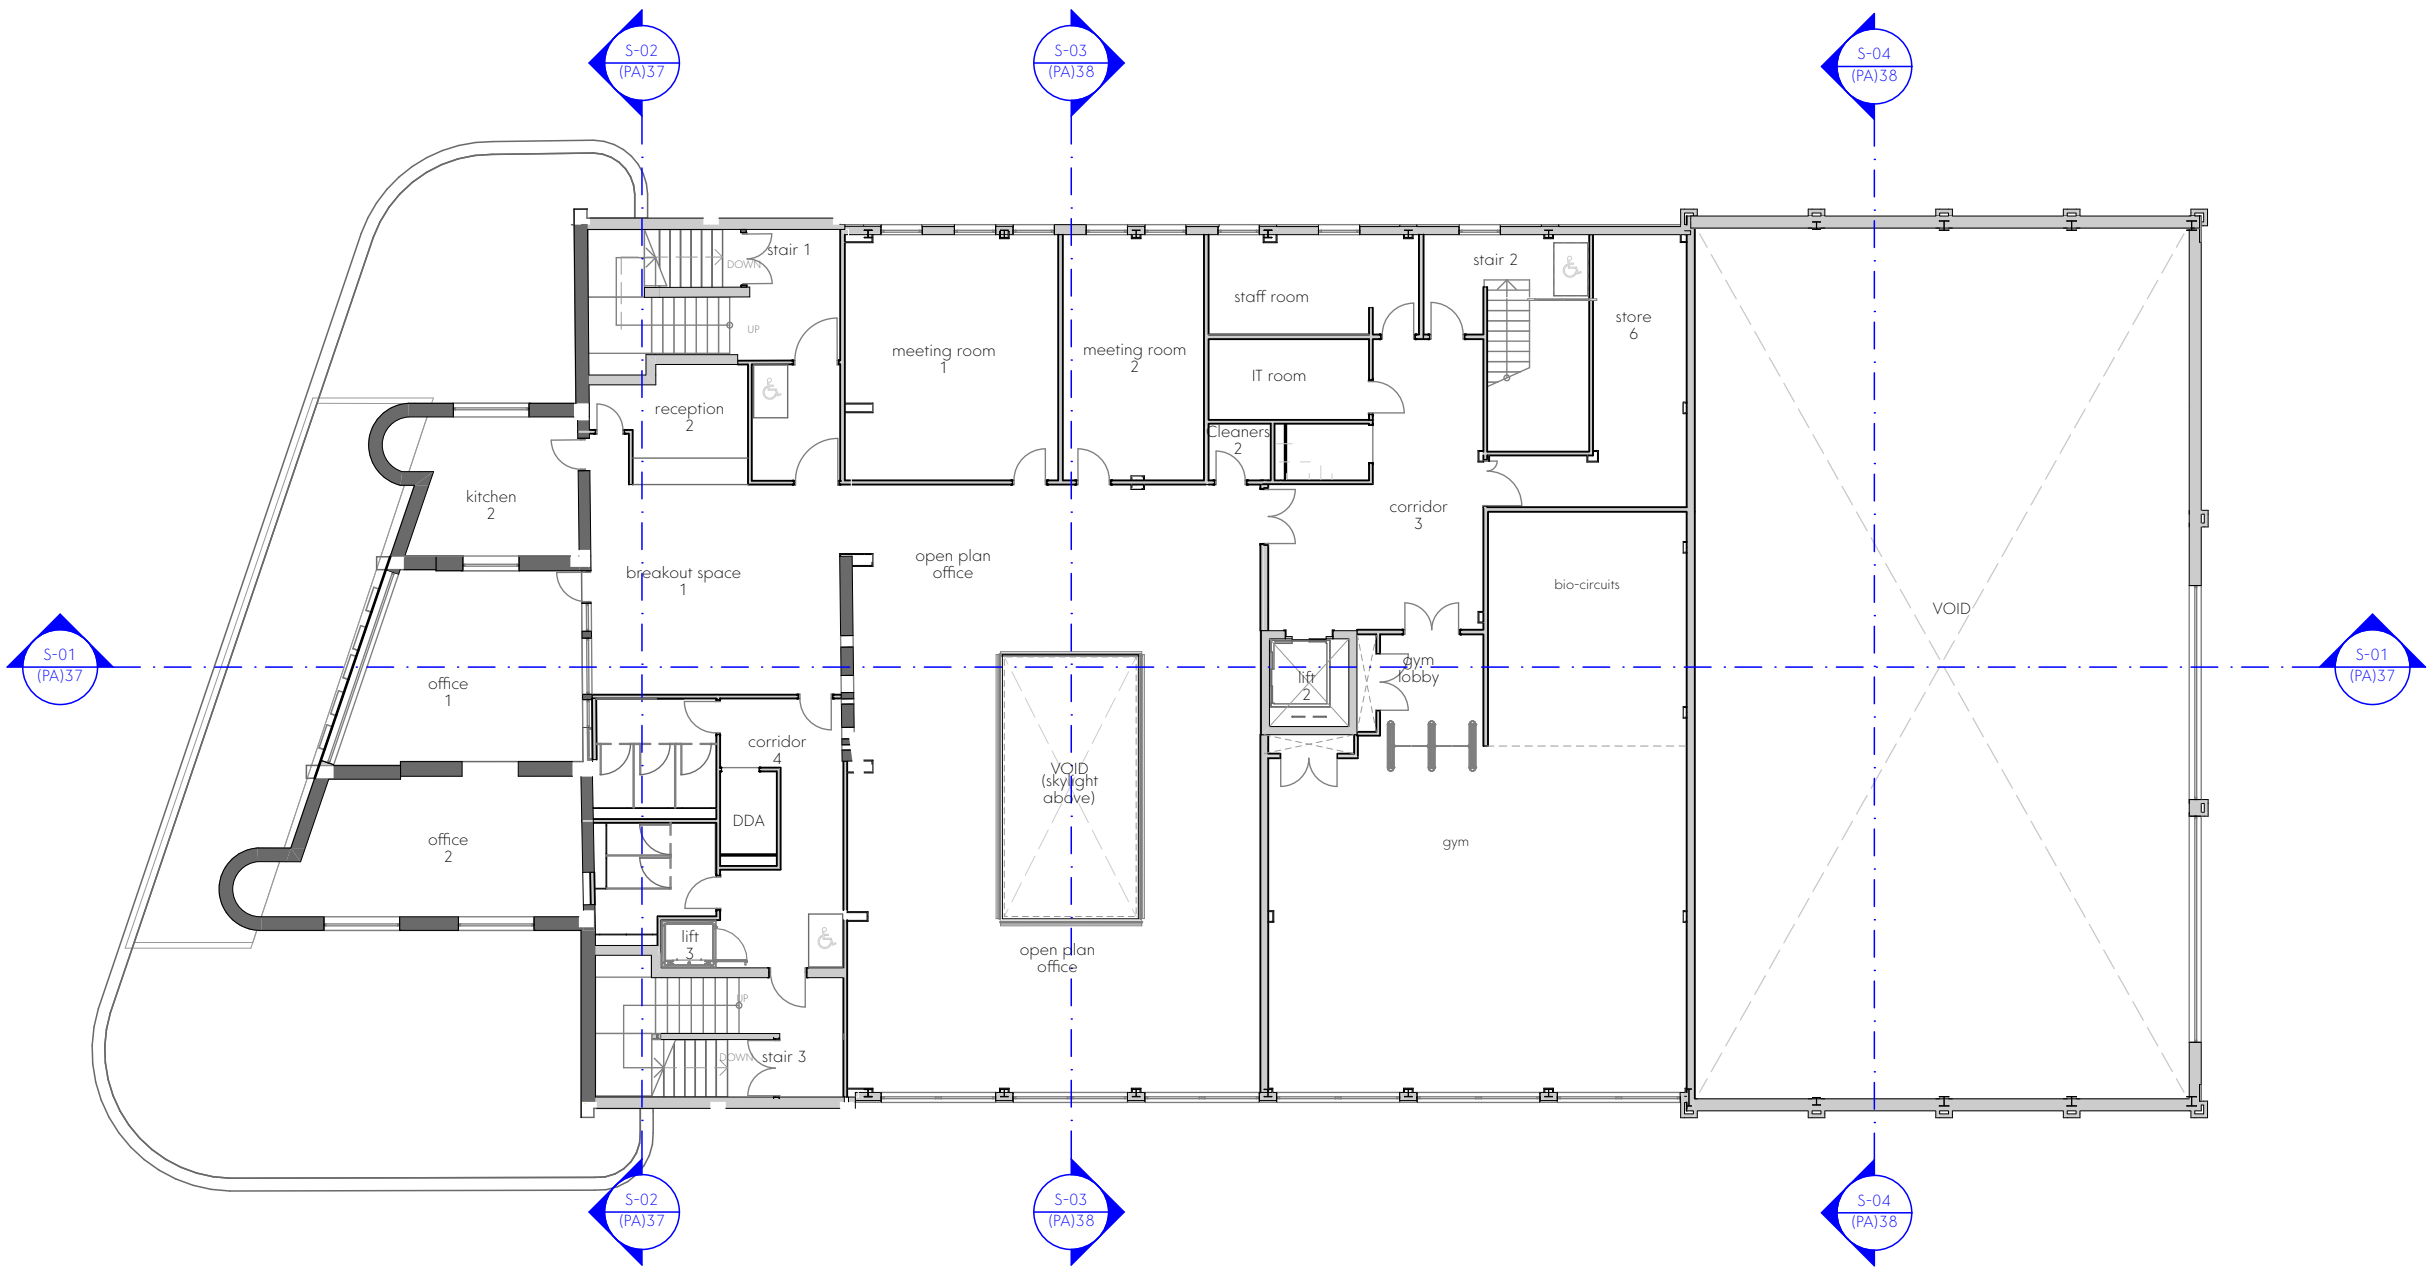 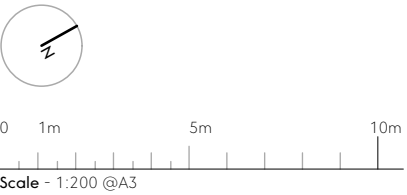

P10	10.09.19	Lift 2 access amended at client request	BP	RT
P09	10.07.19	Wall thickness updates.	DT	RT
P08	21.06.19	Gym access barrier; lift shaft; room names updates.	DT	RT
P07	31.05.19	General Updates	DT	RT
P06	29.05.19	roof hatch position updated	DT	RT
Rev	Date	Comment	Dr	Ch



CHARTERED ARCHITECTS
INTERIOR DESIGNERS
SPACE PLANNERS
PROJECT MANAGERS
LANDSCAPE ARCHITECTS

15th Brunel House 2 Finsbury Road Cardiff CF24 0EB
+44(0)2921 303 322 (H) #Contact Fax (F)
architecture@gwp-arch.com | www.gwp-arch.com

..... PPT

Job Title Plaza Port Talbot

Client

Neath Port Talbot County Borough Council

Proposed First Floor GA Plan

Name PPT-GWP-01-01-DR-A-(PA)-0032

Scale 1:200@A3 Revision 10

Drawn/Checked DT/RT First Issue 01.05.2019

Drawing Status S - Work In Progress

BIMcloud: BIMServer-HP - BIMcloud Basic for ARCHICAD 22/138511902-GWP-01-XX-W3-A-18-PortTalbot-P01

PROPOSED FIRST FLOOR PLAN
Scale 1:200