




9 SEP 2019

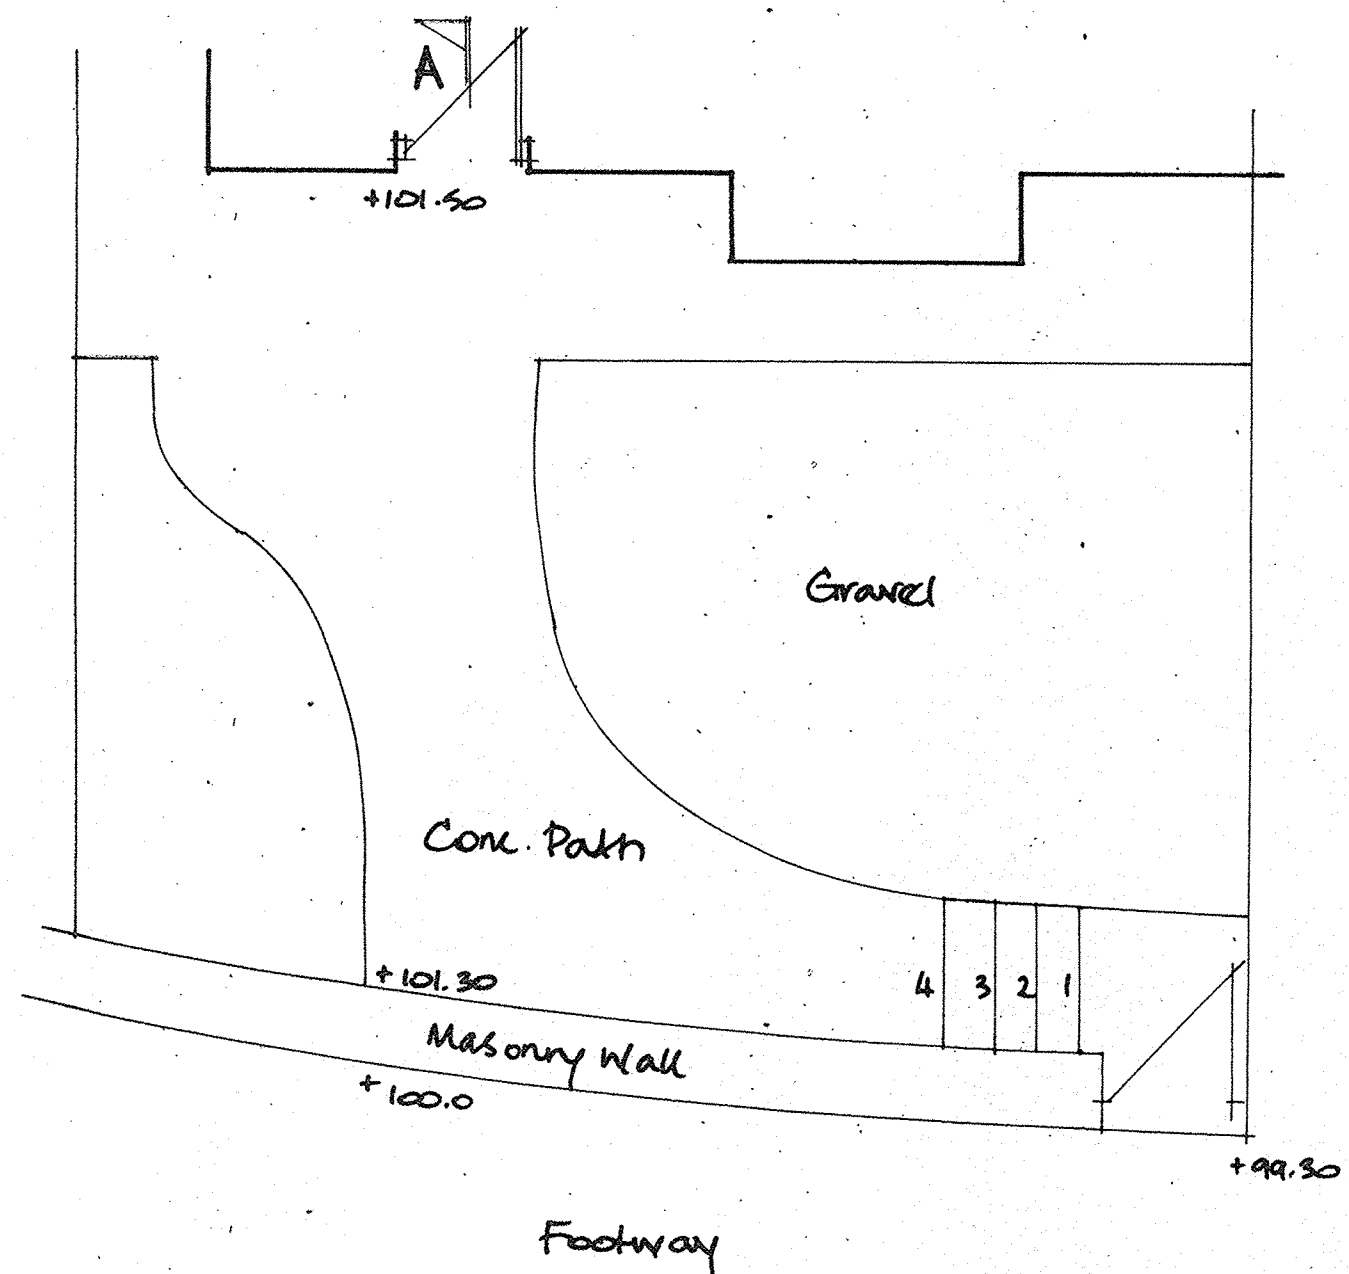


Existing Plan (1/50)

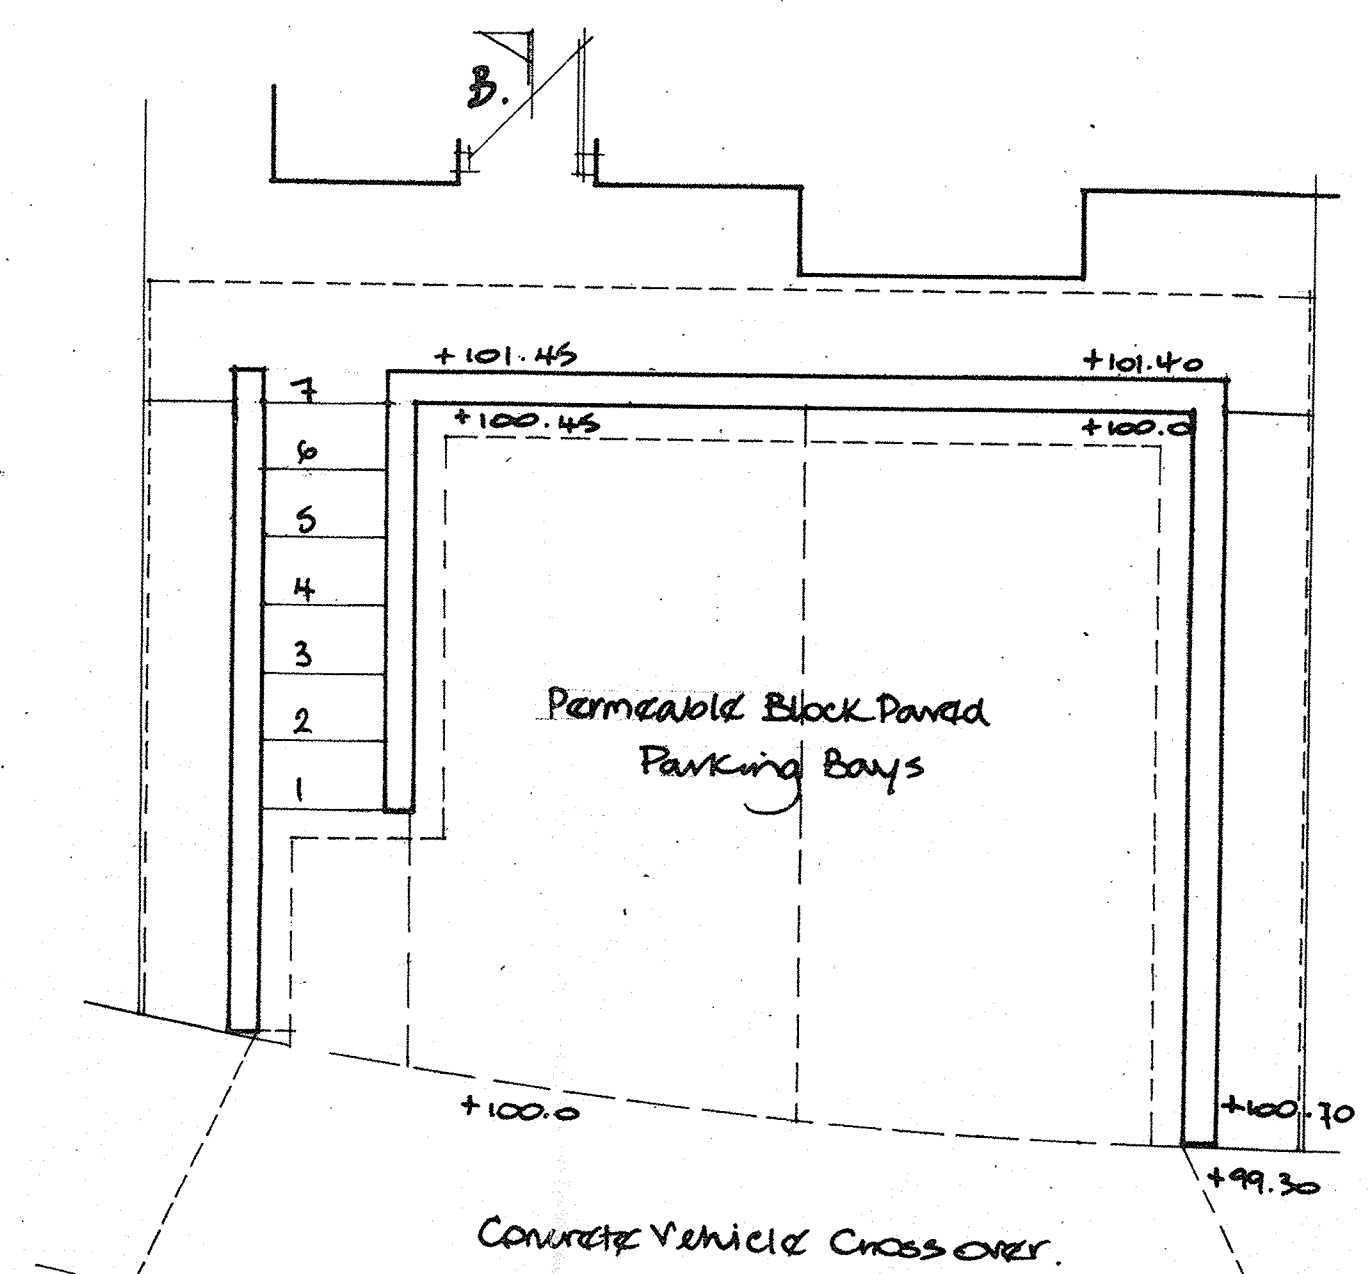


Proposed Plan (1/50)

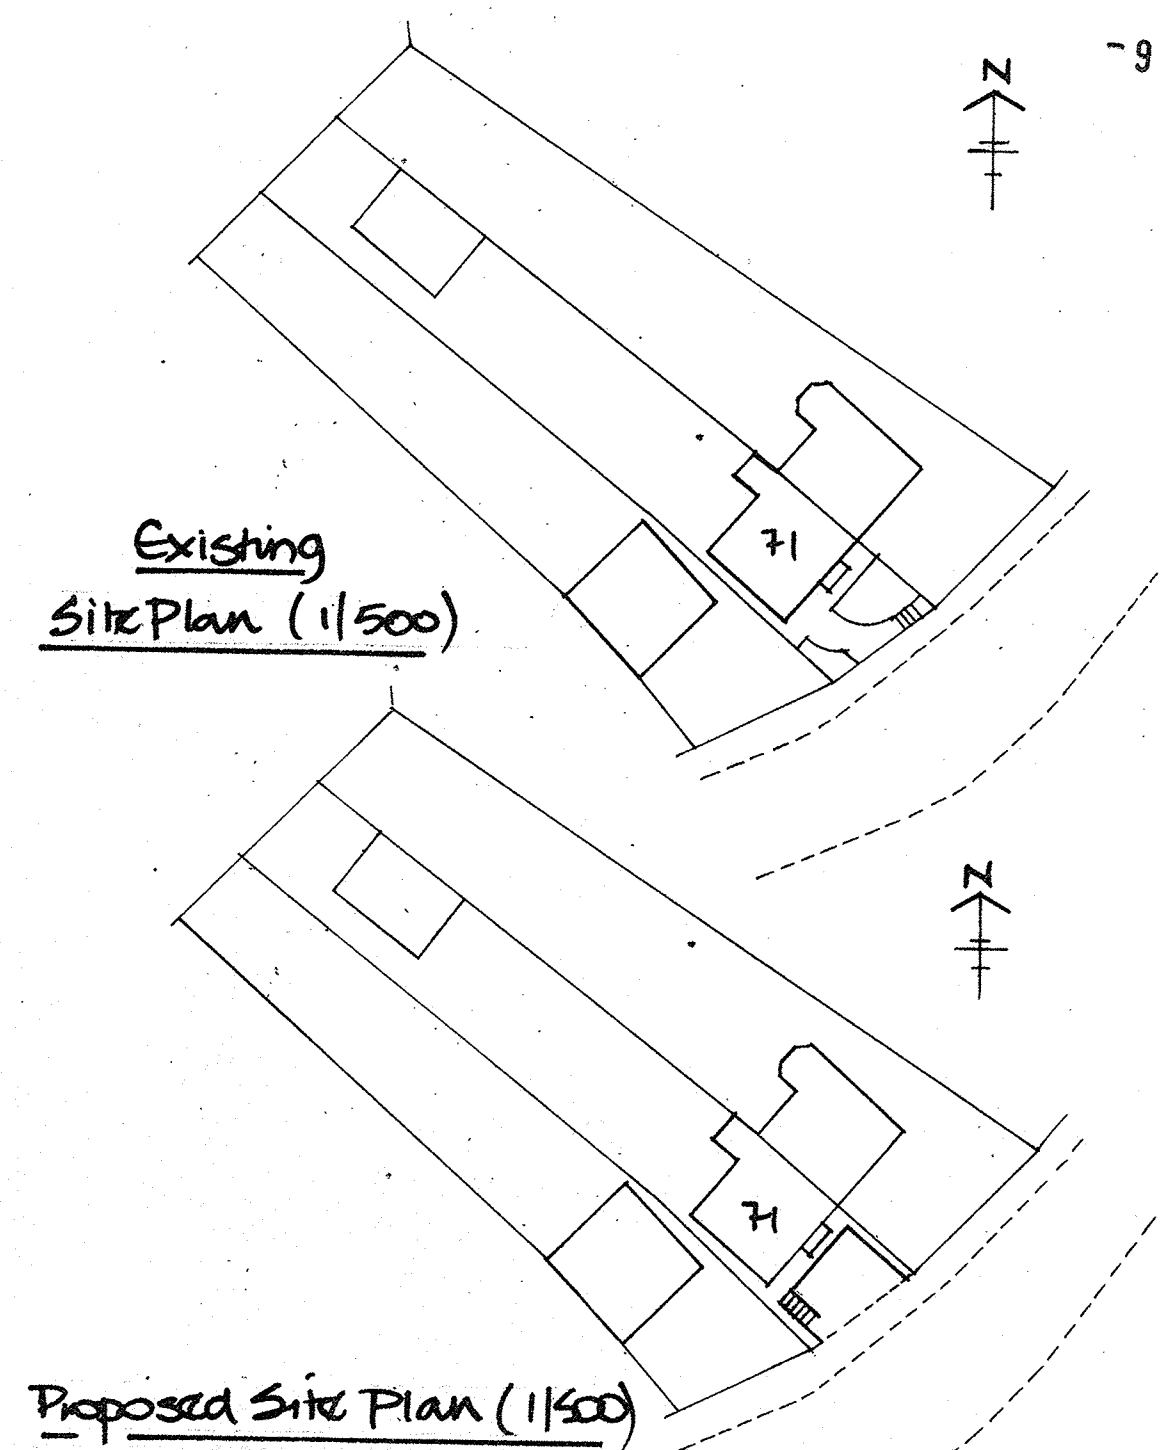

Proposed Site Plan (1/500)

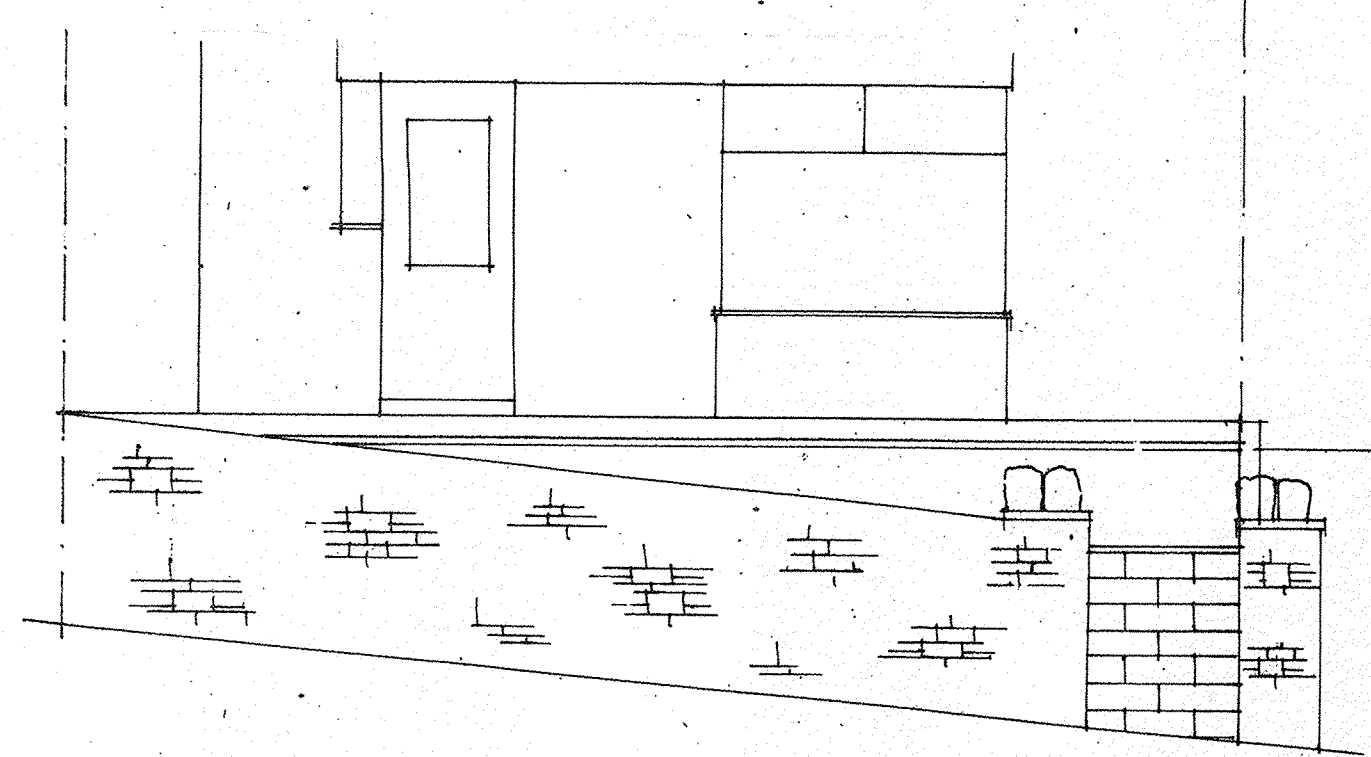

Existing Front Elevation

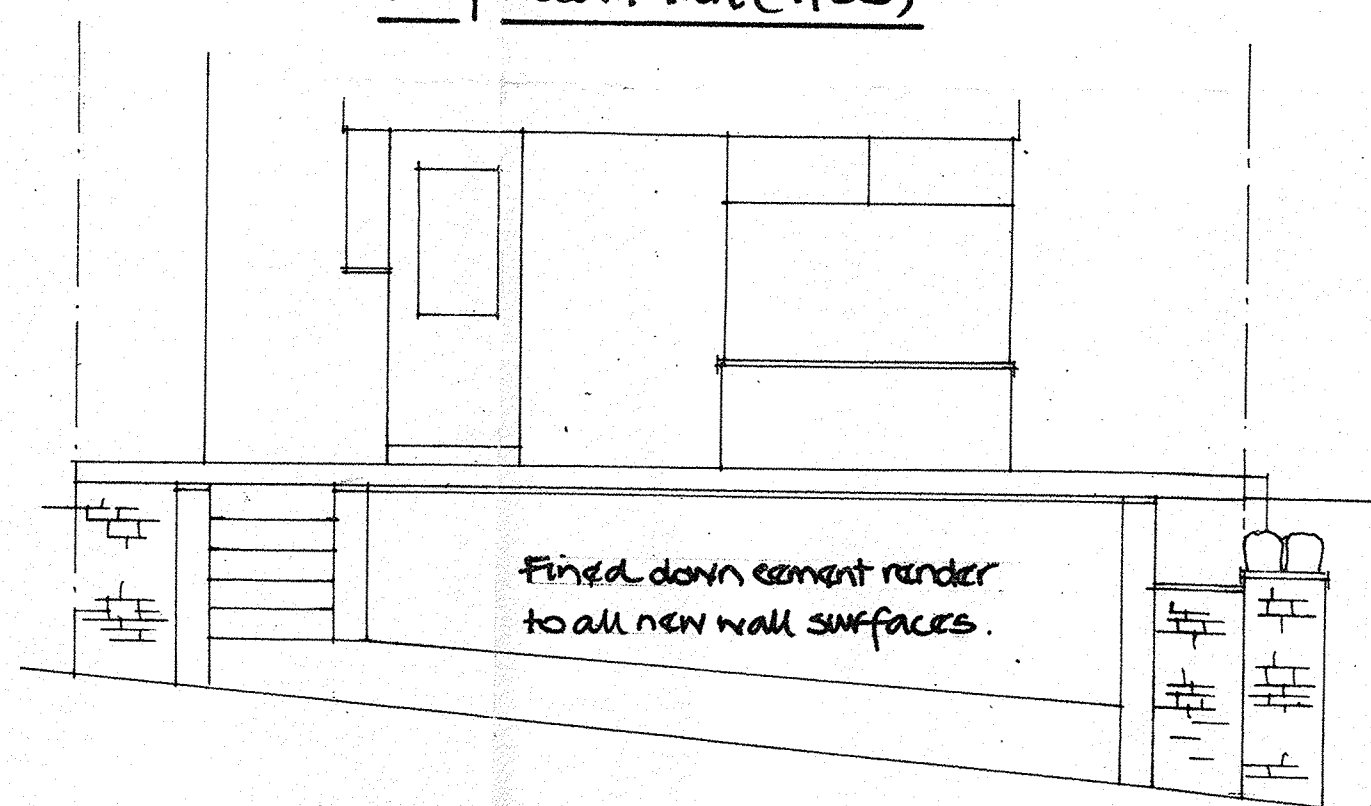


Proposed Front Elevation


080023030 Dec date: 09-Sep-2019 Printed by: ds243
P2019/5309
Drawings - Plans
EXISTING AND PROPOSED SITE PLANS, ELEVATION

9 SEP 2019

P2019/5309

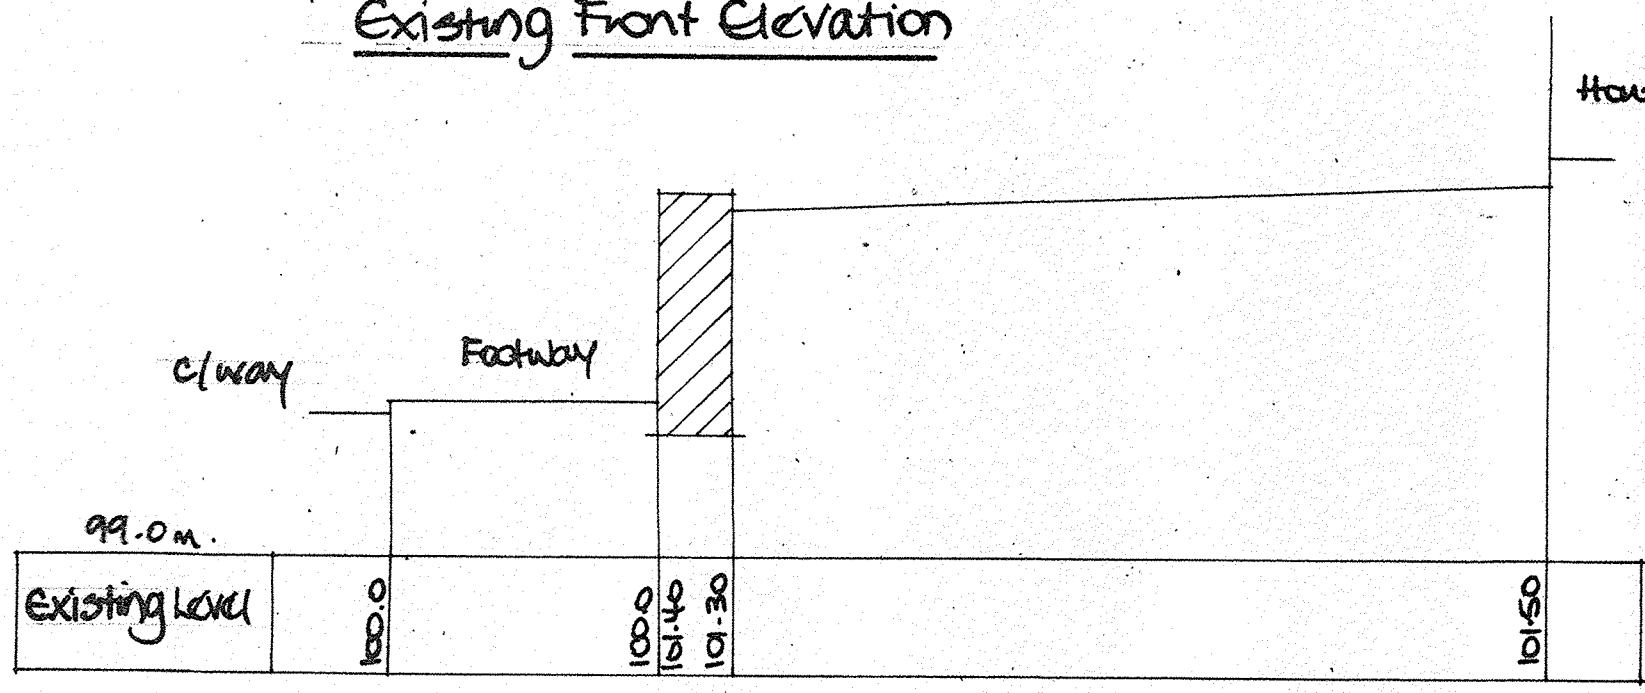

A-A

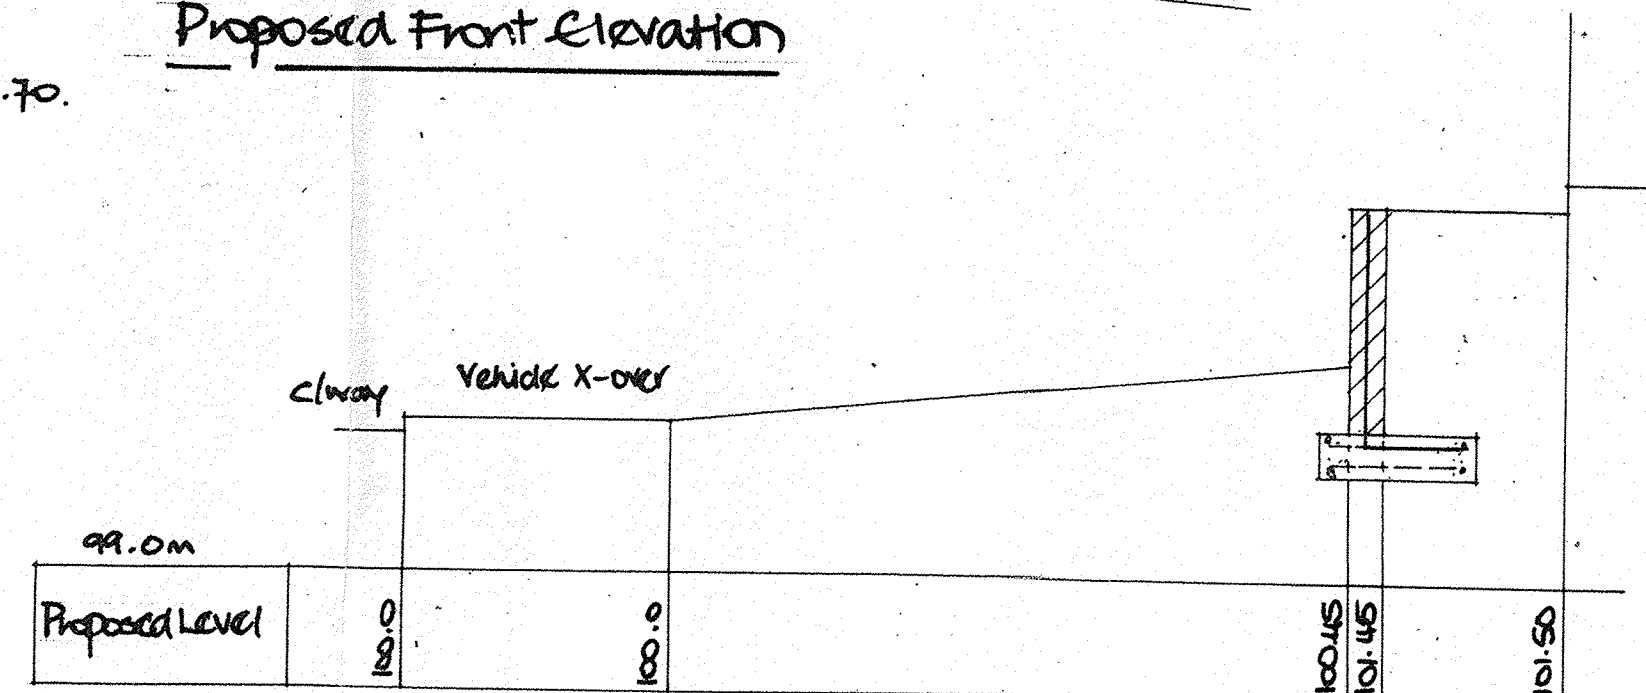

B-B

TIME: Proposed off street Parking for 2 vehicles 71, Park Street, Tonna, Neath.	
Scale: As Shown	Date: Sept. '19
Draw No: 71/PS/T	Client: Mr. T. Crammy