



robertfisherlimited
the old pharmacy, monksland road, scuridge, swansea, sa3 1az
tel: 01792720010 mob: 07730490346 Reg. No. 955206
e-mail: info@robertfisherlimited.co.uk

Existing Site Plan
Scale: 1 : 100

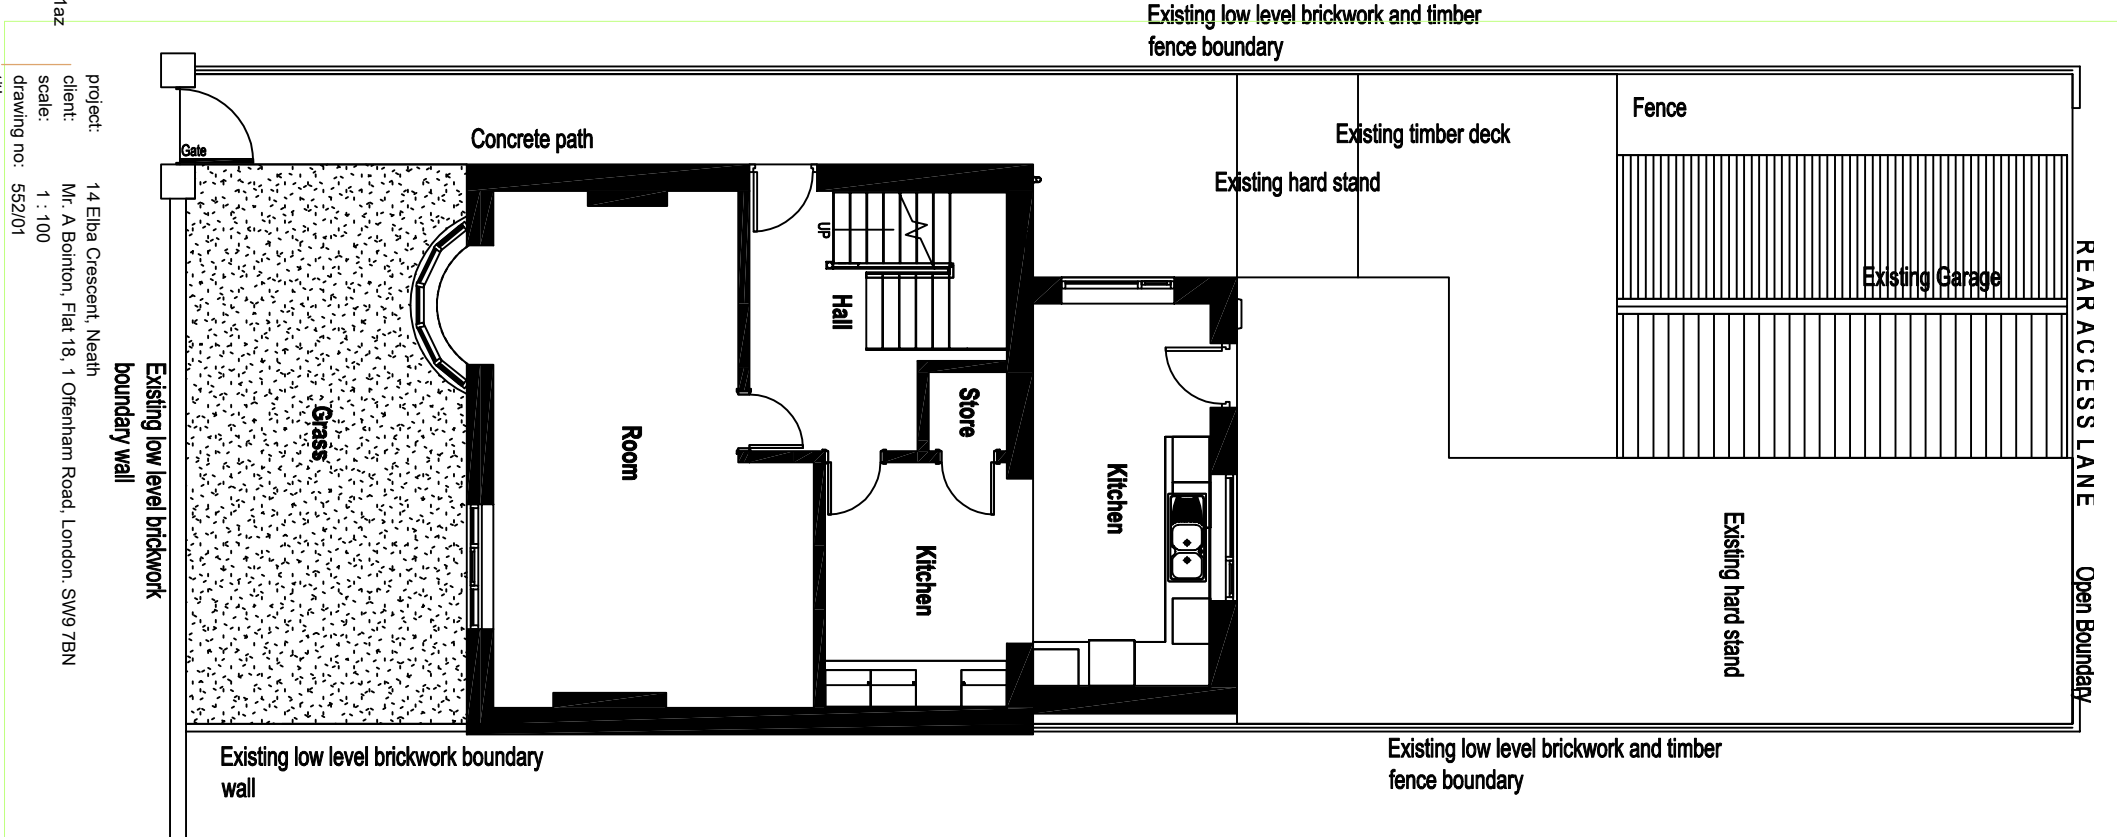

project: 14 Elba Crescent, Neath
client: Mr. A Boinion, Flat 18, 1 Offenharn Road, London, SW9 7BN
scale: 1 : 100
drawing no: 552/01
title: Existing & Proposed Site Plan

Proposed Site Plan
Scale: 1 : 100

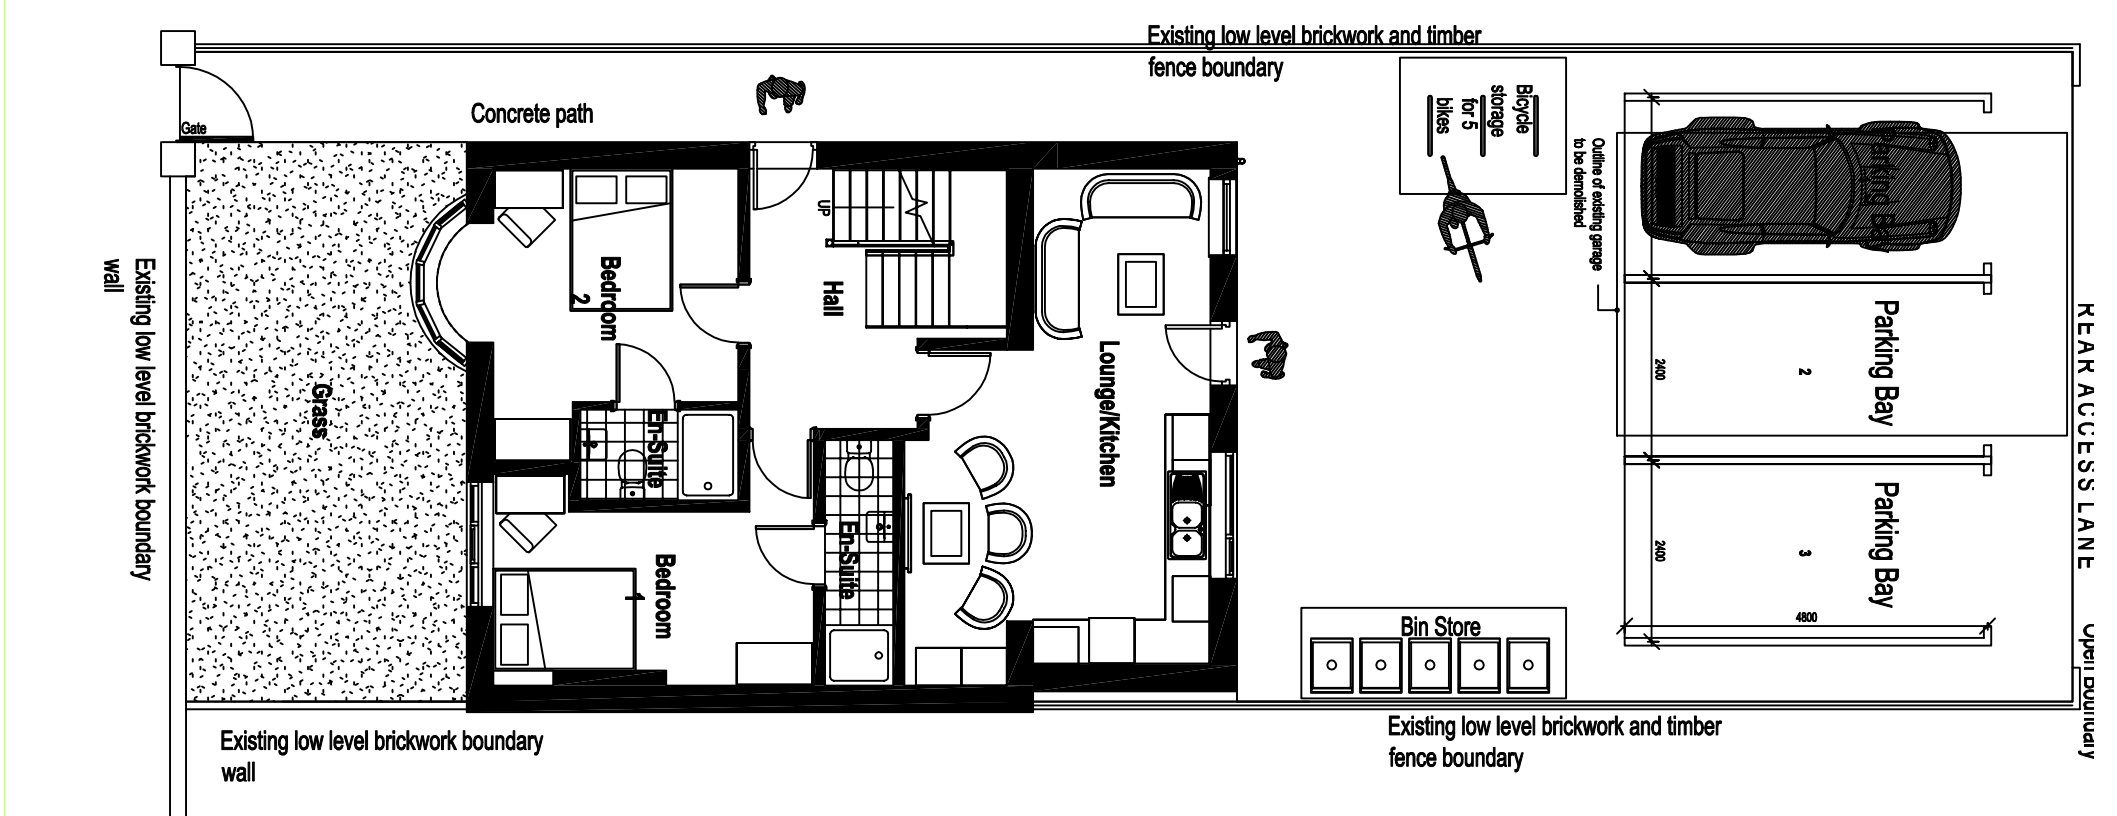

project: 14 Elba Crescent, Neath
client: Mr. A Boinion, Flat 18, 1 Offenharn Road, London, SW9 7BN
scale: 1 : 100
drawing no: 552/01
title: Existing & Proposed Site Plan