
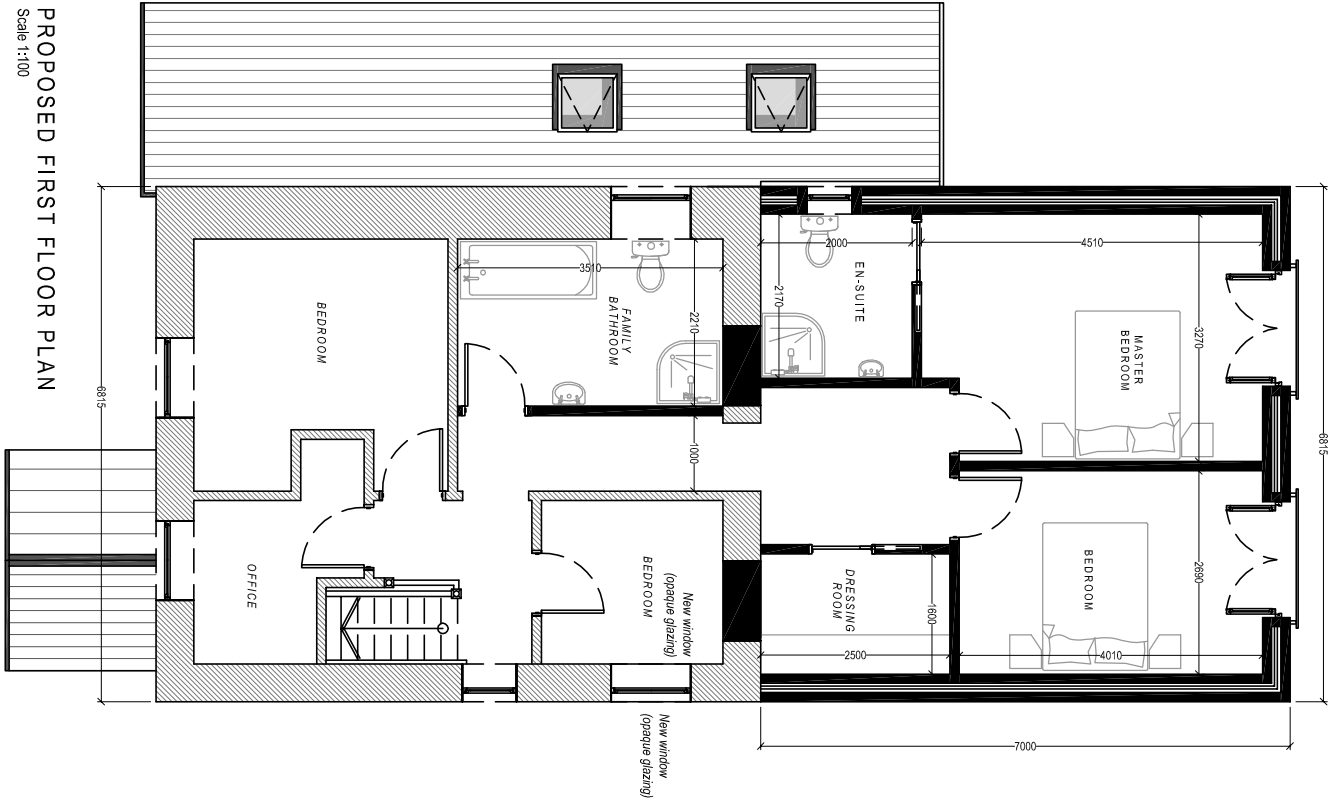


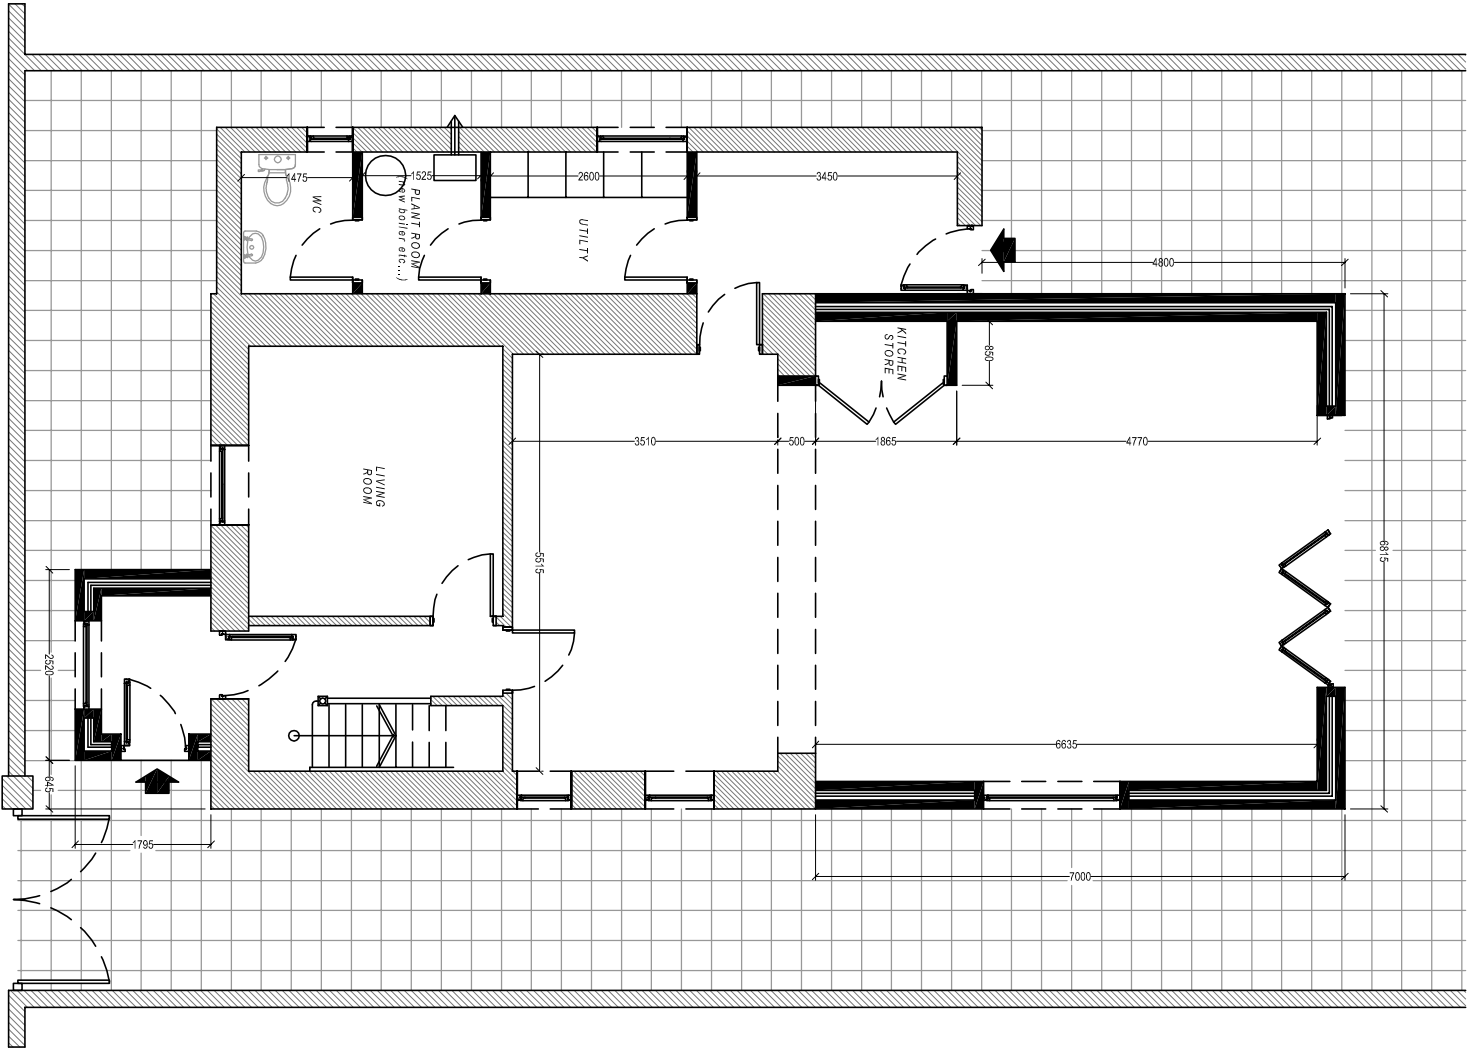

Client:
Mr. & Mrs Dearnley

Project Title:

**PROPOSED DOUBLE STOREY
REAR EXTENSION
(inc. internal reconfiguration)**

40 Graig Road
Gwaun Cae Gurwen
Amanford
NP23BC

General Notes:
1. Do not scale from this drawing. Take figures from notes only.
2. Dimensions are in millimetres unless otherwise stated.

Drawing Issue:

PLANNING

Drawing Title: PROPOSED FLOOR PLANS	
Drawing No: 006	Revision:
Date: 08-09-2019	Revised:
Scale(s): 1:100	Paper Size: A3



Cwm Planning & Design Ltd.
(architectural and Draughting Services)