

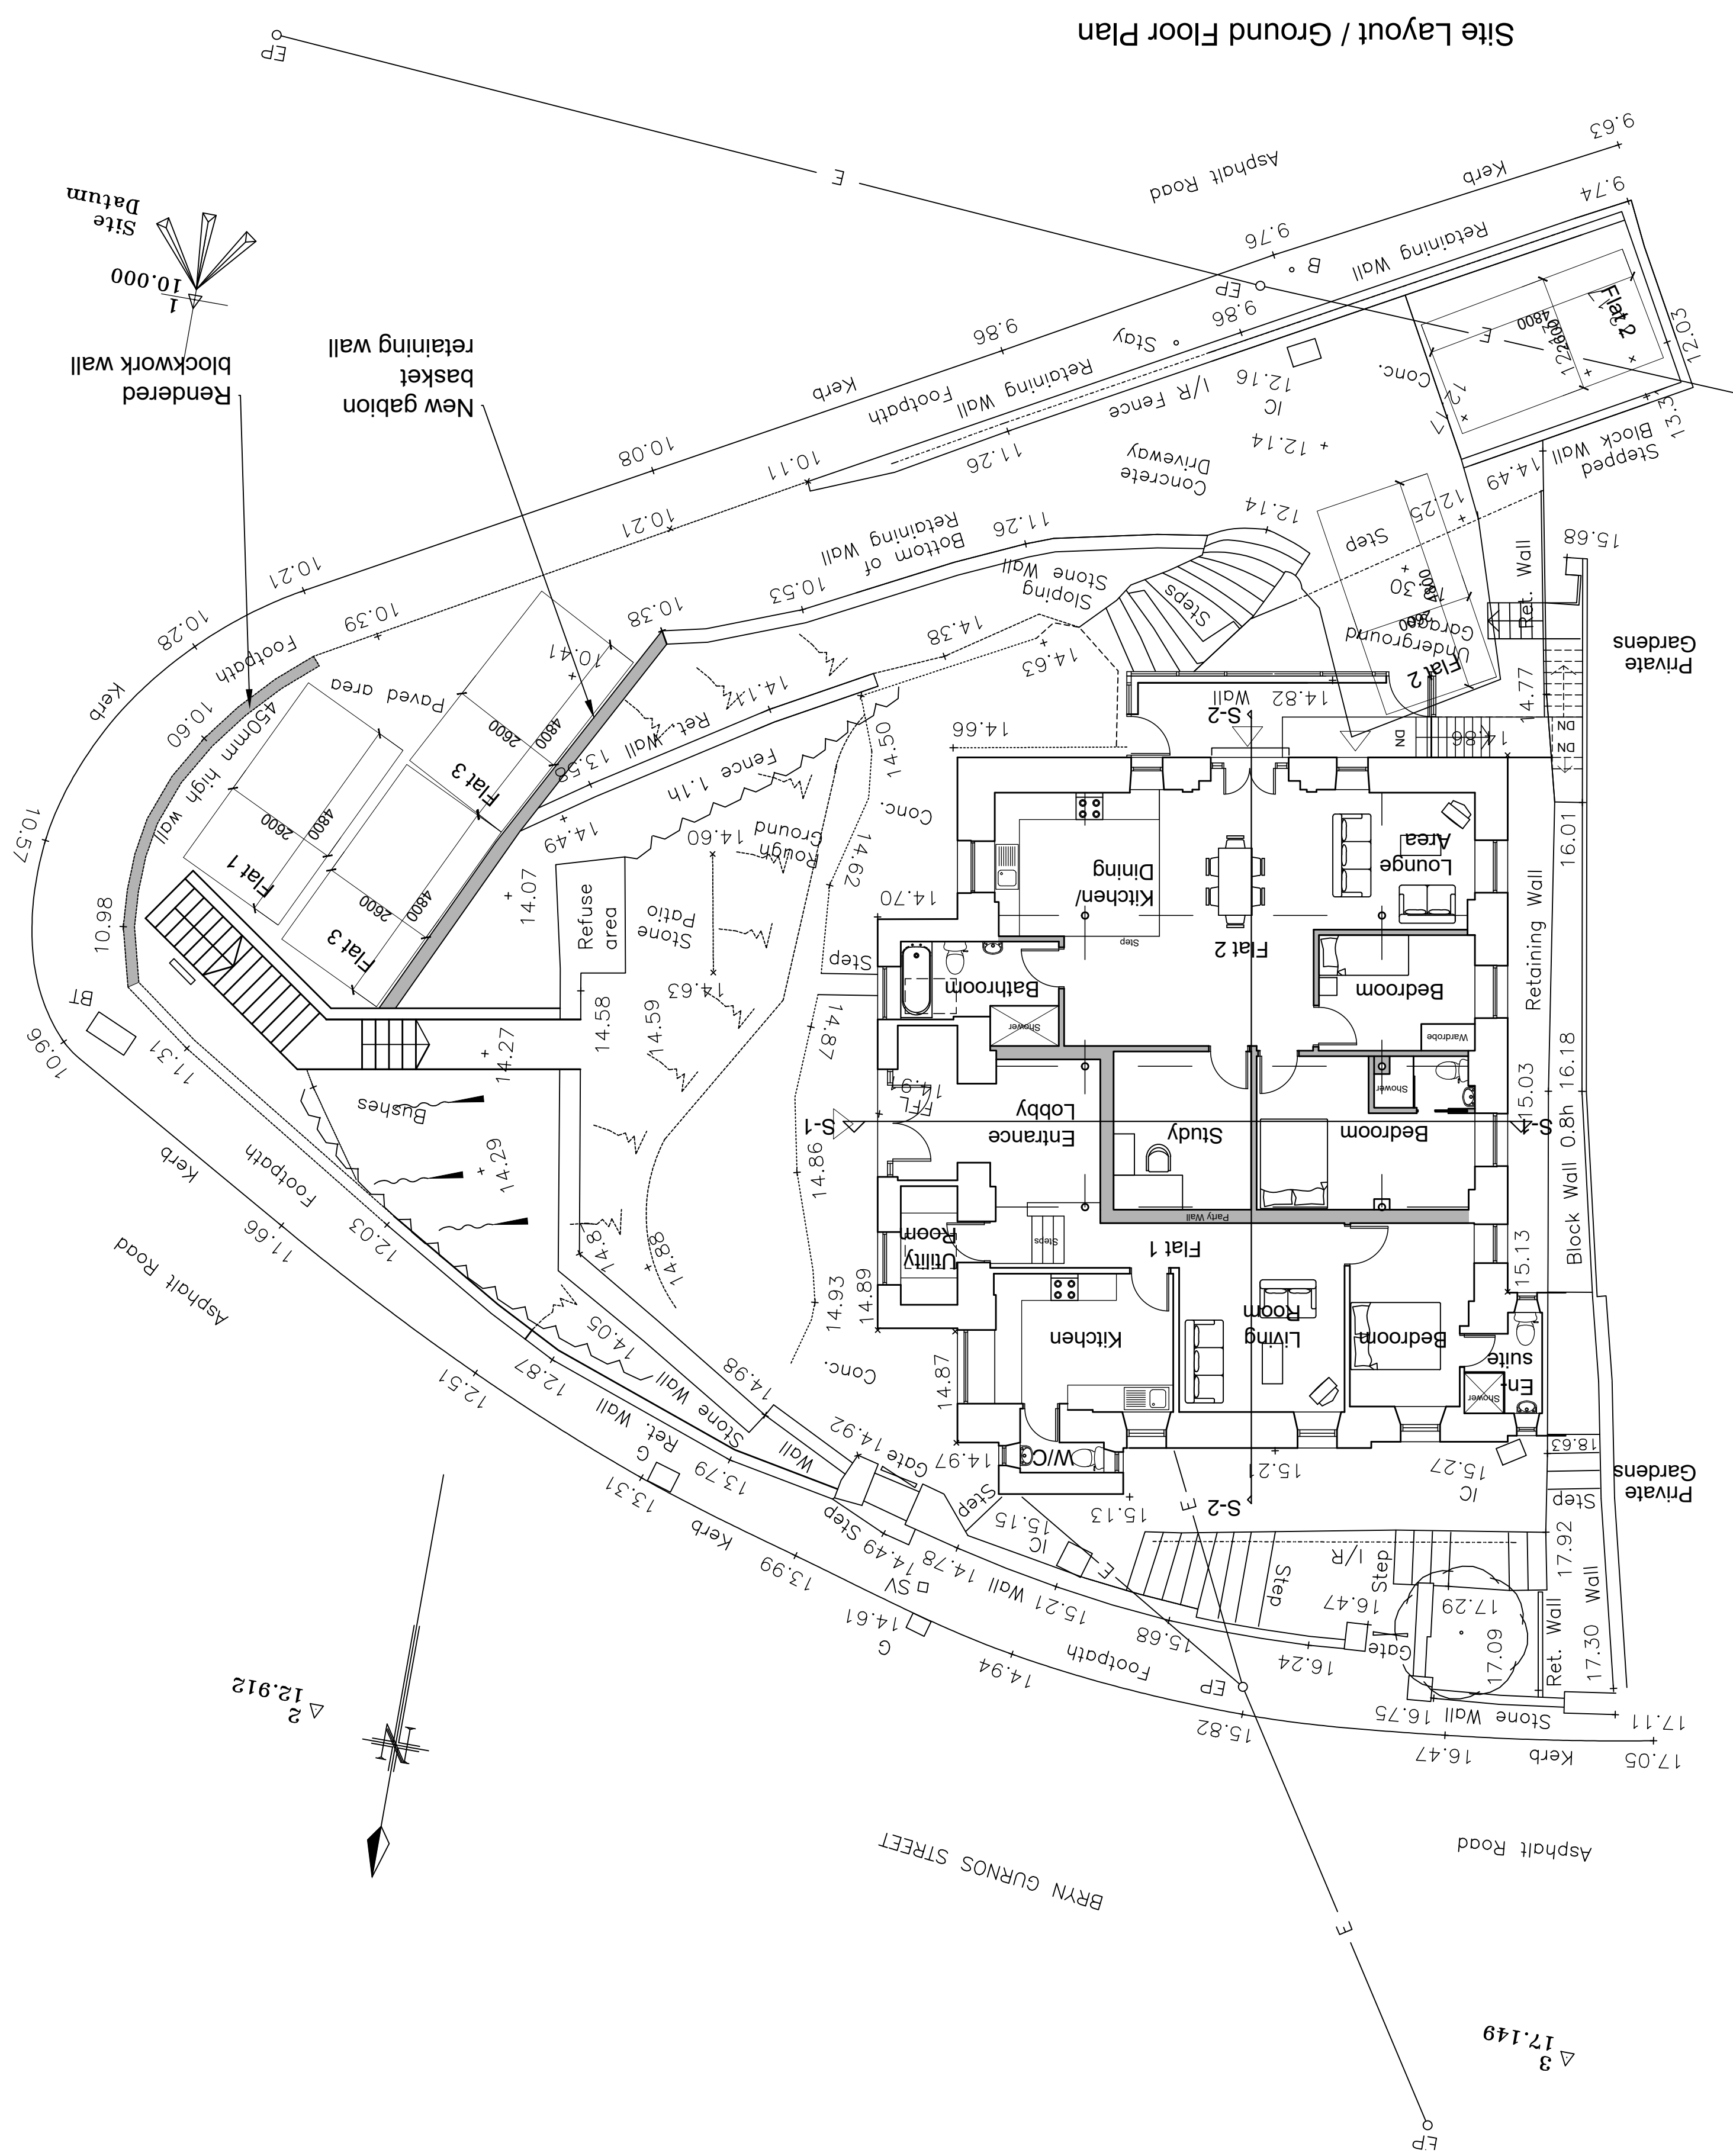


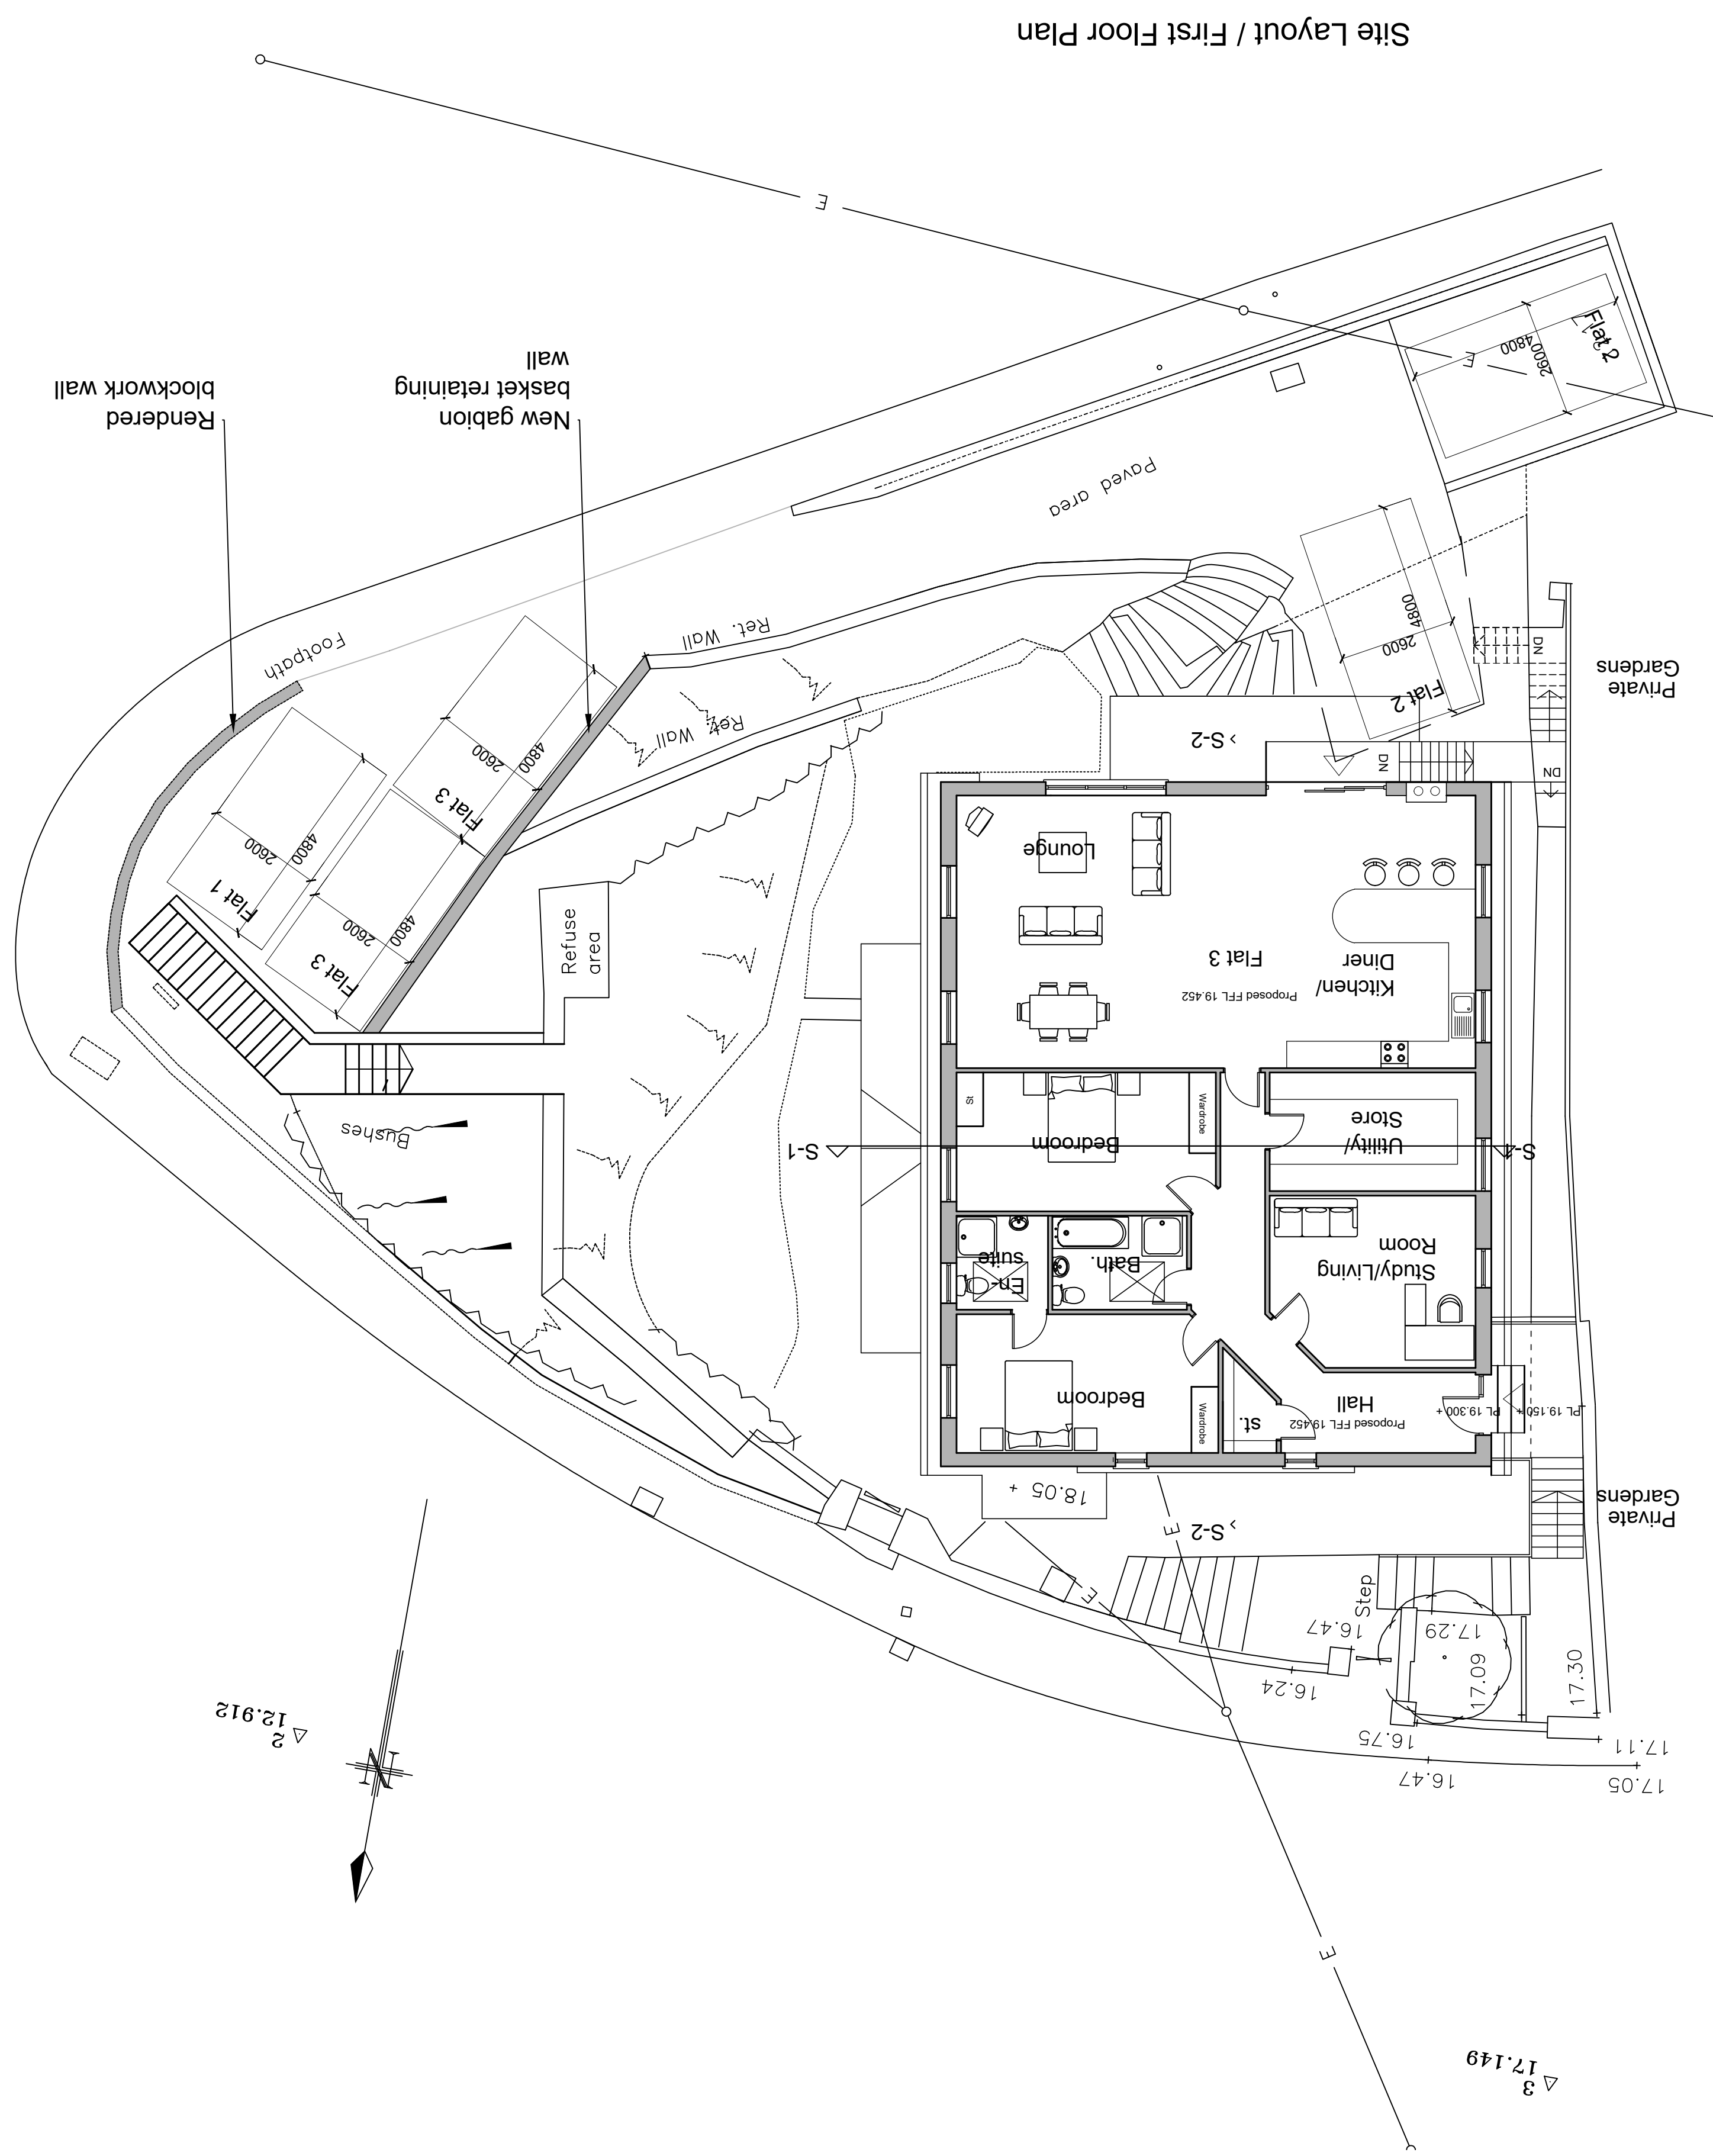

Site Layout / Ground Floor Plan

 

Site Layout / First Floor Plan

	PNSAAR STARTERKIT CHARTERED ARCHITECT MR H. GRIFFINS CLIENT		Port Talbot Carmel Chapel, Bryn.		SCALE: 1:100		DATE: August 2019		HNW GRIFFITHS LTD, 93 ST JAMES CRESCENT, SWANSEA, SA1 0RETEL. (01792) 64408 FAX. (01792) 64446 & MAIL. design@hwn-griffiths-lltd.com	
	Proposed Site Layout / Plans DRAWING TITLE		Proposed Flat Conversion, Job TITLE Port Talbot Carmel Chapel, Bryn.		SCALE: 1:100		DATE: August 2019		HNW GRIFFITHS LTD, 93 ST JAMES CRESCENT, SWANSEA, SA1 0RETEL. (01792) 64408 FAX. (01792) 64446 & MAIL. design@hwn-griffiths-lltd.com	