



The Contractors shall check all dimensions on site and report all errors, discrepancies and omissions to the Architect. Do not scale off this drawing. Use figured dimensions only.

This drawing is copyright. It must not be copied, used or disclosed to third parties without the prior permission of the Architect

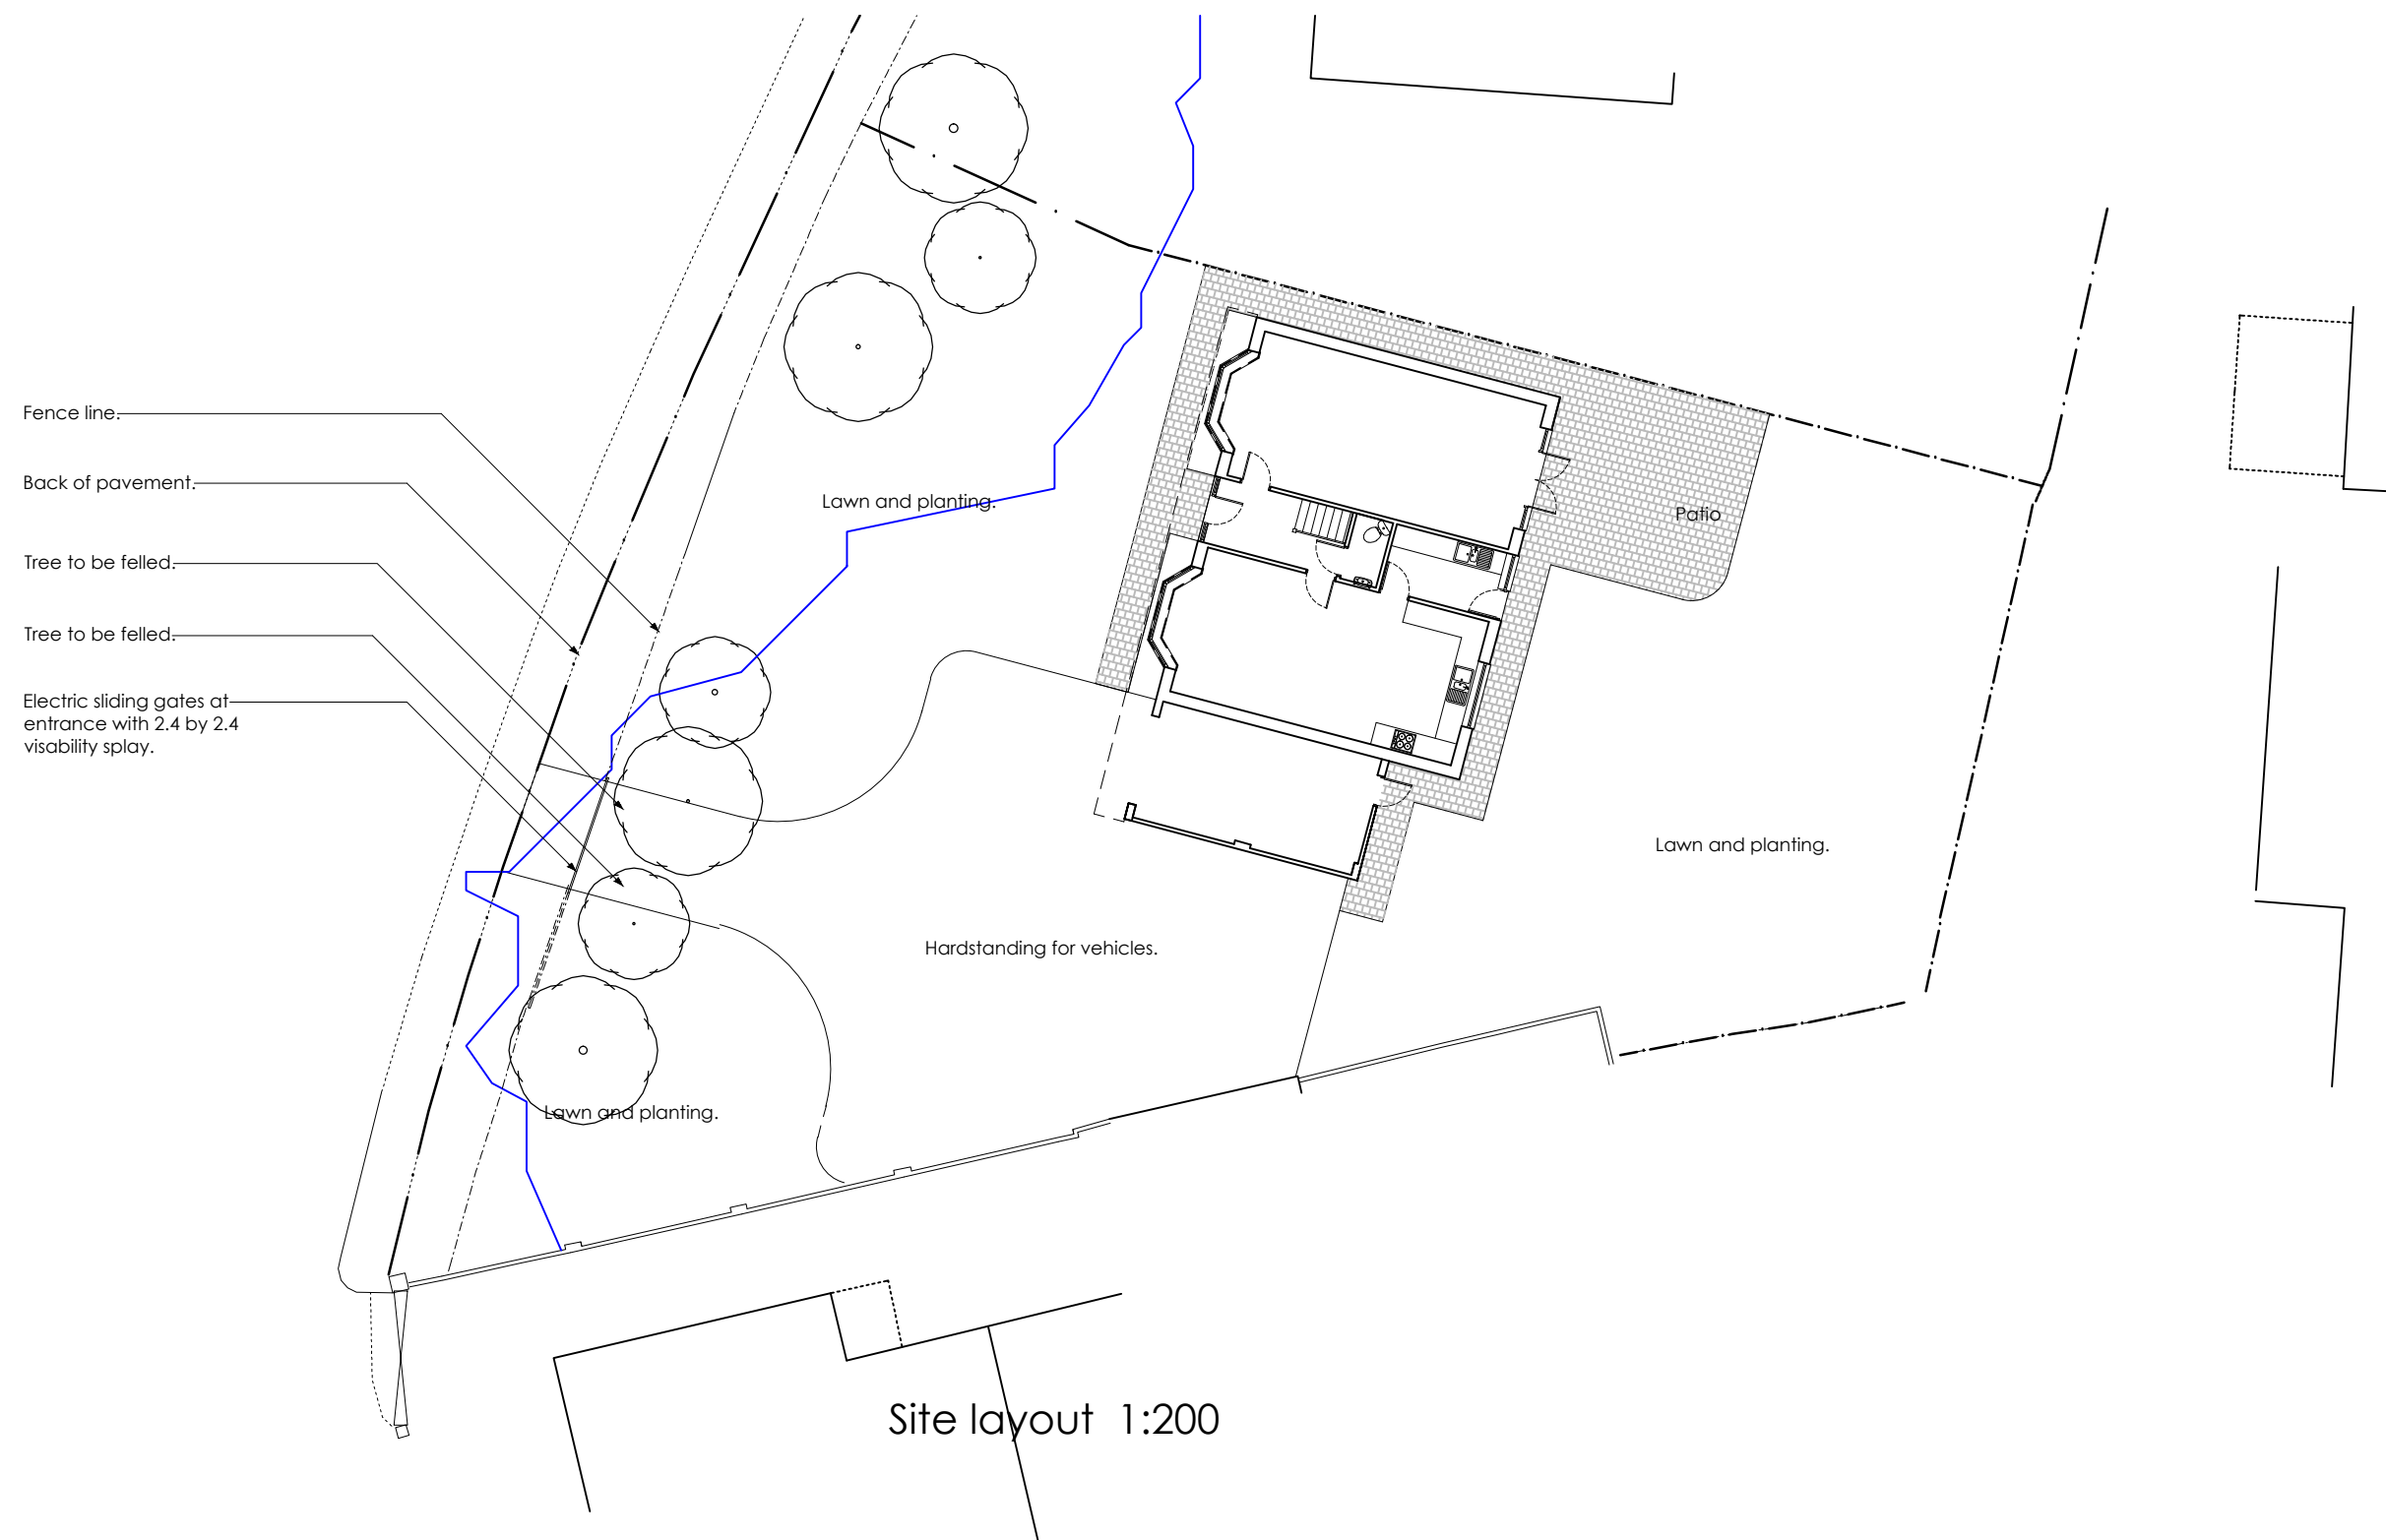



Site layout 1:200

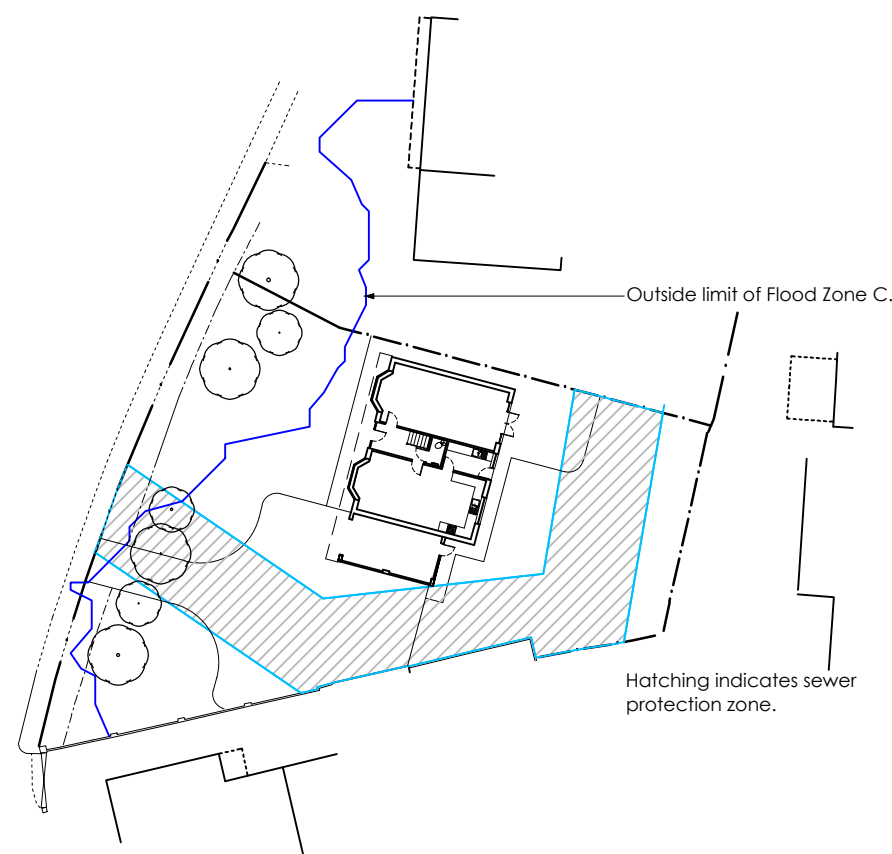


Site layout showing restraints 1:500




Location plan 1:1250

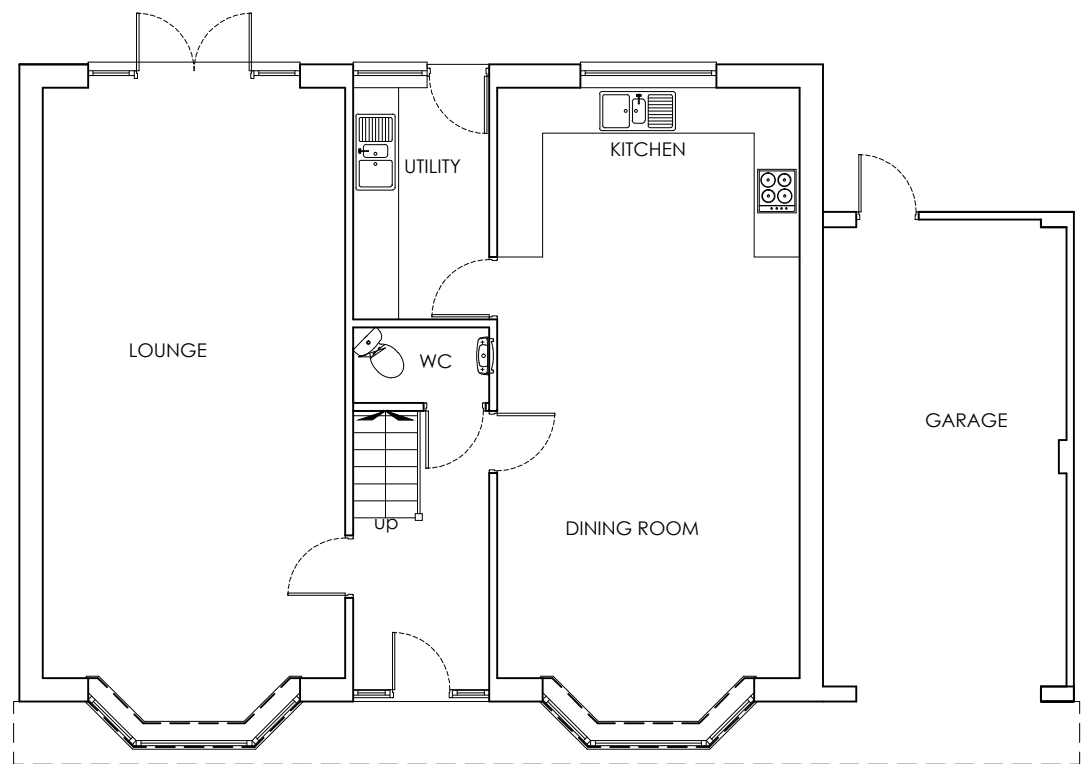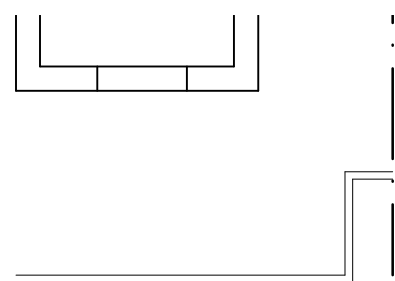


Ground floor plan 1:100

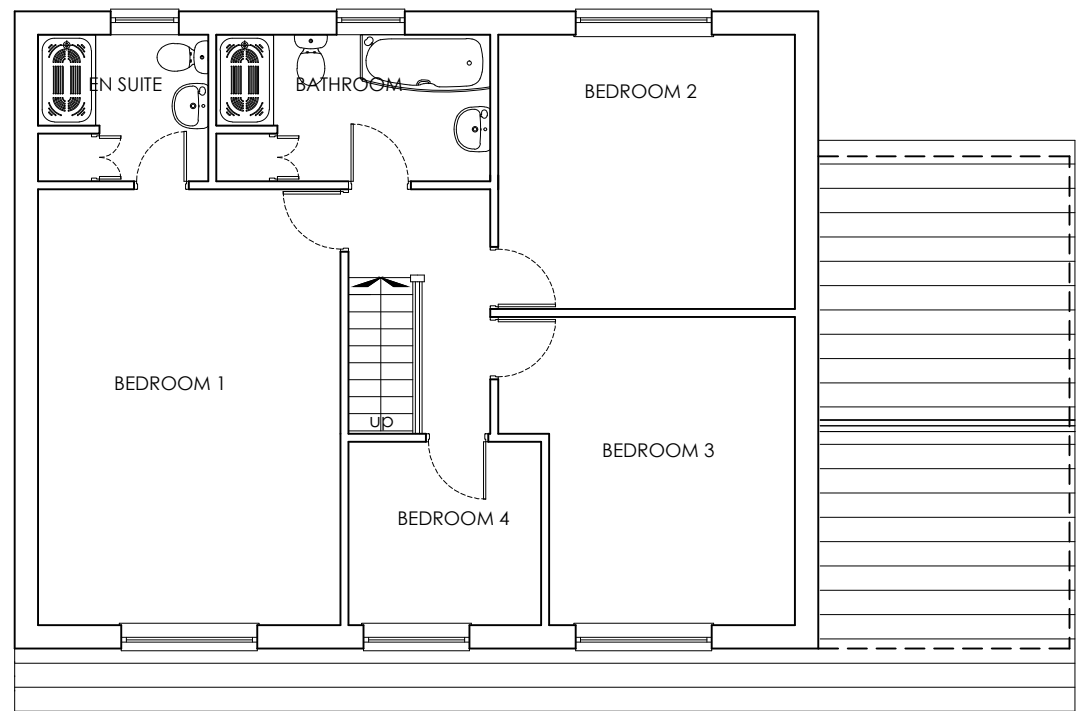

First floor plan 1:100

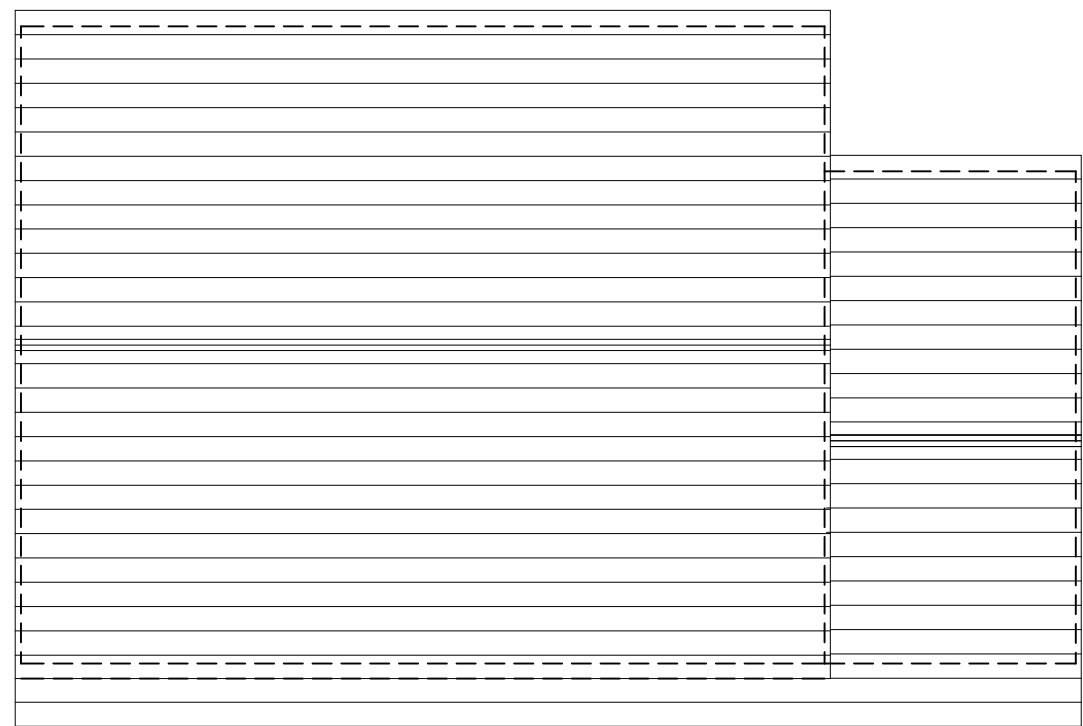


Roof plan 1:100

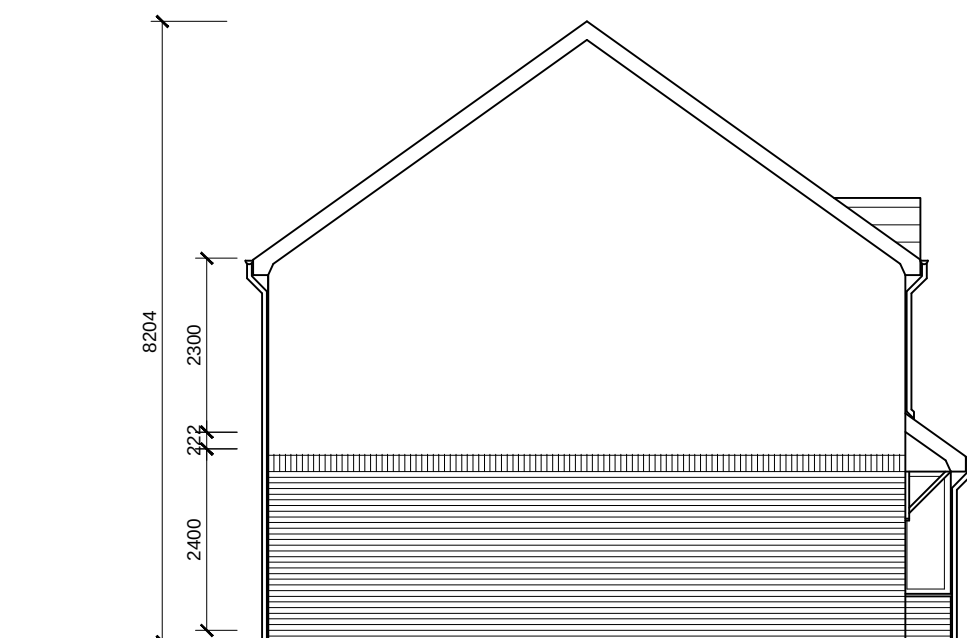

North elevation 1:100



West elevation 1:100

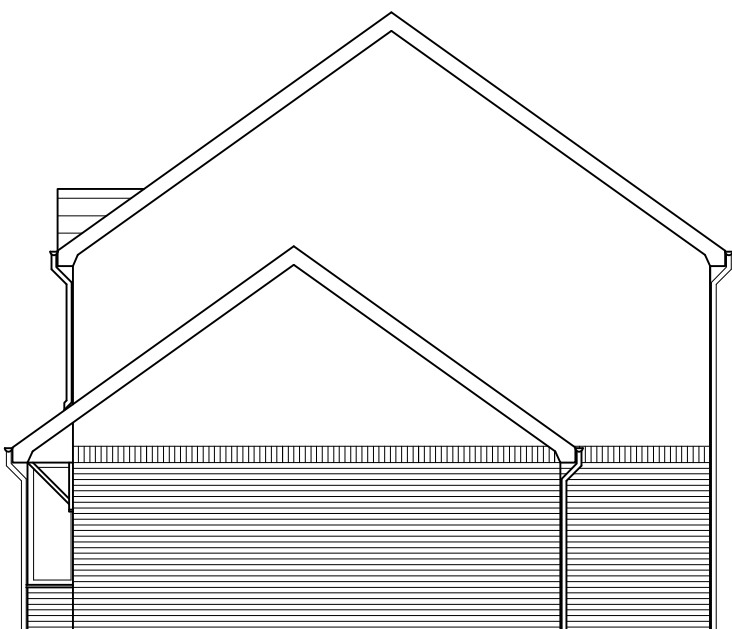

South elevation 1:100



East elevation 1:100

FINISHES SCHEDULE

Roof - Dark brown interlocking tiles.
Ground floor - Red facing brick.
First floor - Whitewash plan render.
North and east boundaries - Timber close boarded fencing.
West boundary - Ornate metalwork as existing.

Rev B - Depth of building reduced to lower ridge by 200mm.
Rev A - Ridge lowered by 200mm.

Contract Title
New dwelling at
1 Garbett Place
Crynant, Neath SA10 8PQ
for
Mr and Mrs S Woodward

Drawing Title
Plans and elevations as proposed.

Drawn AgW	Ch'k'd AgW	Date 07.2019
--------------	---------------	-----------------

Drawing No.
1279/01

Scale as shown @ A1	Revision B
------------------------	---------------

Stage Preliminary P Building Reg BR	Planning PL Tender T	PL
---	-------------------------	----

AgW
ARCHITECTURE

Architect and Historic Buildings Consultant
12 Burman Street,
Swansea SA1 6BW
Tel: 01792 681115
Mob: 07813 503785
E-mail: info@agwarchitects.co.uk