



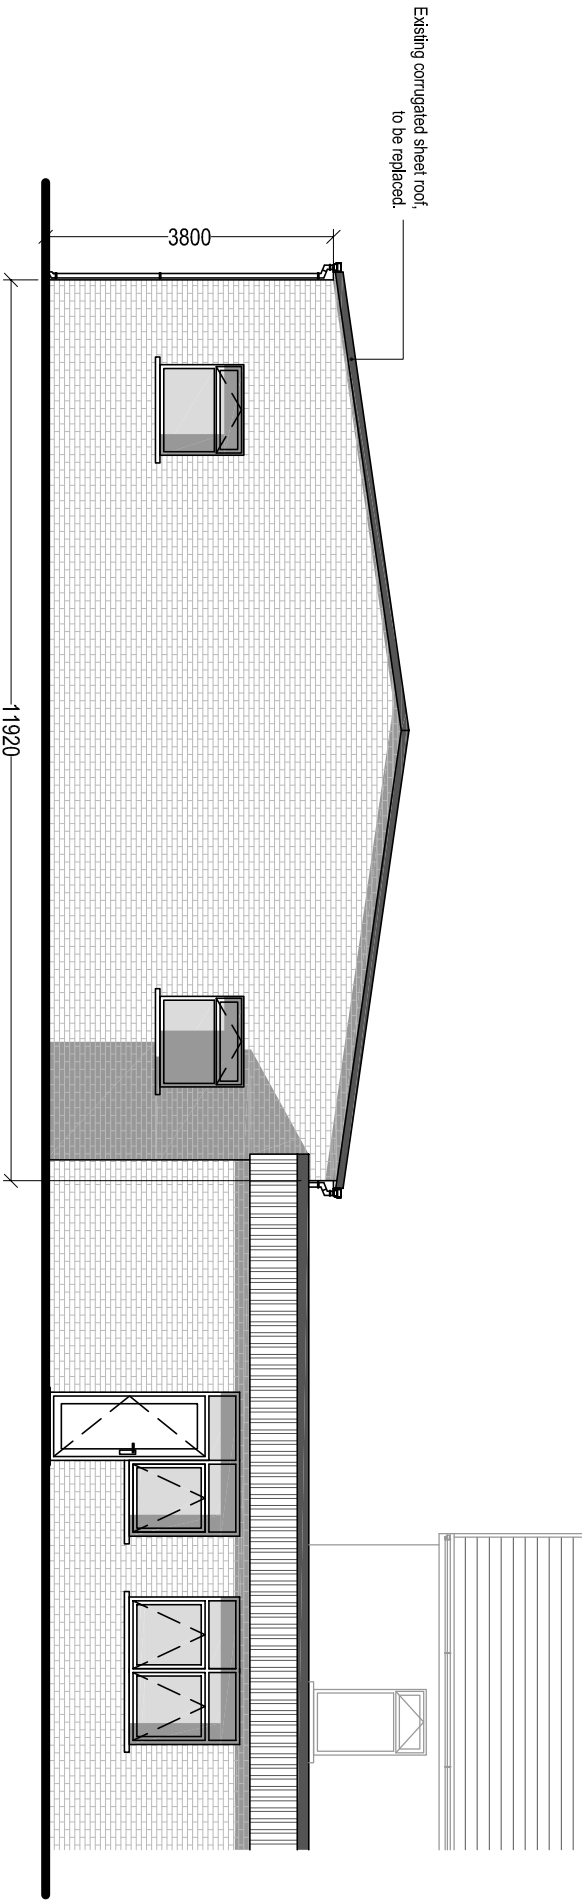

EXISTING REAR ELEVATION

Scale 1:100

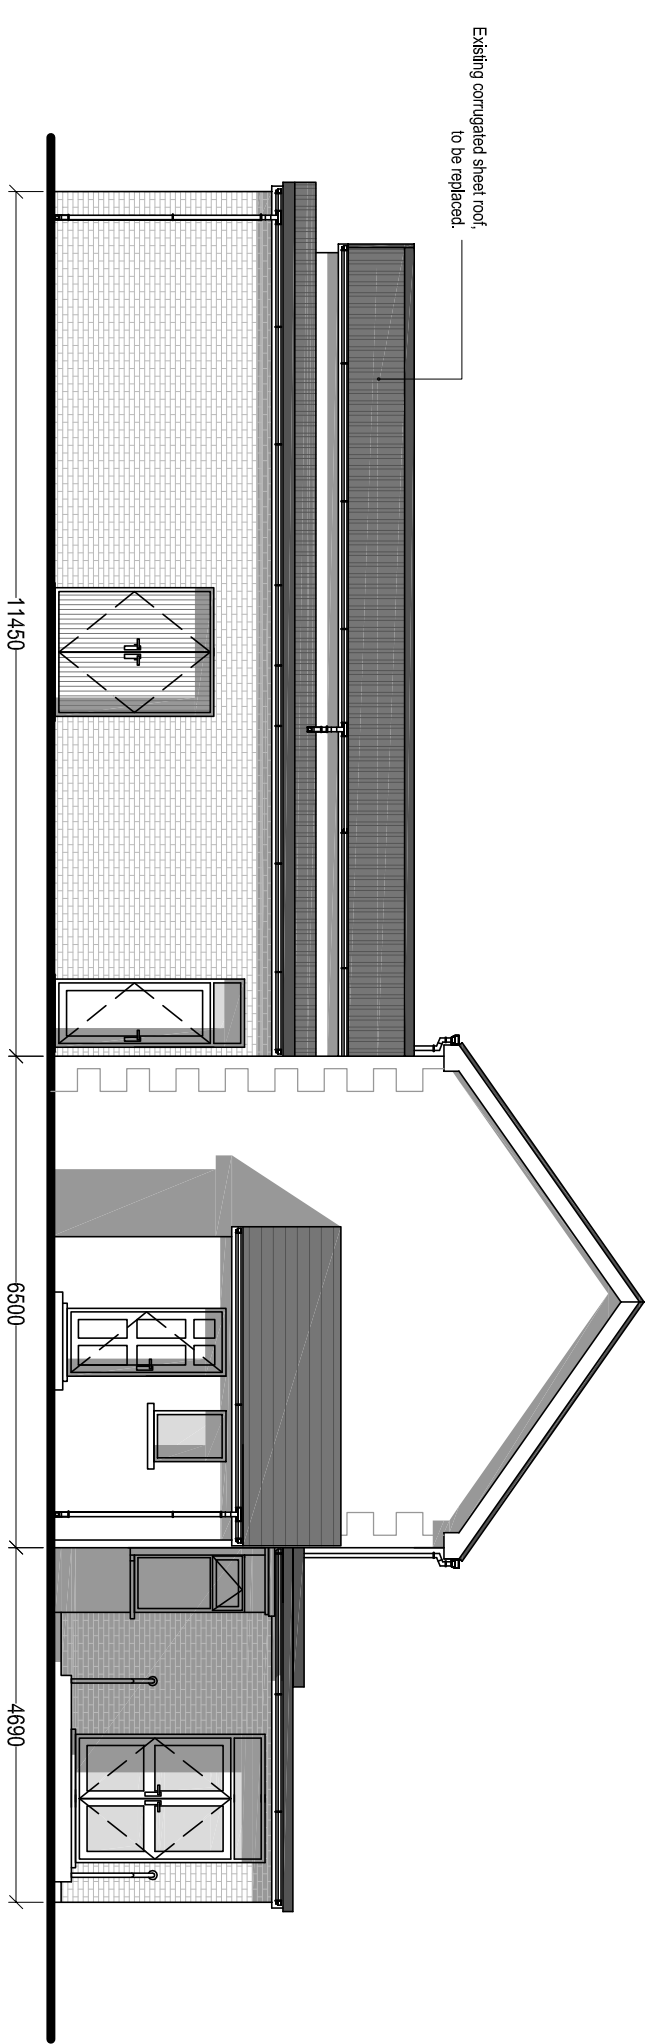

EXISTING SIDE ELEVATION

Scale 1:100

Client:

Mr. J. Williams
Bryn Social Club
Gwilym Road
Cwmlllynfell

Project Title:

PROPOSED NEW ROOF OVER
FUNCTION ROOM
(Inc. Increase in Ridge Height)

General Notes:

1. Do not scale from this drawing. Take figures from schedule only.
2. Dimensions are in millimetres unless otherwise stated.

Drawing Issue:

PLANNING

Drawing Title:

EXISTING ELEVATIONS (2 of 2)

Drawing No:	003-1	Revision:	A
Date:	21-09-2019	Revised:	16-09-2019
Scale(s):	1:100	Paper Size:	A3



Cwm Planning & Design Ltd.
(architectural and Draughting Services)