


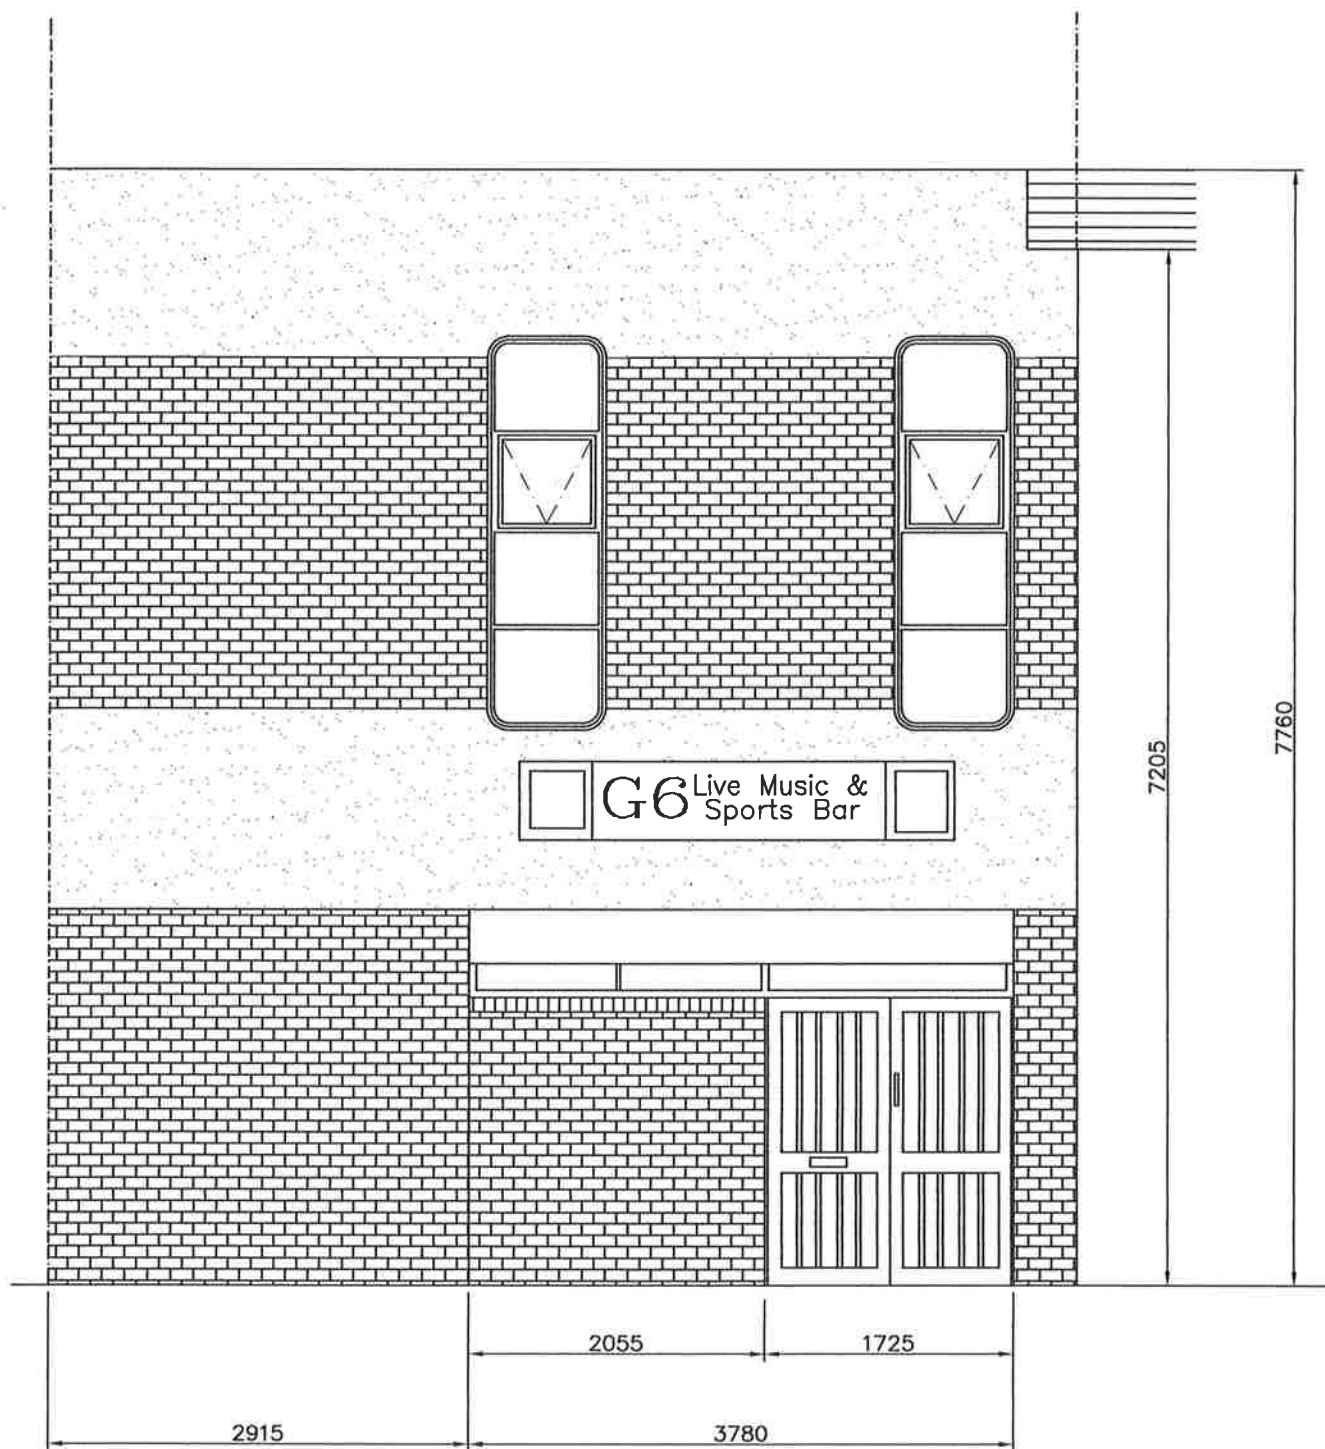

PROPOSED FRONT ELEVATION
SCALE 1:50 A4



EXISTING FRONT ELEVATION
SCALE 1:50 A4