

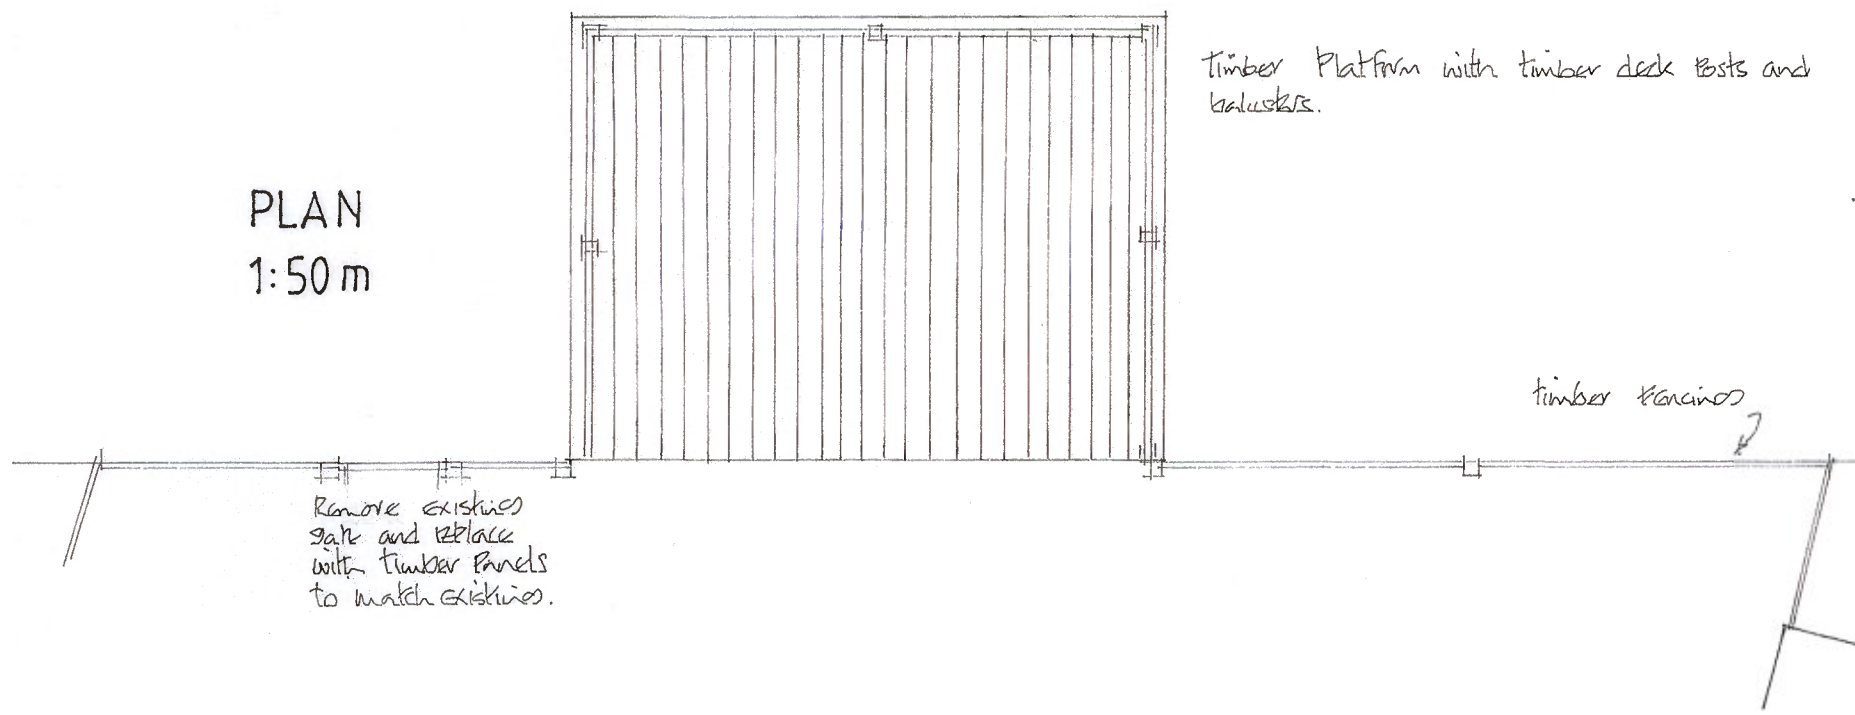



PLAN
1:50 m

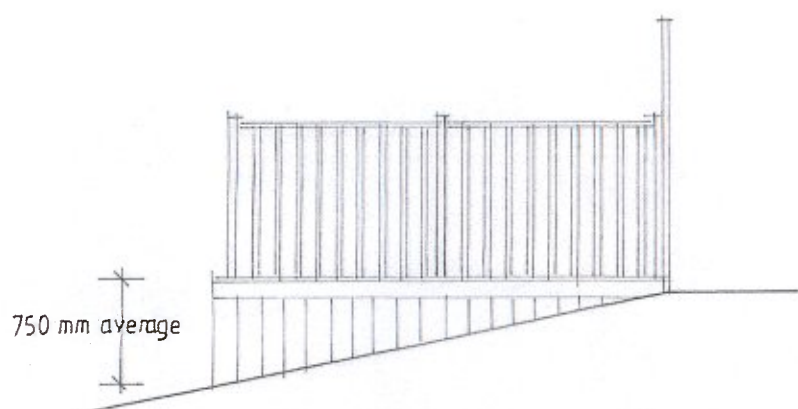


south east elevation
1:50 m

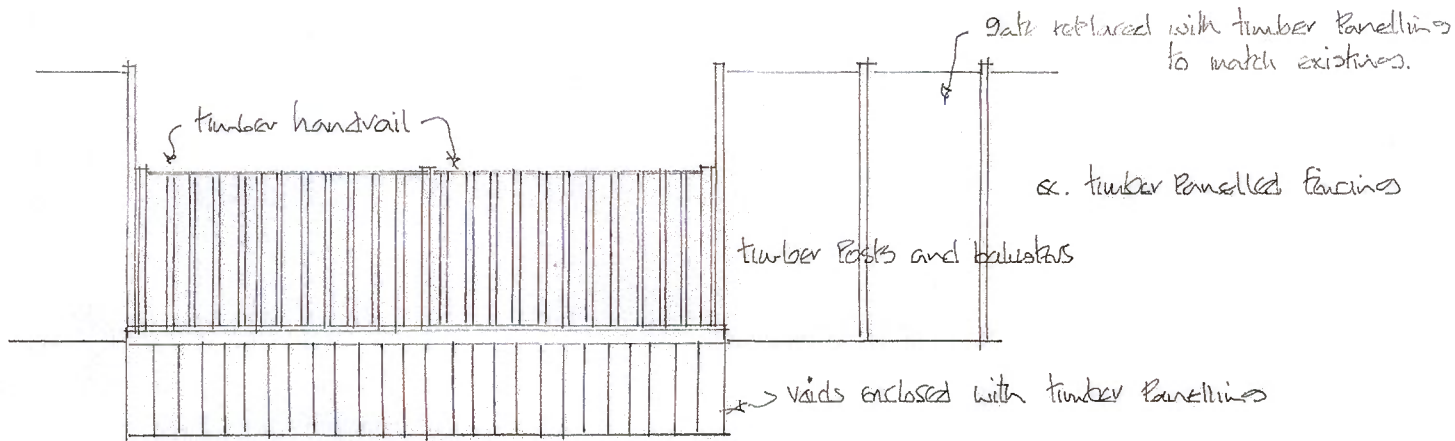

north east elevation
1:50 m

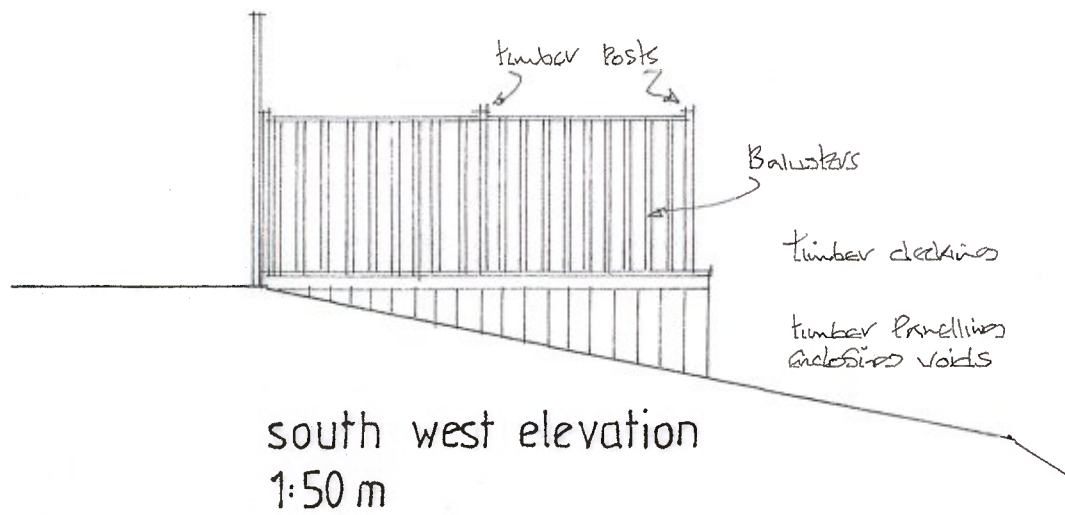


south west elevation
1:50 m

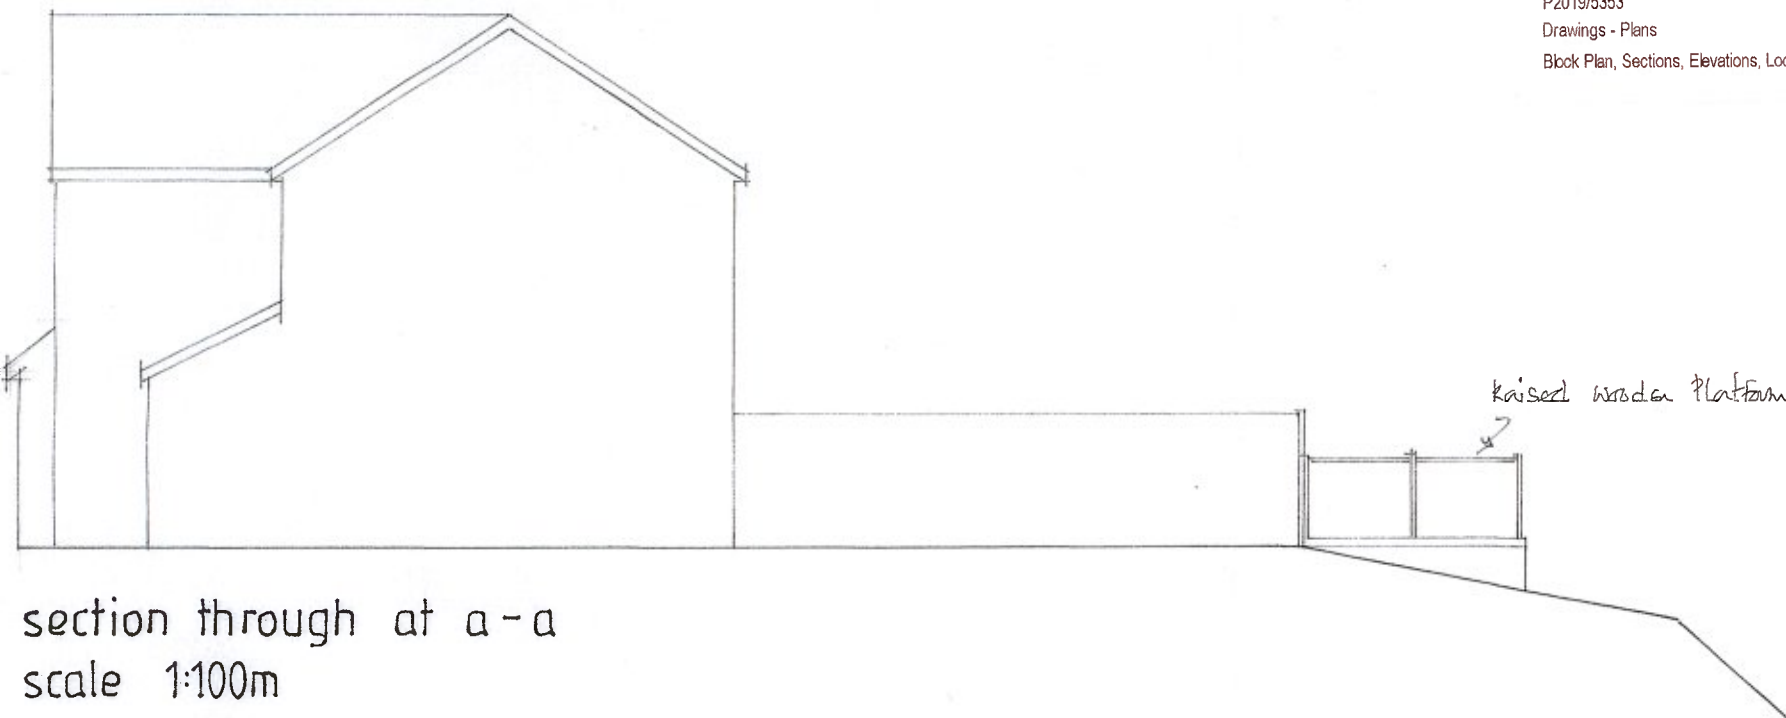

section through at a-a
scale 1:100m

Block Plan
scale 1:200 m

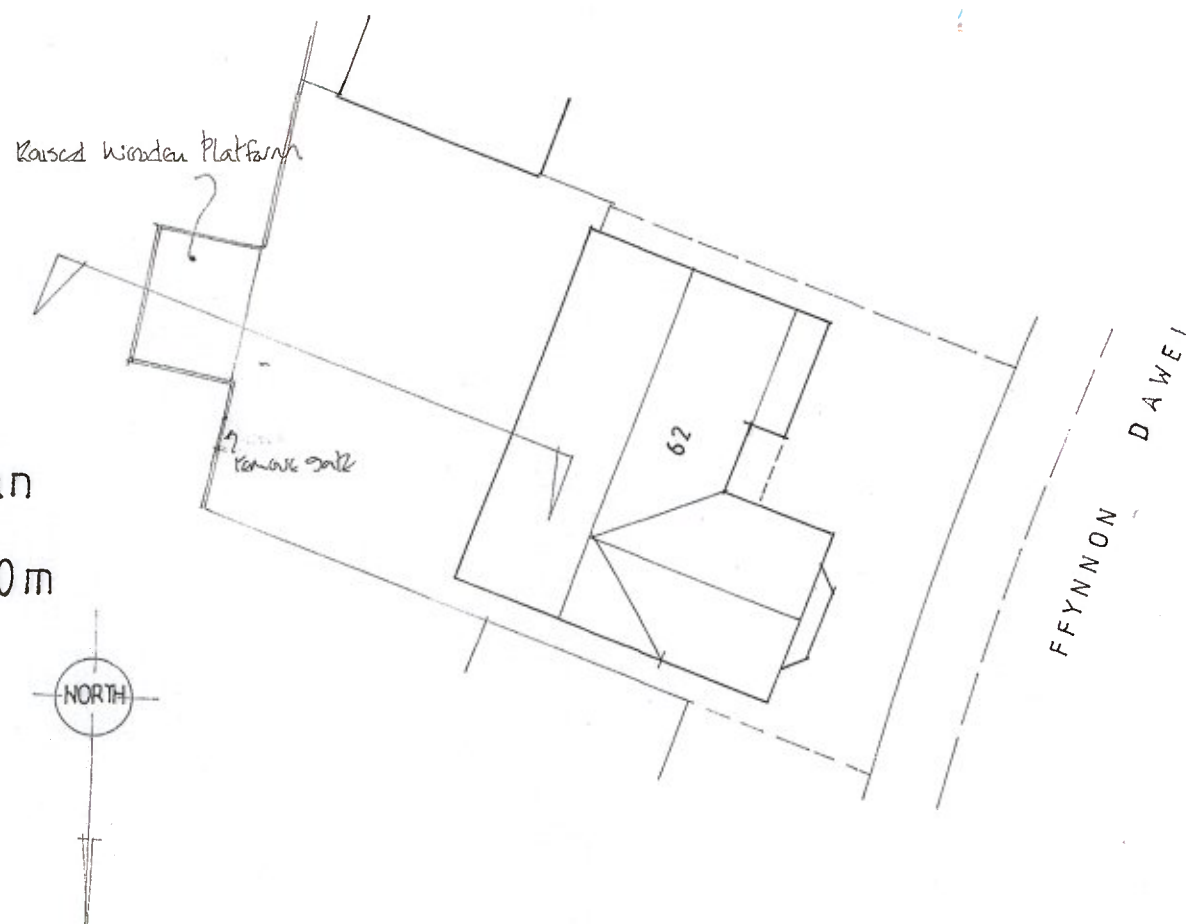


NOTES:

All dimensions must be checked on site and not scaled from this drawing.

This plan has been prepared for Planning and /or Building Regulation purposes only.

Some forms of building works may require action by the owners under The Party Wall Act 1996. The adjoining owners are to be informed of the proposals at least one month before commencement of works and their written approvals obtained.

Location Plan scale 1:1250

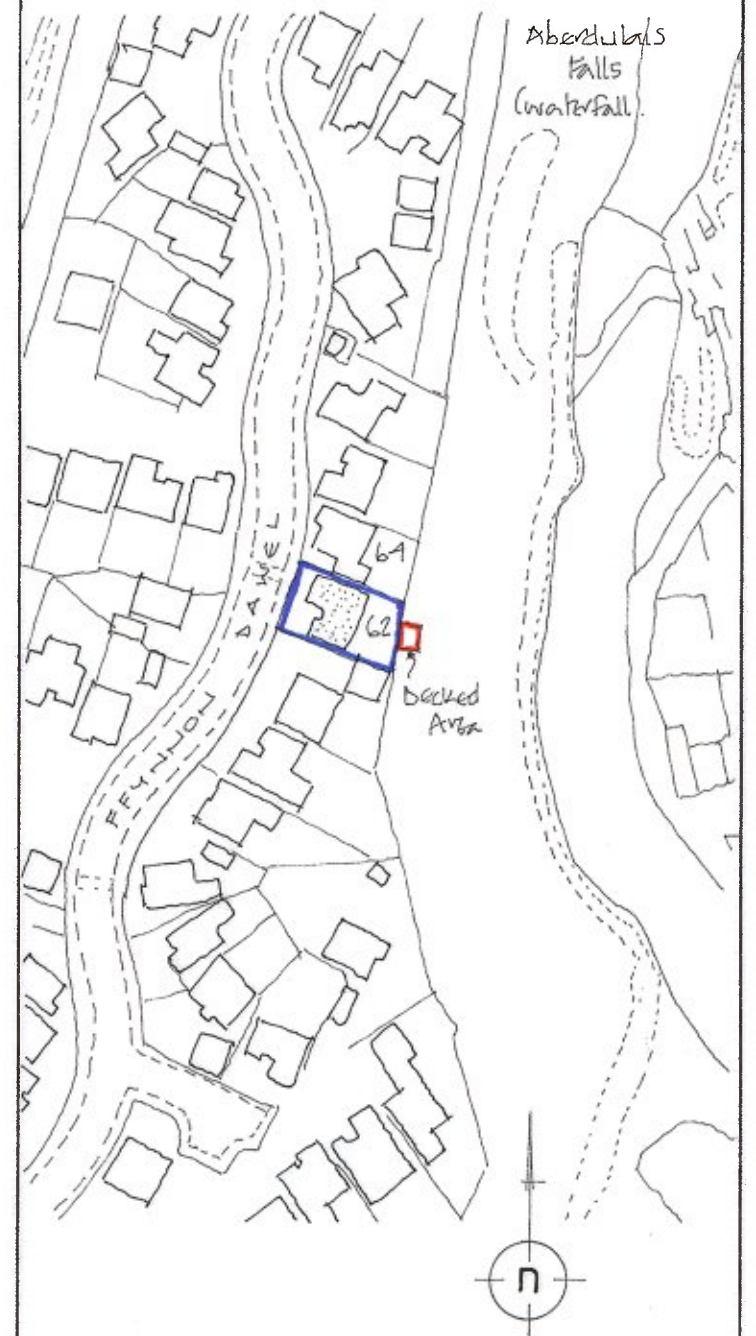

A	Date	Revisions
01.09.2019	Access gate started up	

© copyright

D. Vivian Jones AssocRICS
Building Design Services

114, Brecon Road,
HIRWAUN,
Rhondda Cynon Taff,
CF44 9NS

Tel. 01685 812069
Mobile 07702 380869
Email: vivjonesdesign@yahoo.co.uk



Client
Lynne Hargreaves

Job Title
Raised Wooden Platform

Drawing Title
**62, Ffynnon Dawel,
Aberdulais,
NEATH.
SA10 8EQ.**

Scale 1:50 1:100 1:200 1:1250

Date 22.08.2019 Drawn by

Drg. No. 2687 L. Rev.