



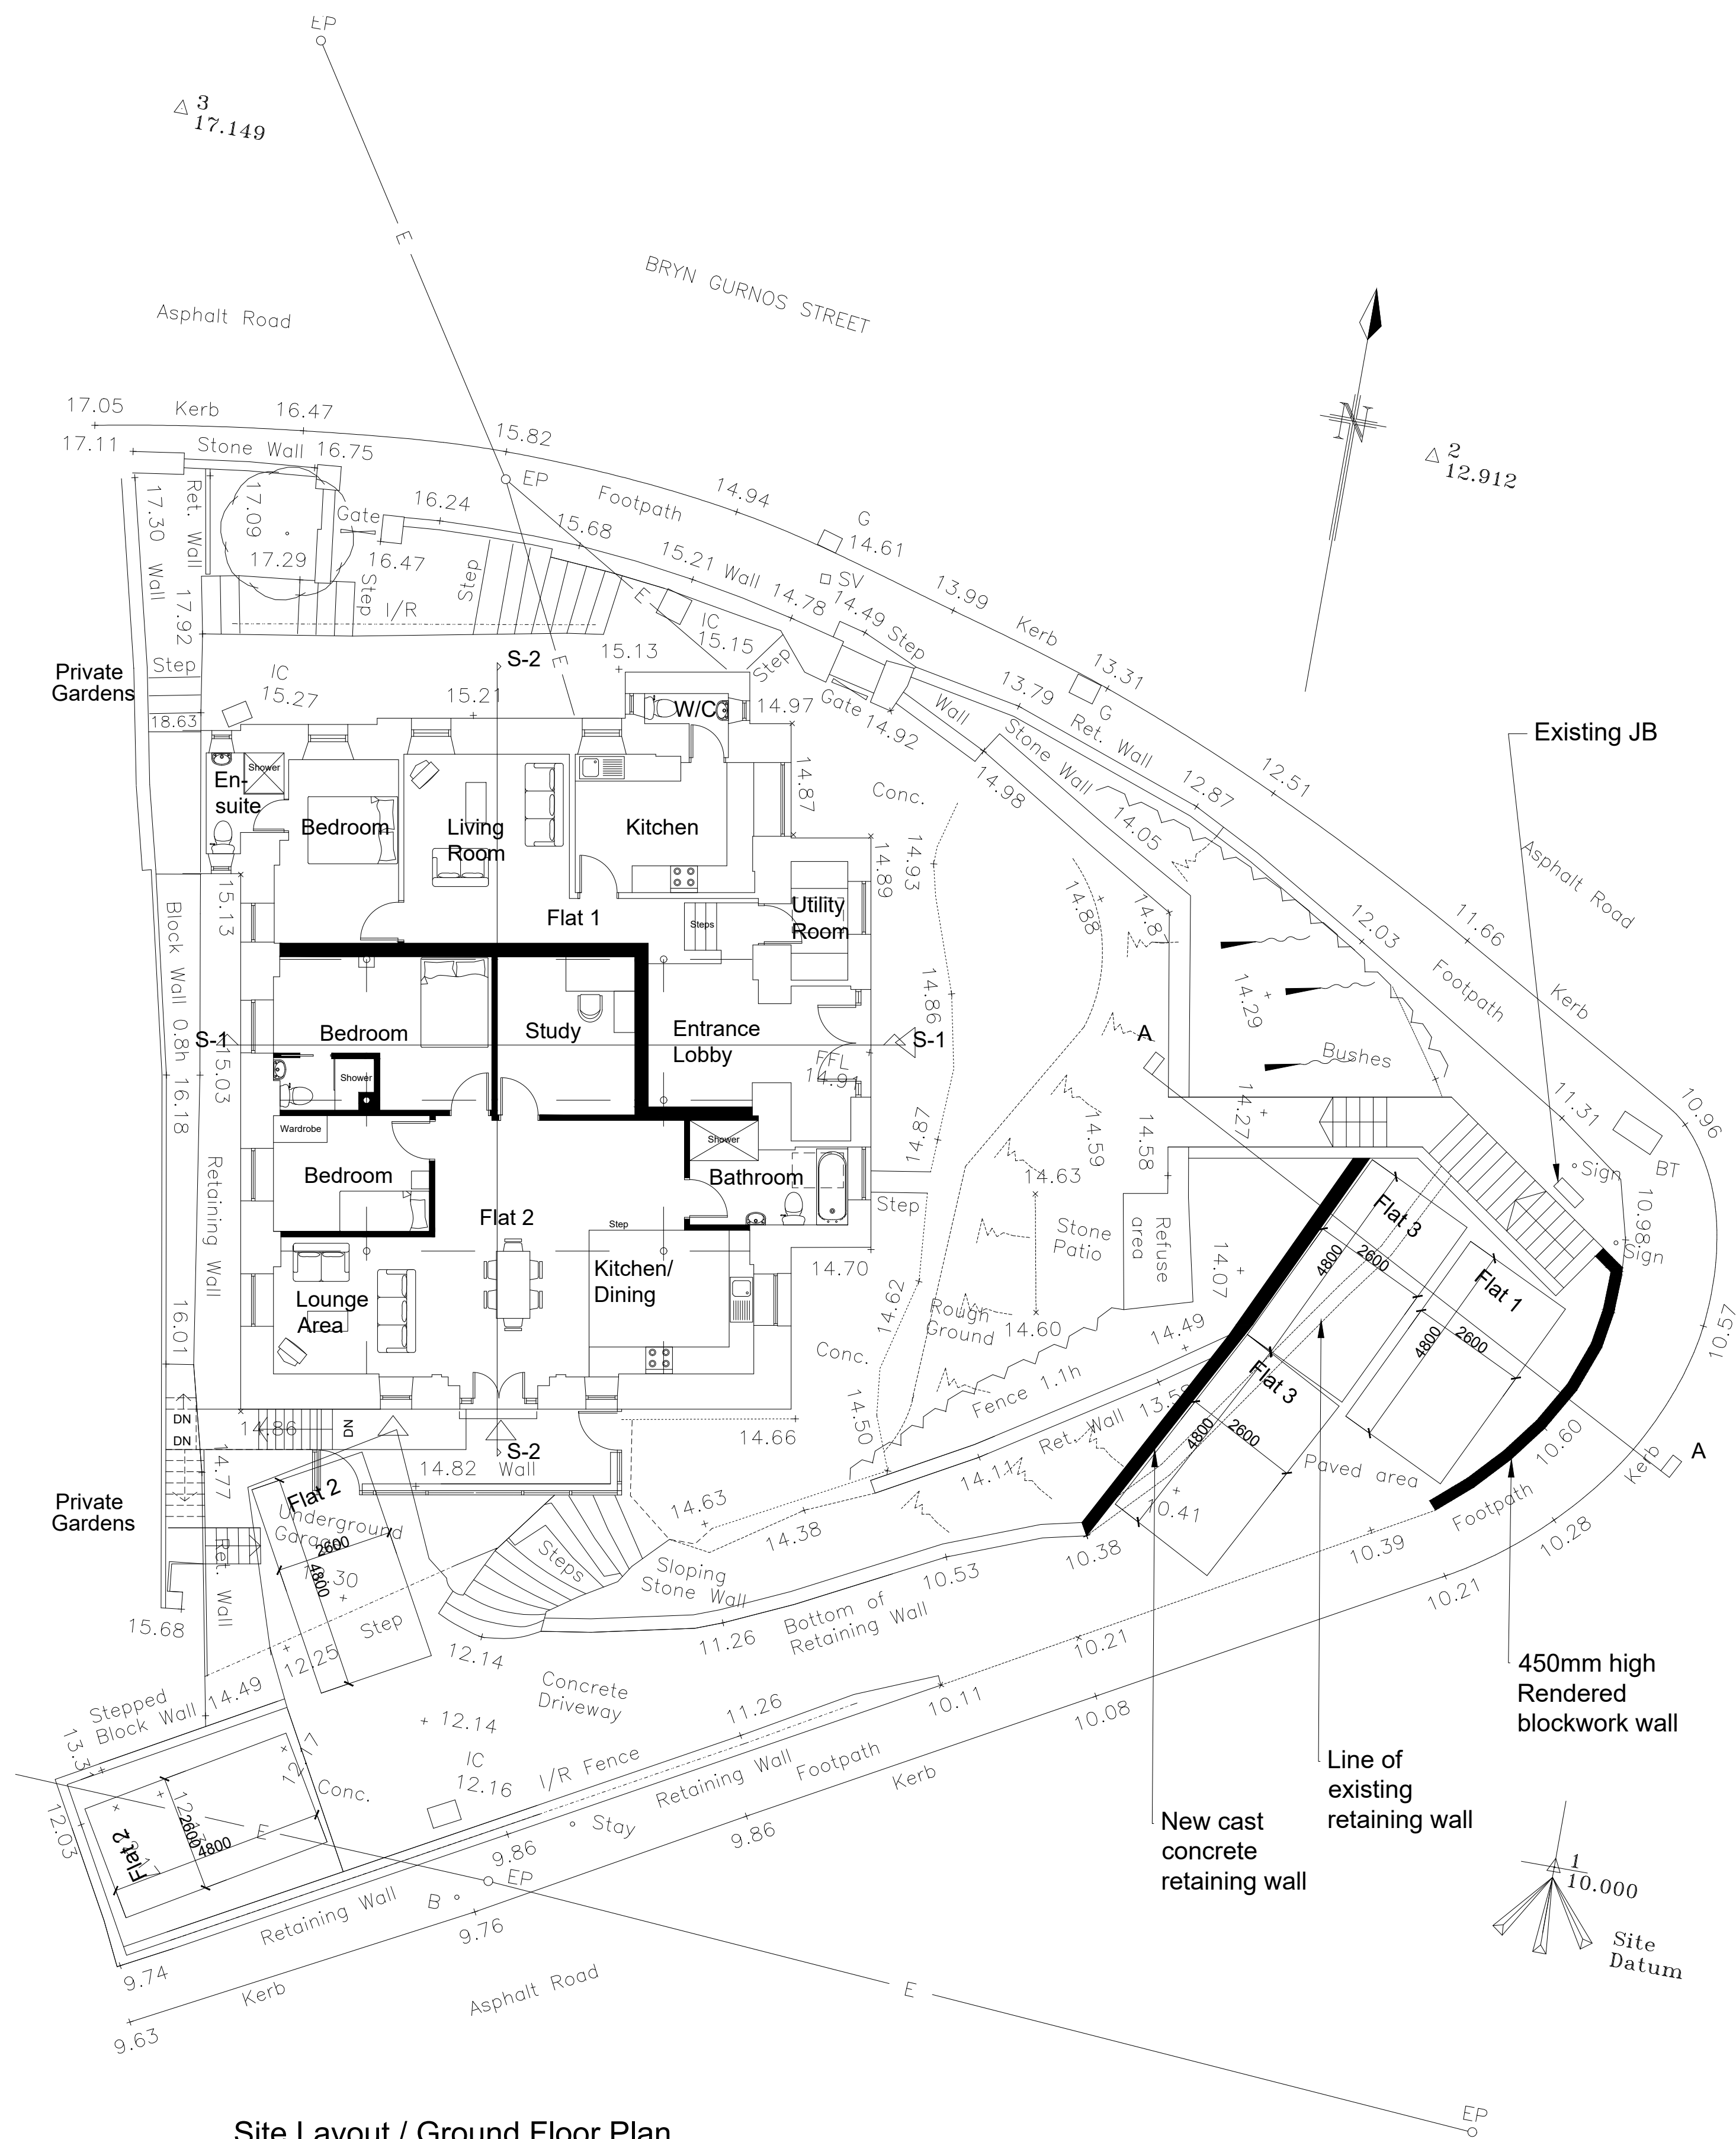

Site Layout / Ground Floor Plan

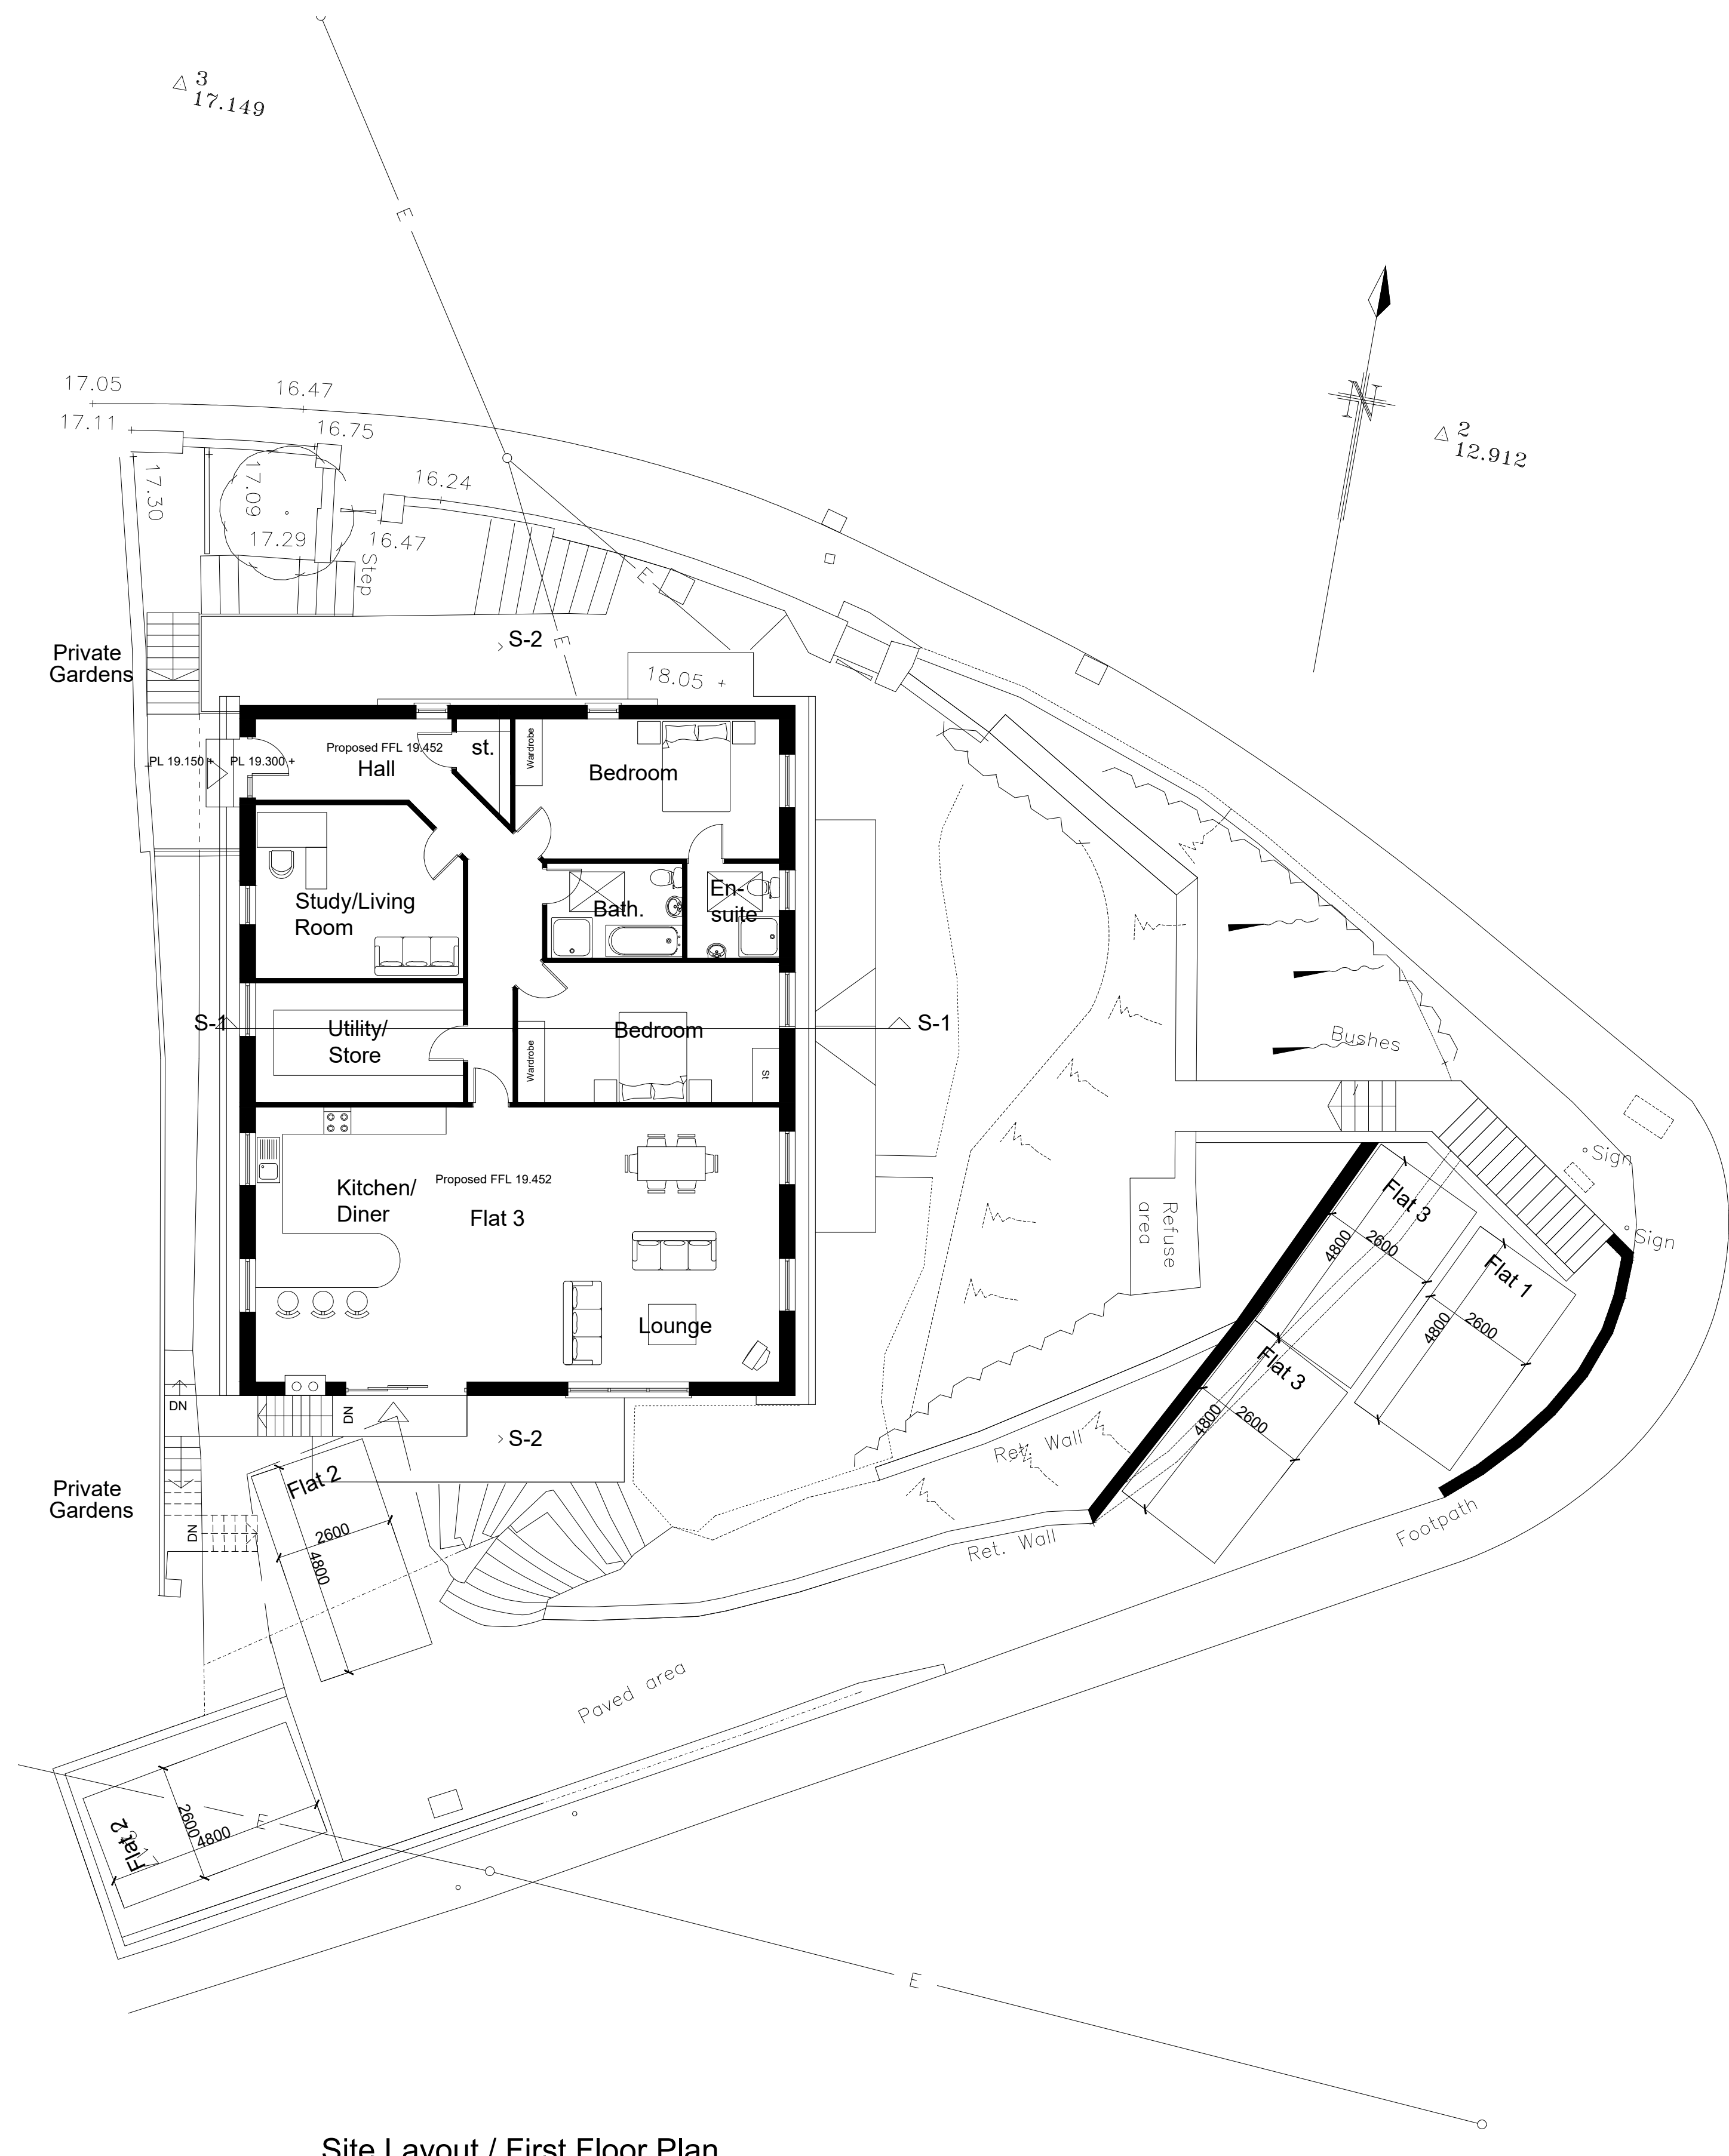

Site Layout / First Floor Plan

This drawing is copyright
NOTE: All dimensions to be checked on
site and not scaled from the drawing.



CLIENT Mr H. Griffiths Carmel Chapel, Bryn, Port Talbot	JOB TITLE Proposed Flat Conversion, Carmel Chapel, Bryn, Port Talbot	DRNG. TITLE Proposed Site Layout / Plans
DATE: August 2019	CHECKED: SCALE: 1:100	A1 DRNG. NO. HG.17.09.04 REV. A