




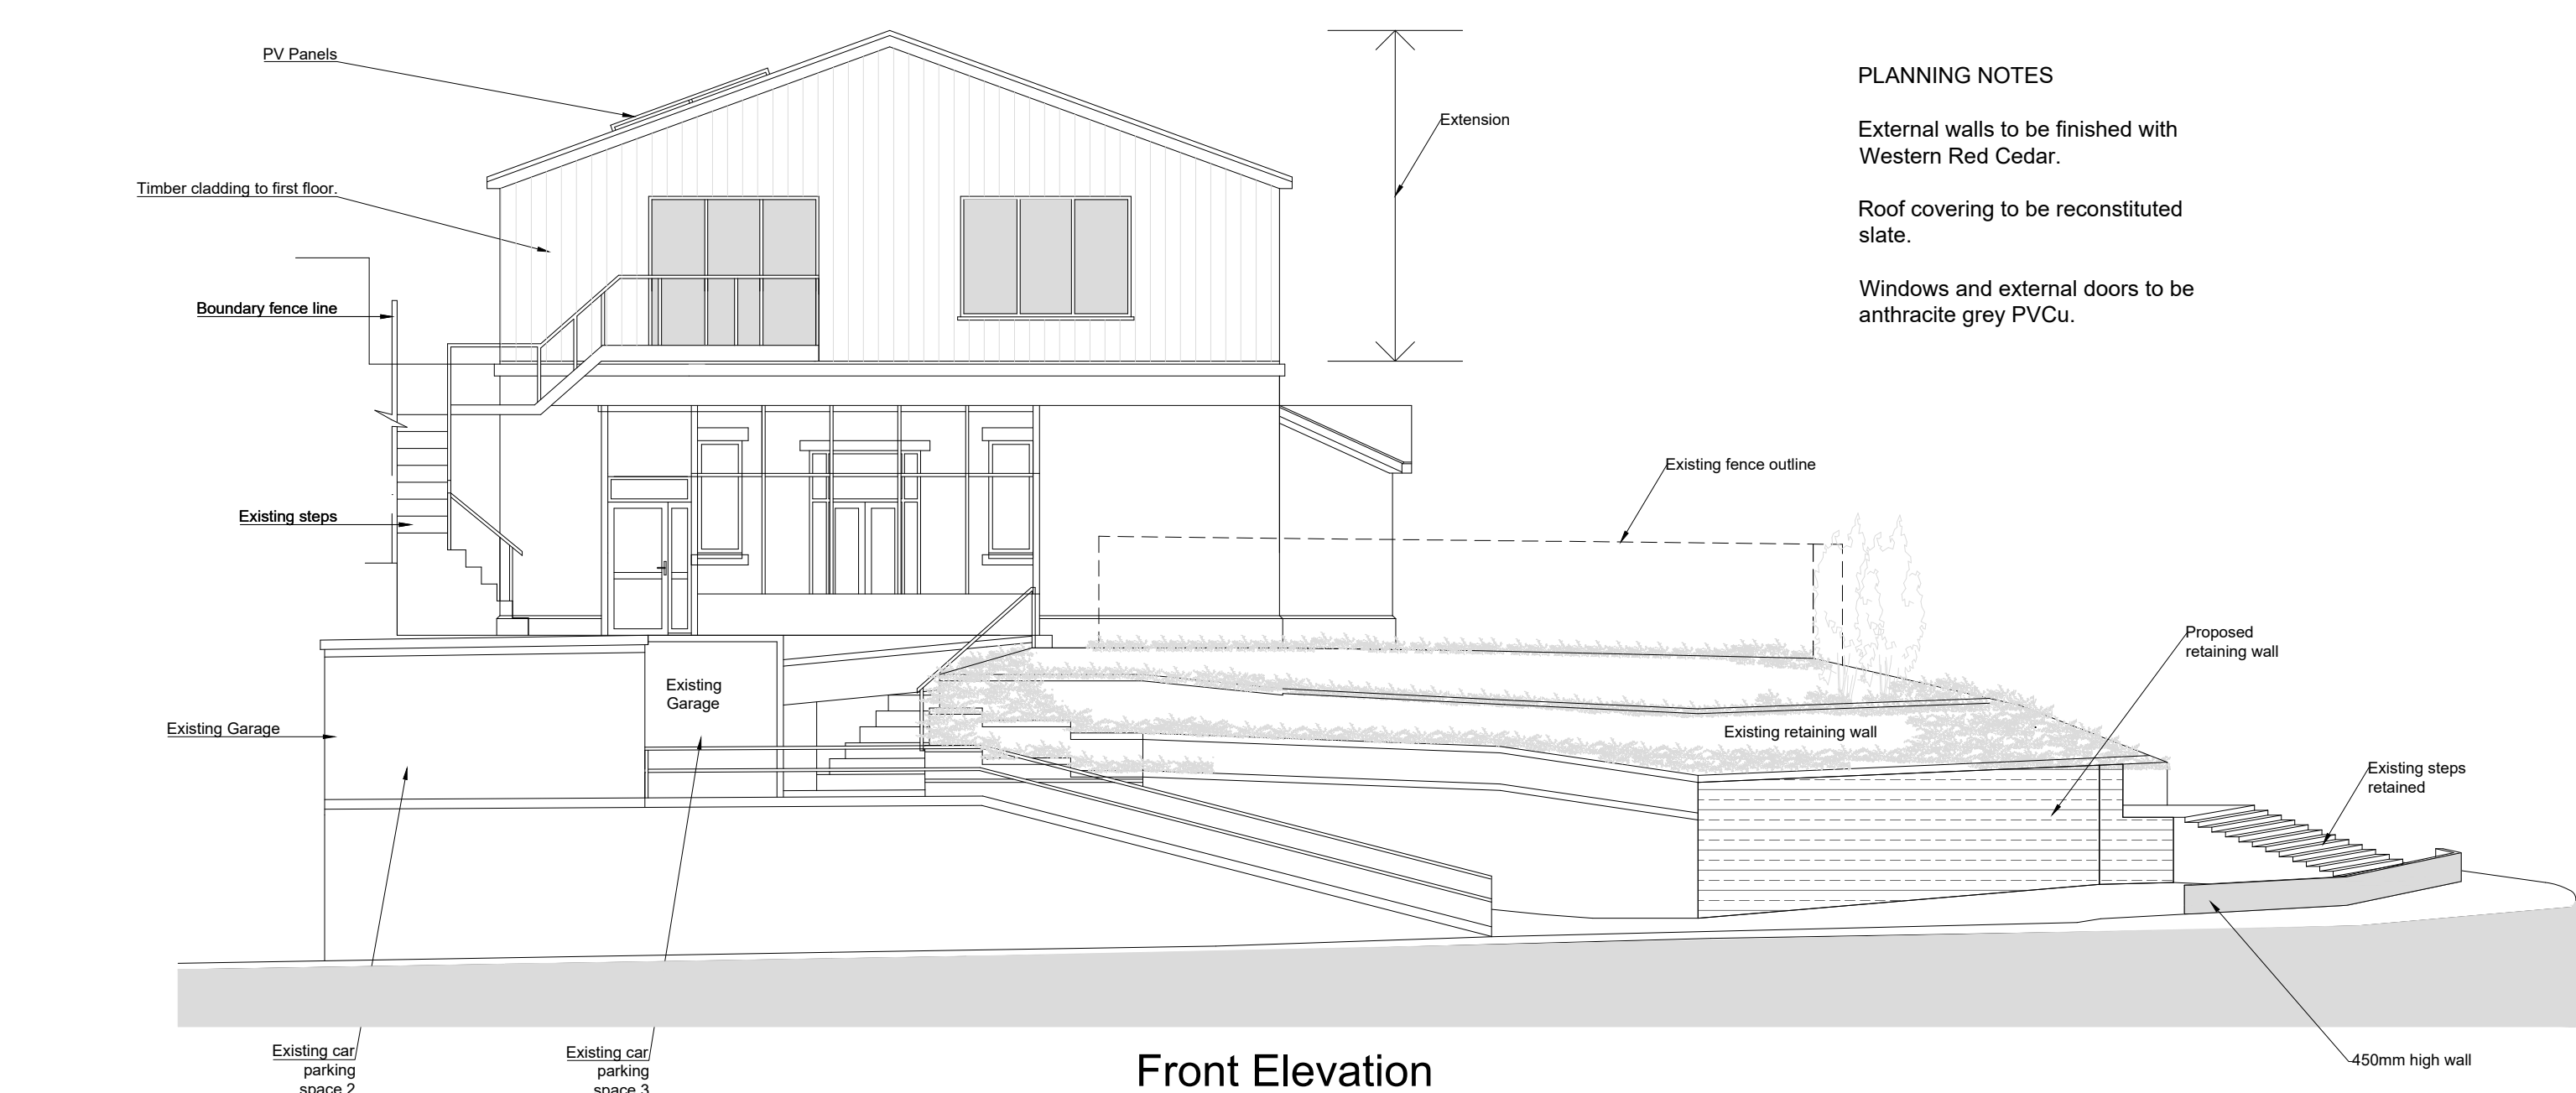

Front Elevation

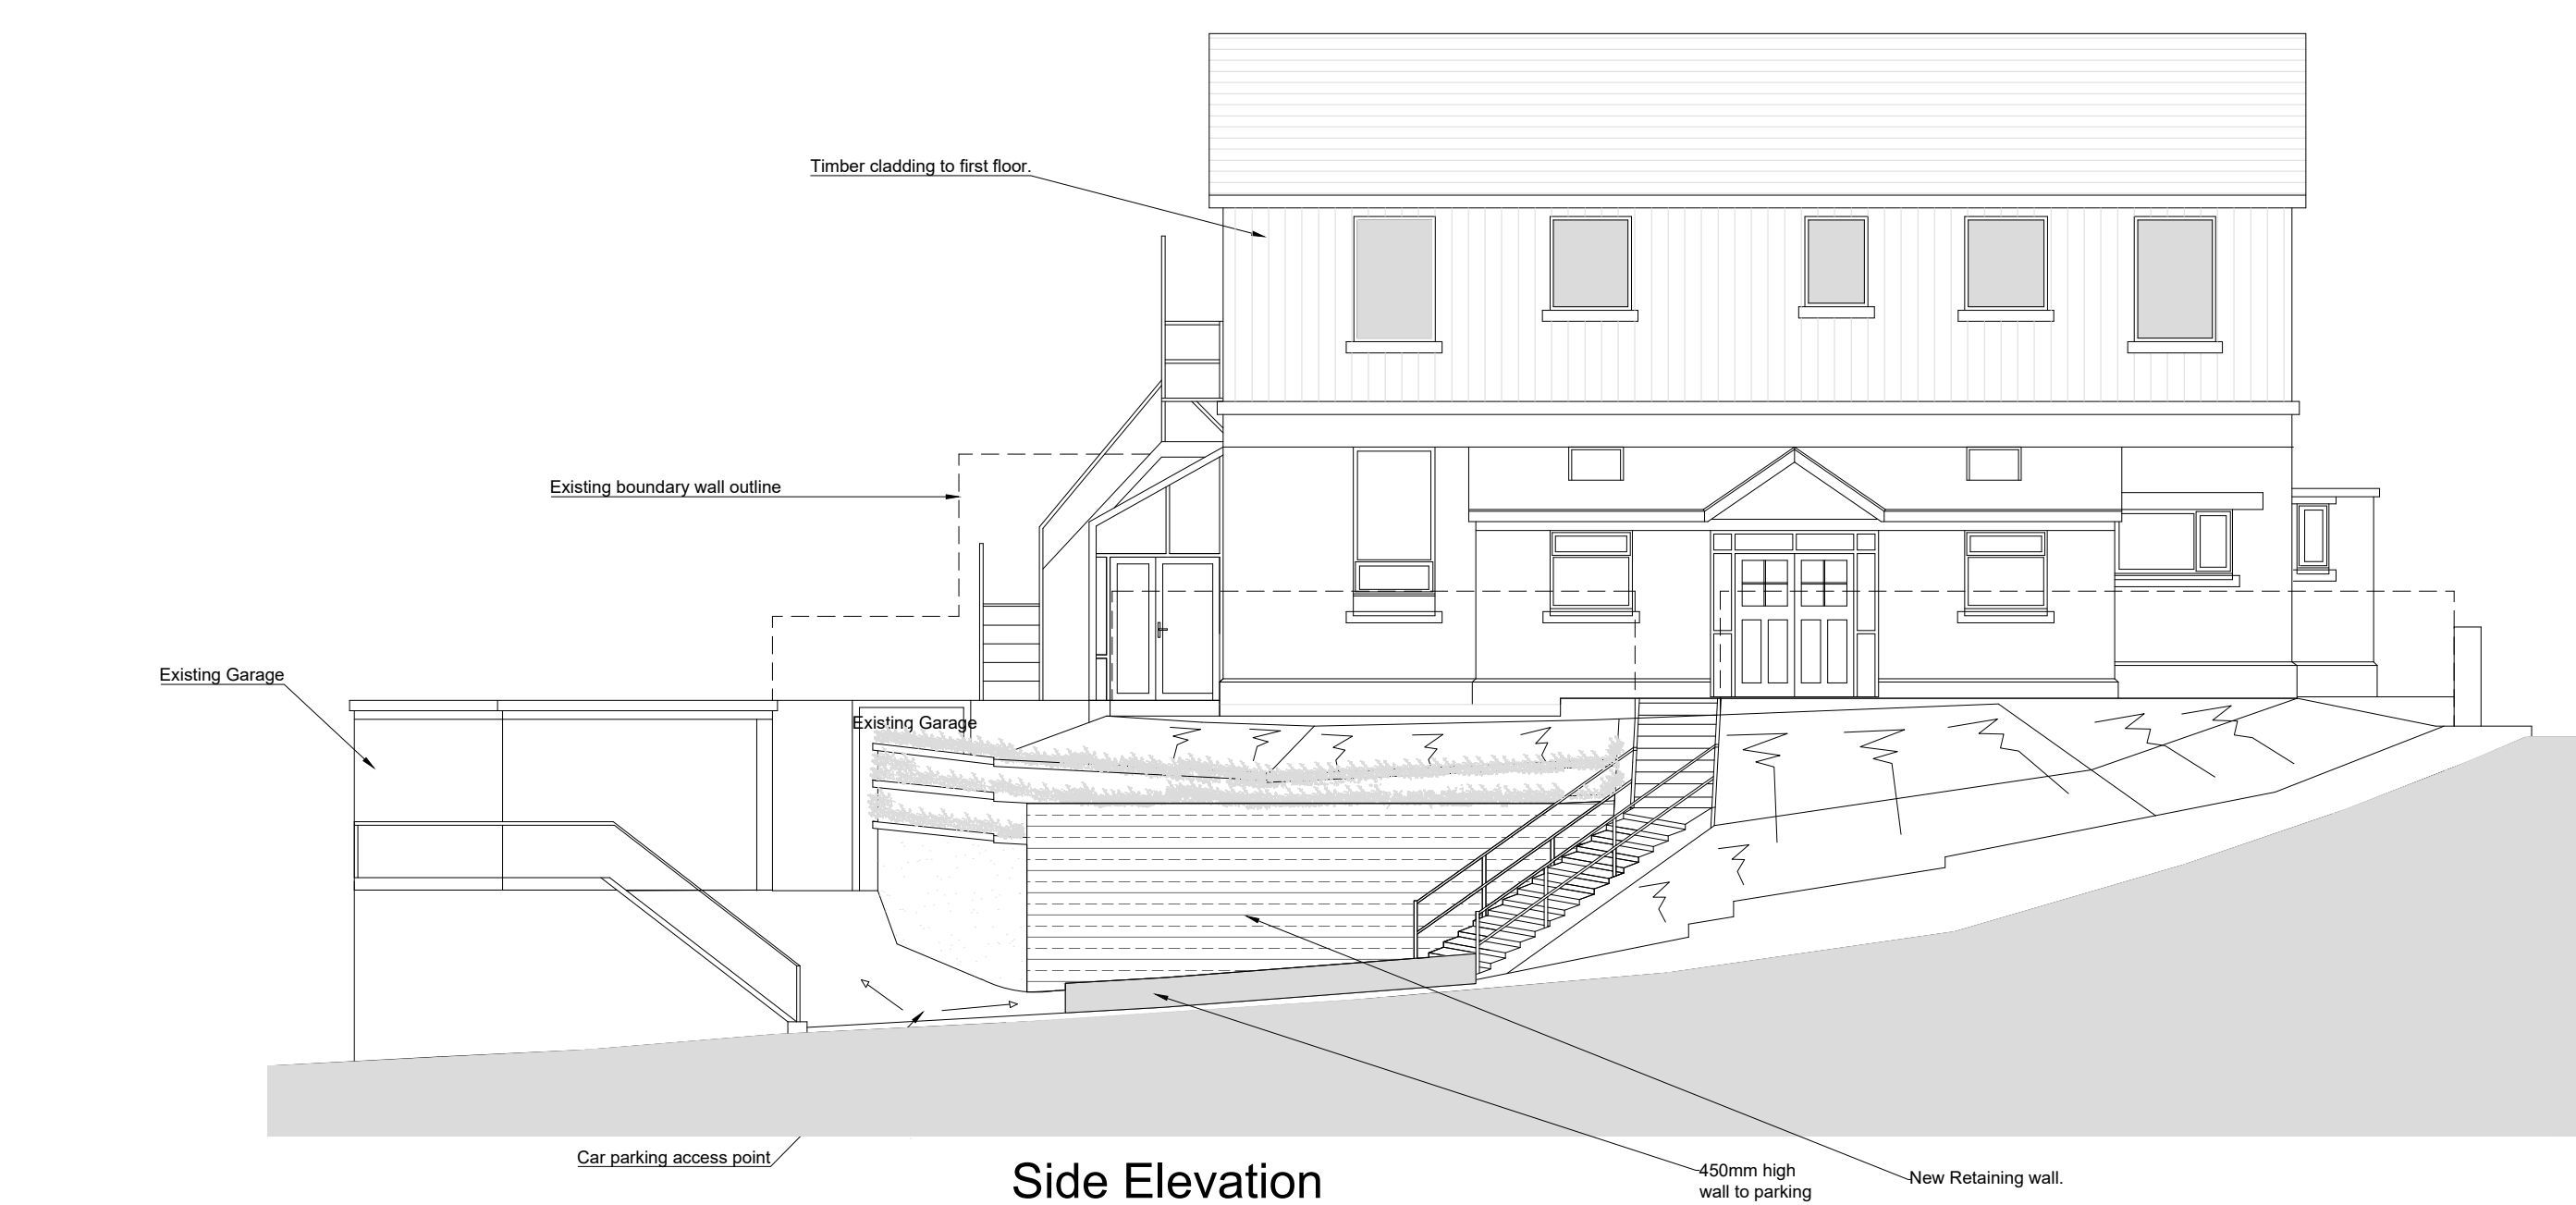


Side Elevation

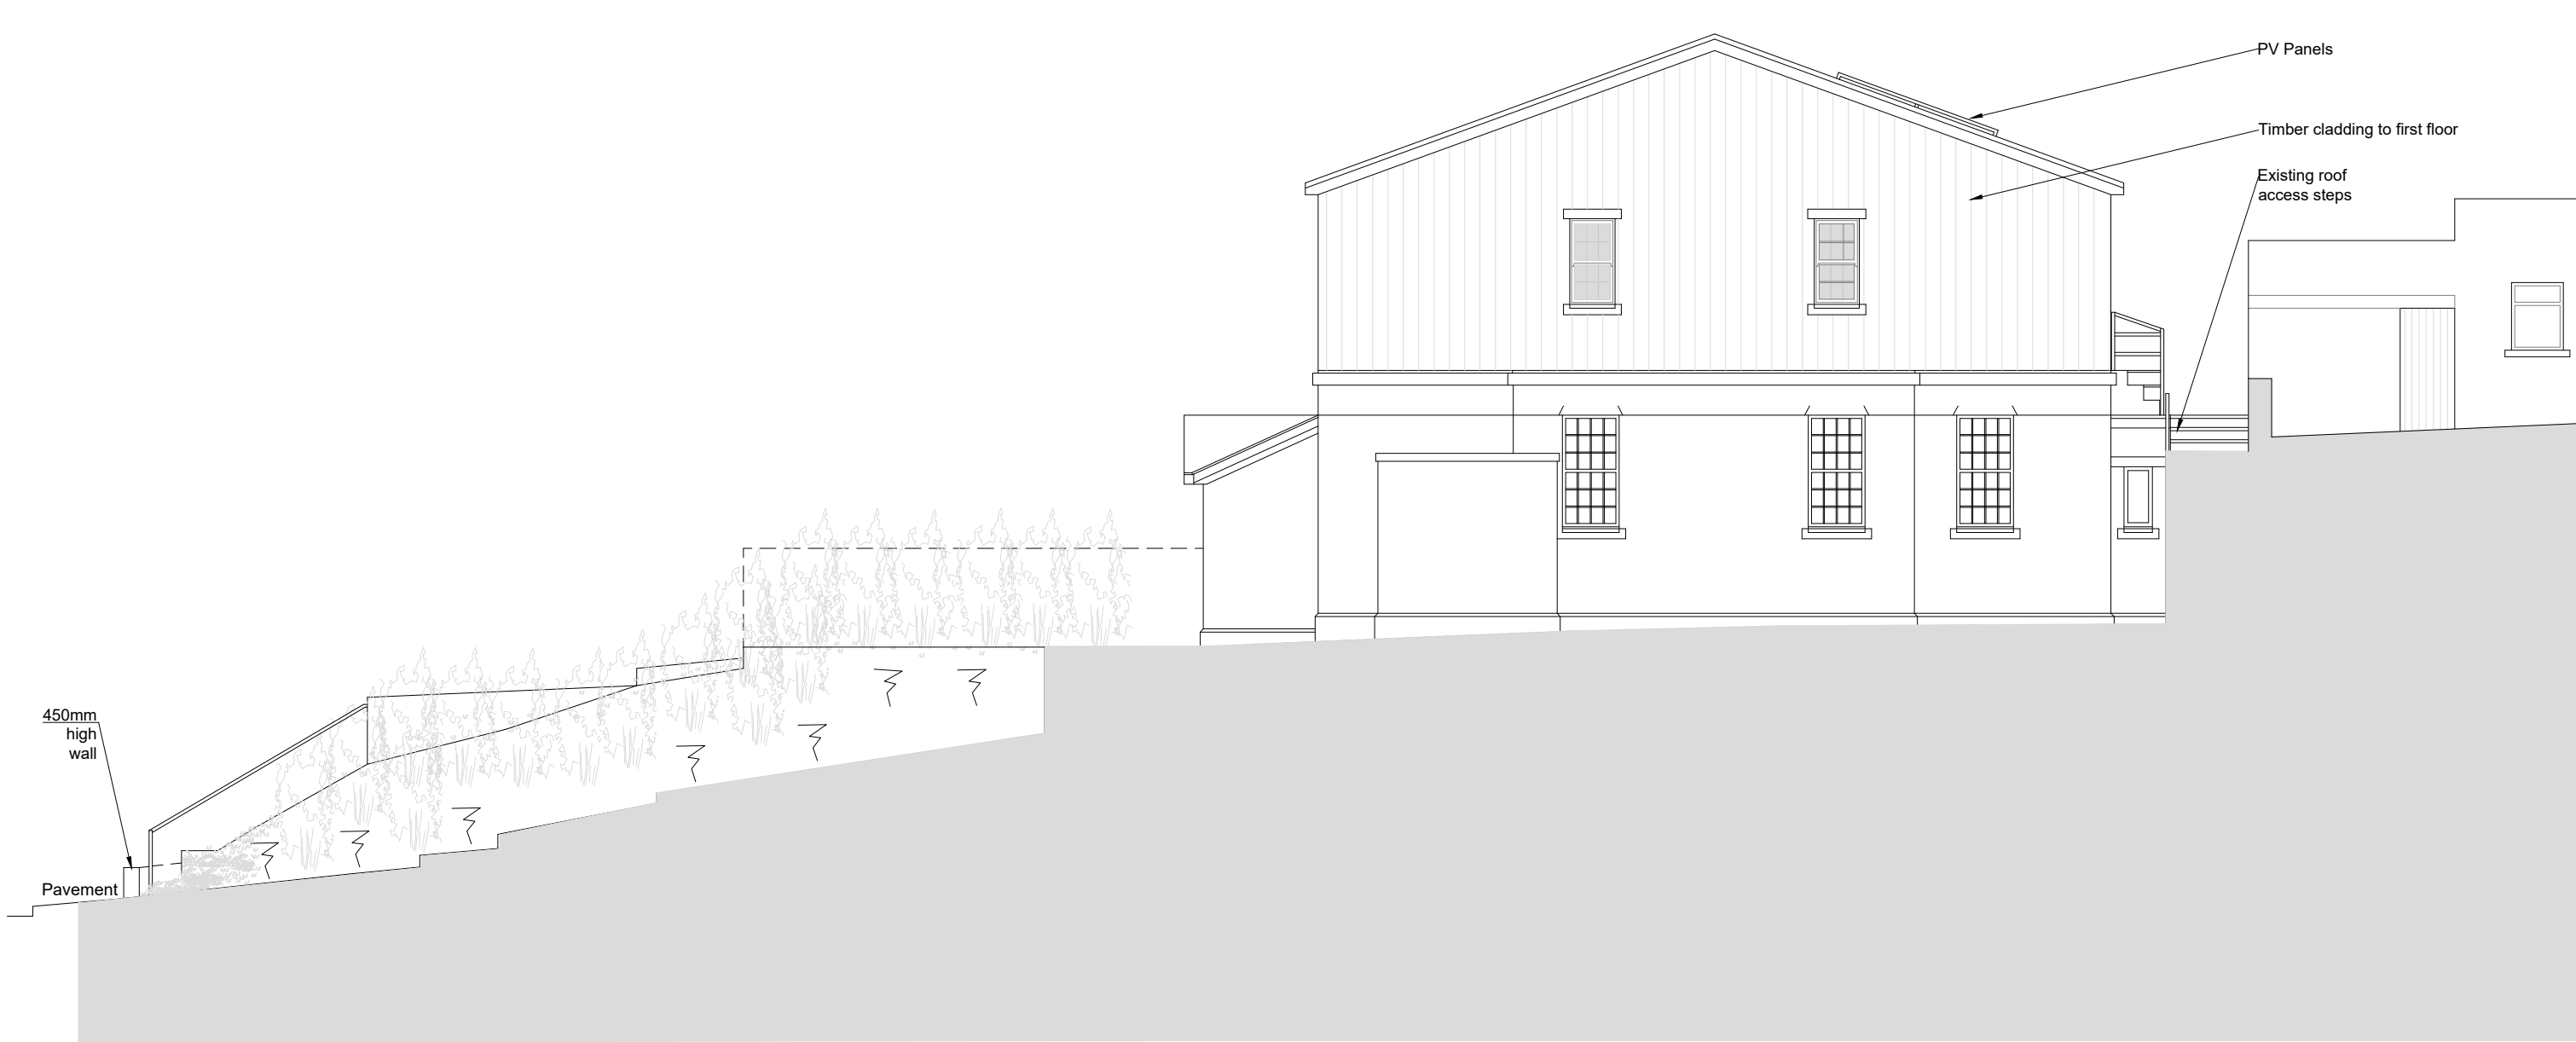


Rear Elevation



Side Elevation

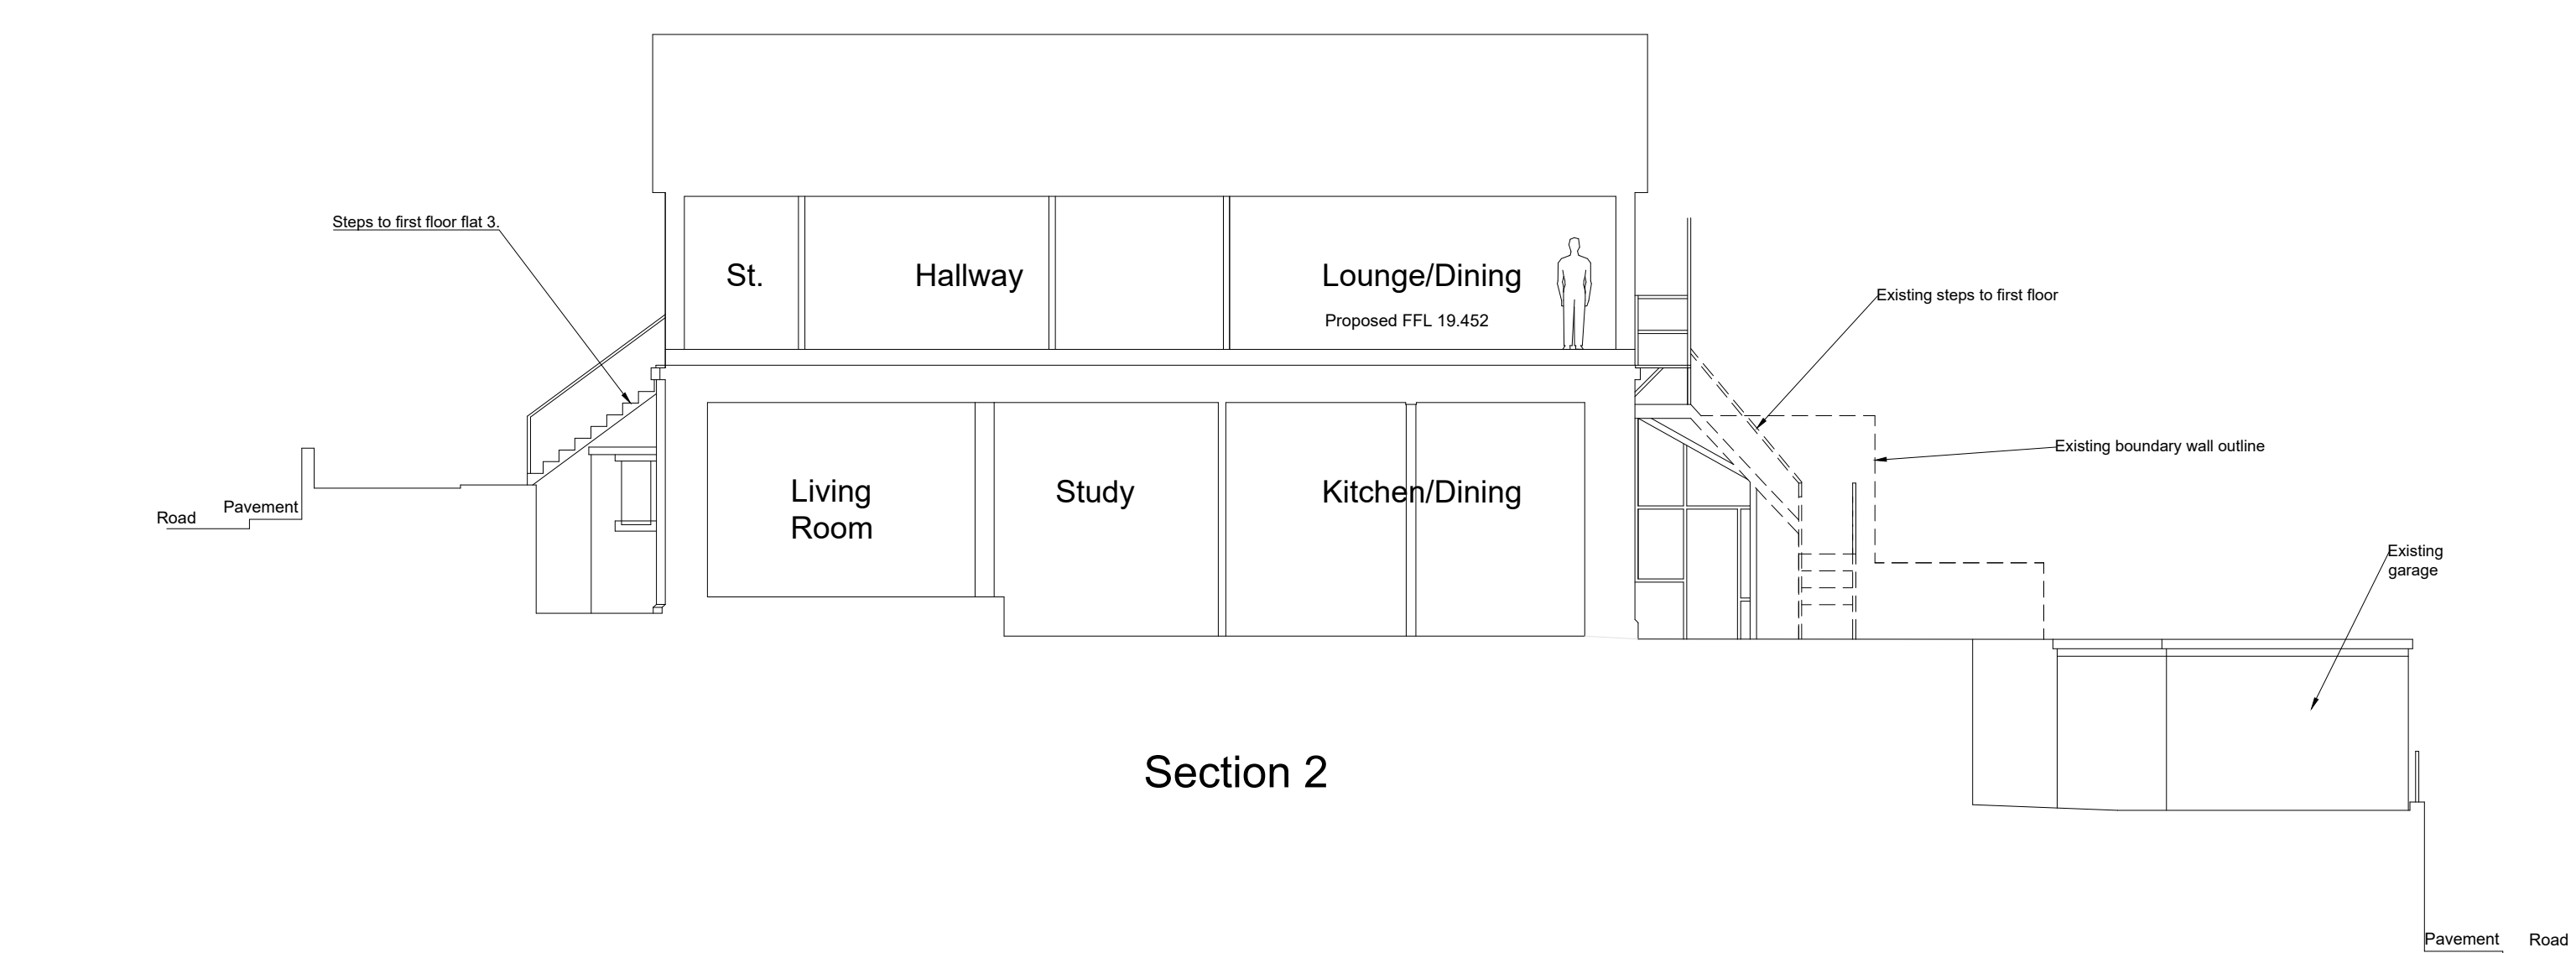

Section 2

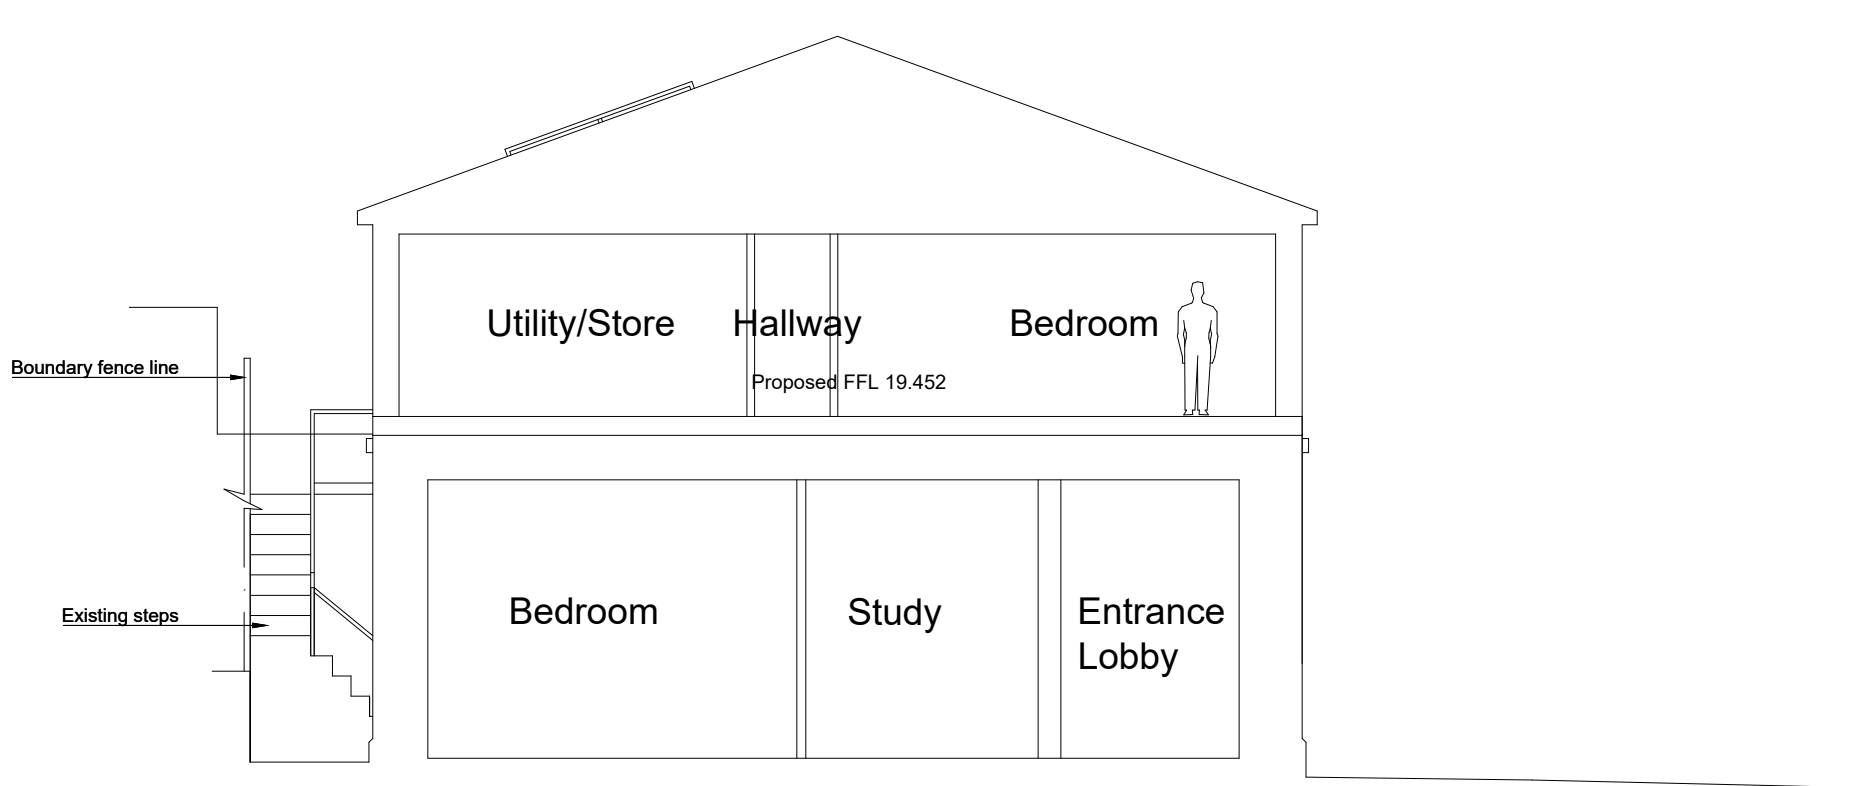

Section 1

This drawing is copyright
NOTE: All dimensions to be checked on
site and not scaled from the drawing.



CLIENT Mr H. Griffiths Carmel Chapel, Bryn, Port Talbot	JOB TITLE Proposed Flat Conversion, Carmel Chapel, Bryn, Port Talbot	DRNG. TITLE Proposed Elevations & Sections
DATE: August 2019	CHECKED:	SCALE: 1:100
		A1
	DRNG. NO. HG.17.09.05	REV. A

HUW GRIFFITHS DIP.ARCH. RIBA CHARTERED ARCHITECTS LTD
North Hill, 7 St James Crescent, Swansea, SA1 6DP TEL. (01792) 644038 E MAIL. design@hga.wales