


EXISTING


Scale: 1:100

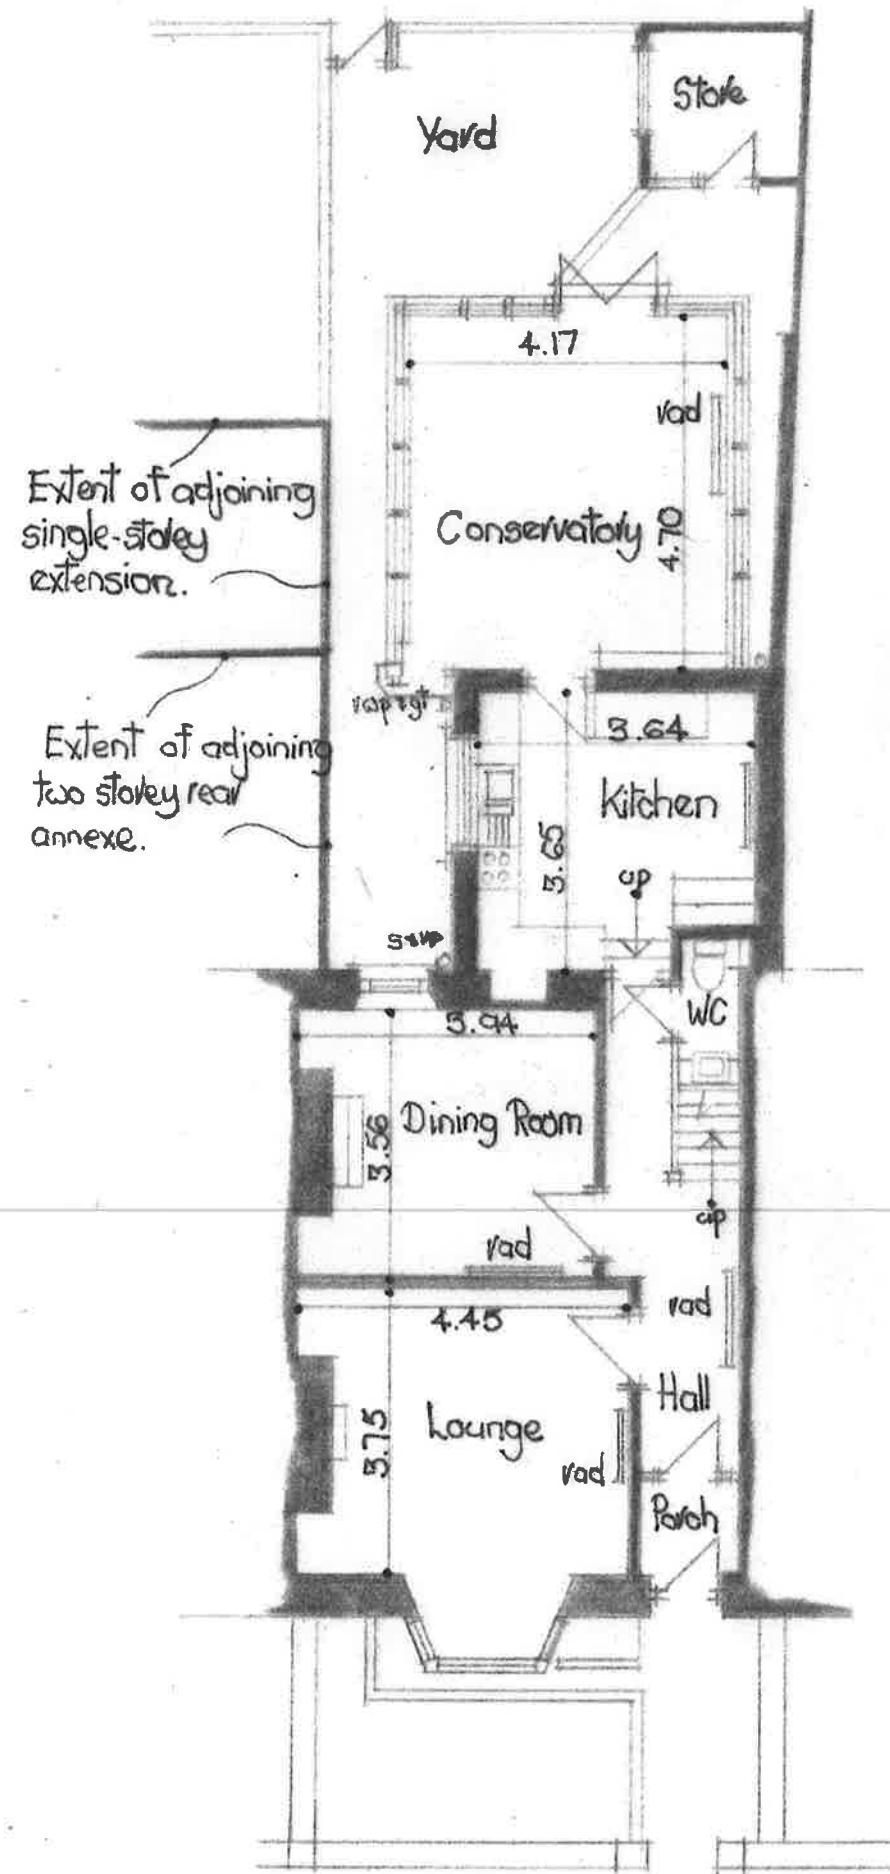

Ground Floor Plan



First Floor Plan

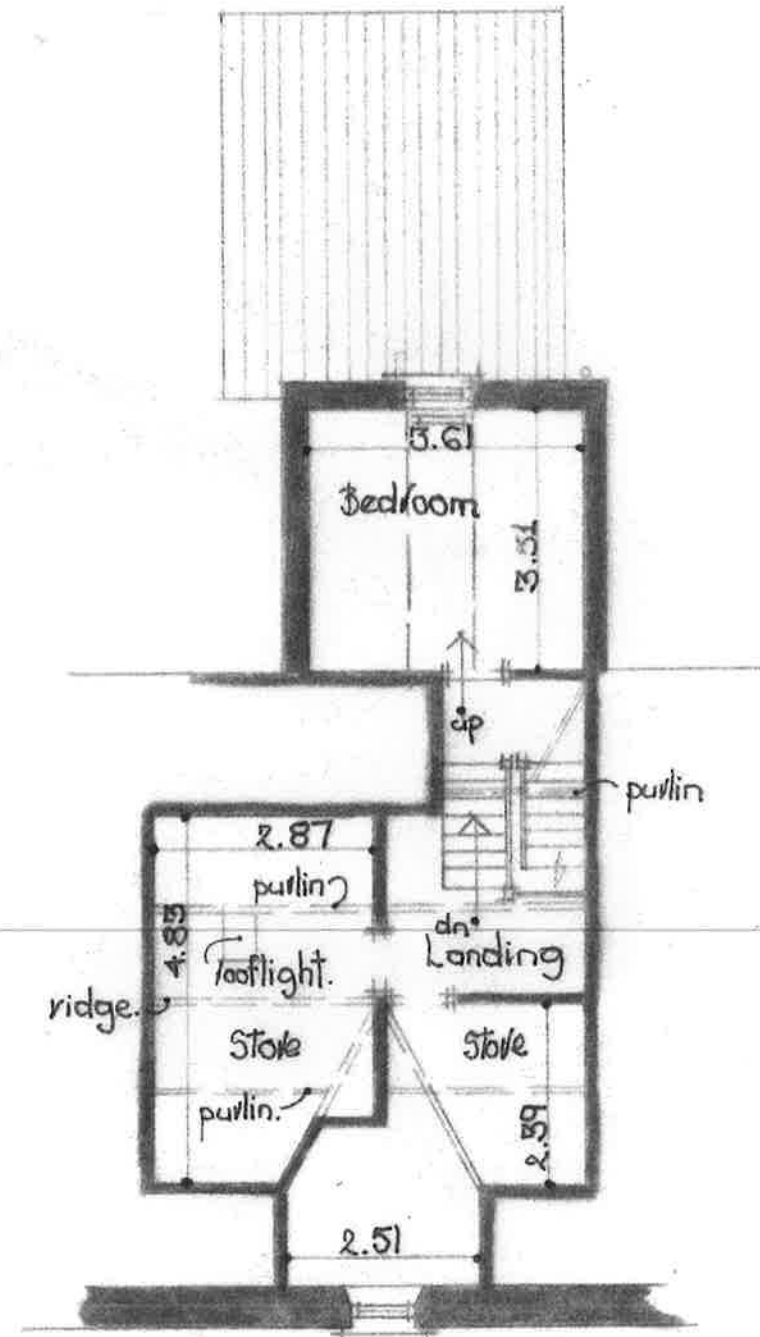

Second Floor Plan