


EXISTING


Scale: 1:100




Front Elevation

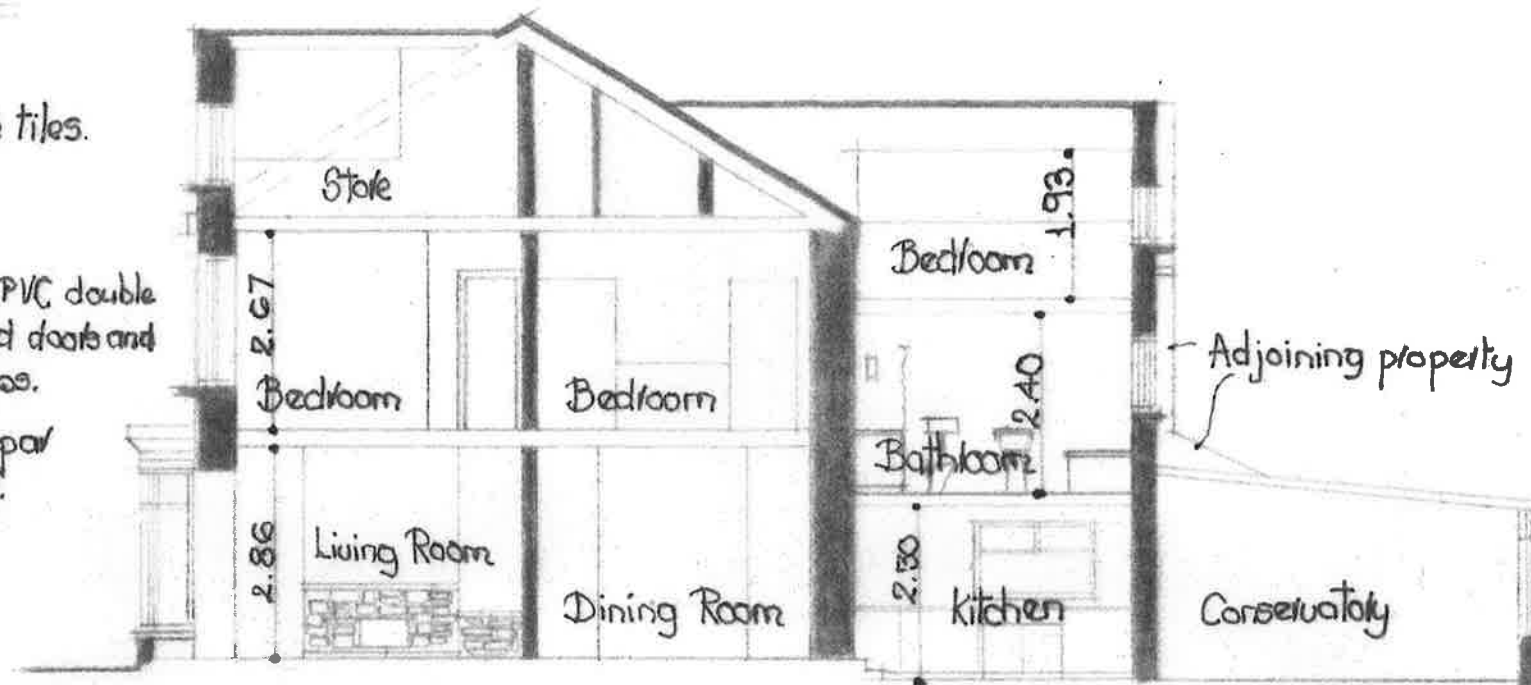


Section: A-A

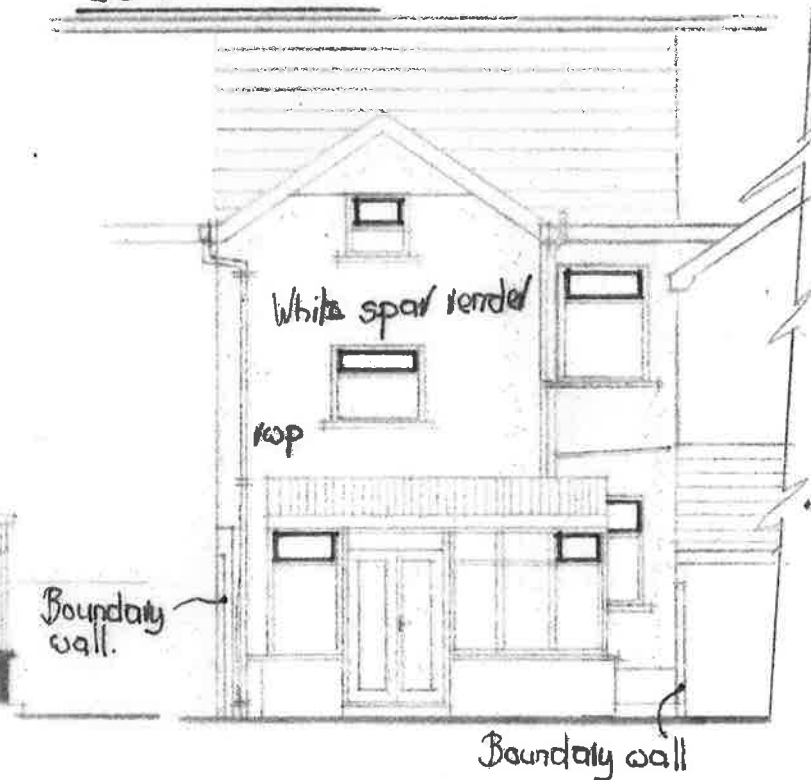

Rear Elevation

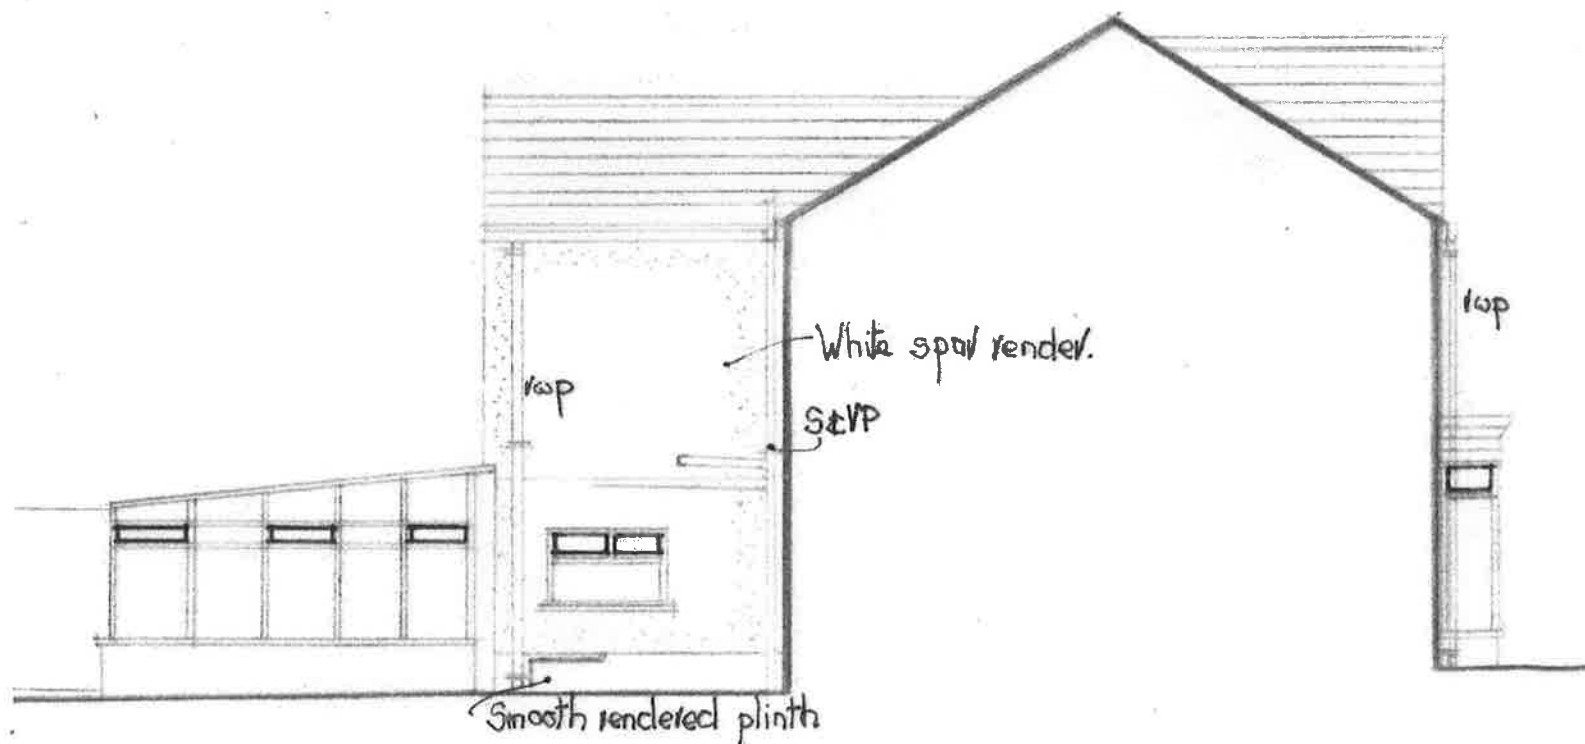

Side Elevation

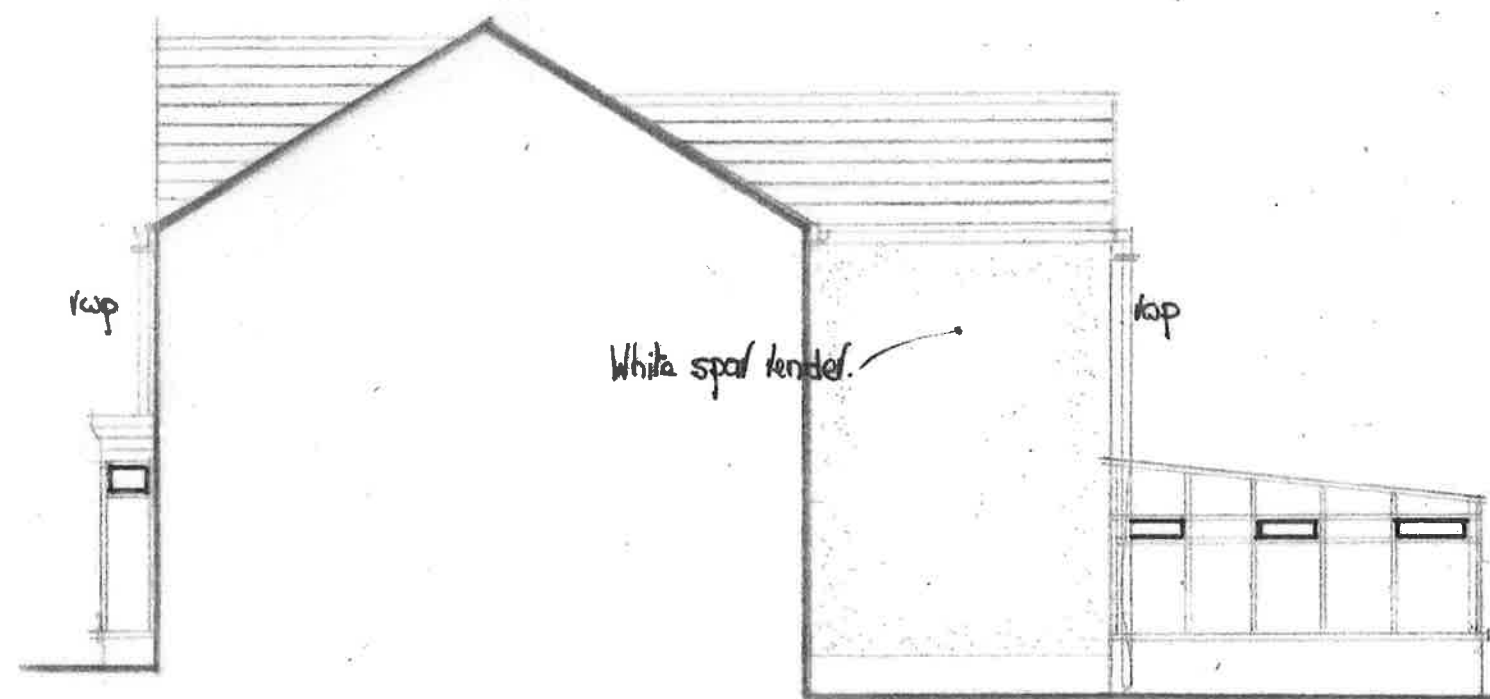

Side Elevation