



PROPOSED


Scale: 1:00

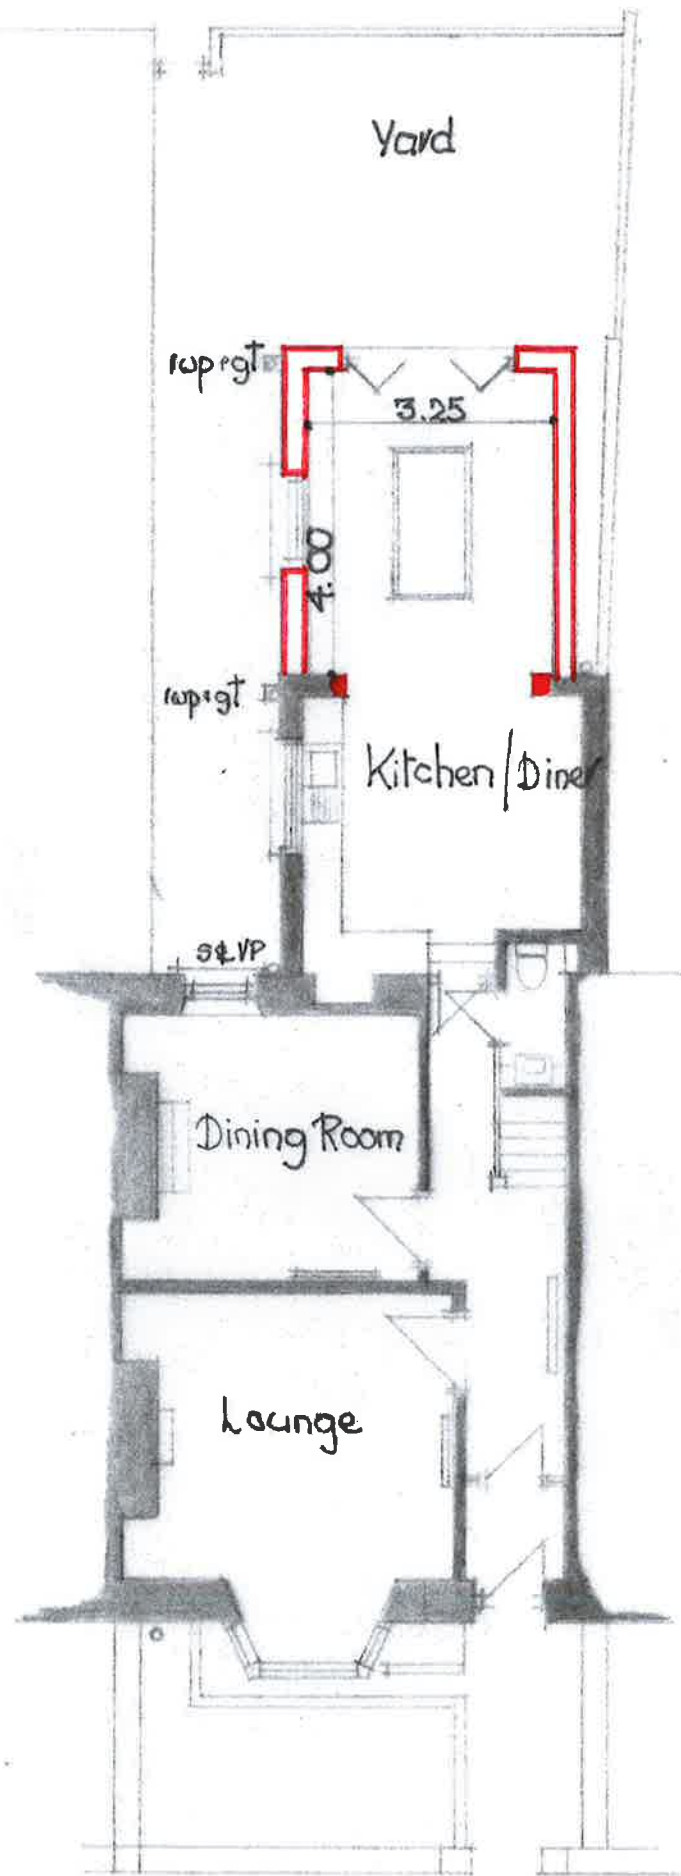


Ground Floor Plan

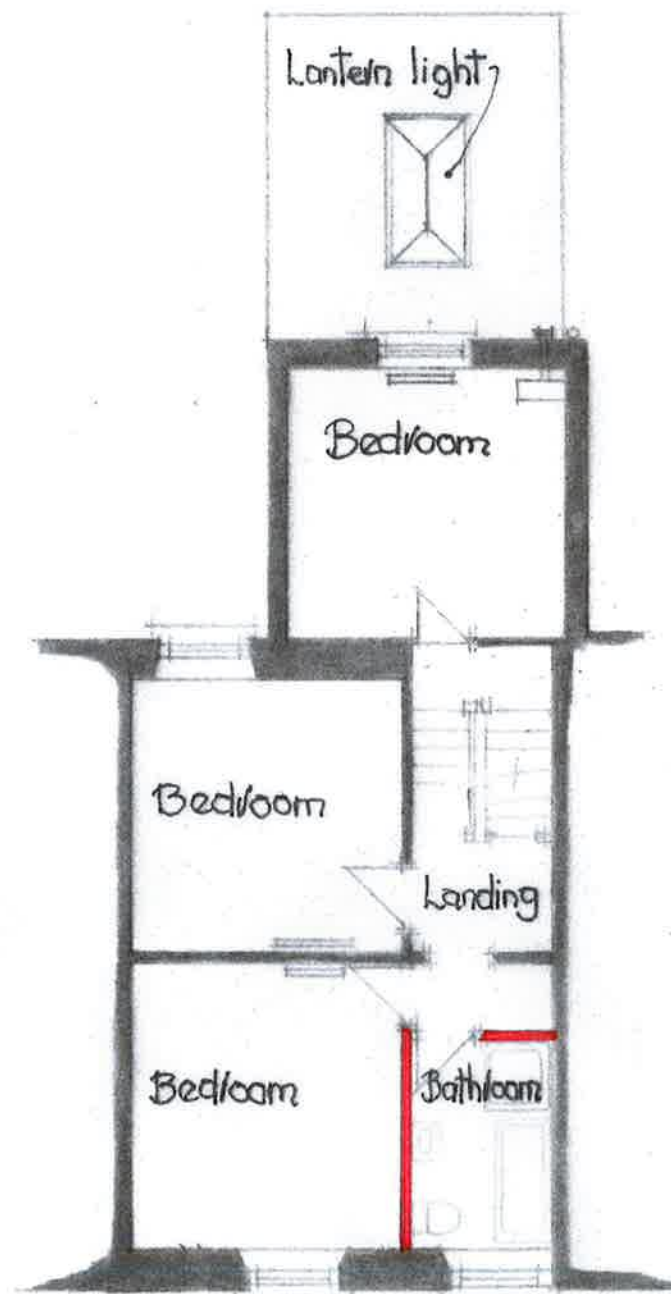

First Floor Plan

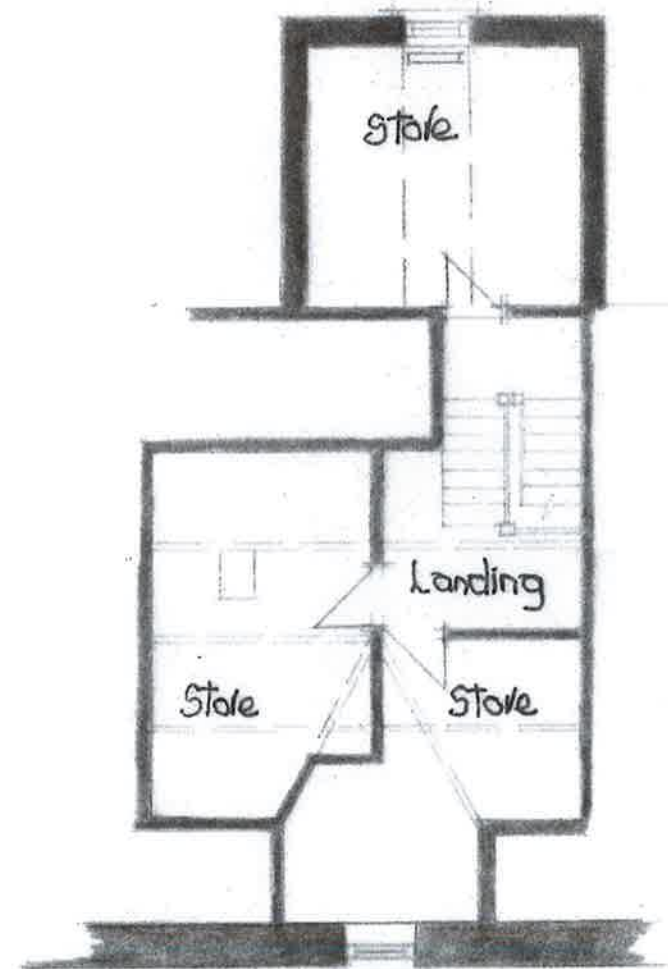

Second Floor Plan

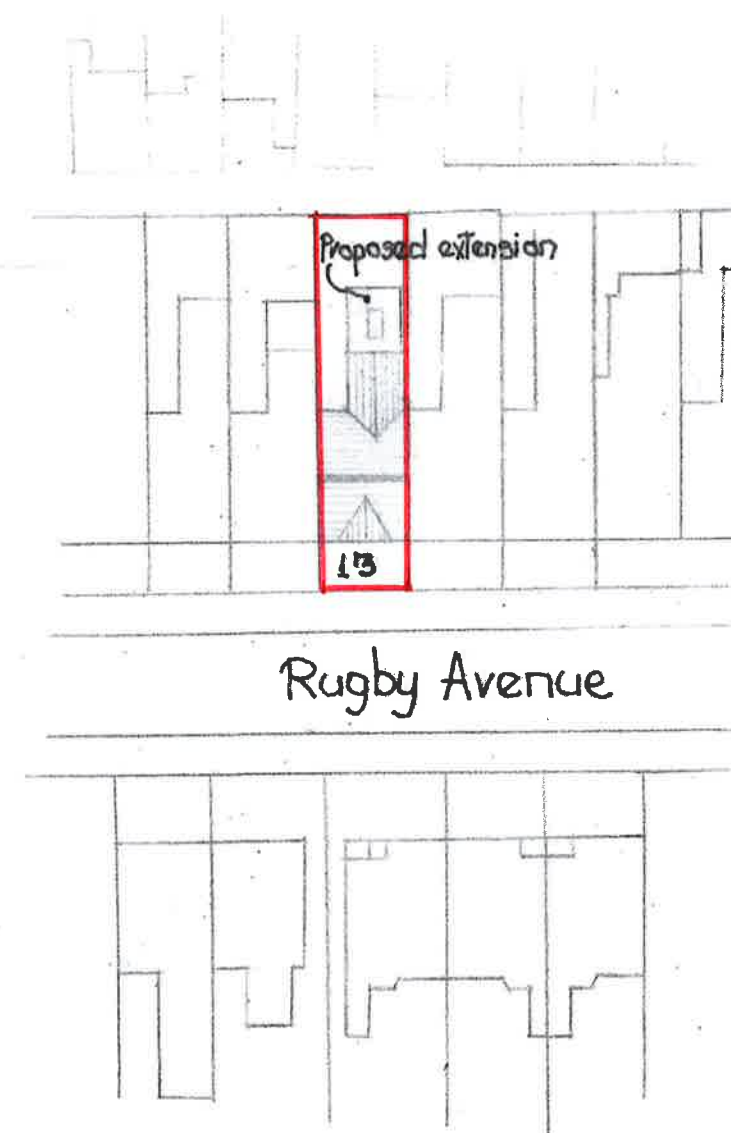

Block Plan
Scale: 1:500