


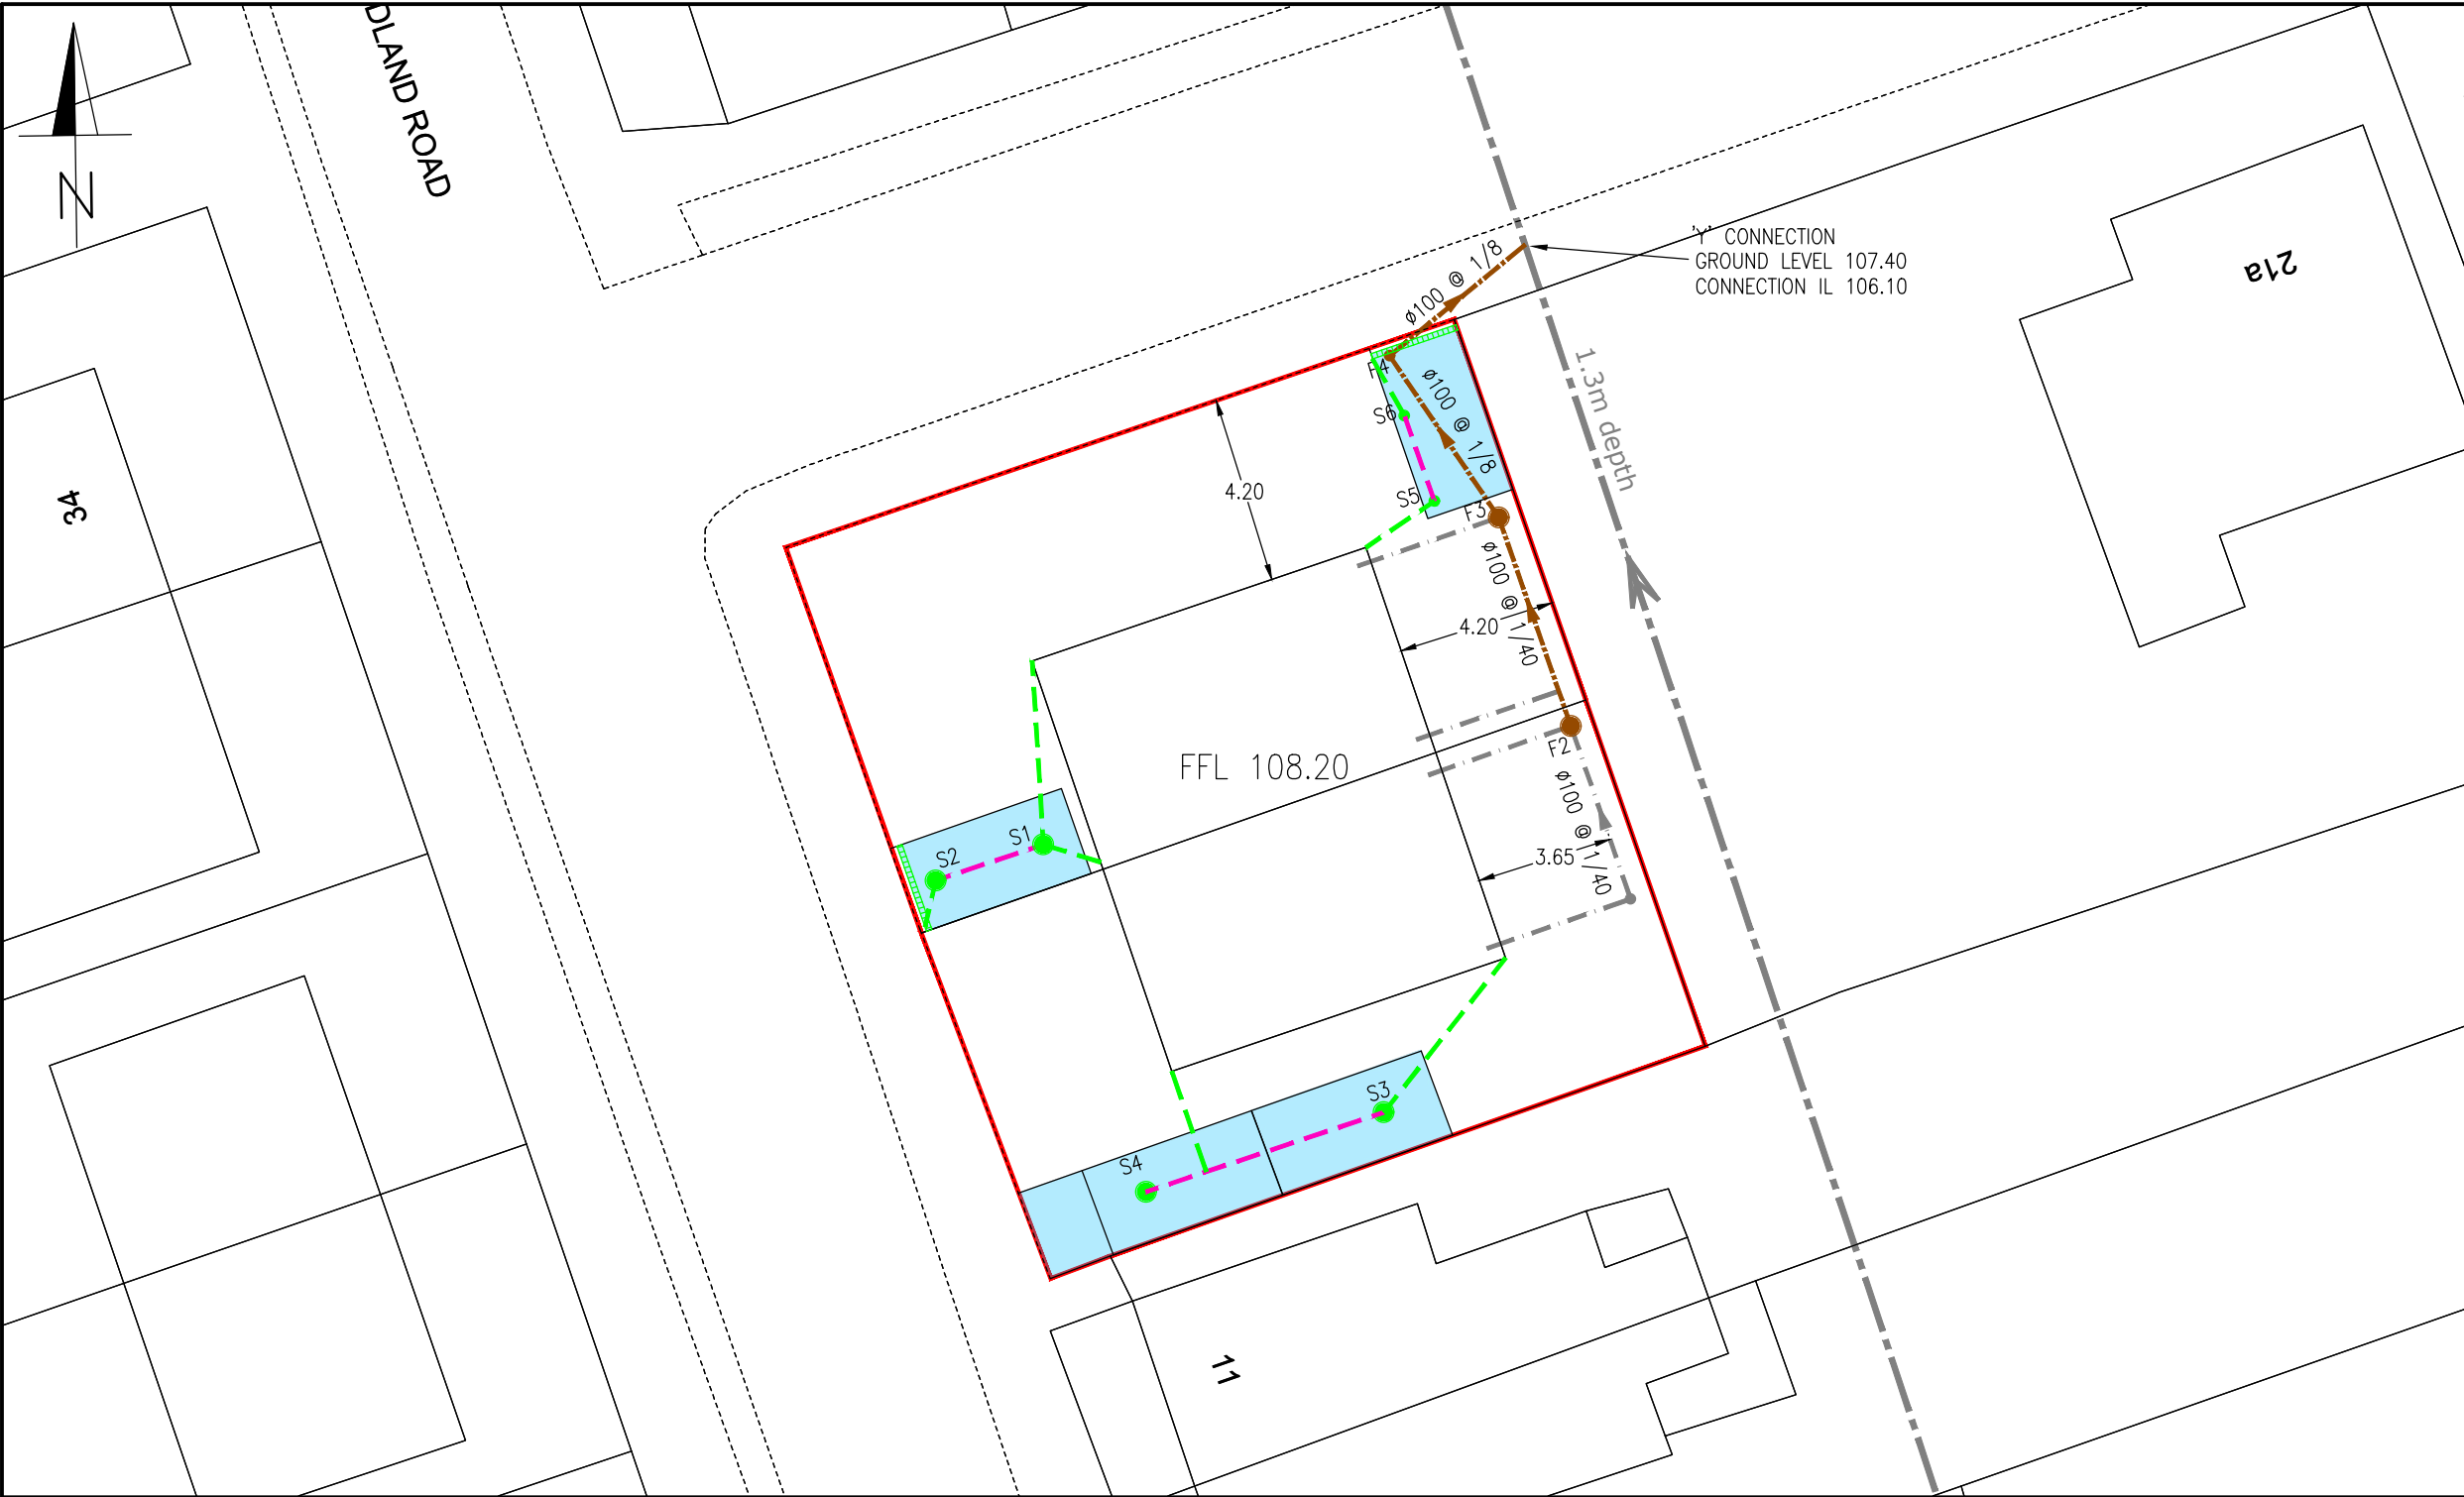

- GENERAL NOTES**
- DO NOT SCALE THIS DRAWING.
 - CONTRACTOR TO CHECK ALL DIMENSIONS AND REPORT ALL ERRORS AND OMISSIONS TO THE ENGINEER.
 - ANY DISCREPANCY TO BE REPORTED IMMEDIATELY TO THE ENGINEER.
 - THIS DRAWING TO BE READ IN CONJUNCTION WITH ALL RELEVANT ARCHITECTS, SUBCONTRACTORS AND SPECIALISTS DRAWINGS AND SPECIFICATIONS.

KEY

	SITE OWNERSHIP BOUNDARY
	DCWW ADOPTABLE FOUL DRAINAGE LAYOUT
	PRIVATELY MAINTAINED FOUL DRAINAGE LAYOUT
	PRIVATELY MAINTAINED PERFORATED PIPE 100mmØ
	PRIVATELY MAINTAINED SURFACE WATER DRAINAGE LAYOUT 100MMØ
	PERMEABLE PARKING BAY

B	DRAWING REVISED FOLLOWING NPT COMMENTS	DF	19.09.19
A	LINEAR CHANNELS ADDED	DF	27.08.19
Rev.	Detail	By	Date

Revisions

Reinforcement schedules nos.

CB³ CONSULT
Structural & Civil Engineering Consultants

First Floor
7 St James Crescent
Swansea
SA1 6DZ

Telephone +44 1792 473 182
e-mail admin@cb3consult.co.uk
web www.cb3consult.co.uk

Client
IAN SADLER

Project
**WOODLAND ROAD
CRYNANT**

Drawing Title
DRAINAGE LAYOUT

INFORMATION

Project No.		Drawing No.	
C1184		C-001	
Scales		Date	Revision
1/200		14.08.19	B
Drawn	Checked	Sheet Size	
CD	DF	A3	

