
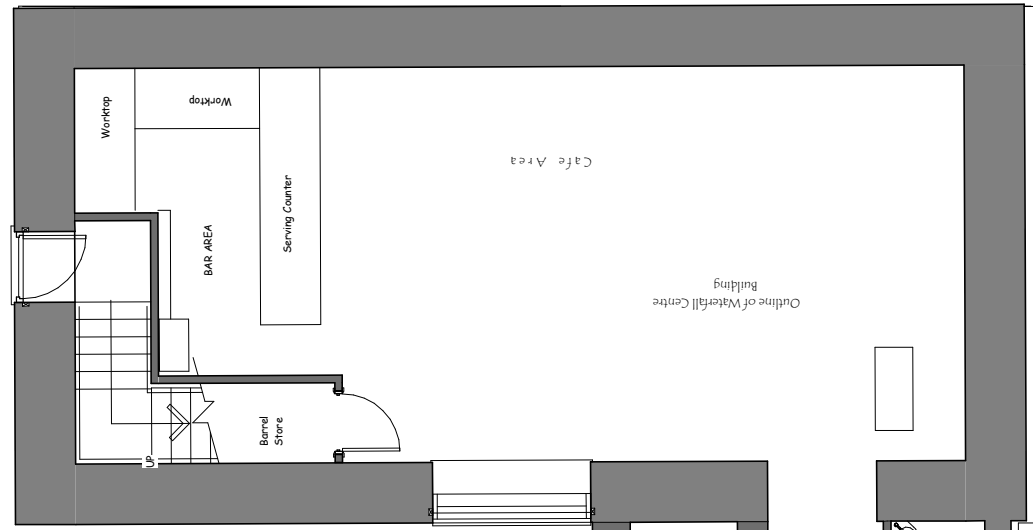
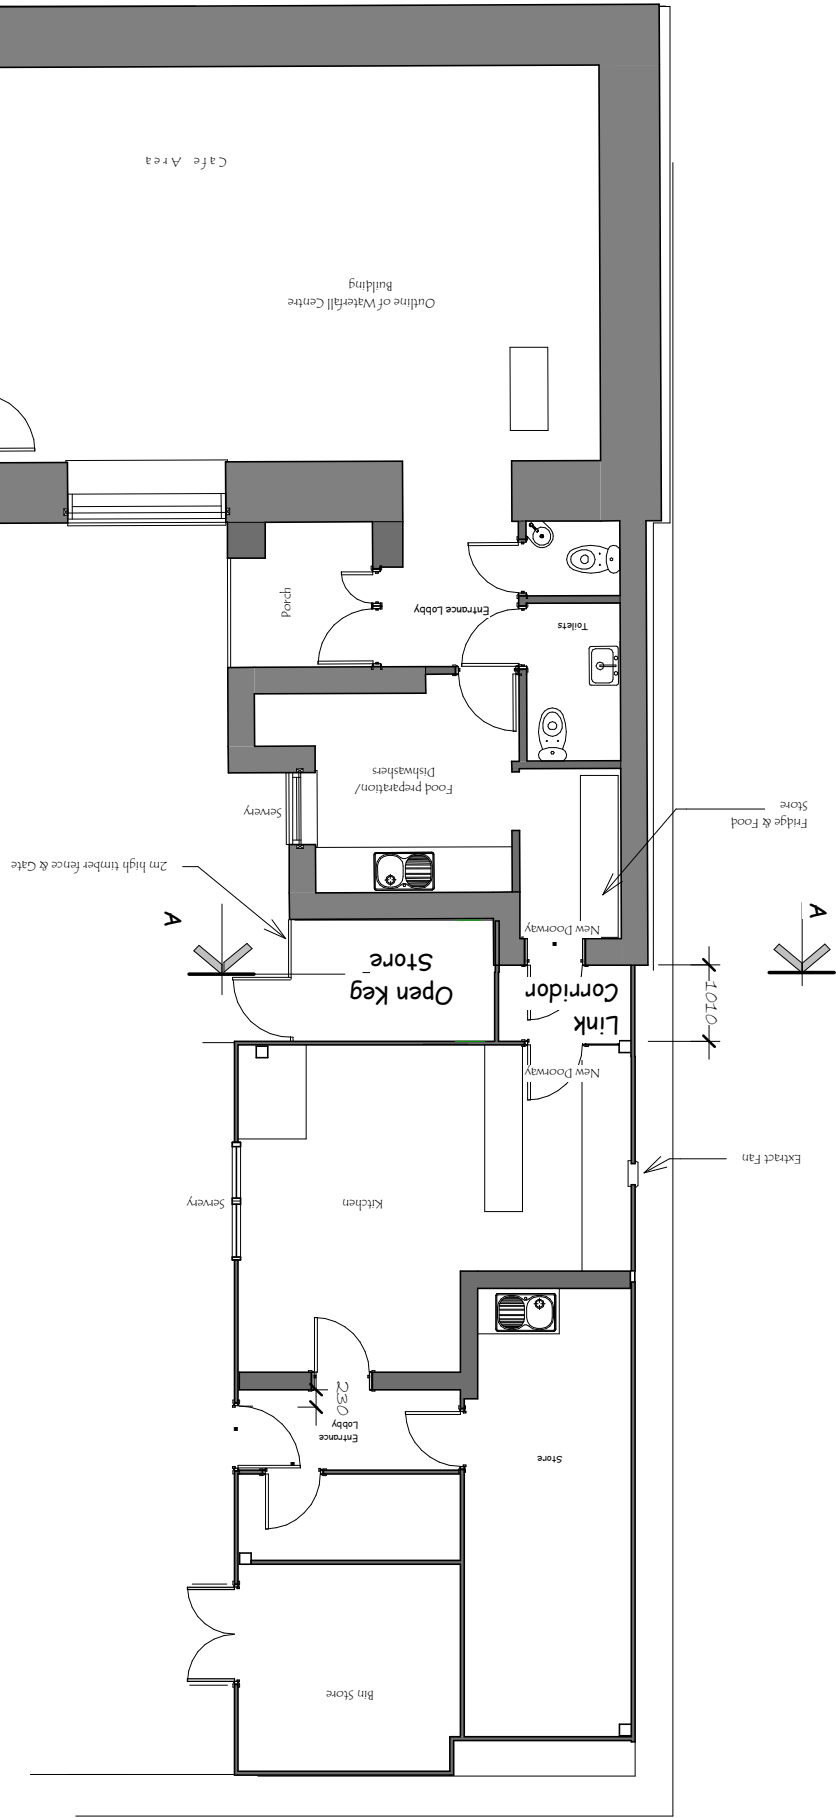


Superseded

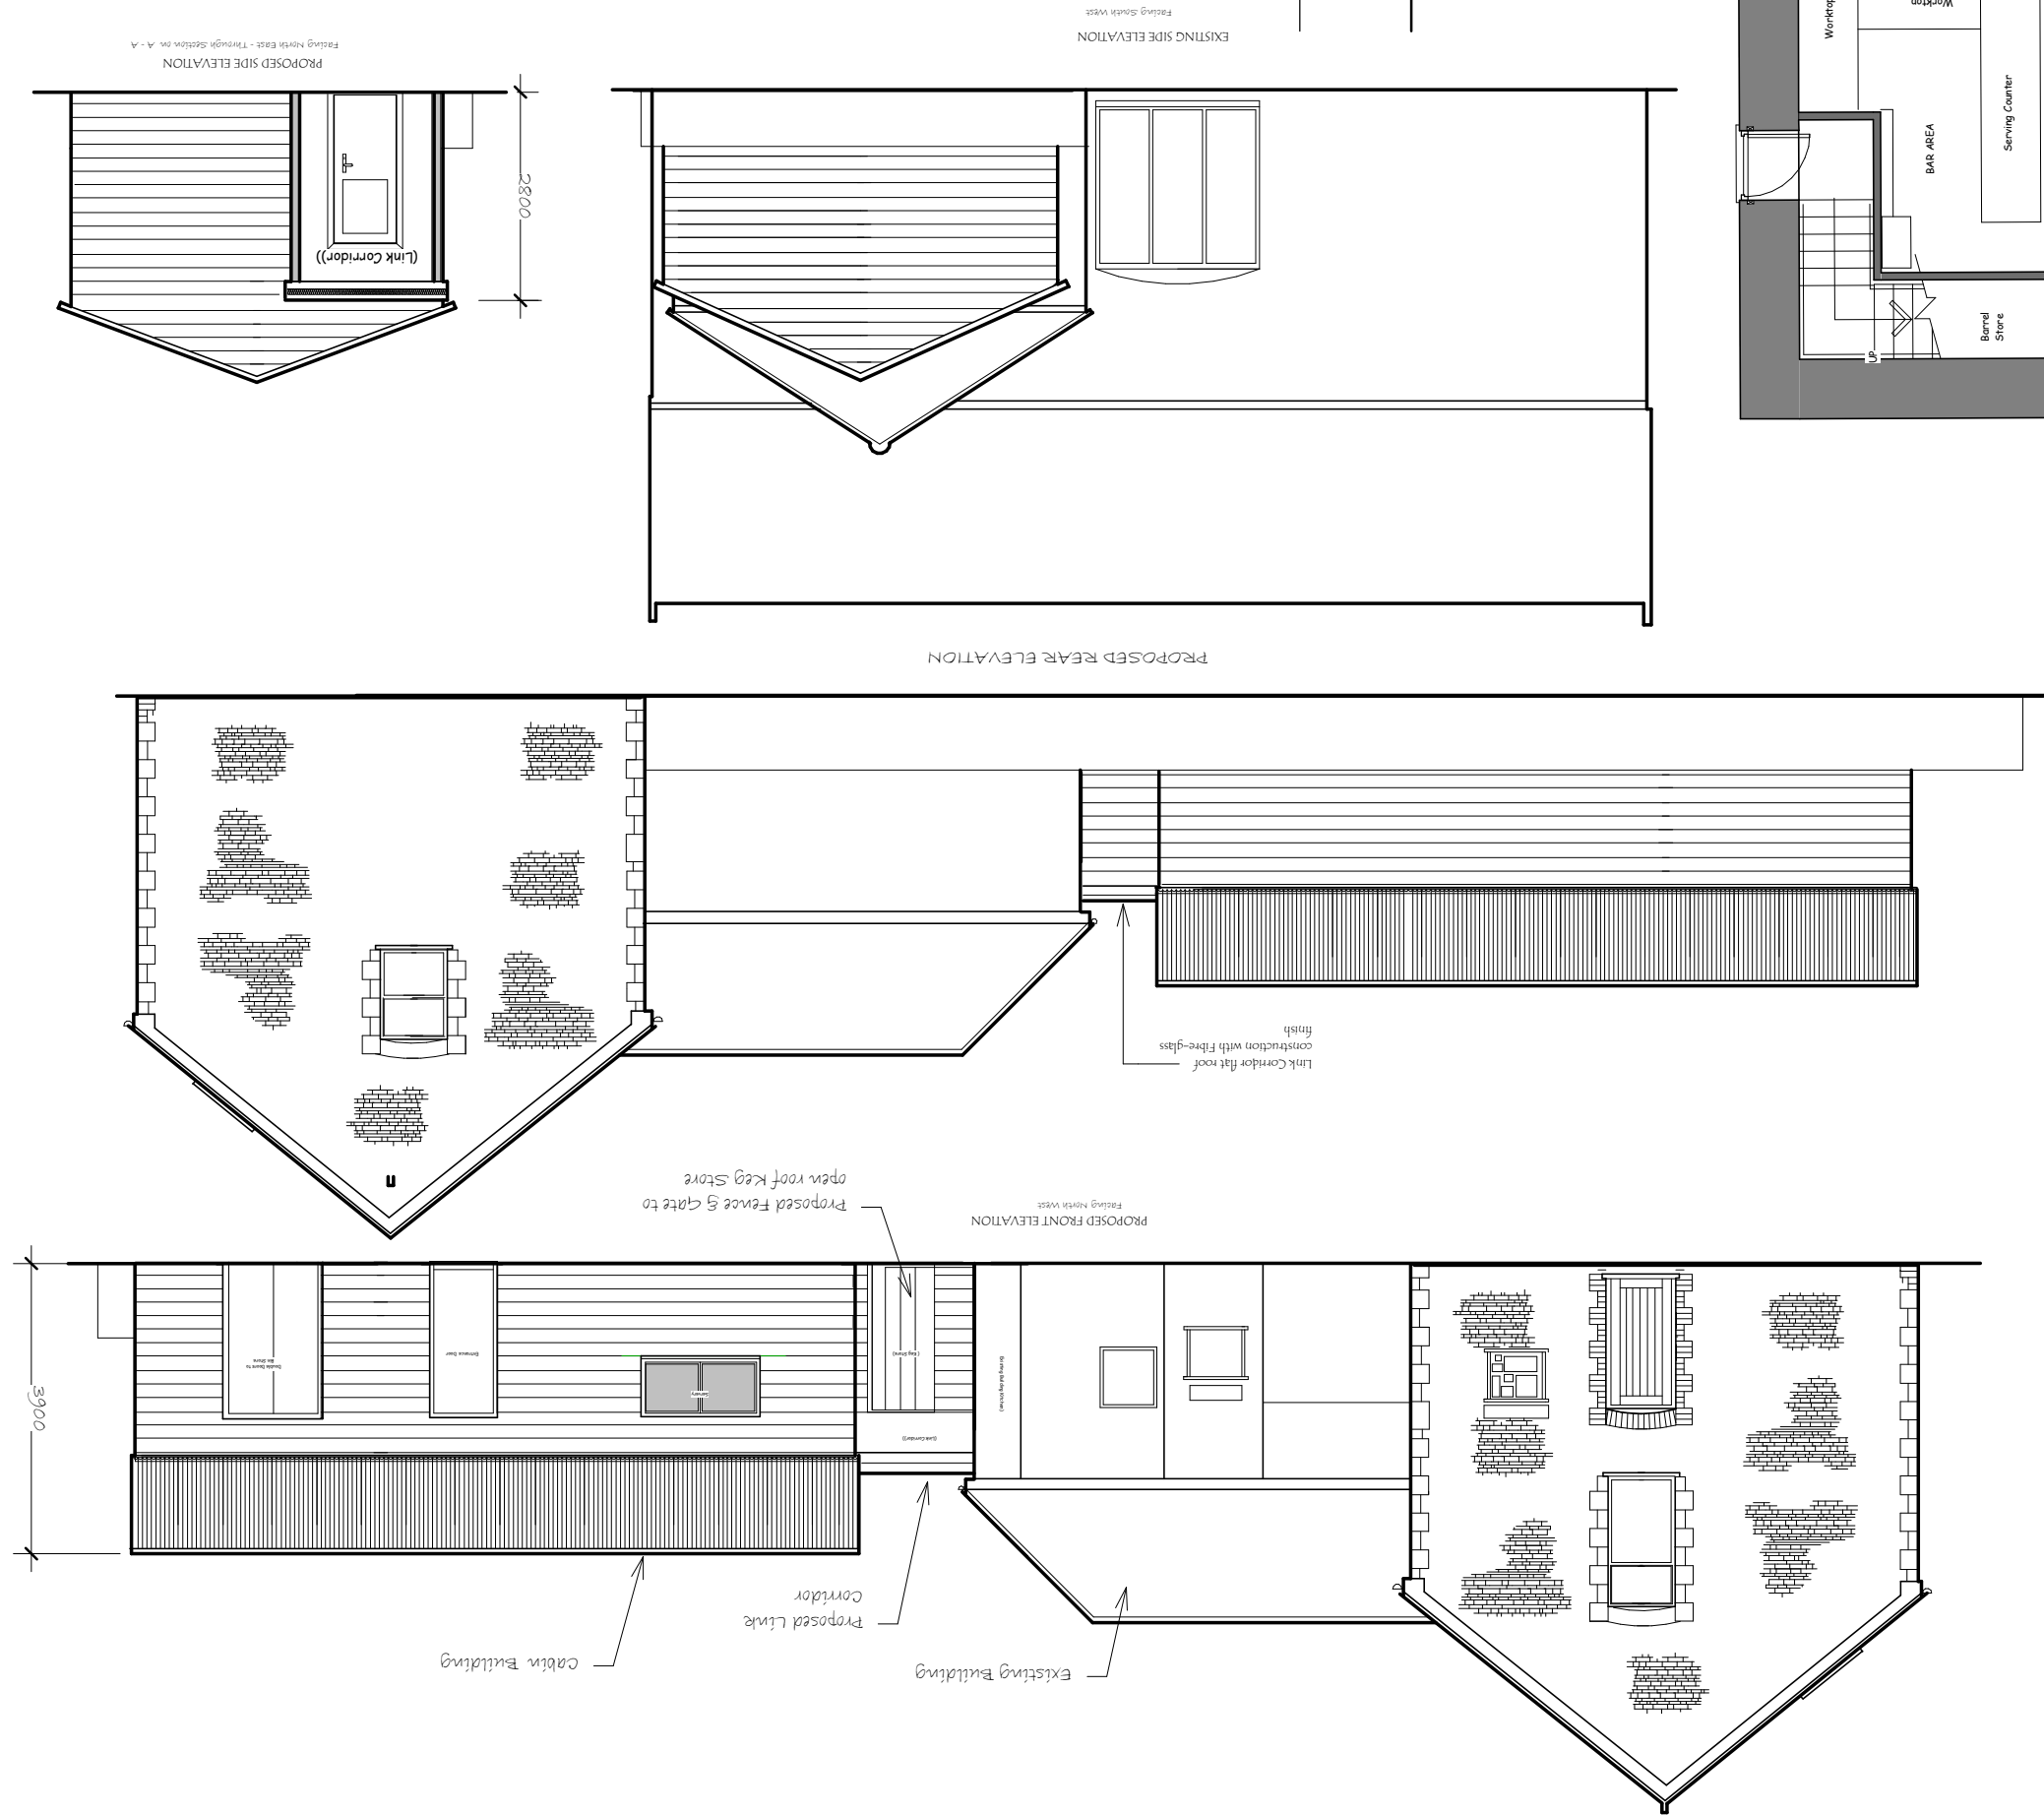

GROUND FLOOR PLAN

PROPOSED LAYOUT

The Waterfall Centre, Pontneddfechan, Glynneath, Neath. SA11 5NR

Dwg No
PNF2 Sheet 4

Scale - 1 : 200

Date 16 09 19

Drawn DC

REV