

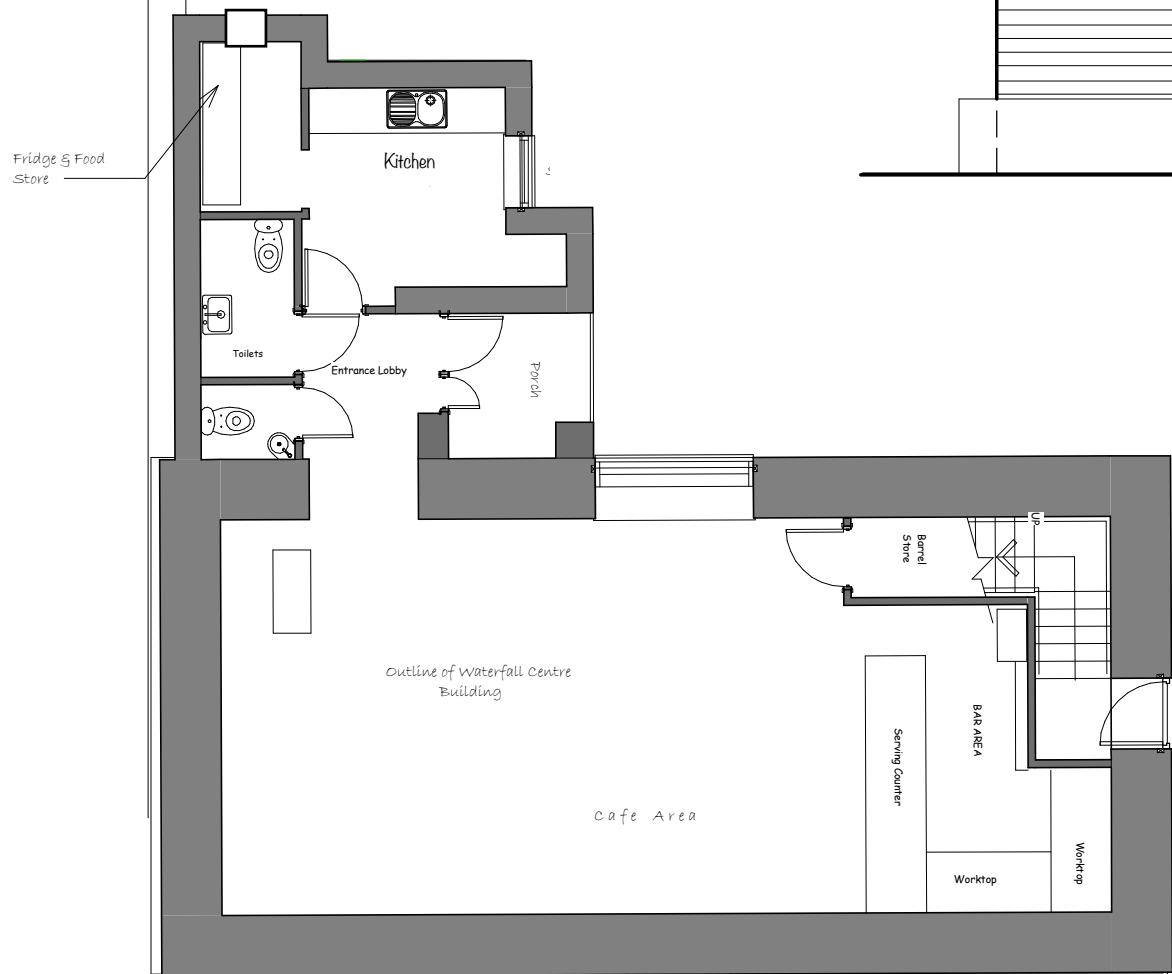
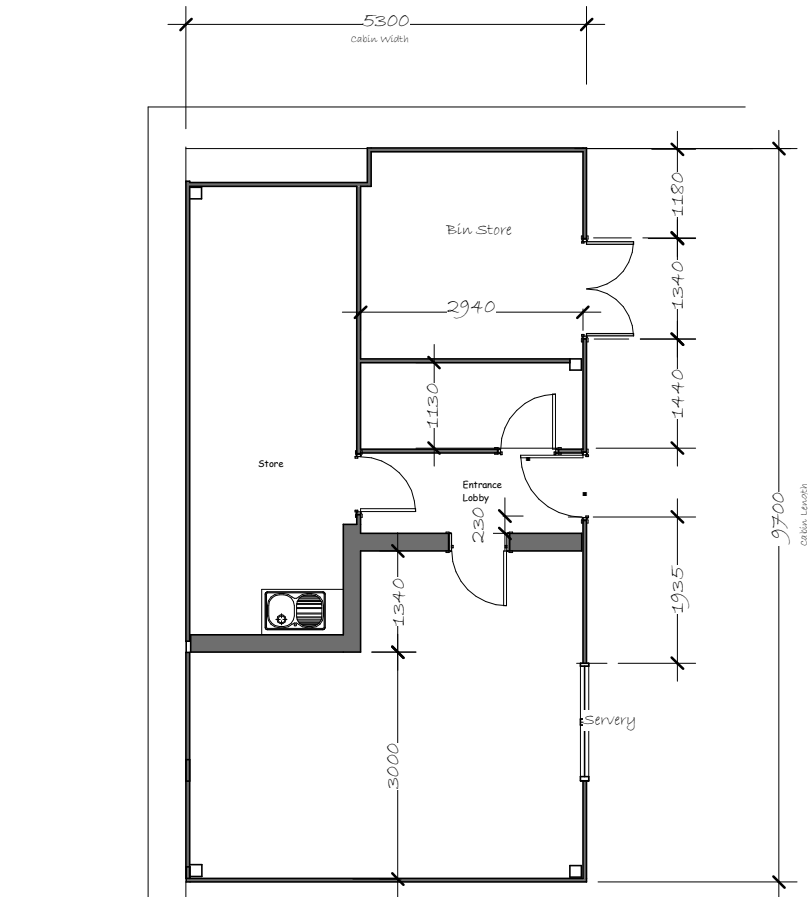


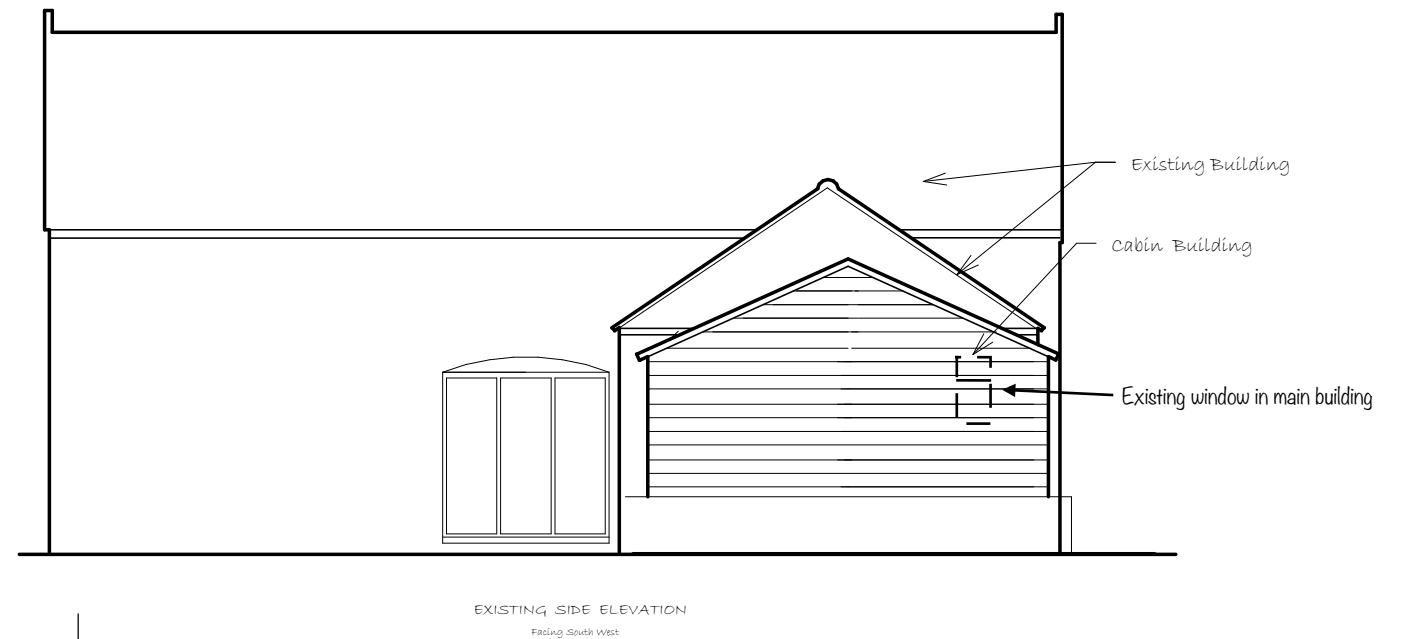

GROUND FLOOR PLAN

Rev A Existing window to Main building added 19/9/19

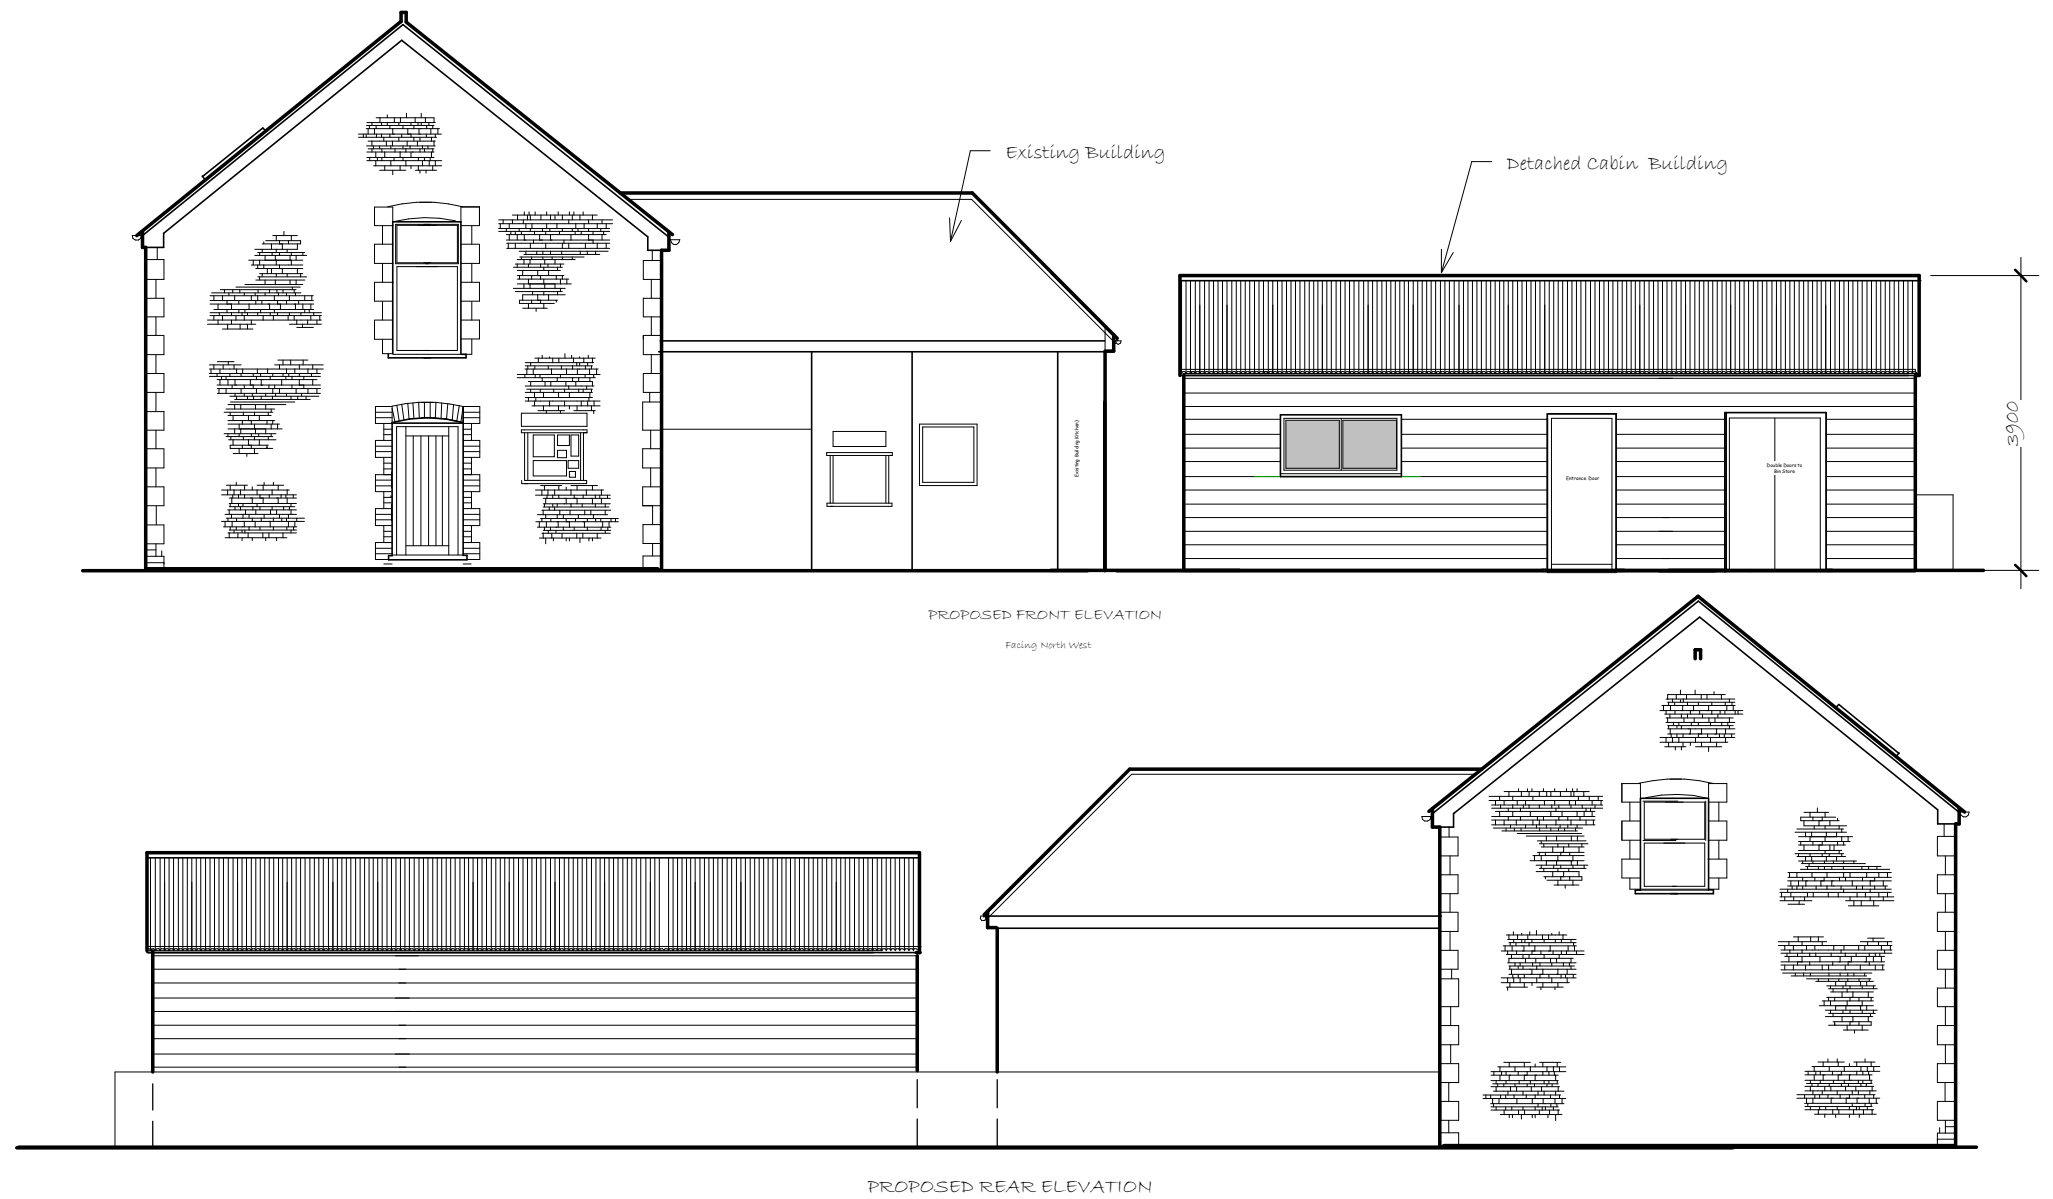

The Waterfall Centre, Pontneddfechan, Glynneath, Neath. SA11 5NR

EXISTING LAYOUT

Date 16.09.19 Scale - 1:200	Dwg No PNF2 Sheet 4	REV A
Drawn DG		