



SIDE ELEVATION (VIEW C)

FRONT ELEVATION (VIEW A)

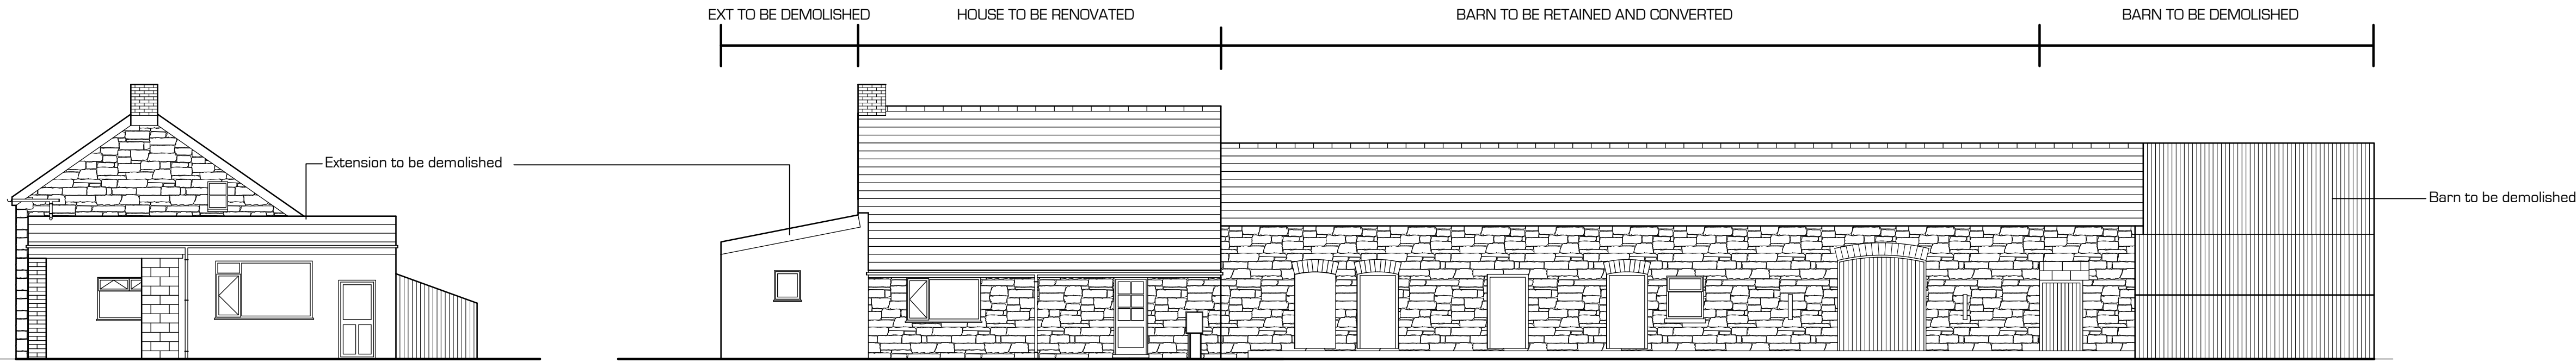

SIDE ELEVATION (VIEW D)

REAR ELEVATION (VIEW B)

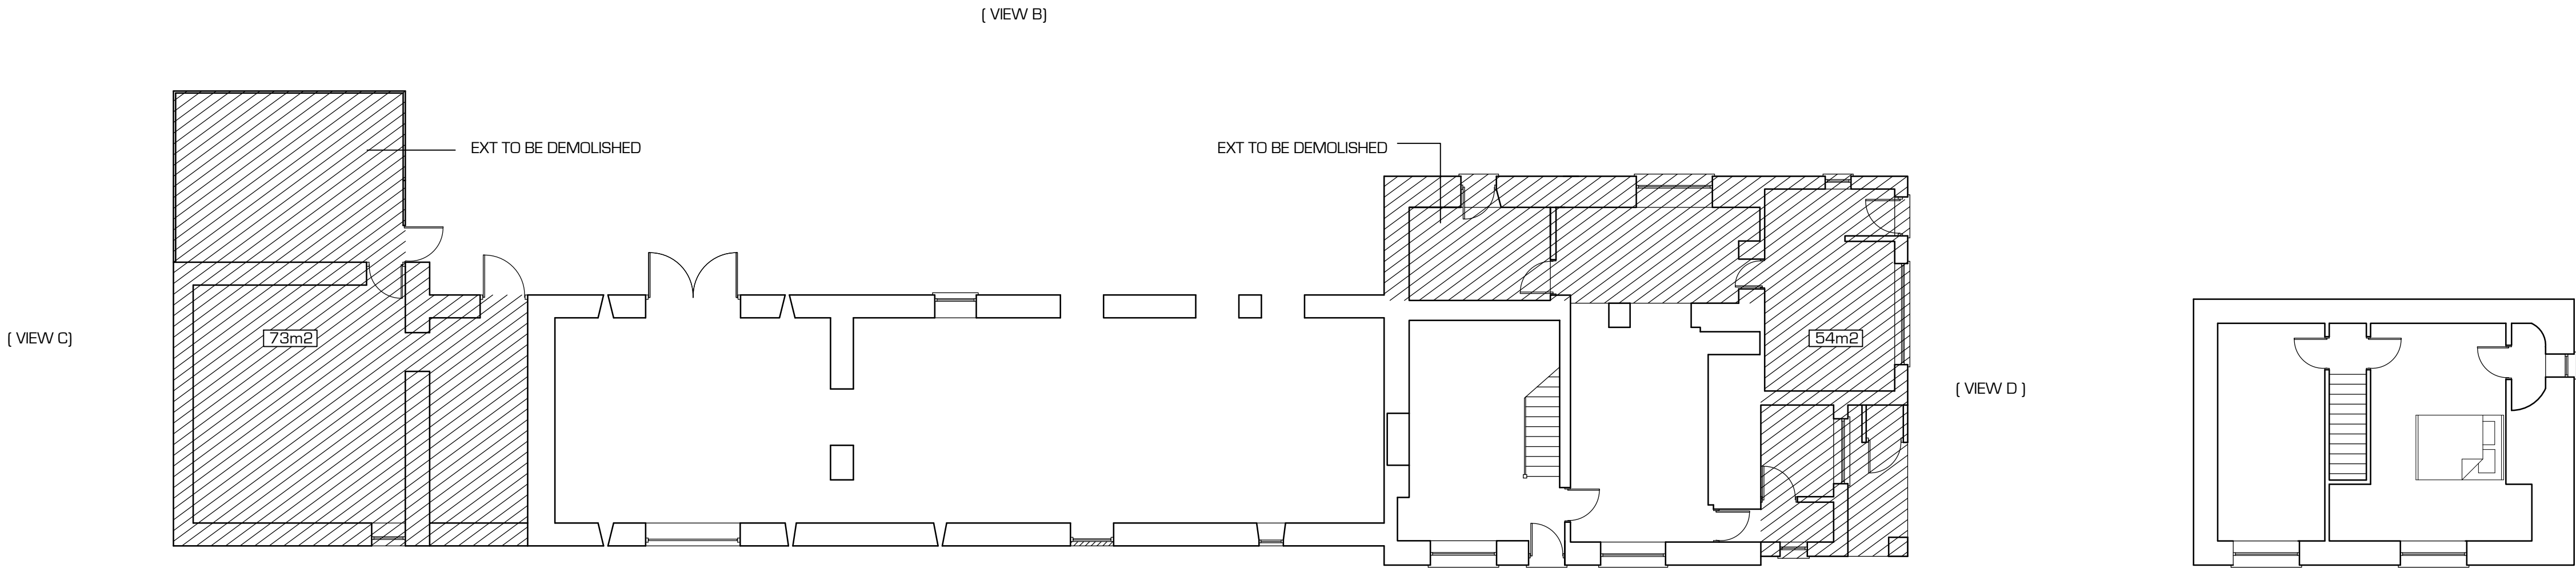

GROUND FLOOR PLAN (VIEW A)

FIRST FLOOR PLAN (VIEW A)

THIS DRAWING IS COPYRIGHT ©

KB Ken Bateman
Chartered Surveyor

tel: 01685 373442
Ken Bateman: RICS,RICS, MRICS
App: Parttime Chartered Surveyor
C100100

Revision

project:
Proposed Side and rear extension
Conversion of Barn and creation of
Granny annex
at
Ynyswen Farm,
Crynant,
Neath, SA10 8PT
For
G Morgan & D Antcliff-Jones

title
Demolition plan

Date: Nov 2018
Scale: 1:100
Drawn:

Drawing No.	Rev.
003	B