


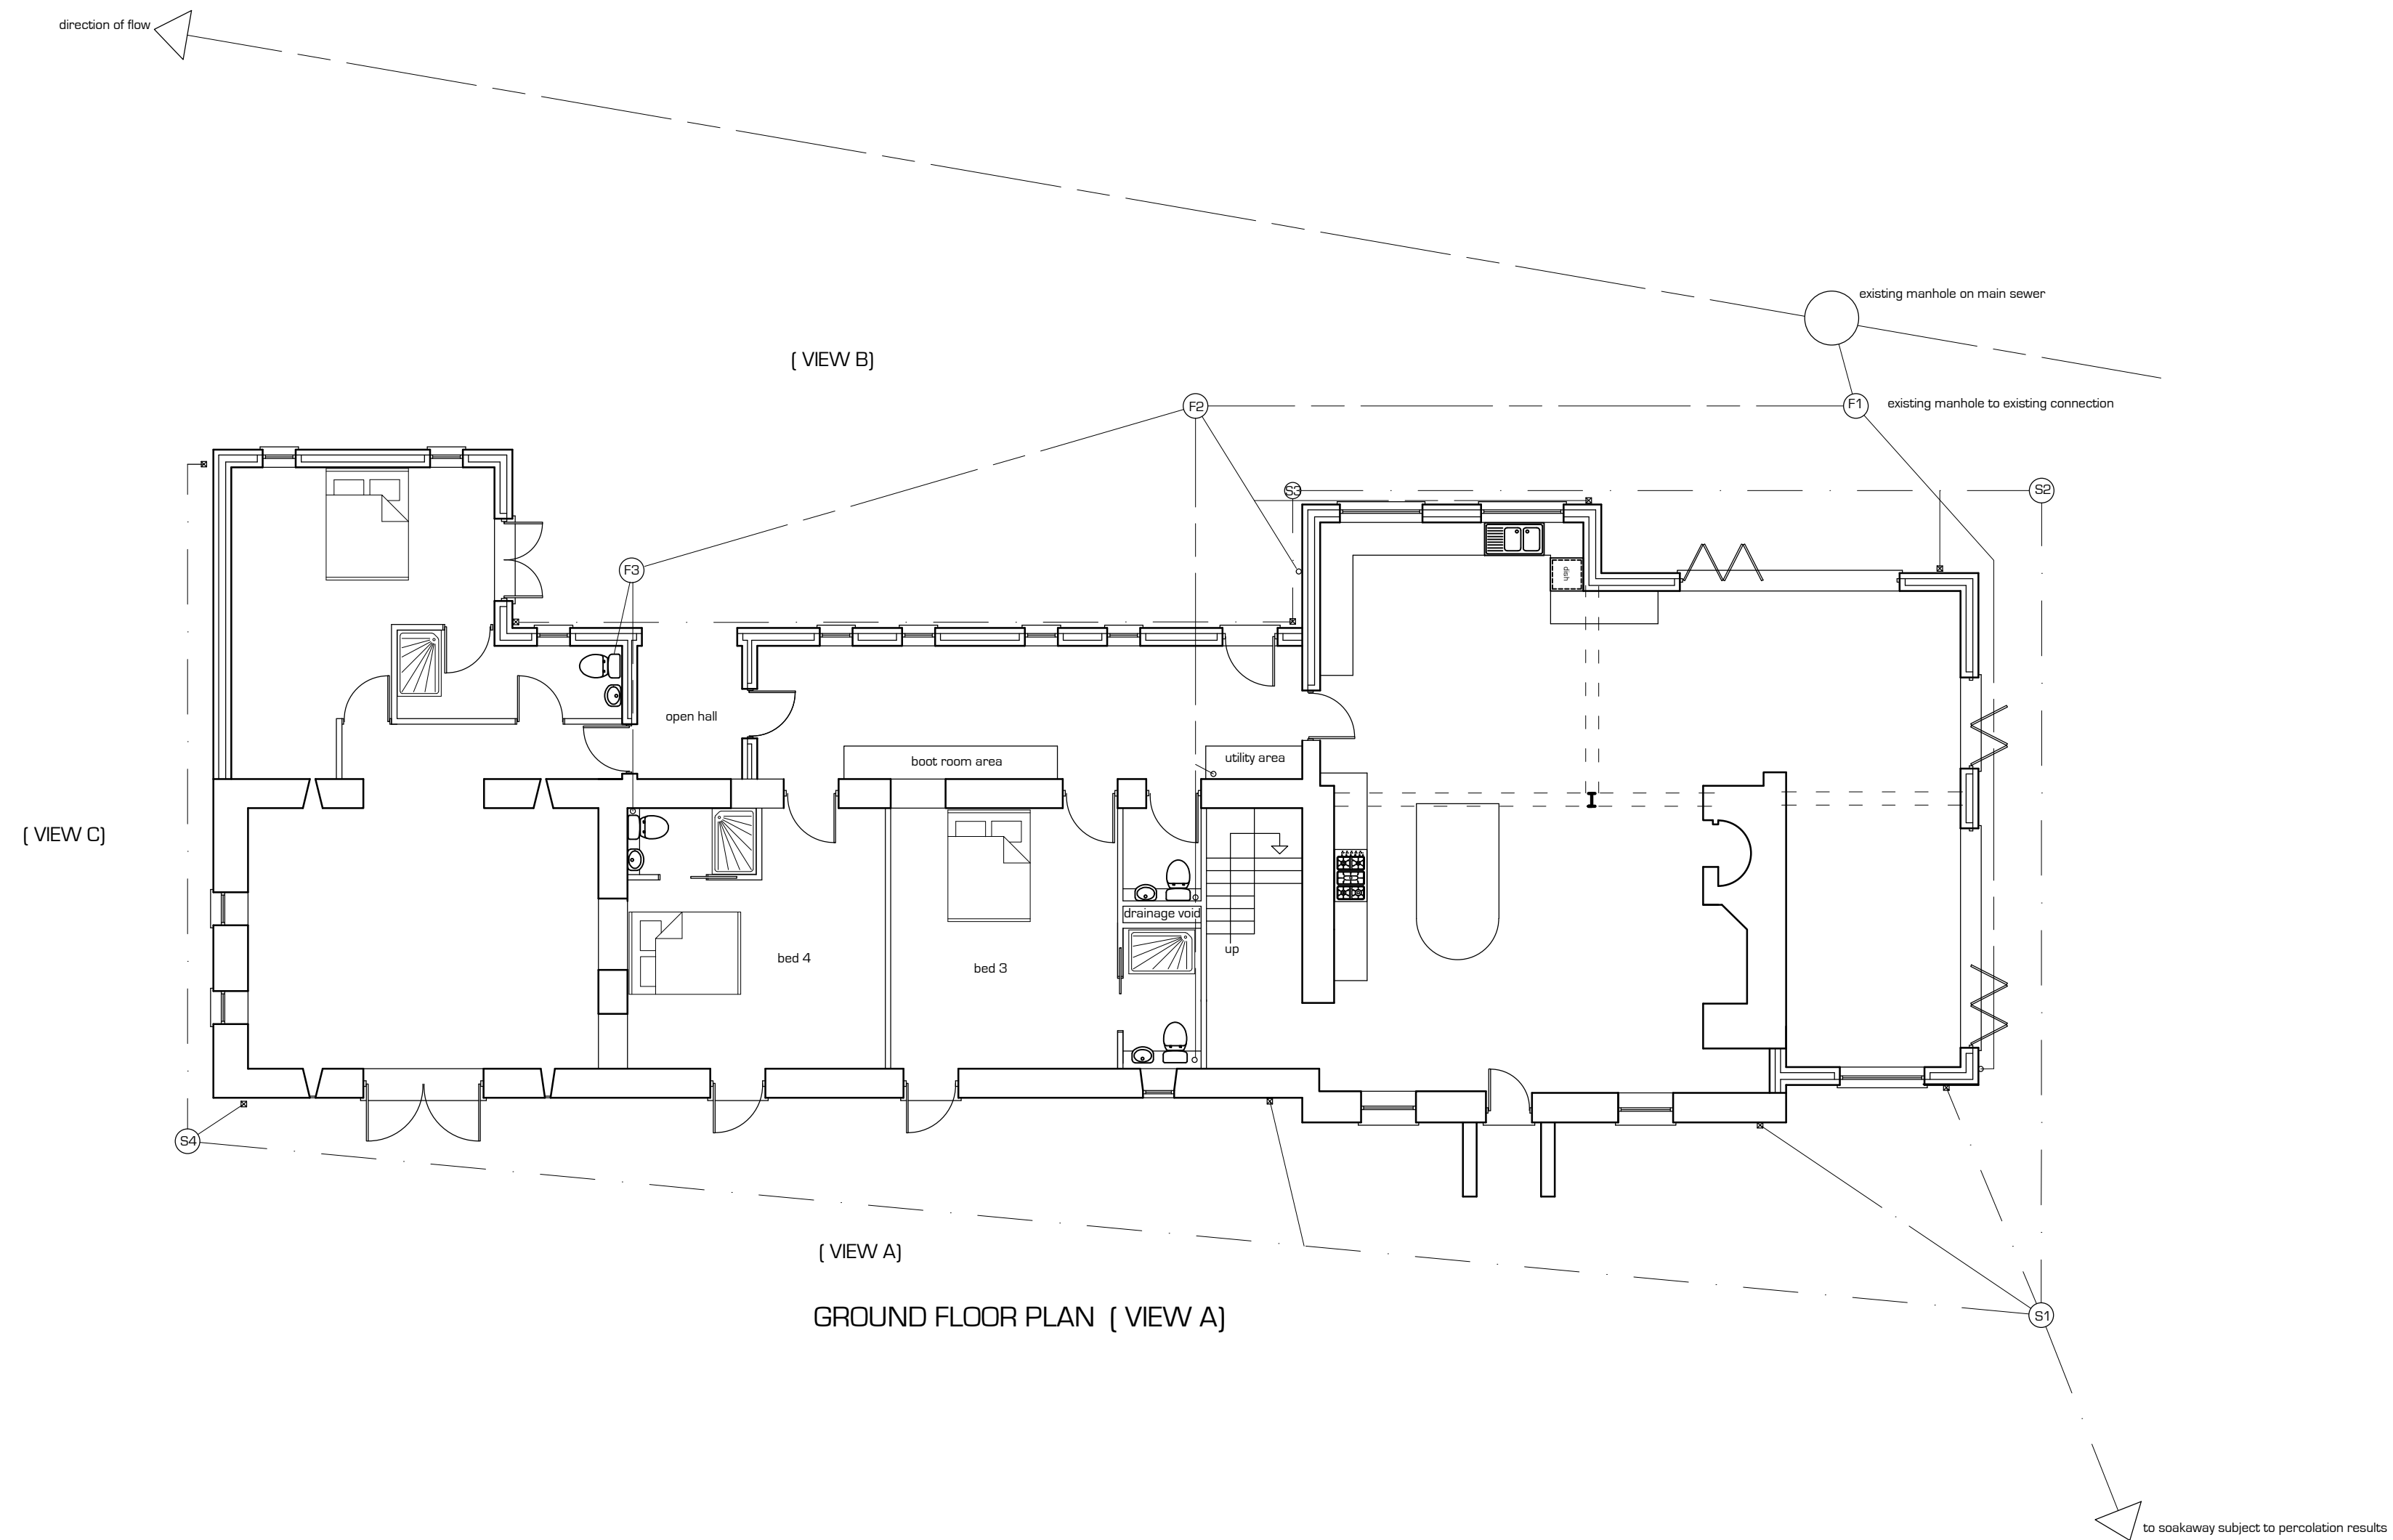

THIS DRAWING IS COPYRIGHT ©

KB Ken Bateman
Chartered Surveyor

tel: 01685 373442

ken bateman B.Sc. (Hons.), MRICS
Appl Fawcett Chartered & Fawcett Merit Tydd
C248 1999

Revision

project
Proposed Side and rear extension
Conversion of Barn and creation of
Granny annex
at
Ynyswen Farm,
Crynant,
Neath, SA10 8PT

For
G Morgan & D Antcliff-Jones

title
Drainage Plan

Date: July 2019

Scale: A2 @ 1 : 100

Drawn:

Drawing No.

Rev.

004

B