




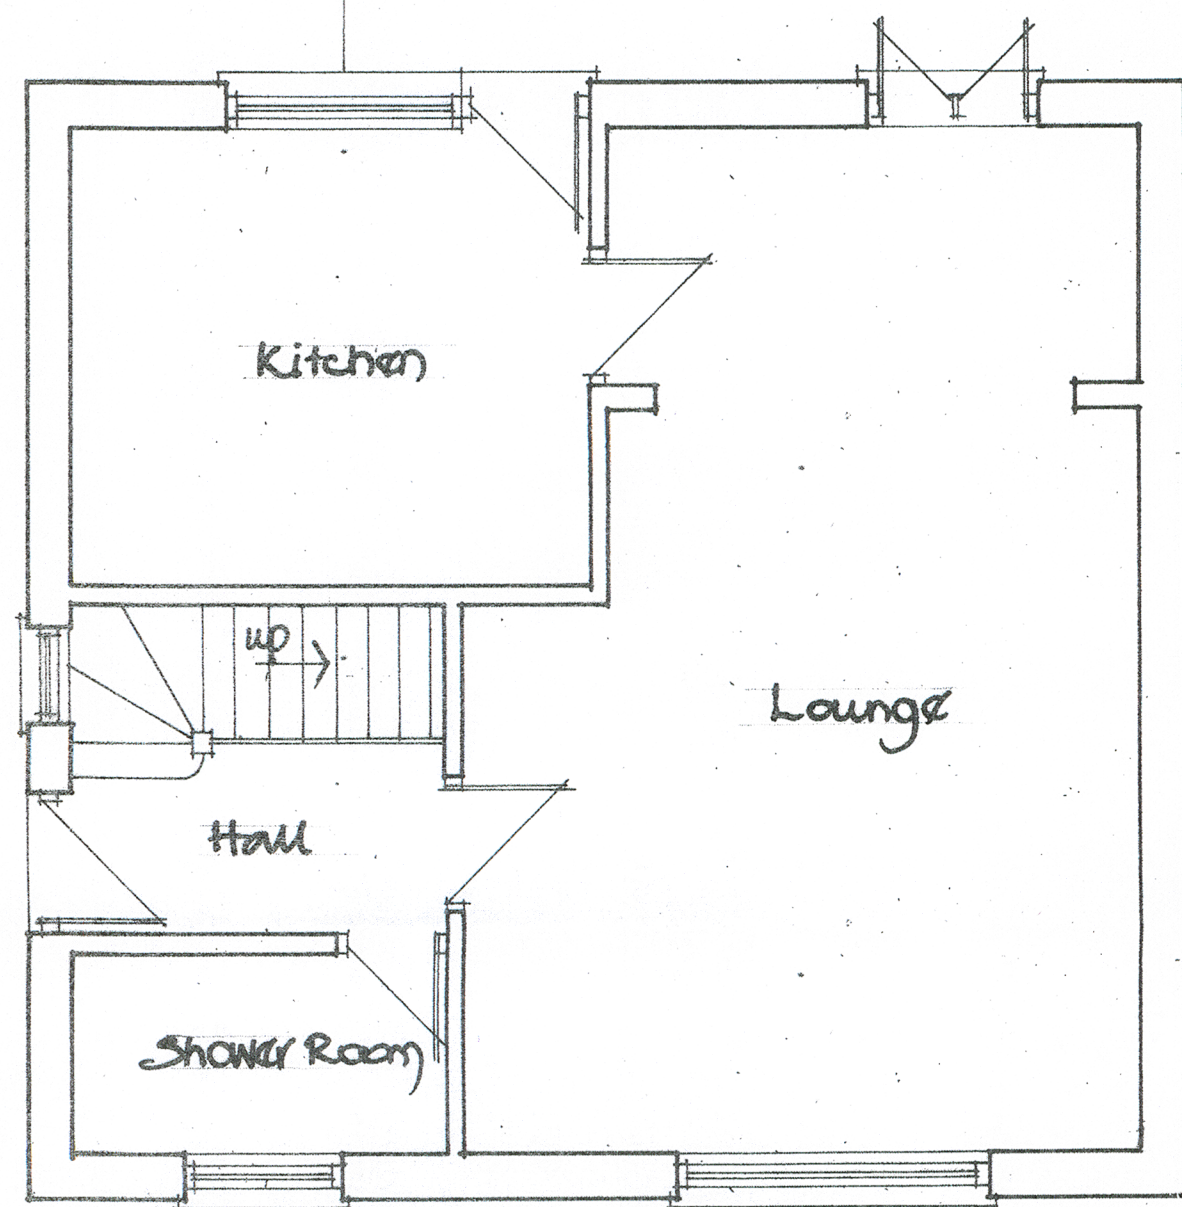


Existing Ground Floor

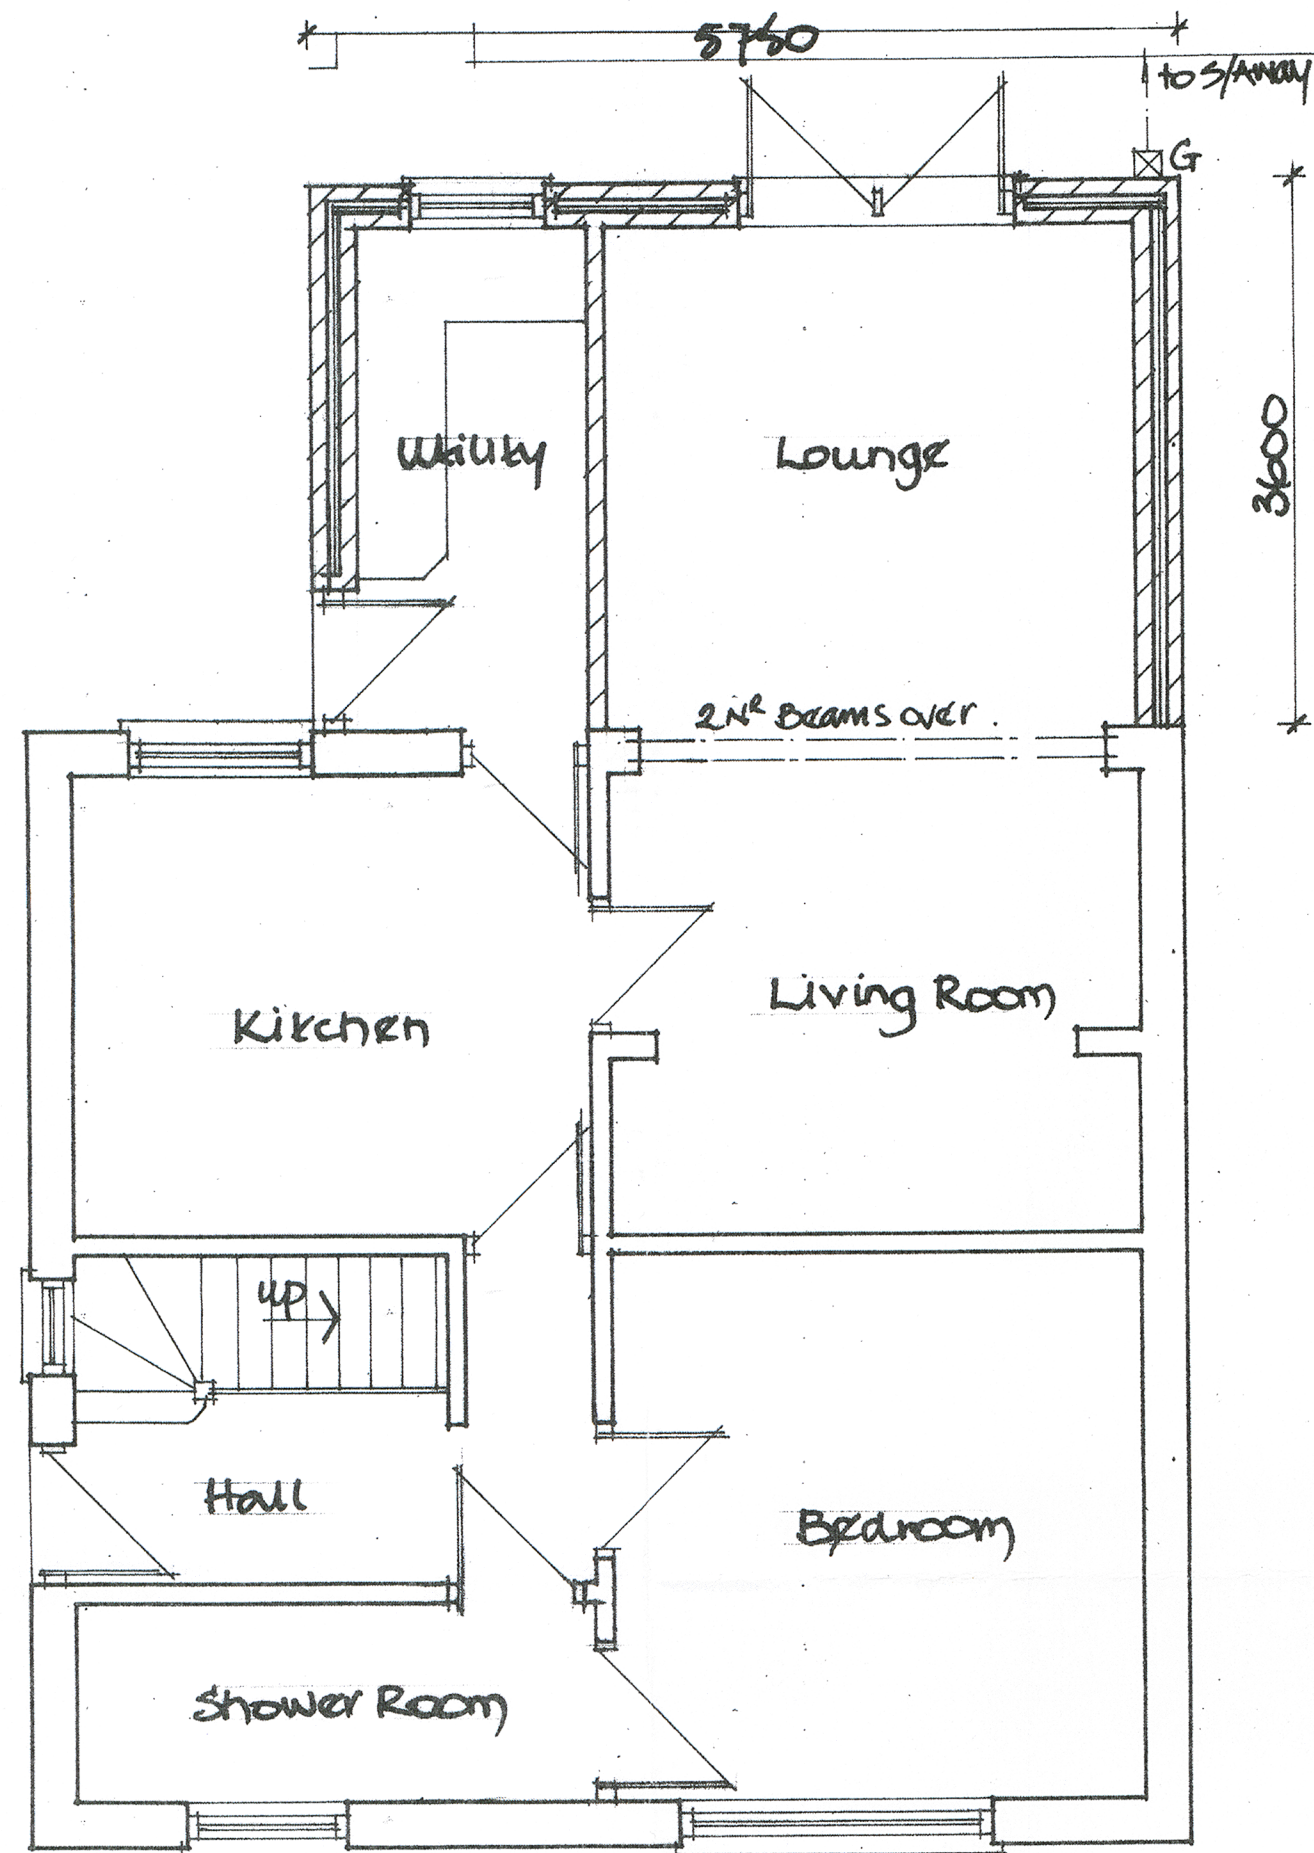


Proposed Ground Floor

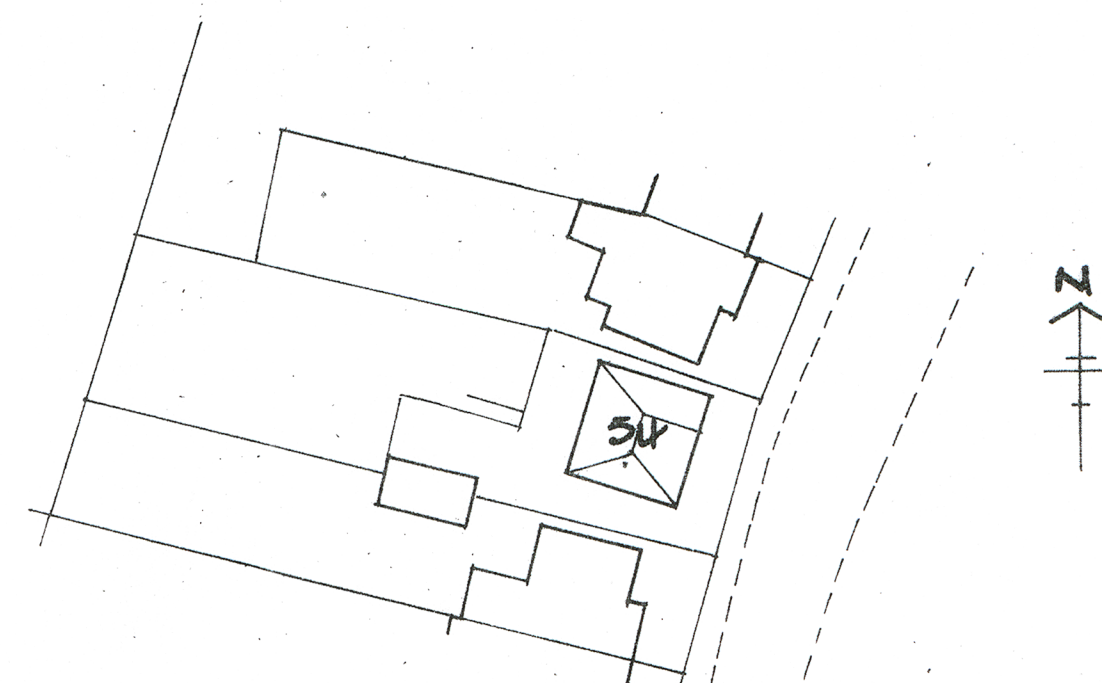


Existing Site Plan (1/500)

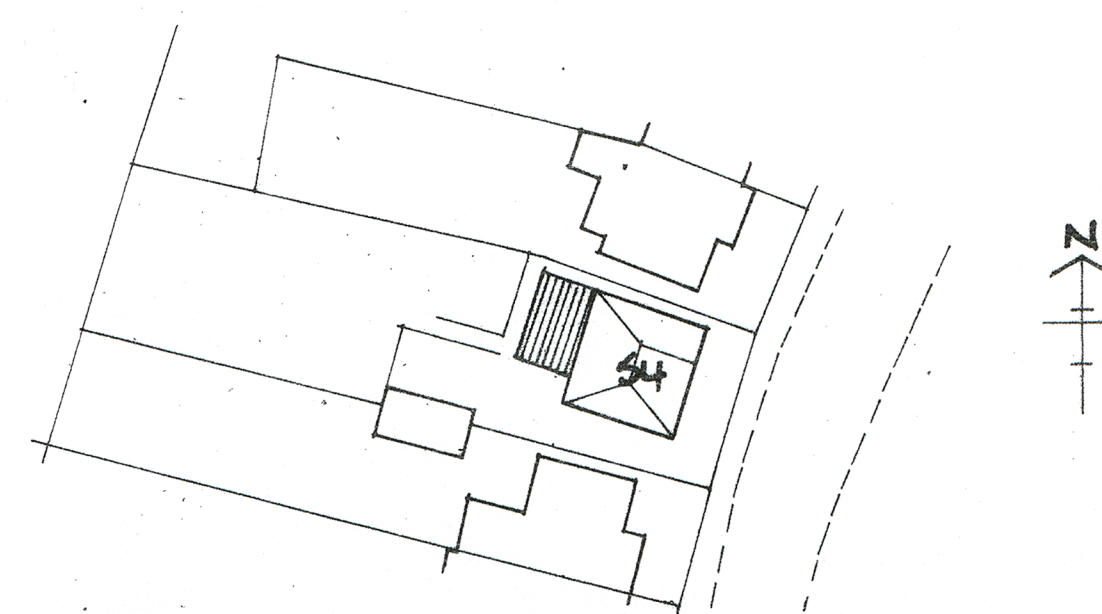


Proposed Site Plan (1/500)

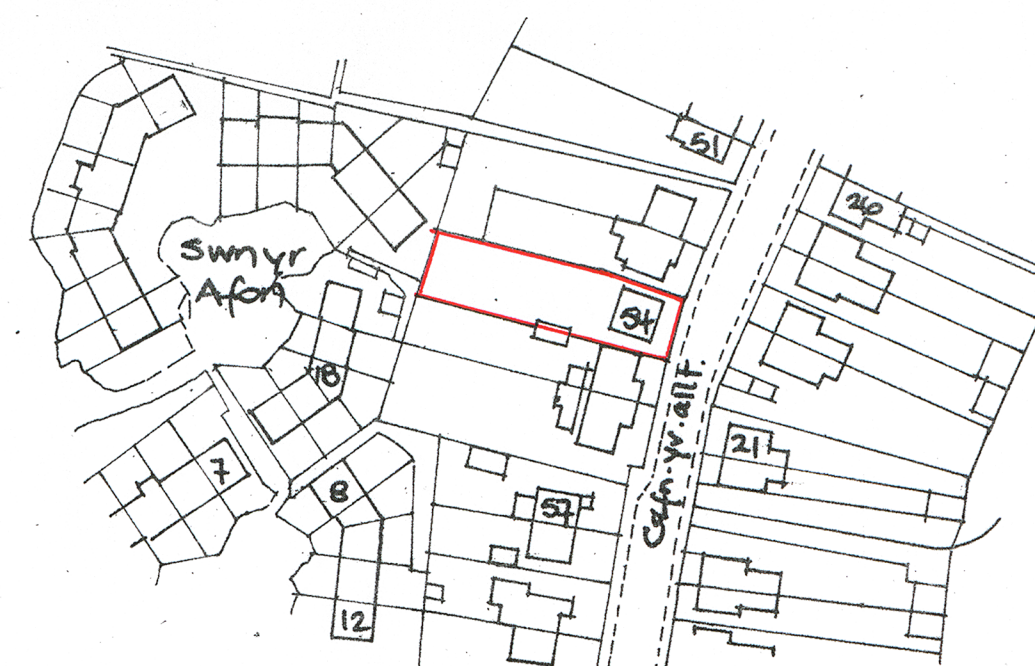

Location Plan (1/1250)

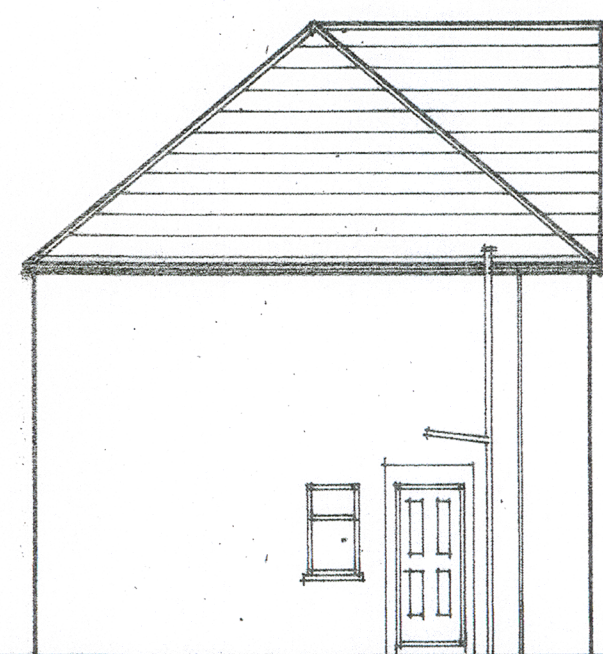

Existing Side Elevation

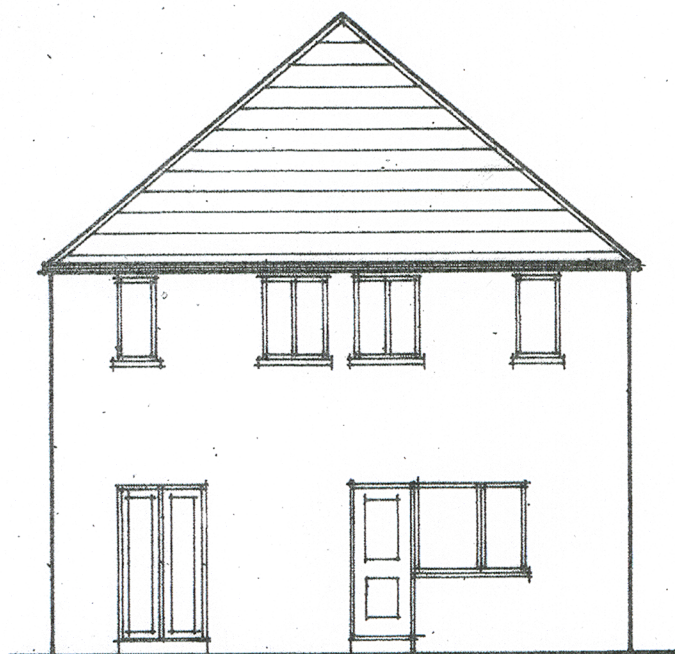


Existing Rear Elevation



Proposed Side Elevation



Proposed Rear Elevation

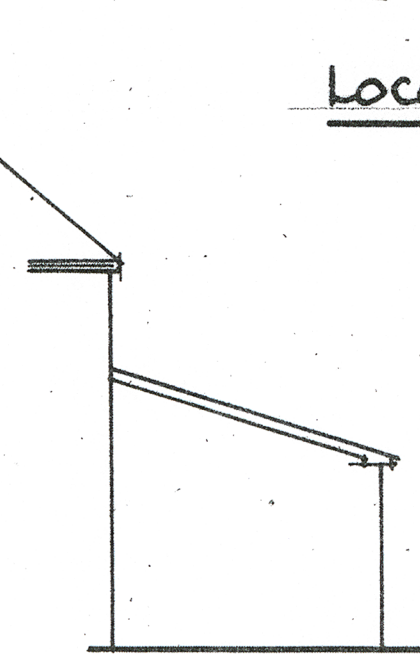

Prop. Side Elevation

Scales: 1/50; 1/100	Title: Proposed Extension
Date: Sept '19	54, Cefn-y-wallt,
Drawn: 54/CYA/A	Aberdulas
Client: Mr D. Dange	Neath.