



Superseded

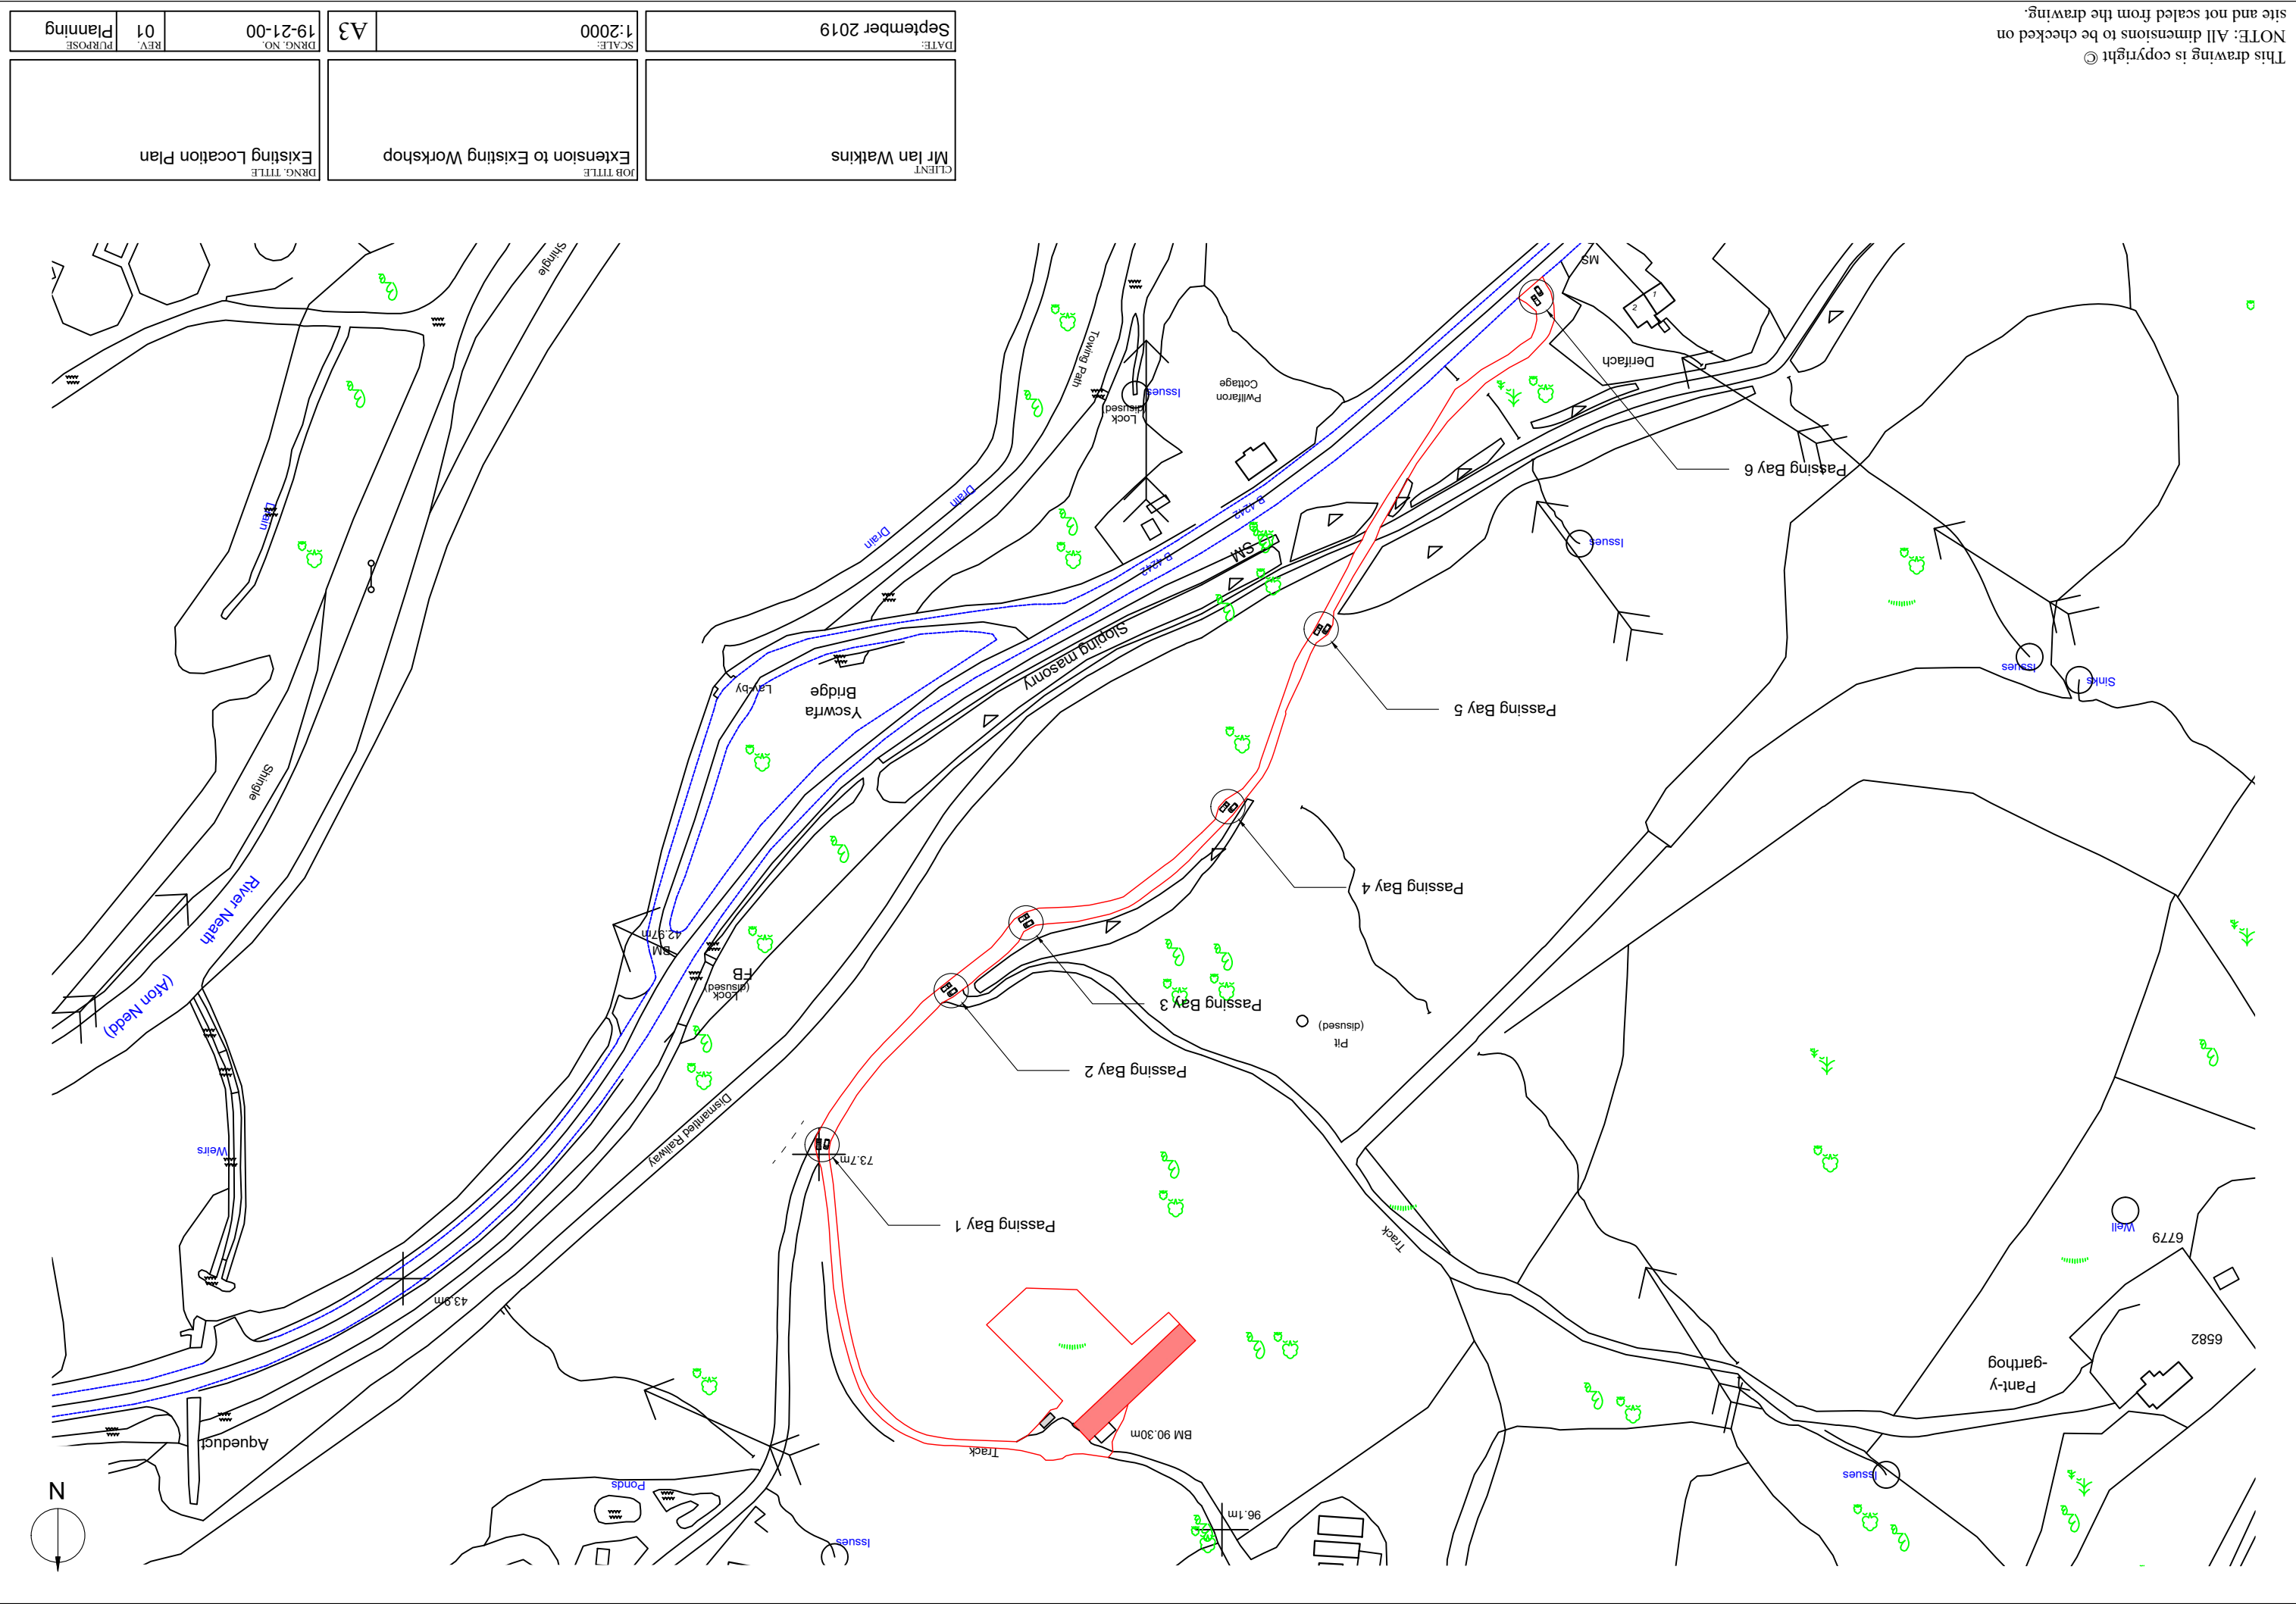

Superseded


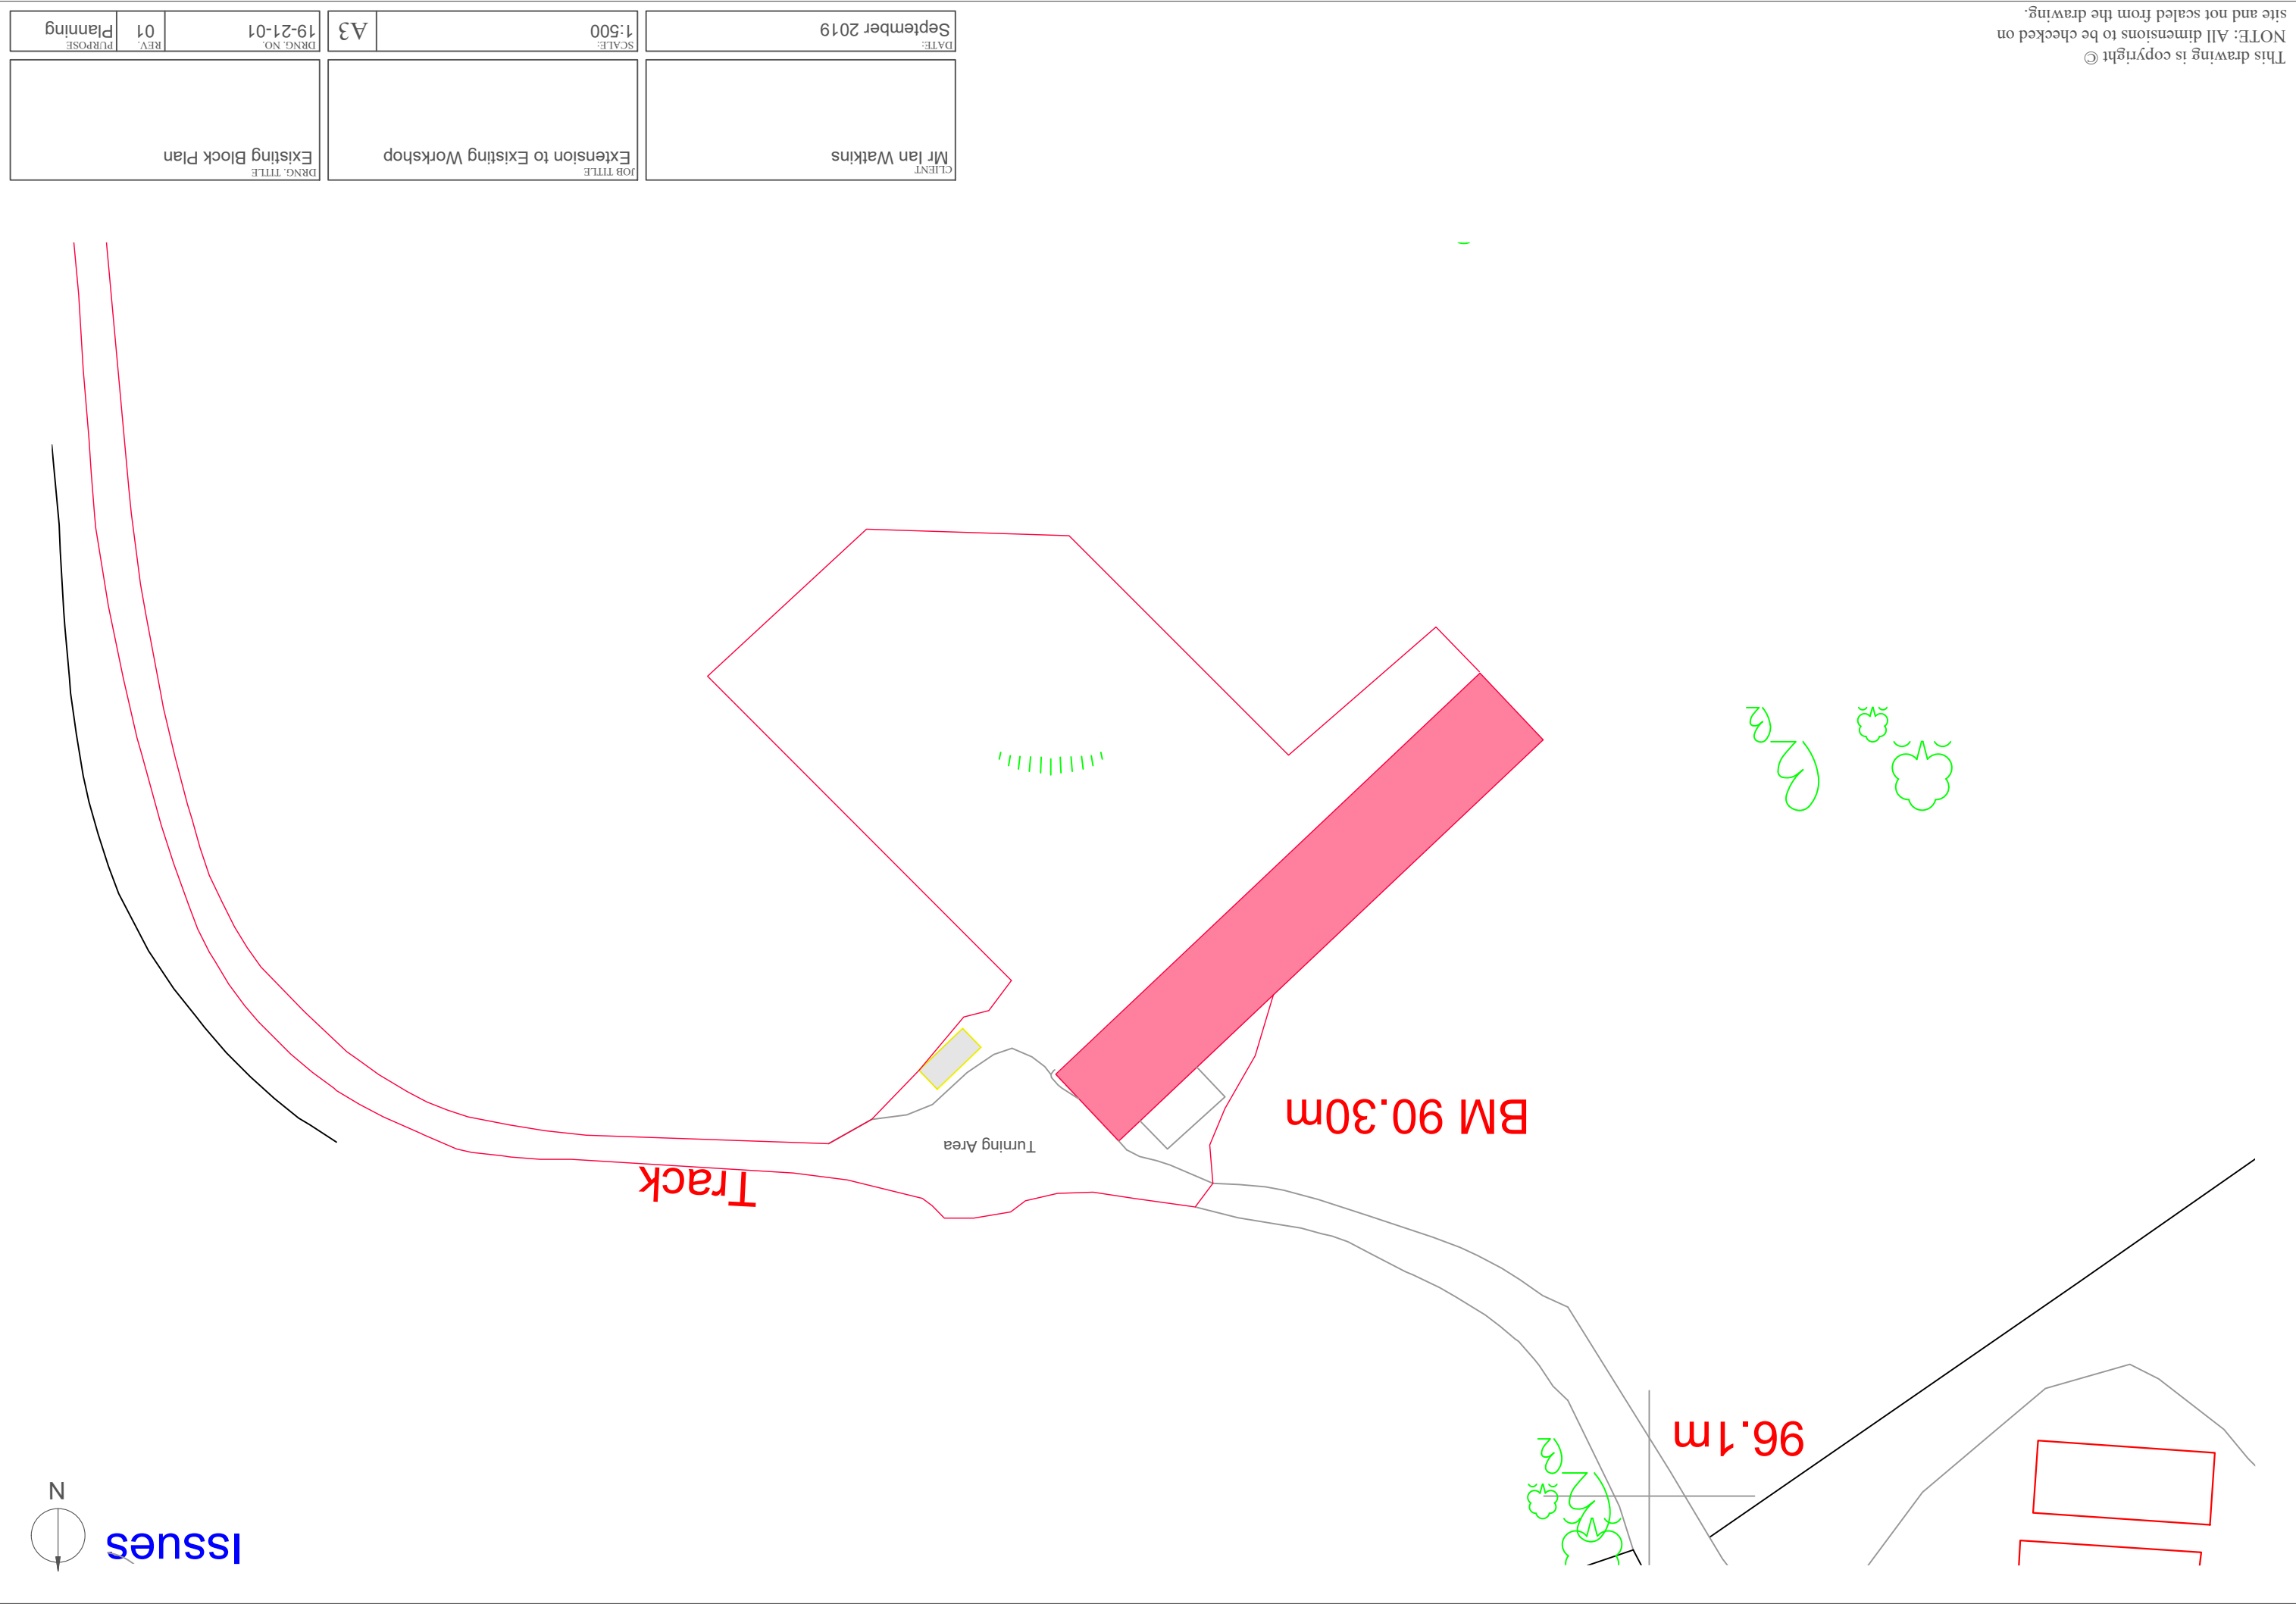


[illegible]

Superseded

This drawing is copyright ©
NOTE: All dimensions to be checked on
site and not scaled from the drawing.
Drawing to be used for
planning purposes only

CLIENT Mr Ian Watkins		DATE September 2019	
JOB TITLE Extension to Existing Workshop		SCALE 1:200	
DRNG. TITLE Existing Roof Plan		DRNG. NO. 19-21-03	
		REV. 01	
		PURPOSE Planning	

 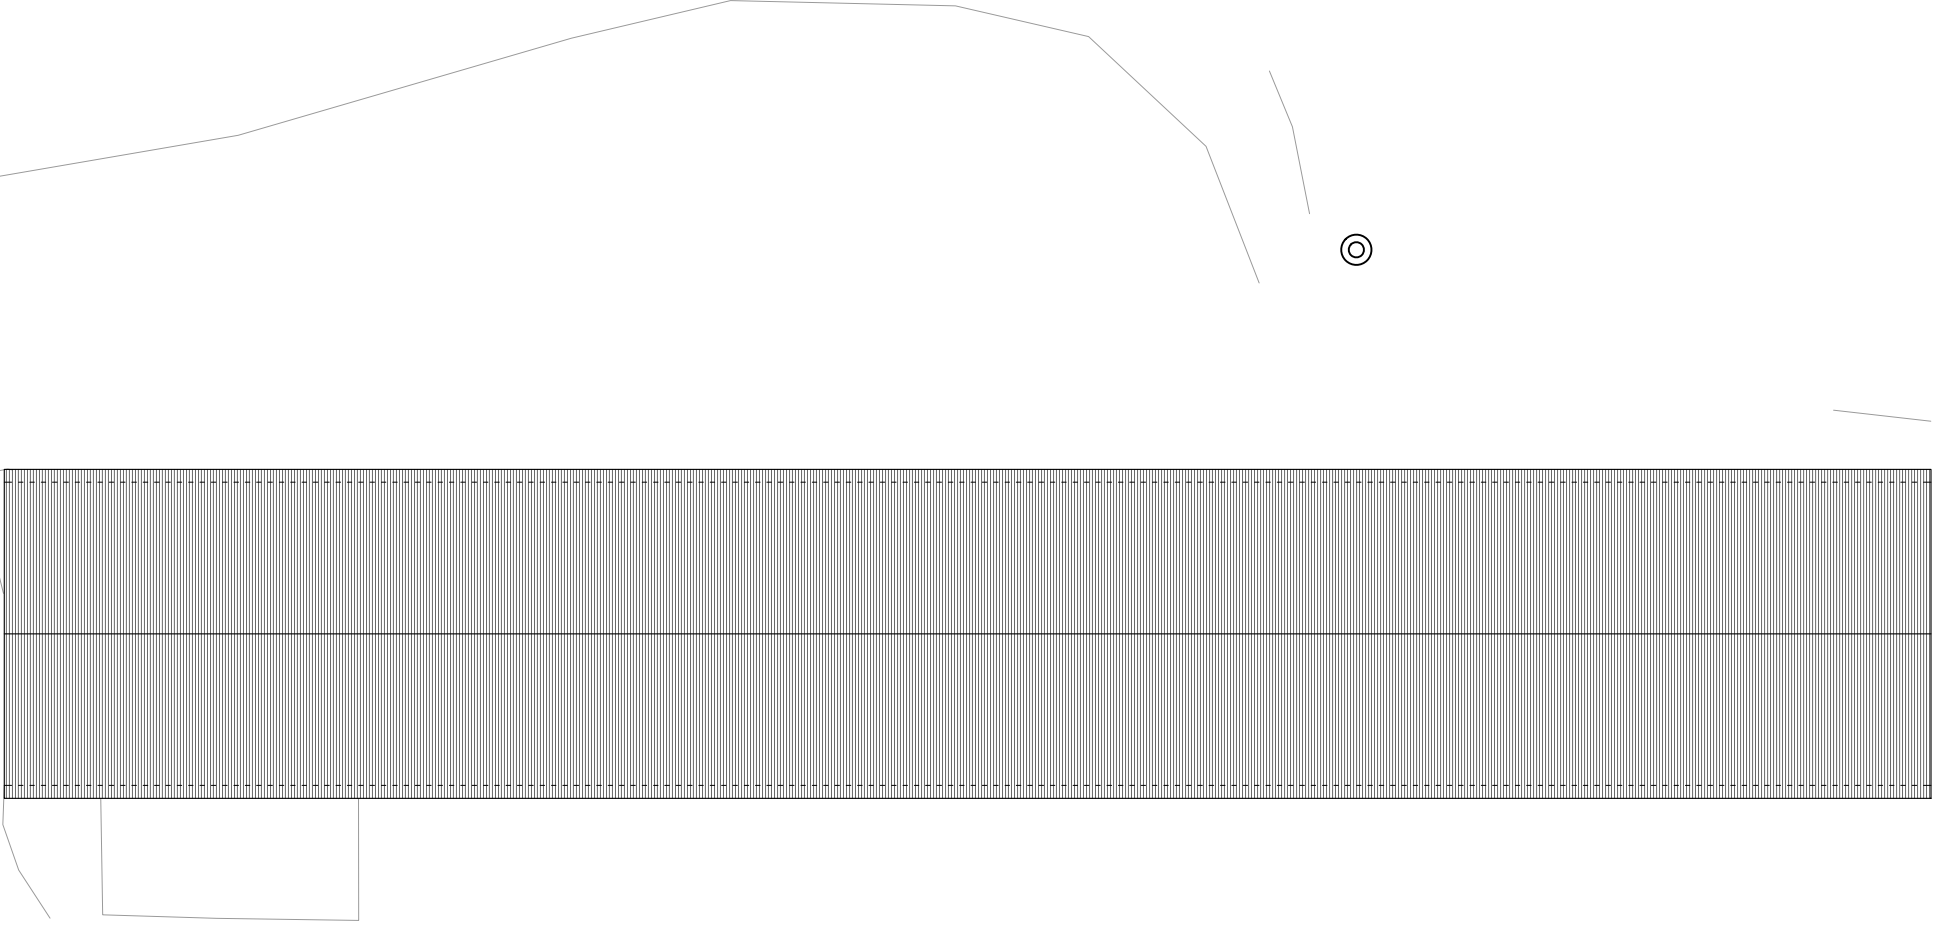


Superseded


DATE: September 2019		SCALE: 1:150		A3		19-21-04 DRNG. NO.		REV. 01		PURPOSE Planning	
Mr Ian Watkins CLIENT		Extension to Existing Workshop JOB TITLE		Existing Elevations DRNG. TITLE							

This drawing is copyright ©
NOTE: All dimensions to be checked on
site and not scaled from the drawing.
Drawing to be used for
planning purposes only


NORTH-EAST ELEVATION
Existing

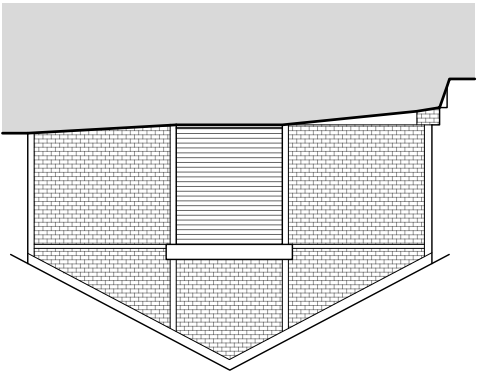


NORTH-WEST ELEVATION
Existing

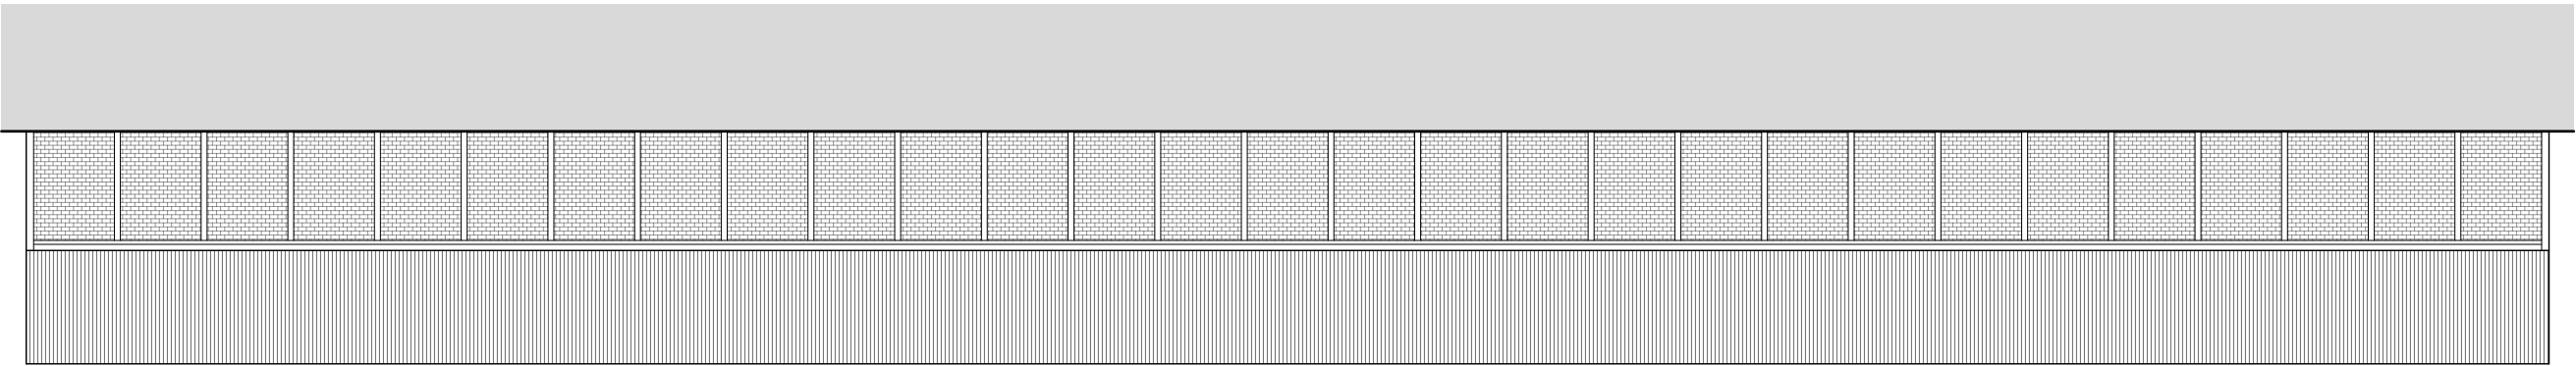


SOUTH-EAST ELEVATION
Existing

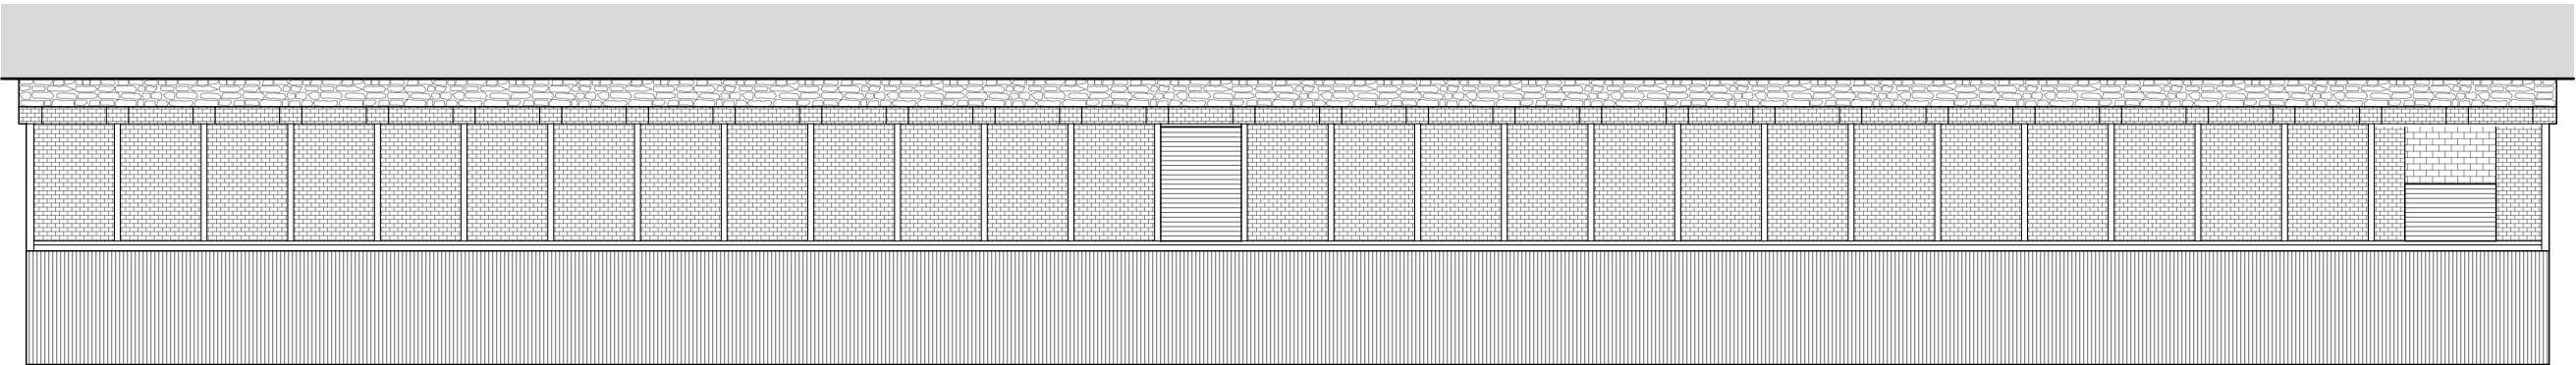

SOUTH-WEST ELEVATION
Existing

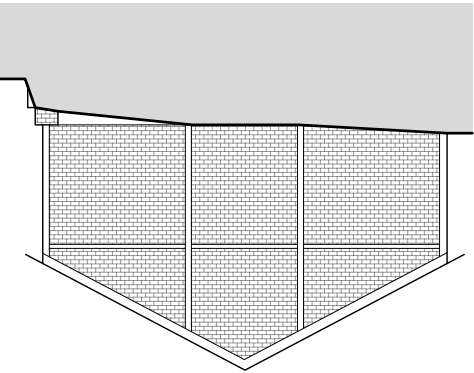


Superseded

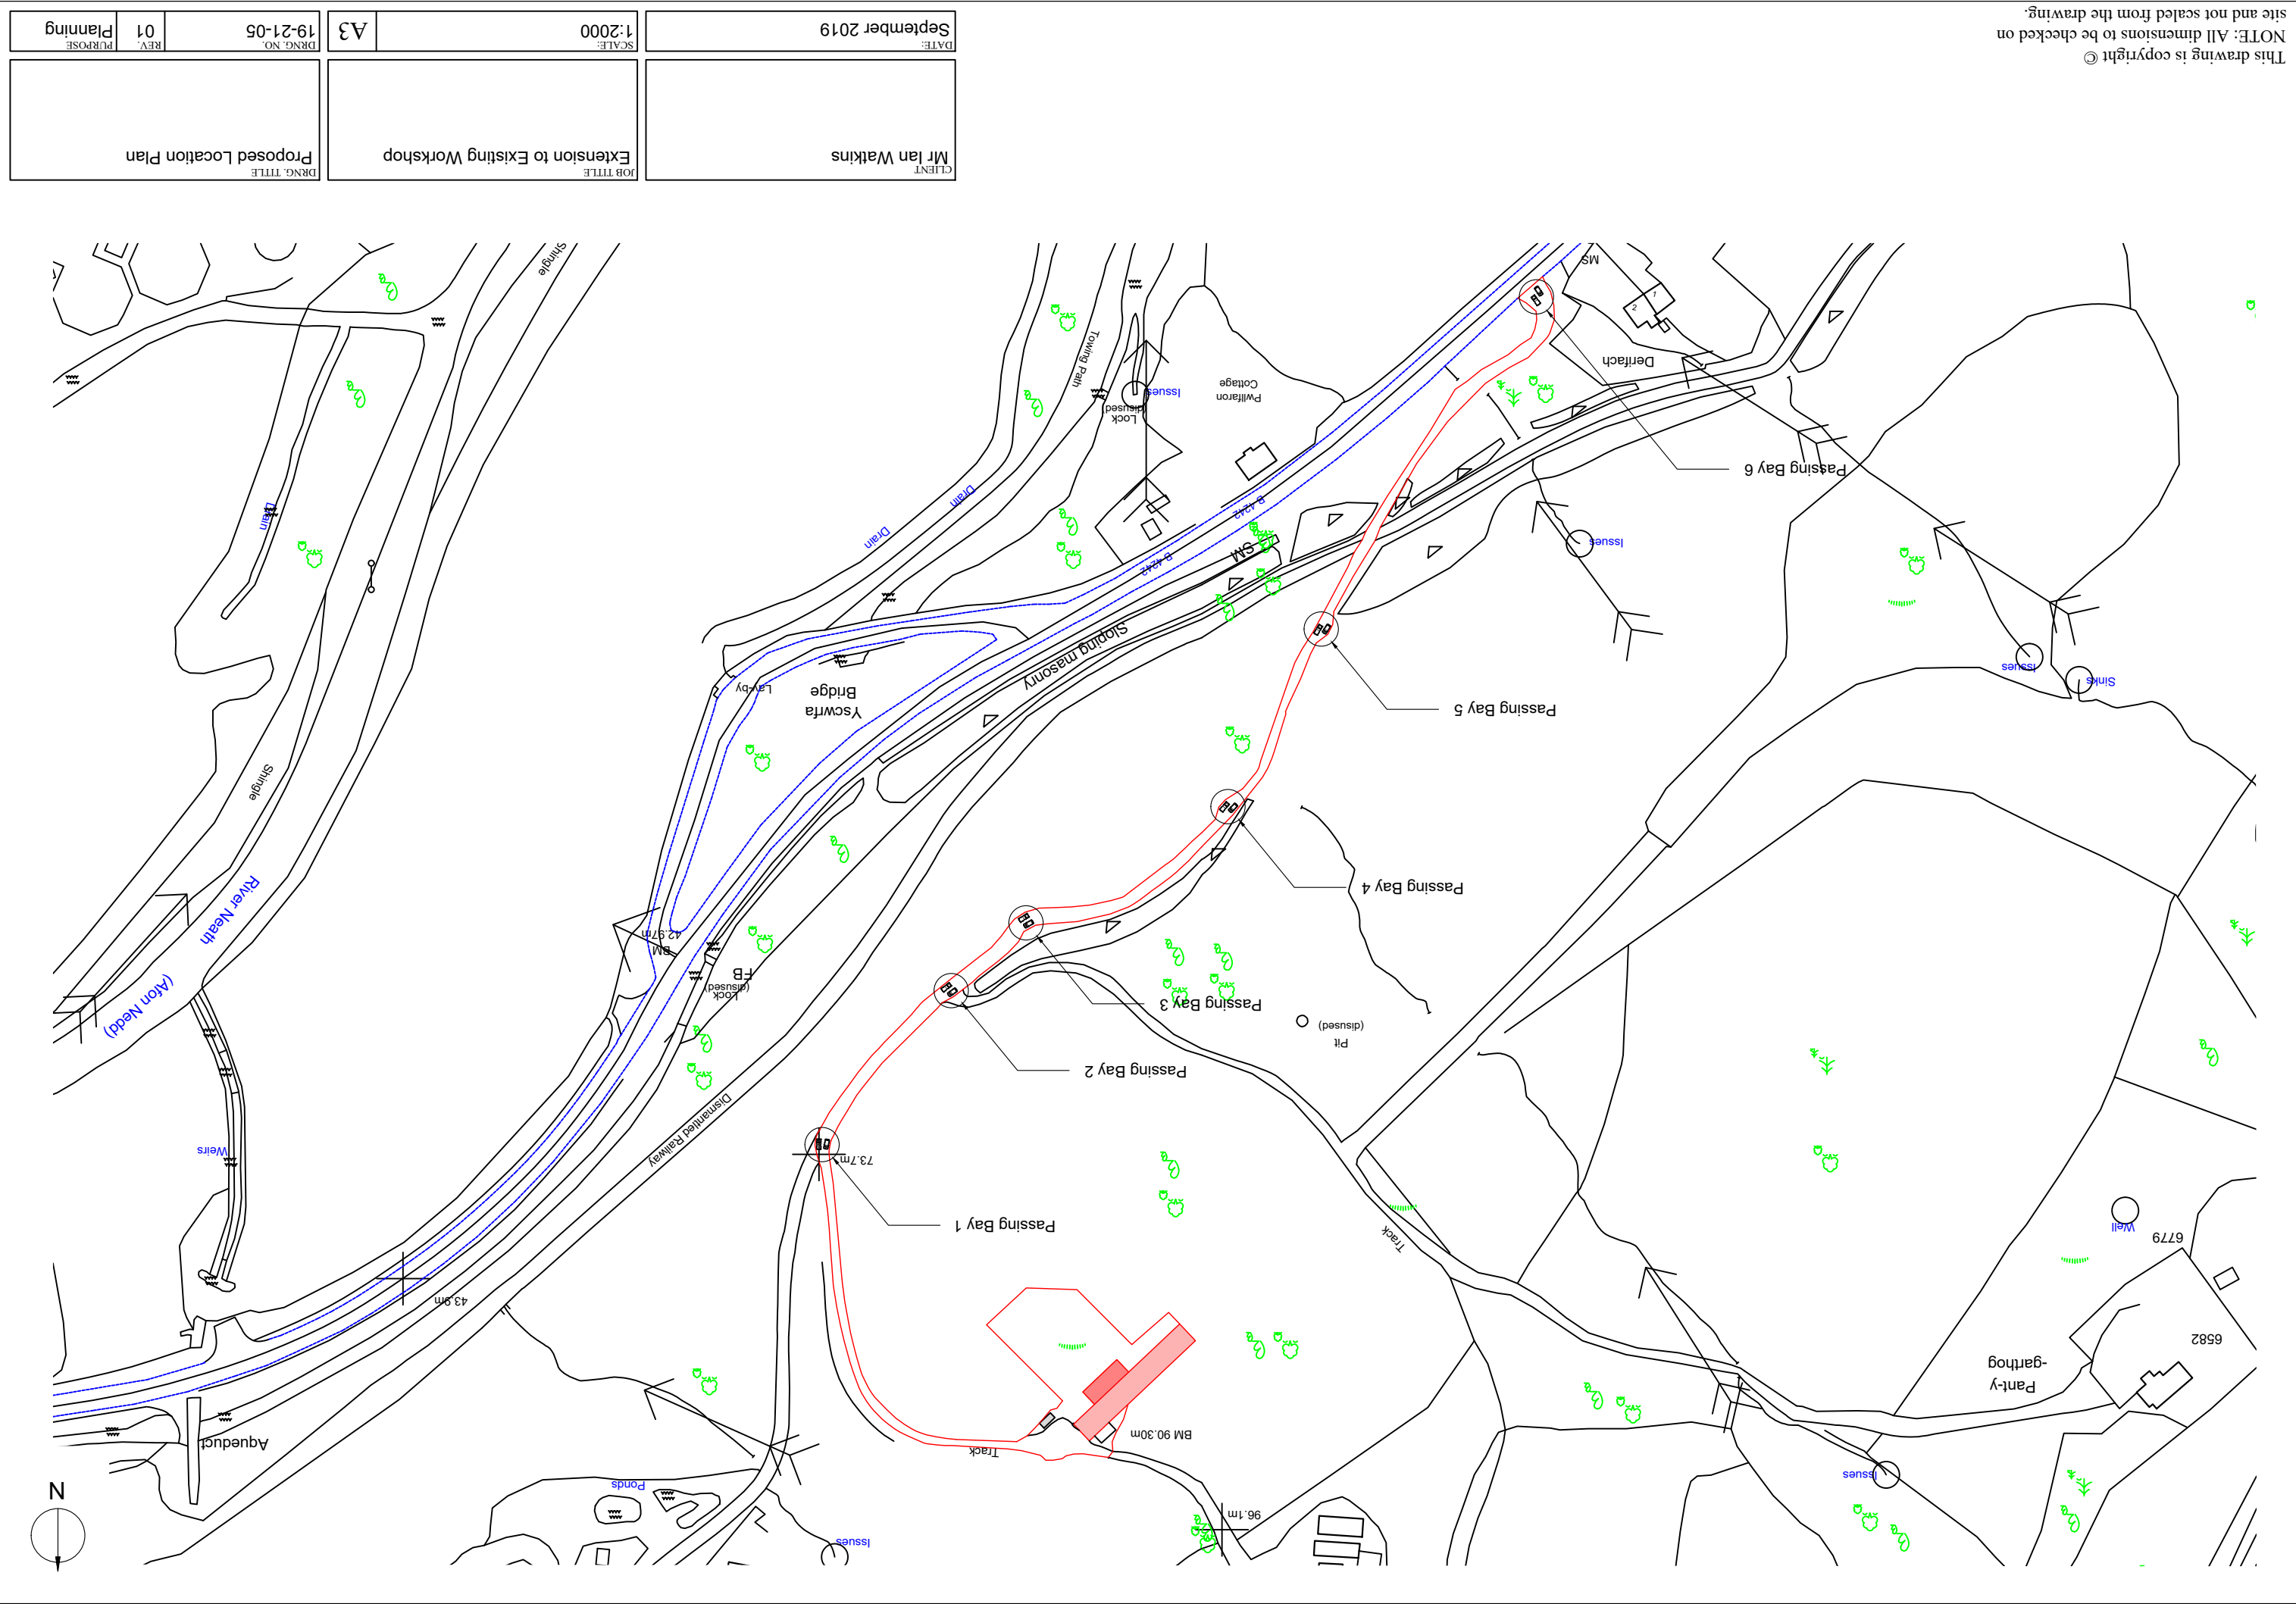

Superseded

DATE: September 2019		SCALE: 1:500		A3		DRWG NO. 19-21-06		REV. 01		PURPOSE: Planning	
CLIENT: Mr Ian Watkins		JOB TITLE: Extension to Existing Workshop		DRWG TITLE: Proposed Block Plan							


This drawing is copyright ©
NOTE: All dimensions to be checked on
site and not scaled from the drawing.

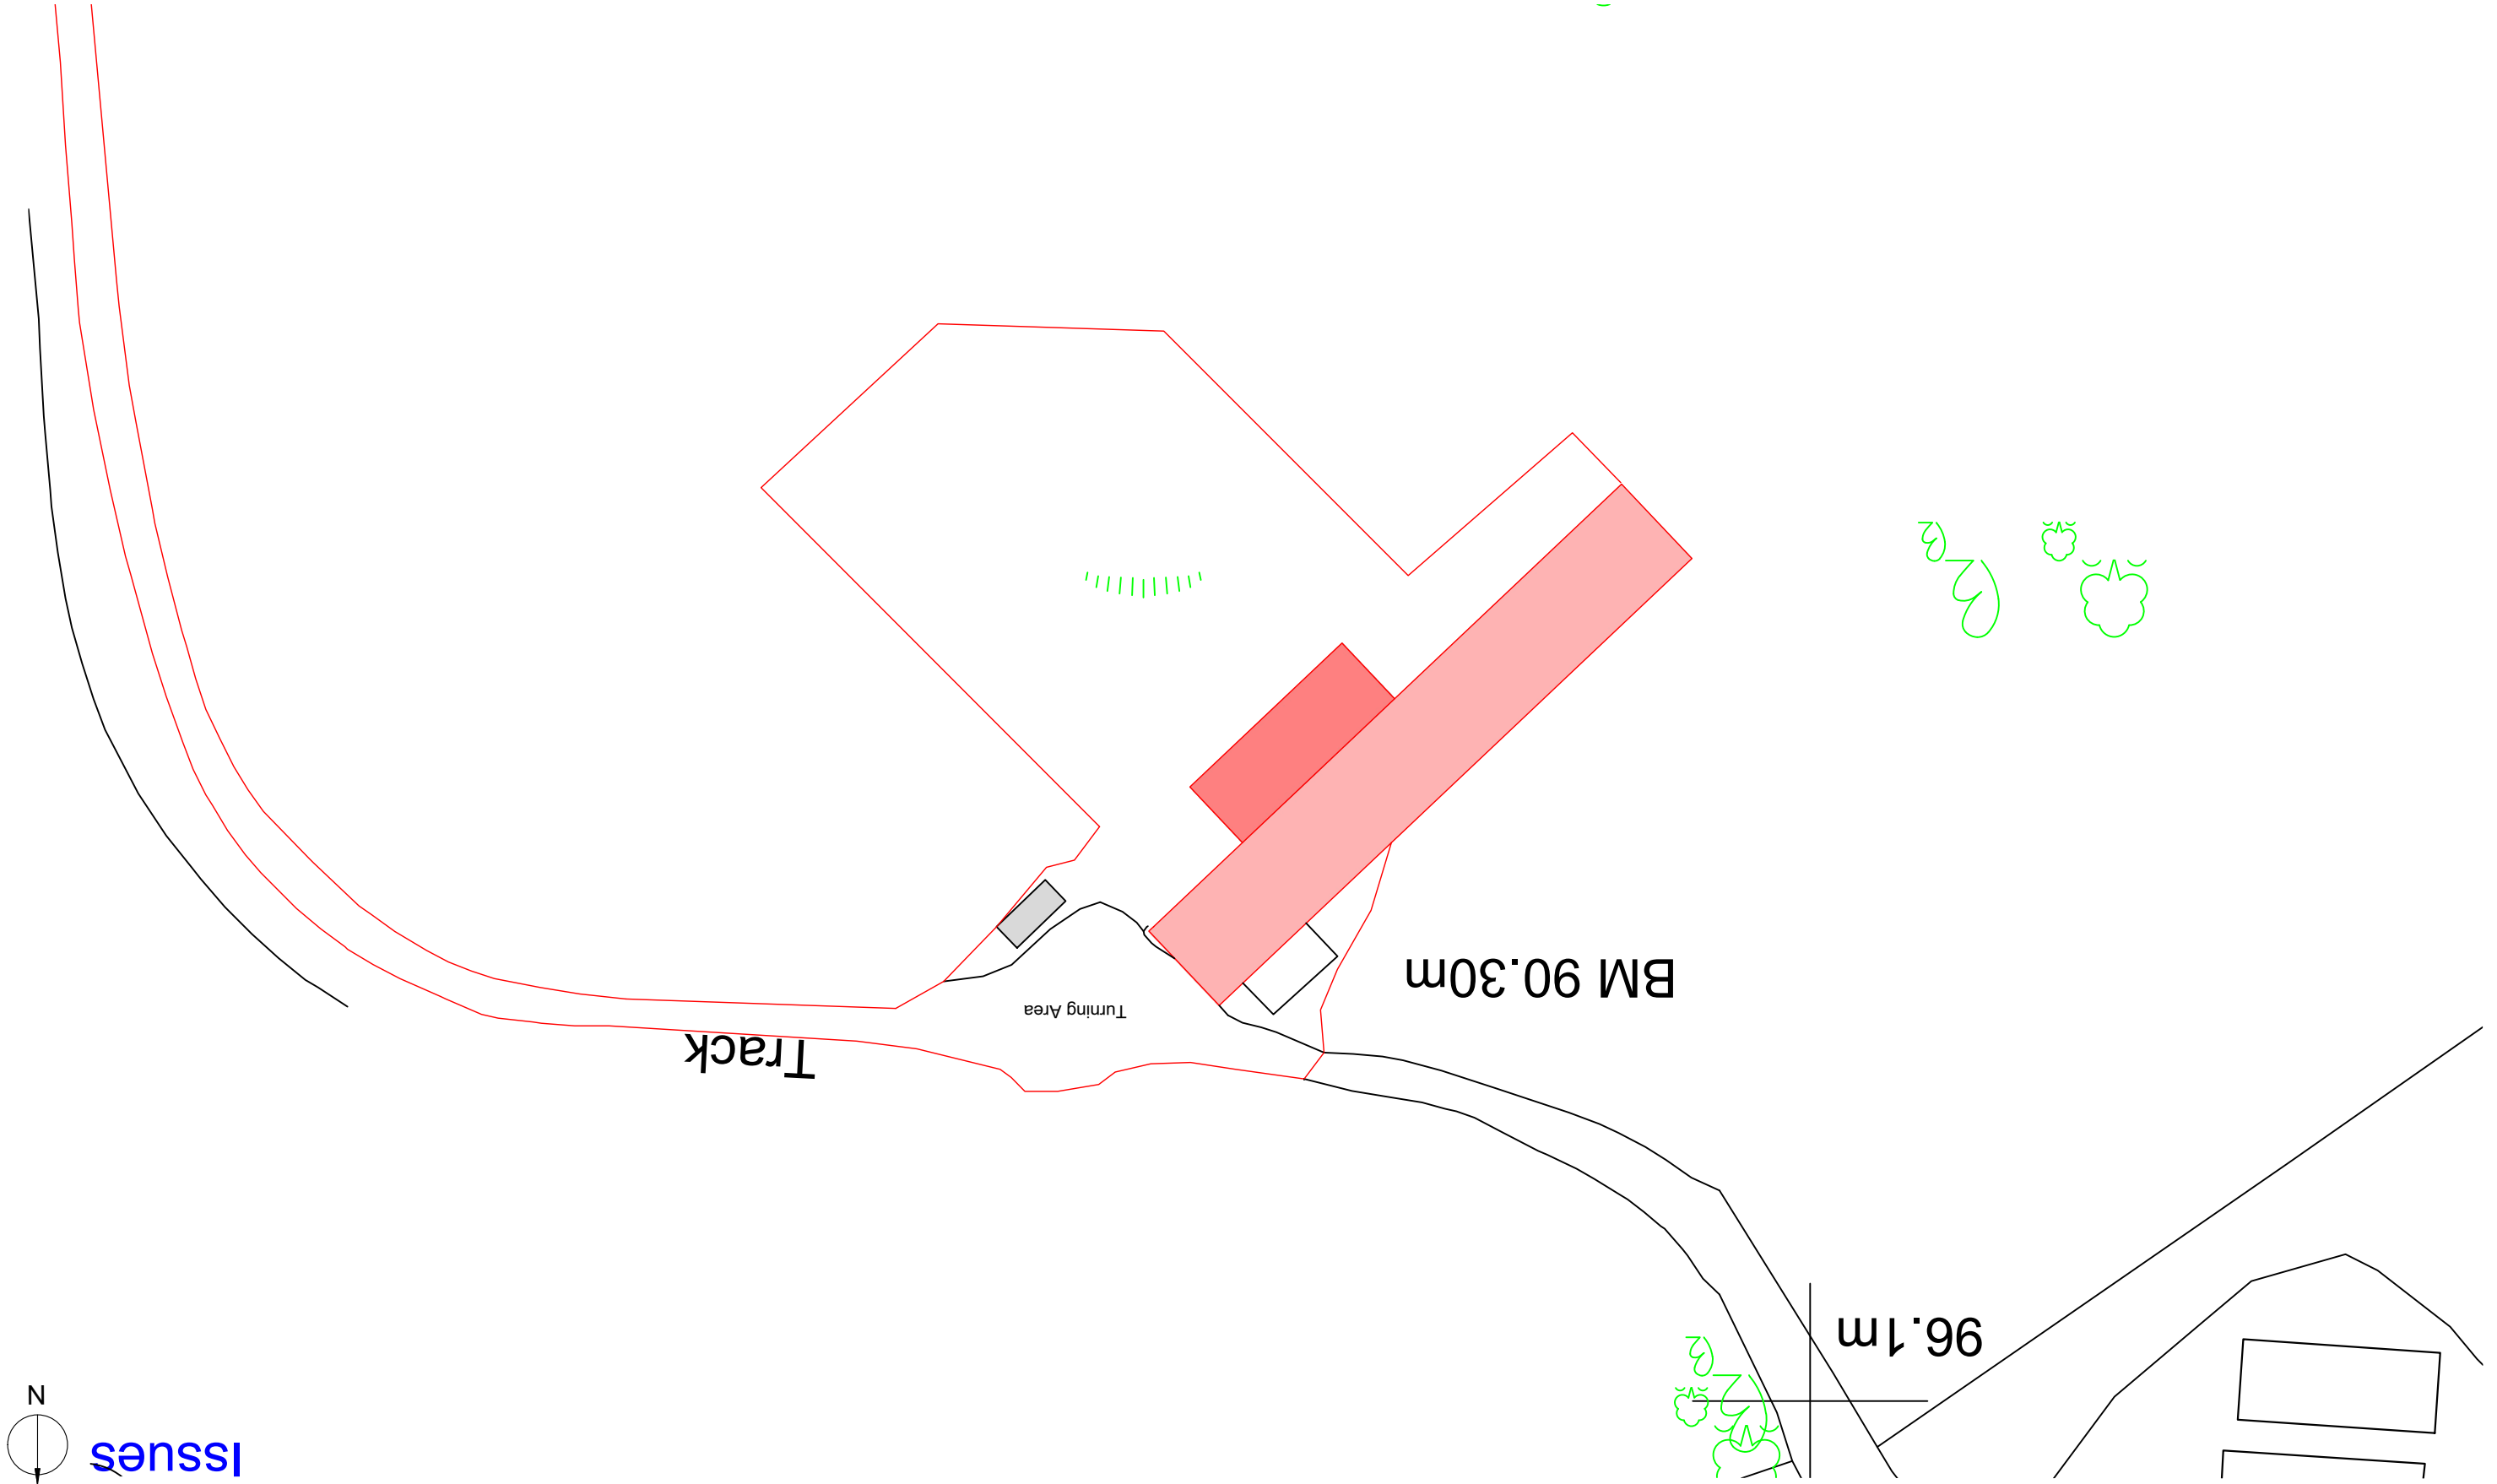


Superseded

DATE: September 2019		SCALE: 1:150		A3		DRWG. NO. 19-21-07		REV. 01		PURPOSE: Planning	
Mr Ian Watkins CLIENT		Extension to Existing Workshop JOB TITLE		Proposed Floor Plan DRWG. TITLE							

This drawing is copyright ©
NOTE: All dimensions to be checked on
site and not scaled from the drawing.
Drawing to be used for
planning purposes only

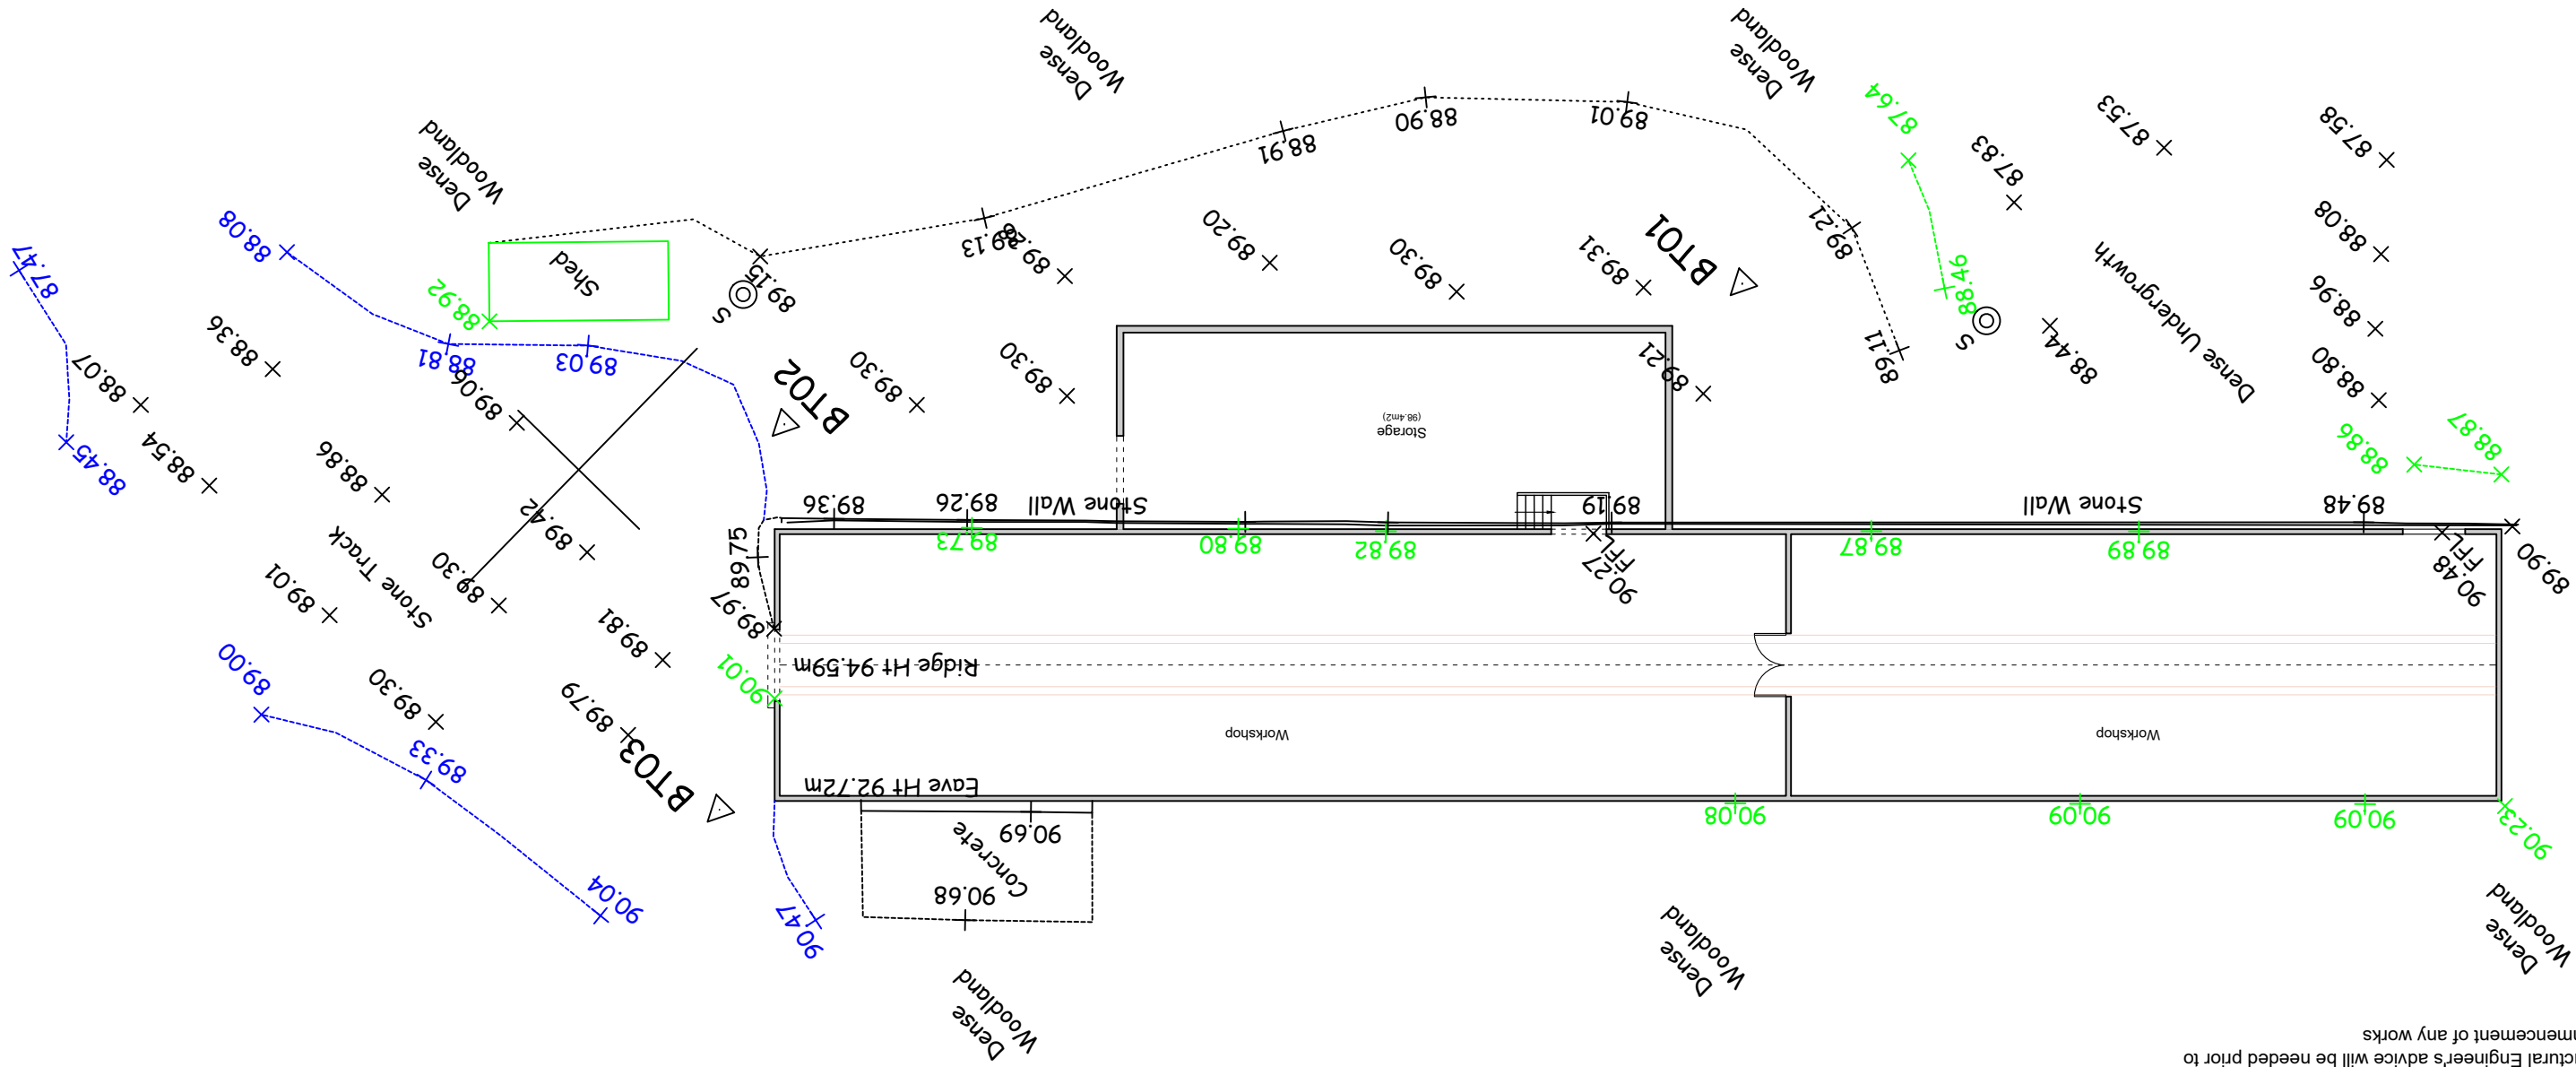

- ## Designer Risk Assessment:


 


Superseded

Designer Risk Assessment:

In addition to everyday tasks that can be undertaken safely by a competent contractor, the following should be taken into consideration:

- Proximity to access road
- Proximity to neighbouring residential properties
- Proximity to overhead cables
- Unknown underground services may cross the site
- Any structure built before 2000 must have an appropriate asbestos survey and report prior to commencement of any works (including demolition and exploratory works)
- Structural Engineer's advice will be needed prior to commencement of any works

 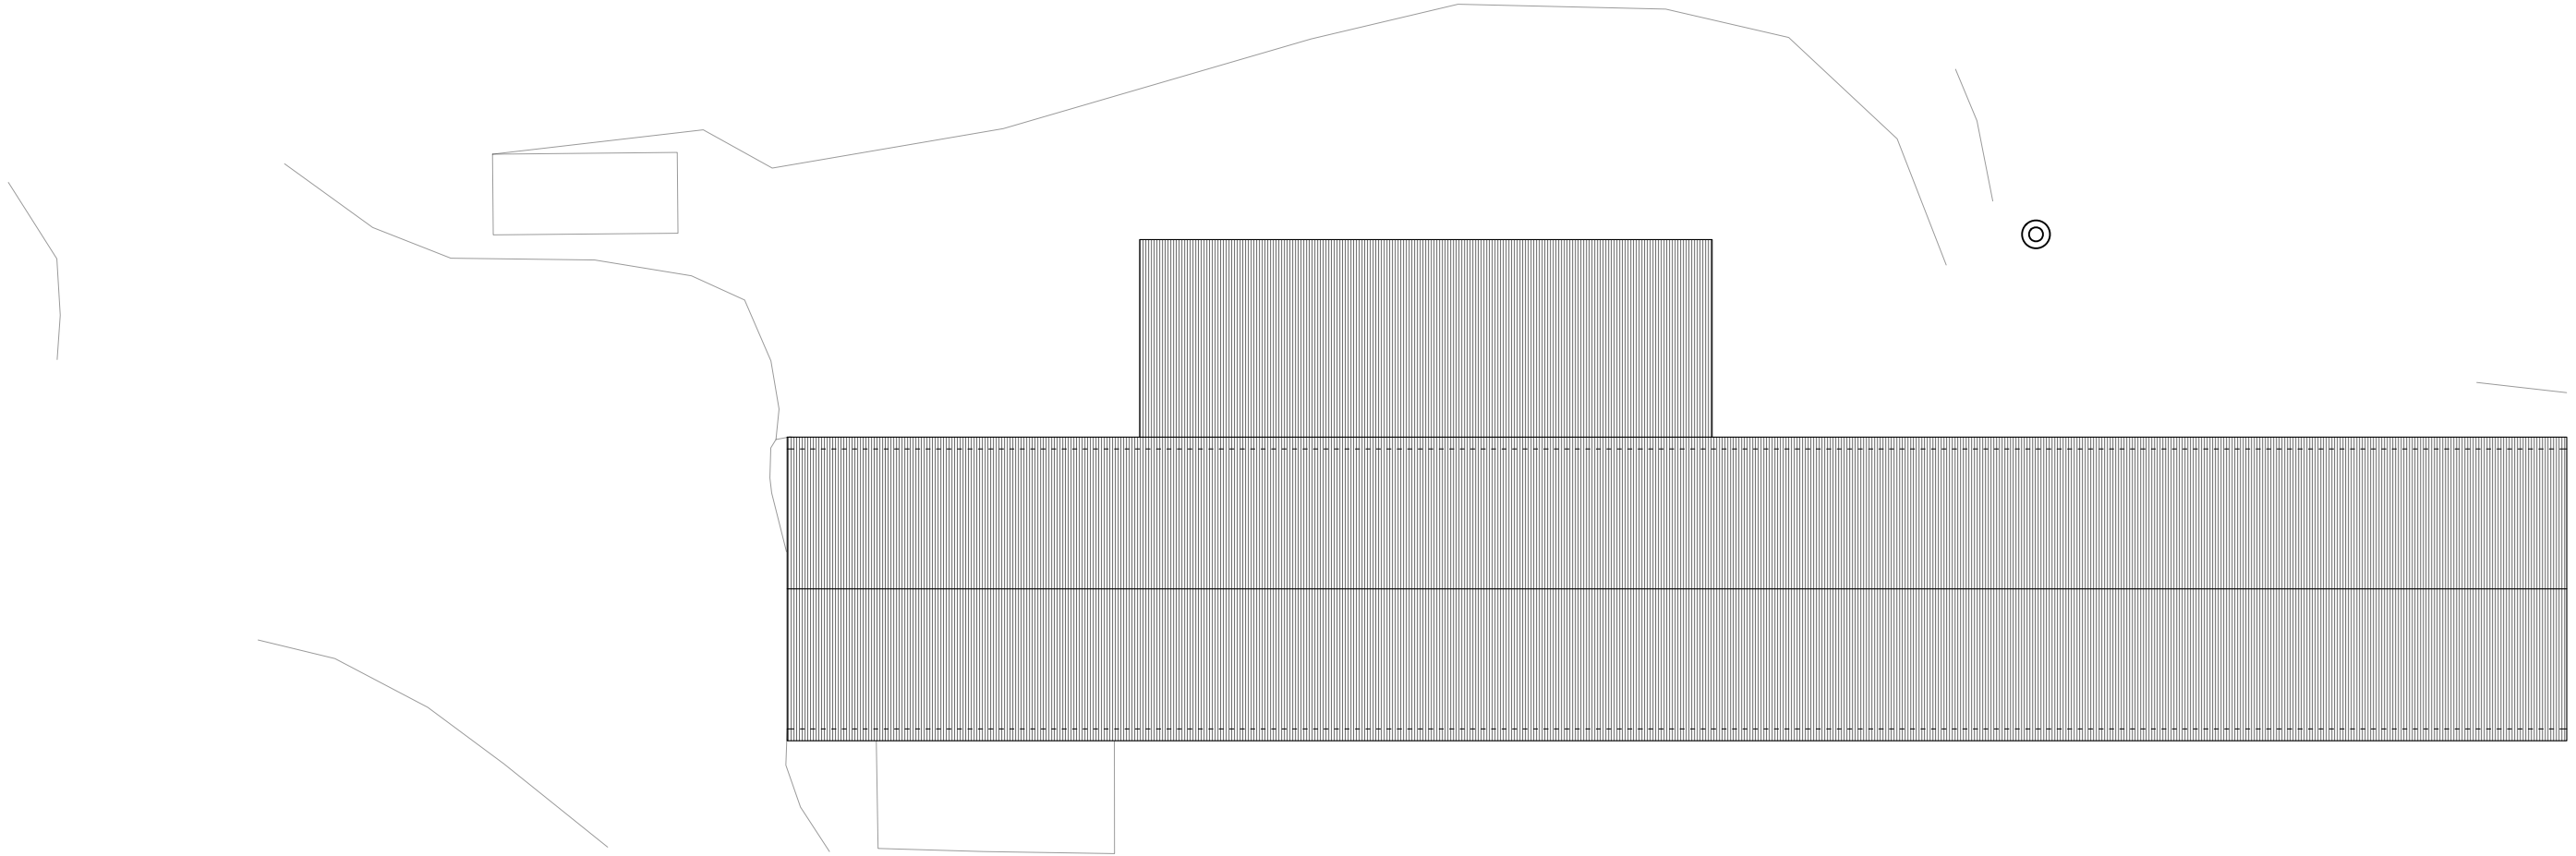

This drawing is copyright ©
NOTE: All dimensions to be checked on
site and not scaled from the drawing.
Drawing to be used for
planning purposes only


CLIENT Mr Ian Watkins		DATE September 2019	
JOB TITLE Extension to Existing Workshop		SCALE 1:200	
DRNG. TITLE Proposed Roof Plan		DRNG. NO. 19-21-08	
REV. 01		PURPOSE Planning	

Superseded


DATE: September 2019		SCALE: 1:150		A3	
CLIENT: Mr Ian Watkins		JOB TITLE: Extension to Existing Workshop		DRWG. TITLE: Proposed Elevations	
				DRWG. NO.: 19-21-09	
				REV.: 01	
				PURPOSE: Planning	

This drawing is copyright ©
NOTE: All dimensions to be checked on
site and not scaled from the drawing.
Drawing to be used for
planning purposes only


NORTH-EAST ELEVATION
Proposed

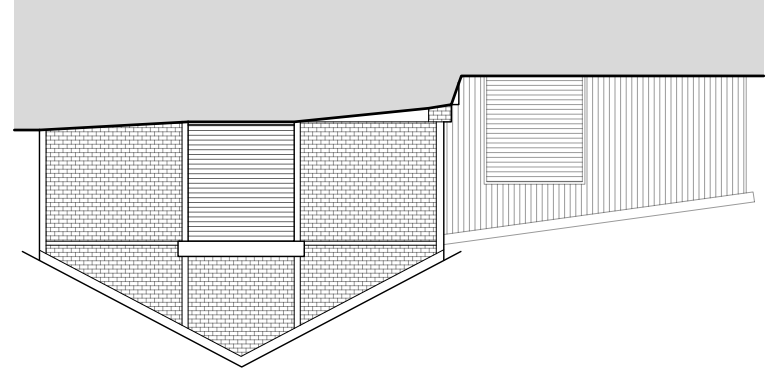

NORTH-WEST ELEVATION
Proposed

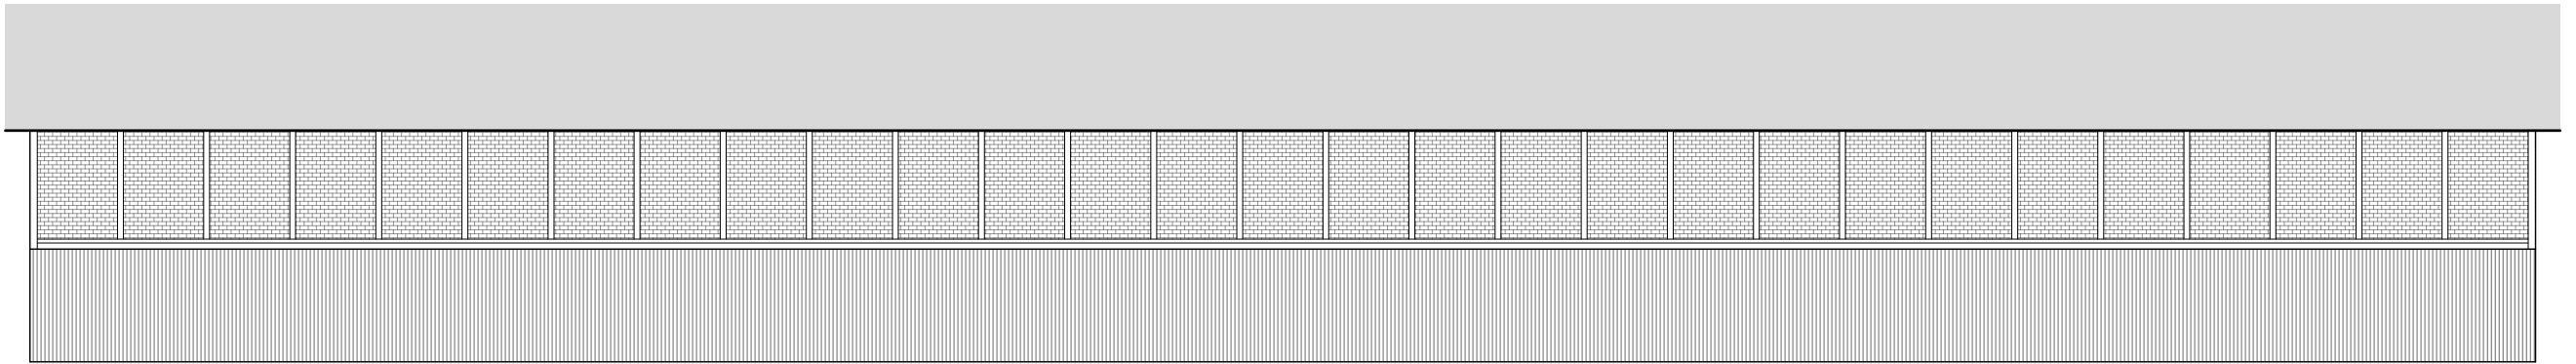

SOUTH-EAST ELEVATION
Proposed

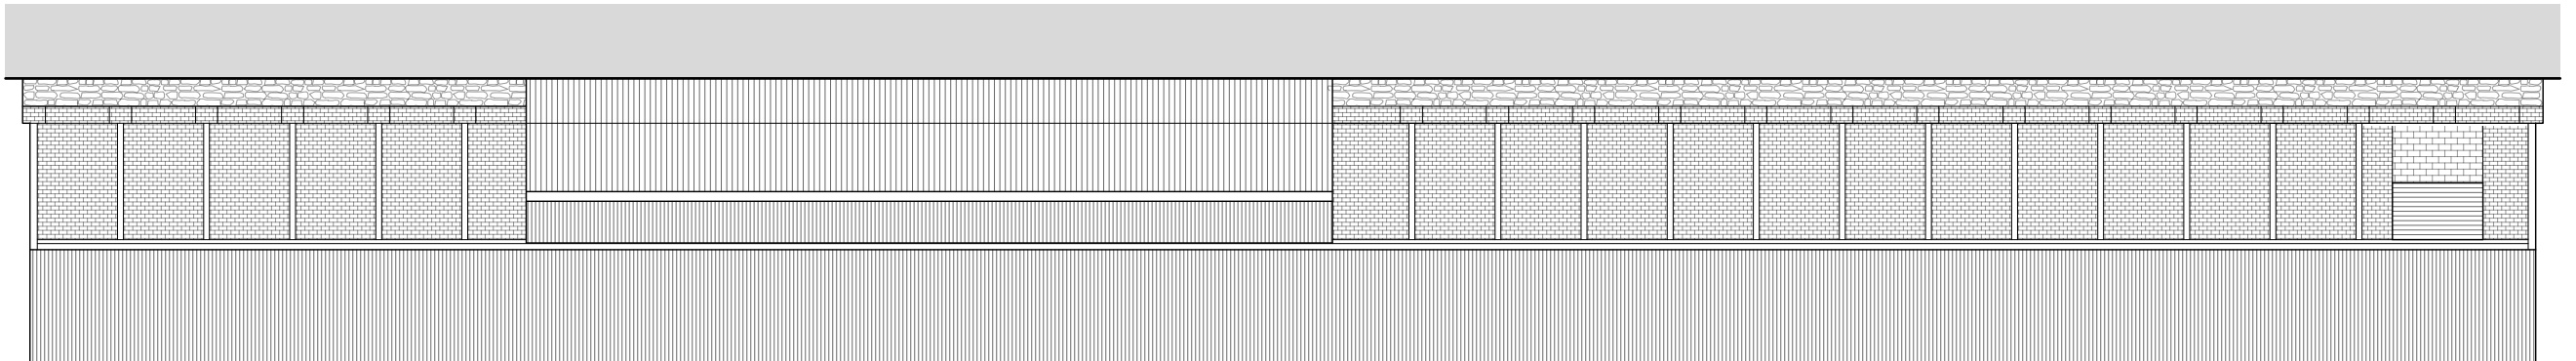

Designer Risk Assessment:

In addition to everyday tasks that can be undertaken safely by a competent contractor, the following should be taken into consideration:

- Proximity to access road
- Proximity to neighbouring residential properties
- Proximity to overhead cables
- Unknown underground services may cross the site
- Any structure built before 2000 must have an appropriate asbestos survey and report prior to commencement of any works (including demolition and exploratory works)
- Structural Engineer's advice will be needed prior to commencement of any works