


H.M. LAND REGISTRY		TITLE NUMBER WA297138	
ORDNANCE SURVEY PLAN REFERENCE	SN 7608	SECTION C	Scale 1/1250 Enlarged from 1/2500

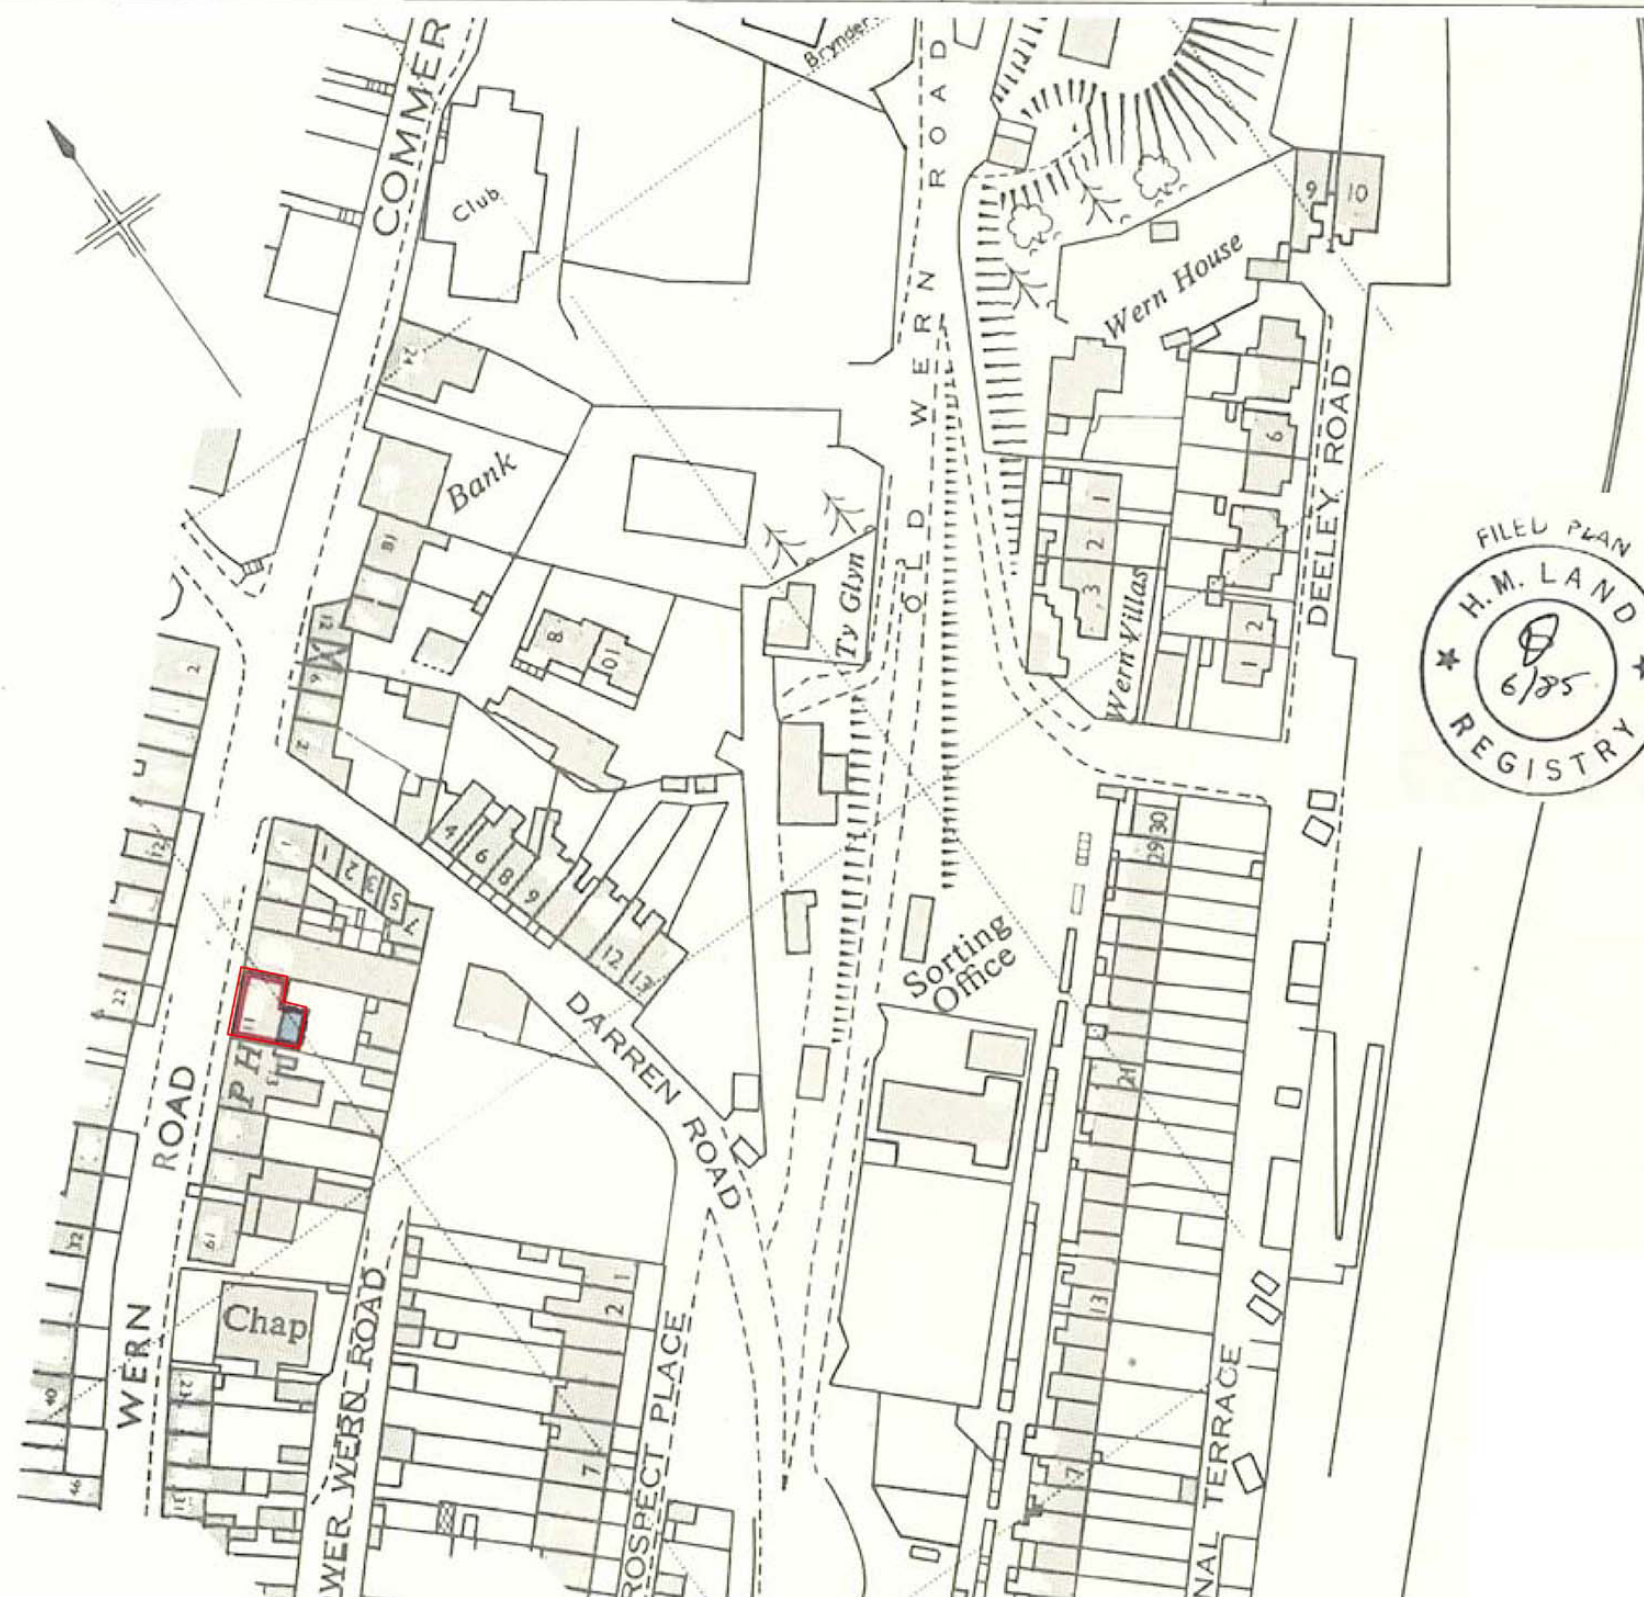

1:500 SITE PLANS

Property
referred to



1:500 SITE PLANS

 ARCHITECTURAL DESIGN & INTERIORS ~tel: 07976 754122 ~email: shippers@inbox.com 40 Glanmor Road, Swansea, SA2 0PT	Client : RMI Investments Limited
	Project : 11 Wern Road Ystalyfera
	Title : SITE PLANS
	Scale : 1:1250&1:500 @ A3
	Date : 23/05/2019
Drawing No. : 11WR-001	Rev B:25/09/2019: SHOPFRONT CONSTRUCTION CHANGED TO ALUMINIUM

Figured dimensions are to be followed in preference to dimensions scaled from drawing. All dimensions are to be checked on site by contractors and said dimensions are to be their responsibility. Drawing errors or omissions are to be reported to designer. All contractors are to conform to all statutory regulations (Planning, Building Control, British Standards etc.), have at all times with relevant Local Authority, confirm approvals have been granted and advise client accordingly. This drawing is the copyright of Andrew Shipley (and ADI Design) and it is issued on condition that it is not copied or disclosed to anyone without prior consent in writing from A Shipley of ADI Design.