




REAR KITCHEN AND STORES
(NOT SURVEYED)

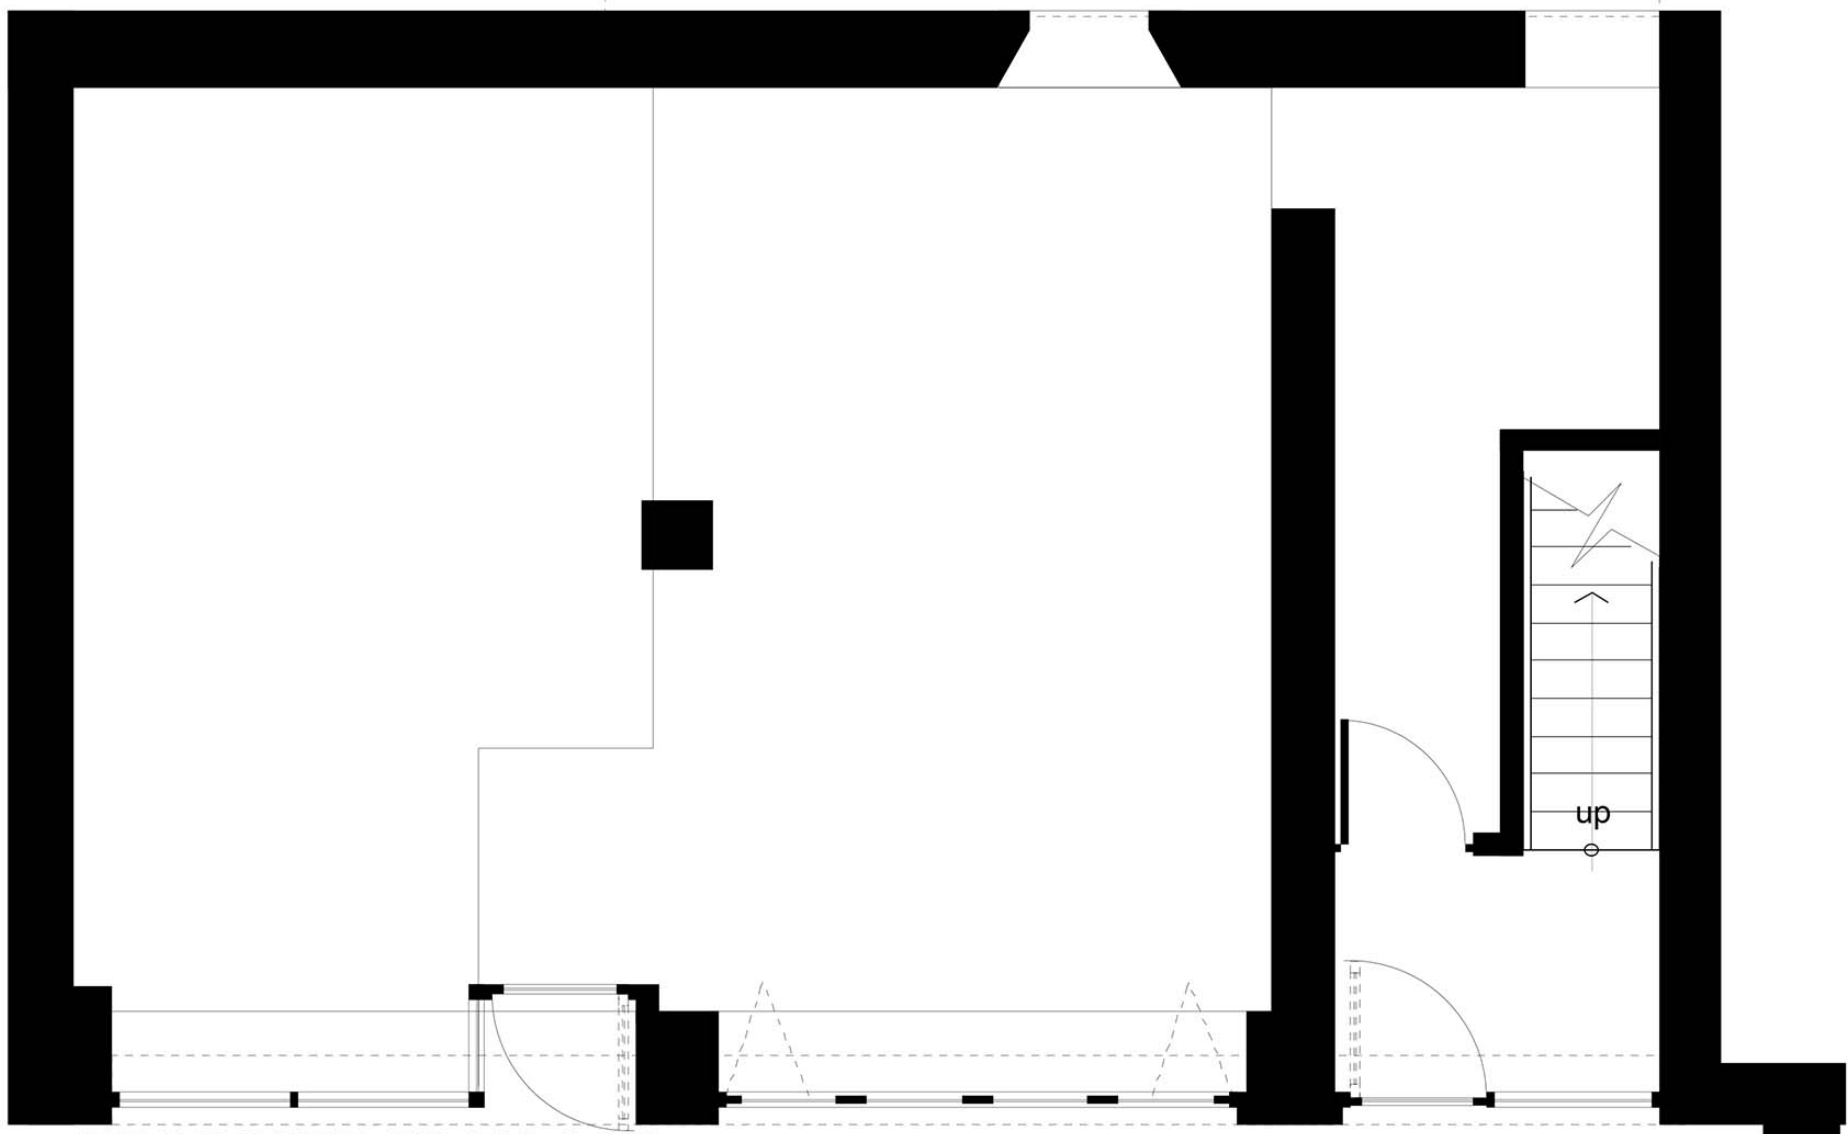

PROPOSED PLAN 1:50

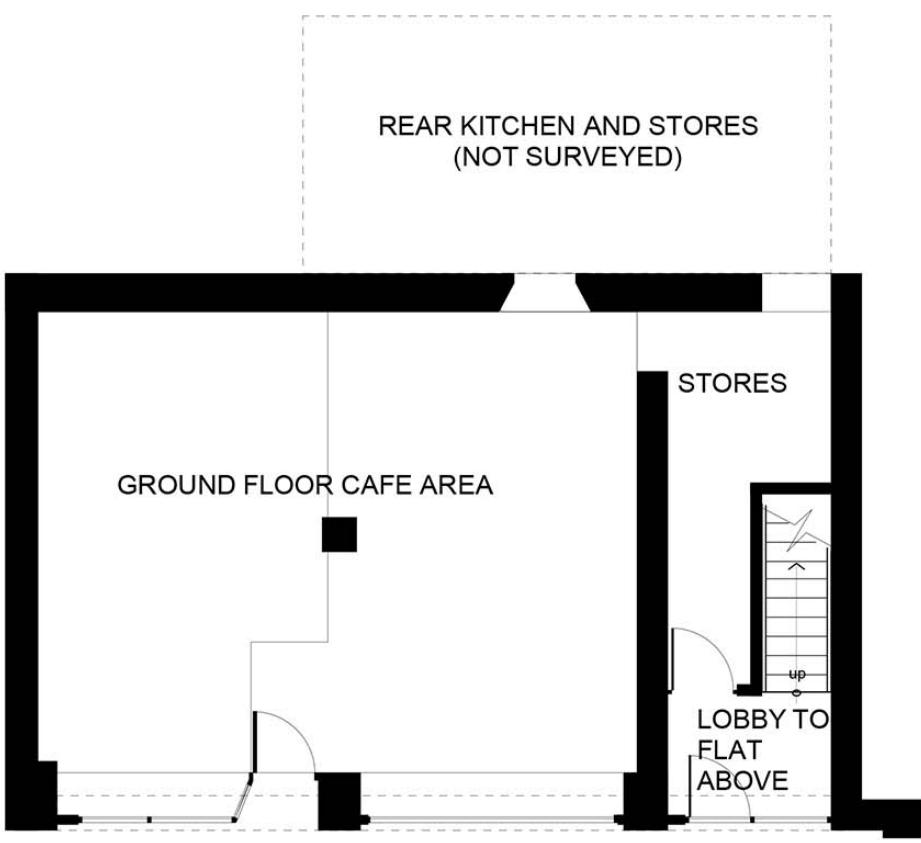

EXISTING PLAN 1:100

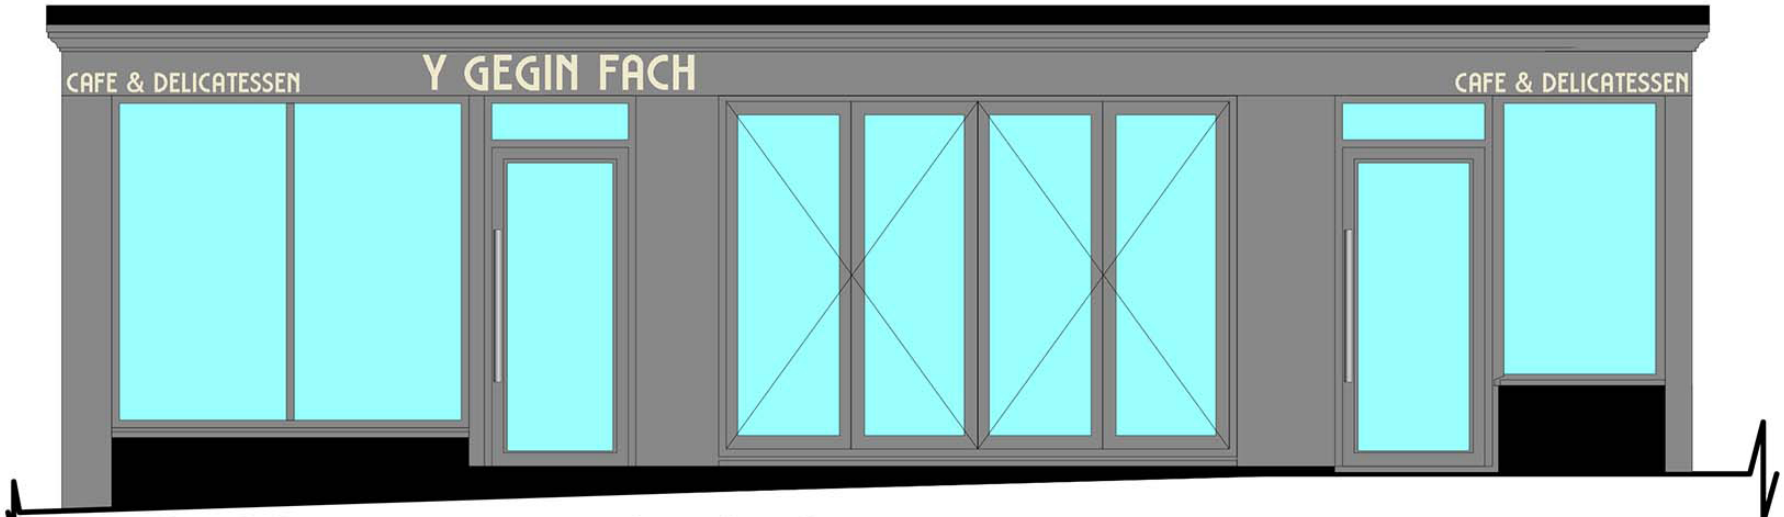

PROPOSED ELEVATION 1:50

 ARCHITECTURAL DESIGN & INTERIORS ~tel: 07976 754122 ~email: shippers@inbox.com 40 Glanmor Road, Swansea, SA2 0PT	Client : RMI Investments Limited	
	Project : 11 Wern Road Ystalyfera	
	Title : Existing front elevations	
	Scale : 1:200@A3	Date : 23/05/2019
	Drawing No. : 11WR - 002	Rev B:25/09/2019: SHOPFRONT CONSTRUCTION CHANGED TO ALUMINIUM

Figured dimensions are to be followed in preference to dimensions scaled from drawing. All dimensions are to be checked on site by contractors and said dimensions are to be their responsibility. Drawing errors or omissions are to be reported to designer. All contractors are to conform to all statutory regulations (Planning, Building Control, British Standards etc.), raise at all times with relevant Local Authority, confirm approvals have been granted and advise client accordingly. This drawing is the copyright of Andrew Shipley (and ADI Design) and it is issued on condition that it is not copied or disclosed to anyone without prior consent in writing from A Shipley of ADI Design.