



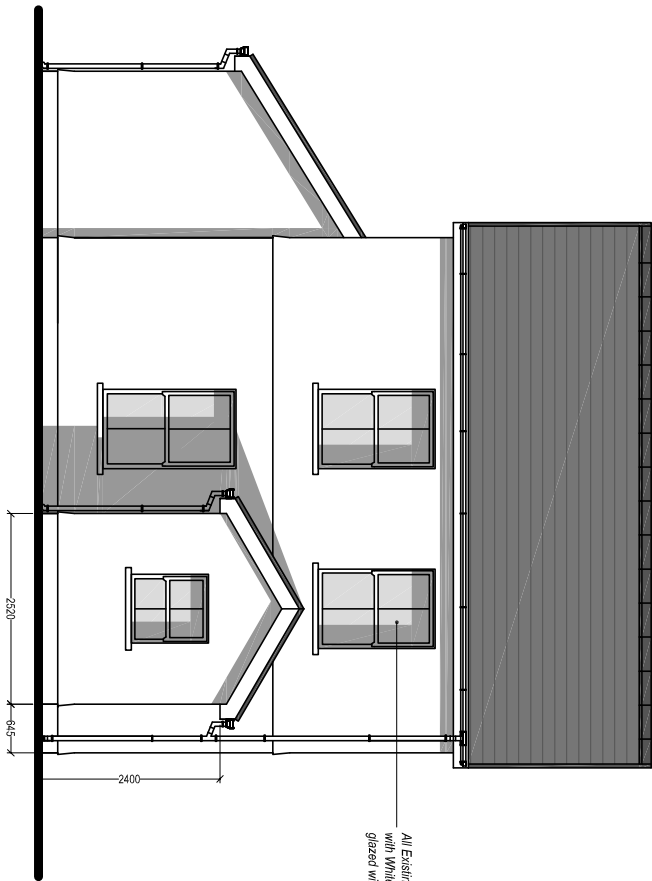


PROPOSED FRONT ELEVATION

Scale 1:100

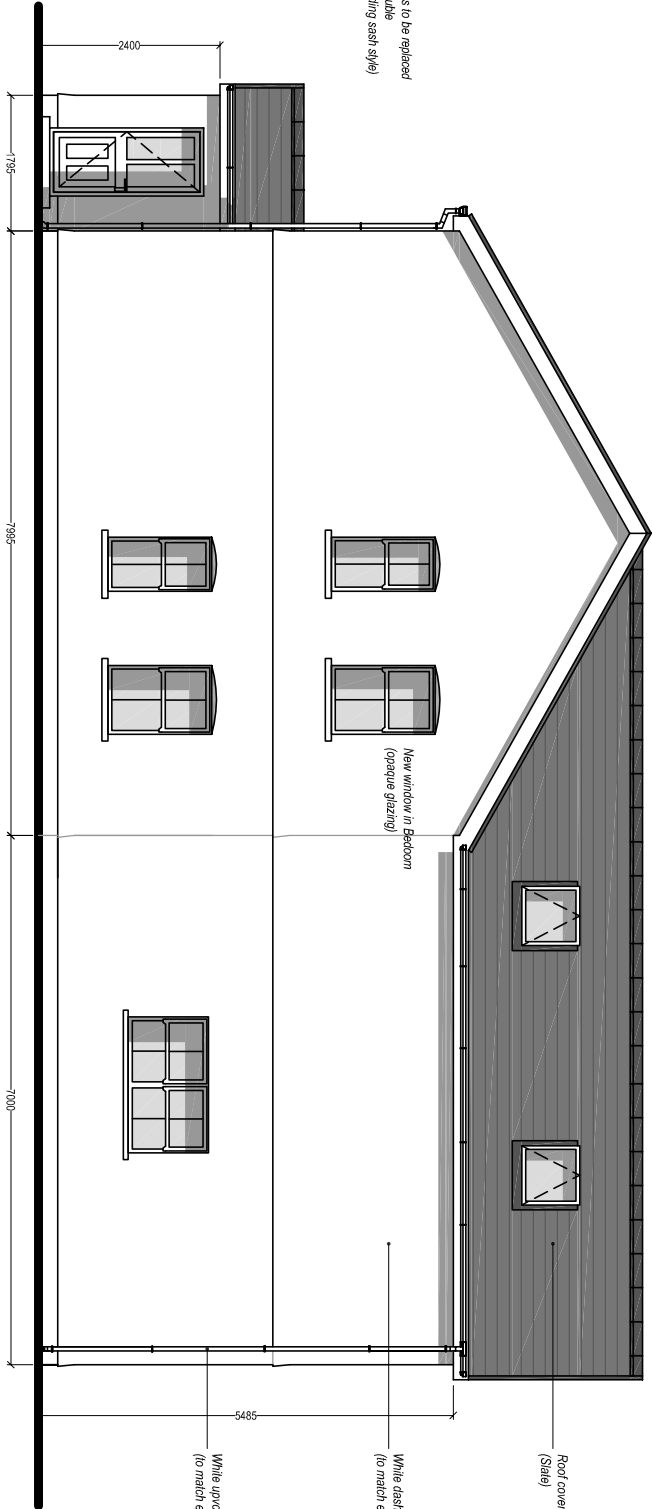


PROPOSED SIDE ELEVATION

Scale 1:100

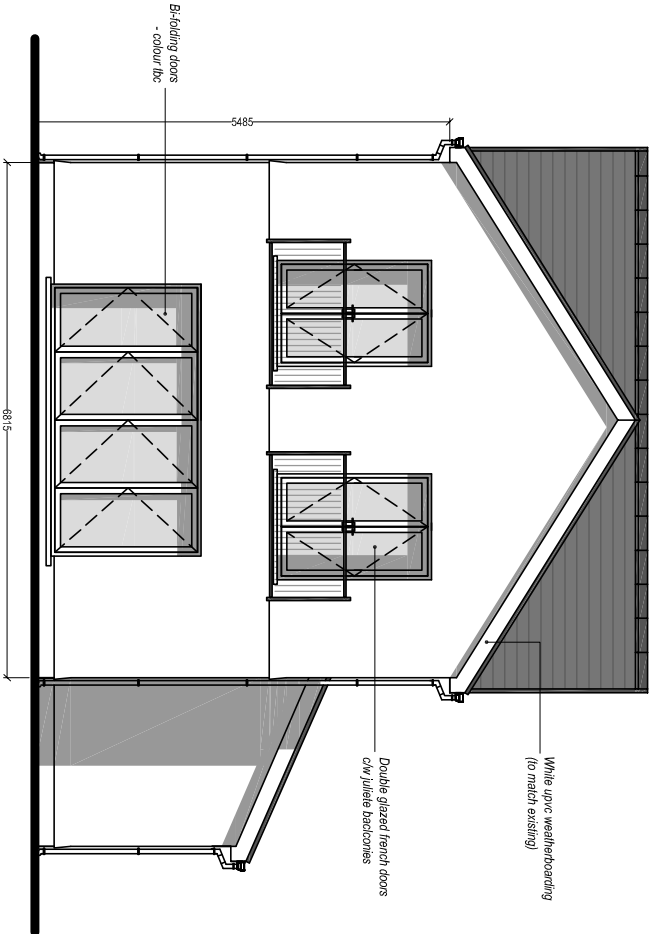

PROPOSED REAR ELEVATION

Scale 1:100

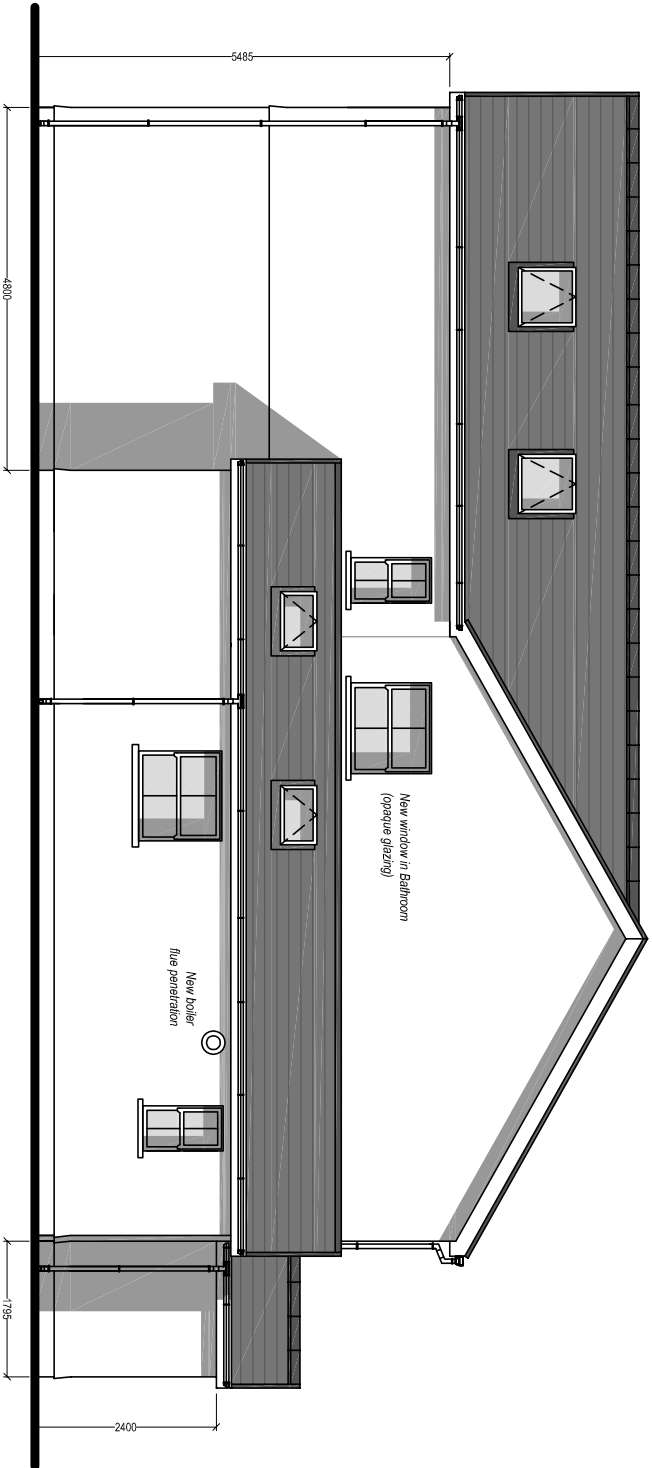

PROPOSED SIDE ELEVATION

Scale 1:100

Client:

Mr. & Mrs Dearnley

Project Title:

PROPOSED DOUBLE STOREY
REAR EXTENSION
(inc. internal reconfiguration)

40 Graig Road
Gwaun Cae Gurwen
Amanford
NP23CB

General Notes:

1. Do not scale from this drawing. Take figures from text only.

2. Dimensions are in millimetres unless otherwise stated.

Drawing Issue:

PLANNING

Drawing Title:

PROPOSED ELEVATIONS

Drawing No:

005

Revision:

A

Date:

08-09-2019

Revised:

25-09-2019

Scale(s):

1:100

Paper Size:

A3



Cwm Planning & Design Ltd.
(architectural and Draughting Services)