




Site Plan 1:500 @ A1

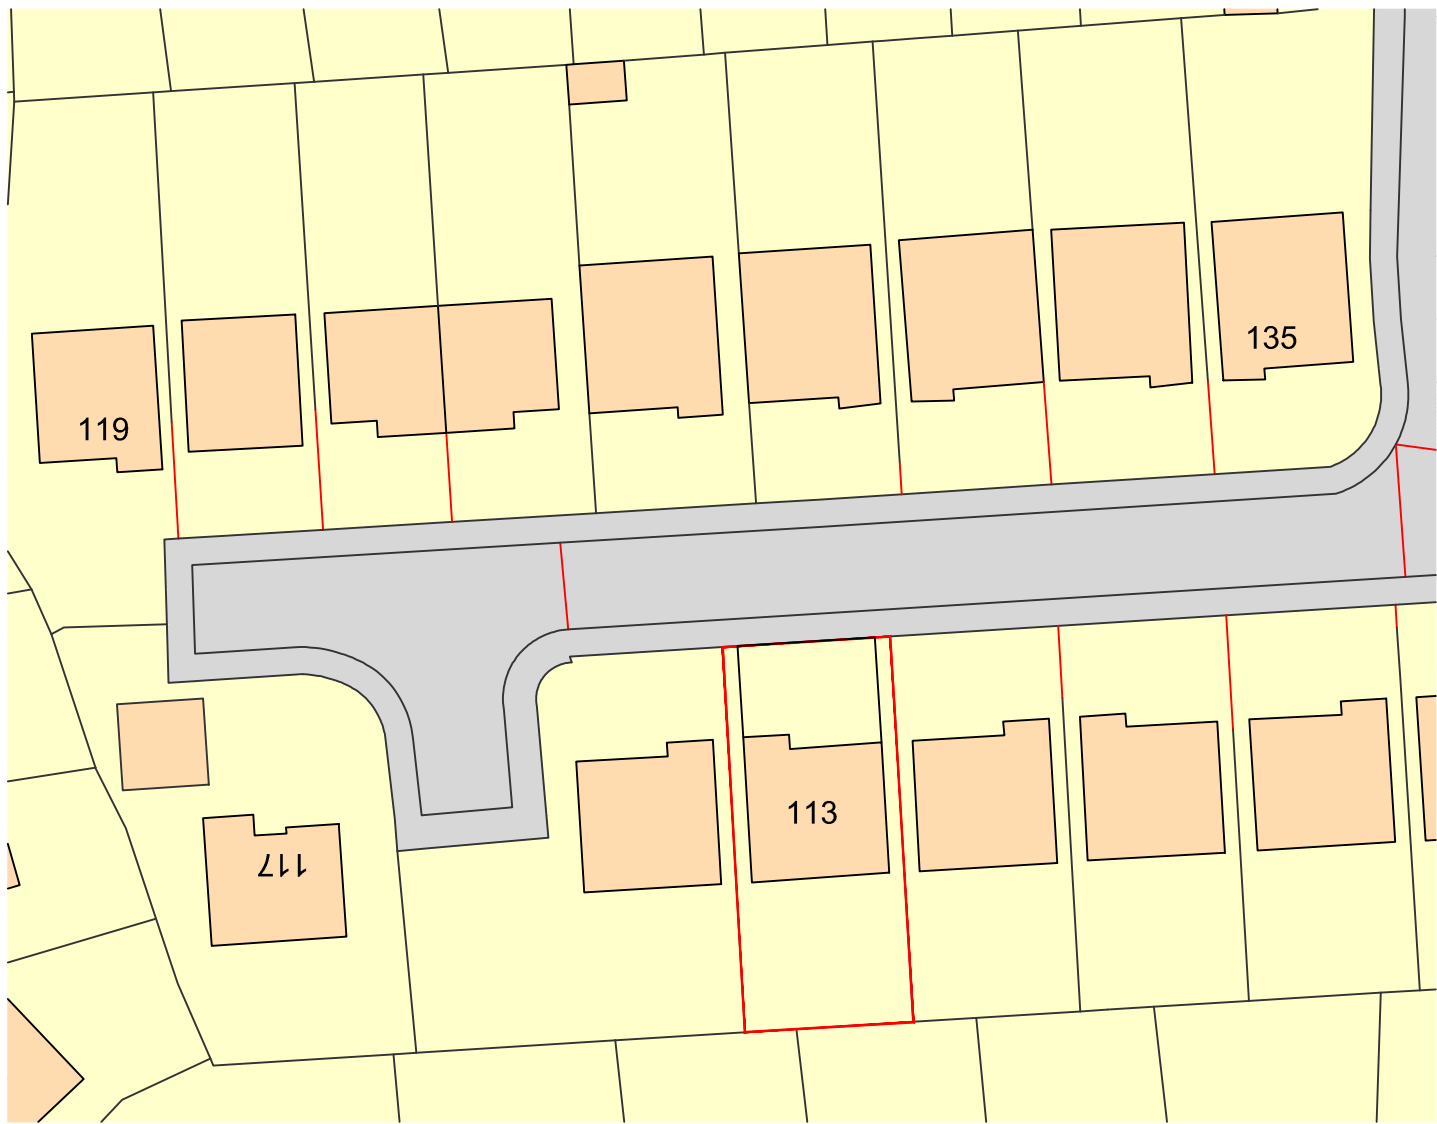

Site Plan 1:1250 @ A1

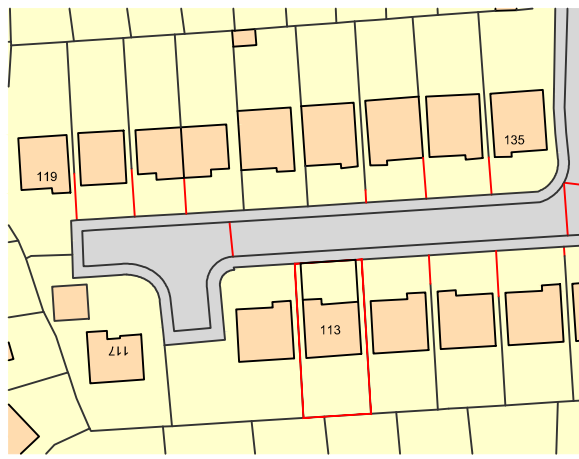

Block Plan 1:200 @ A1

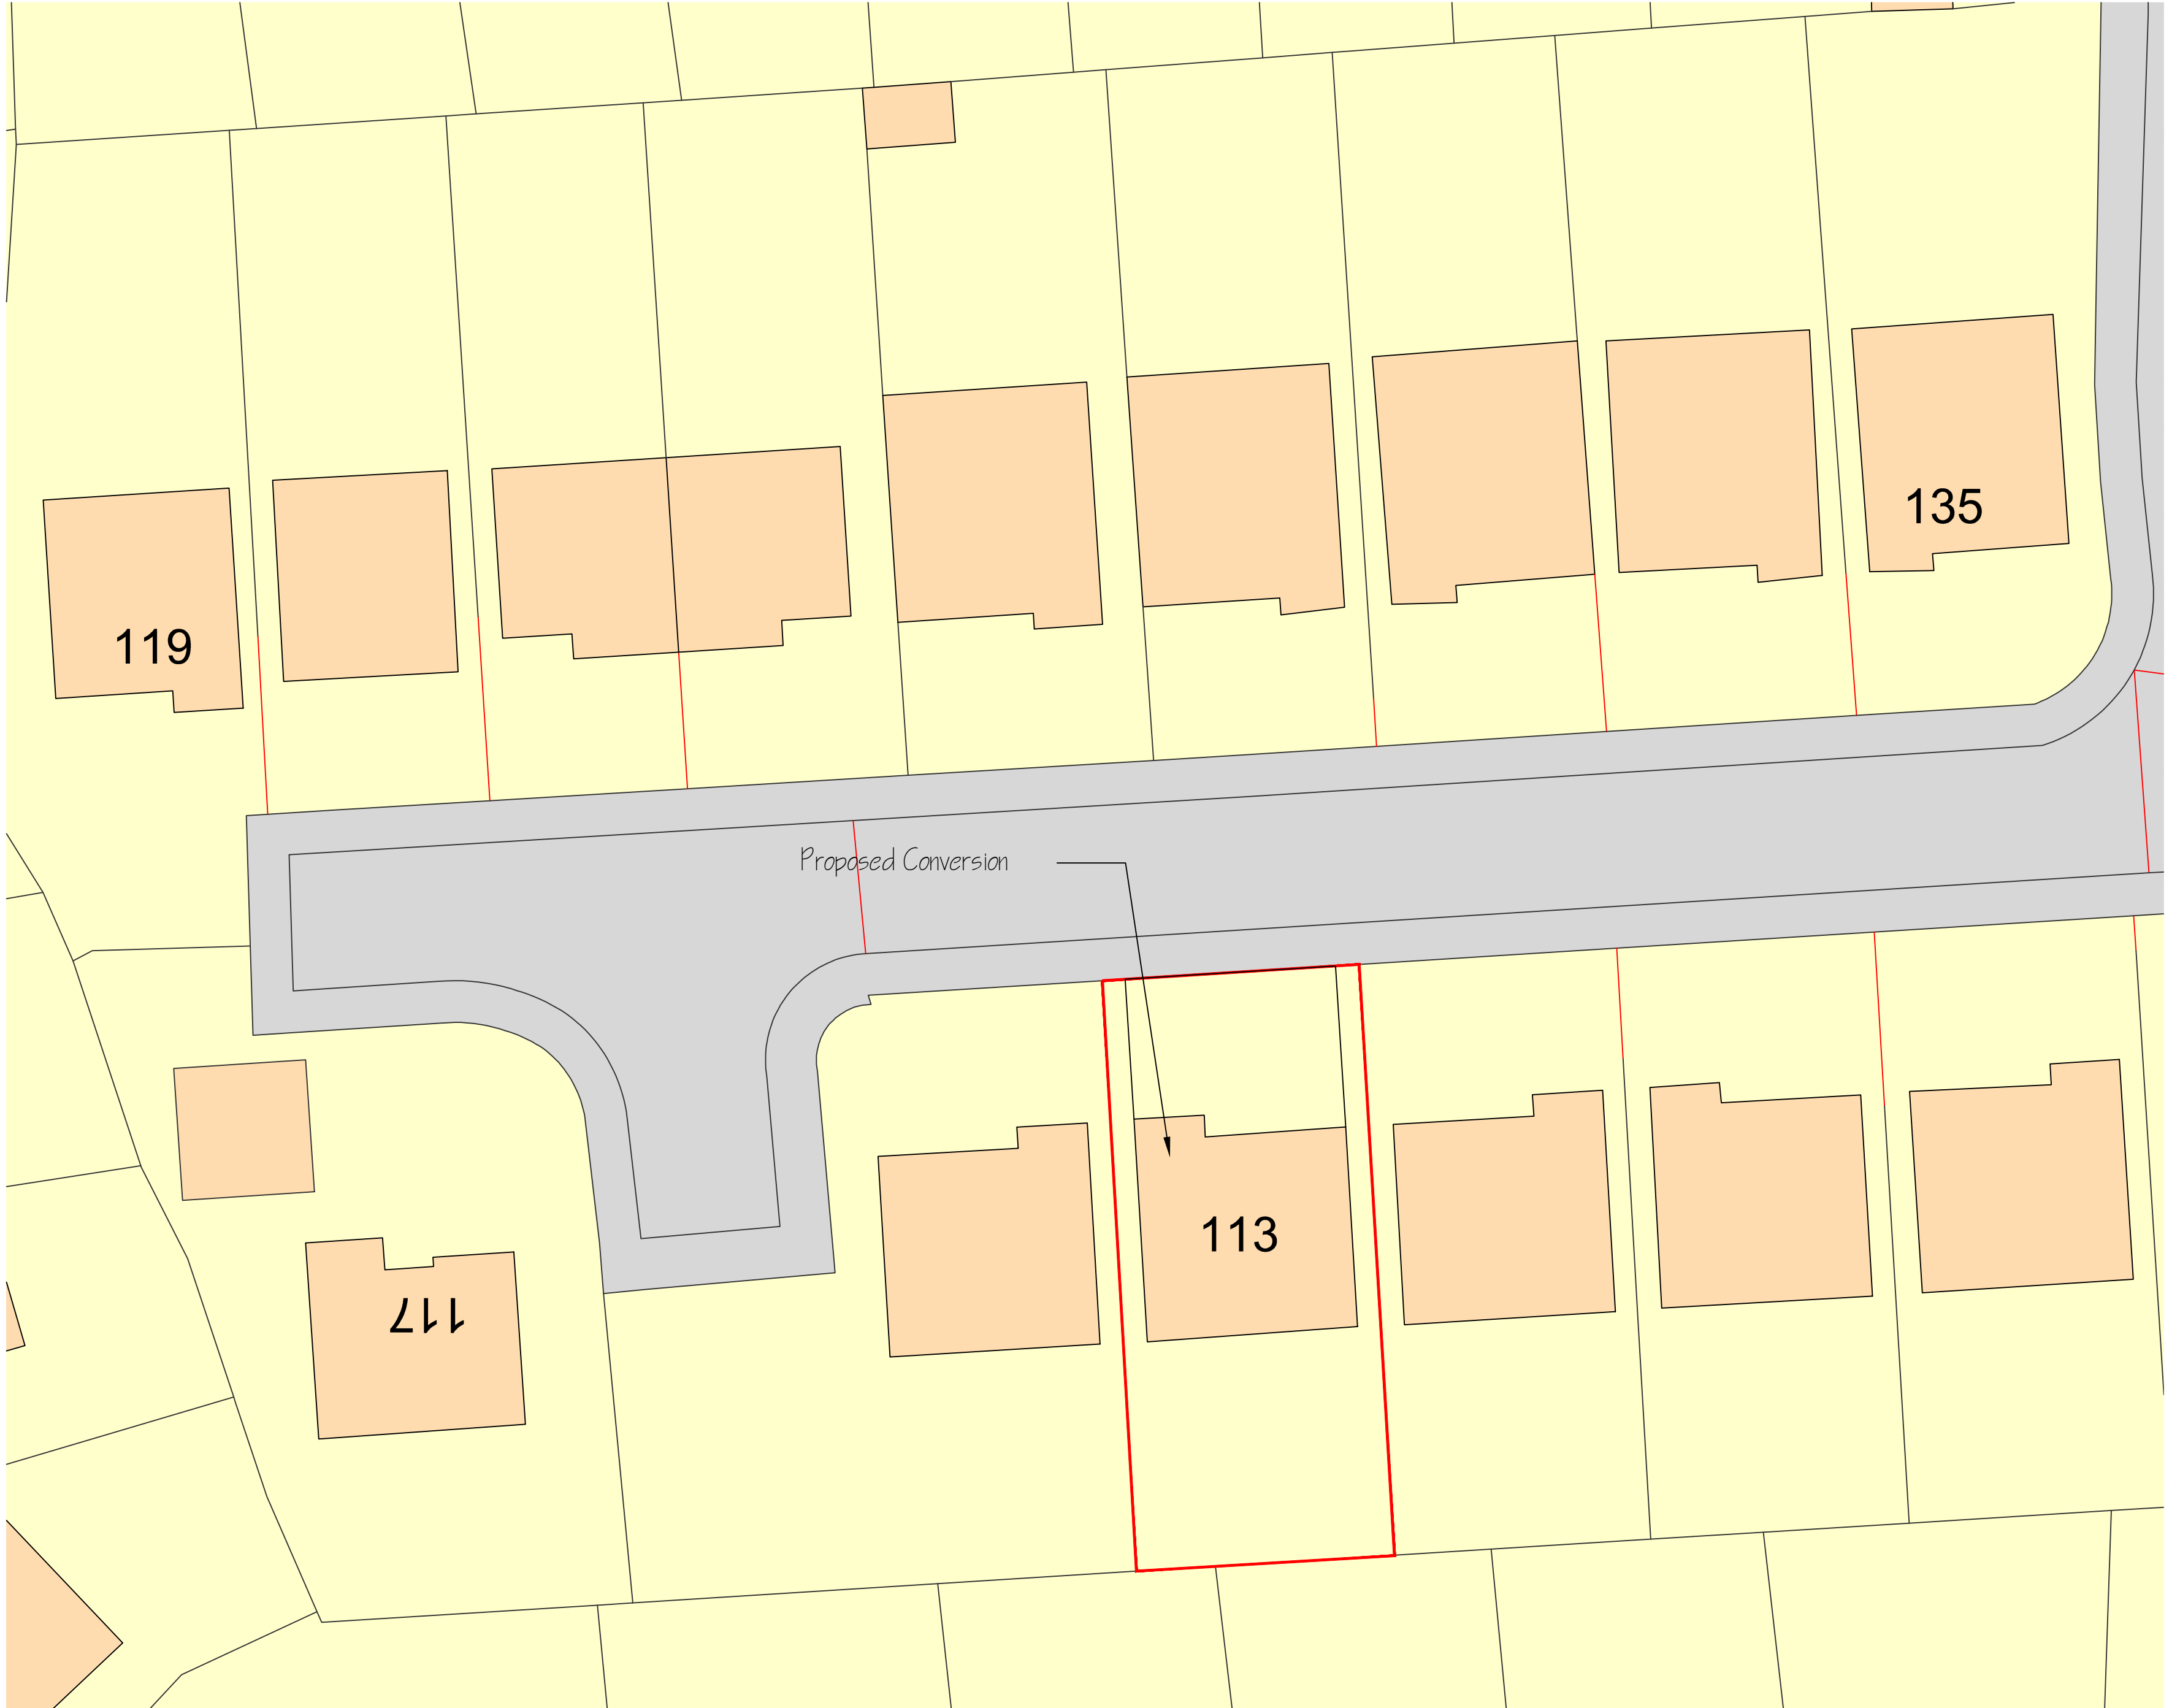

PROJECT: Garage Conversion

PROJECT ADDRESS: 113 Crumlyn Parc, Skewen, Neath, SAIO 6EF

DRAWING TITLE: Site Plan

DRAWING NUMBER: GC-1-001

DATE: 15 / 09 / 19