


REFER TO DRAWING J1CR/12 FOR CONSTRUCTION DETAILS
 REFER TO DRAWING J1CR/11 FOR DRAINAGE DETAILS
 REFER TO DRAWING J1CR/10 FOR SECTION A-A

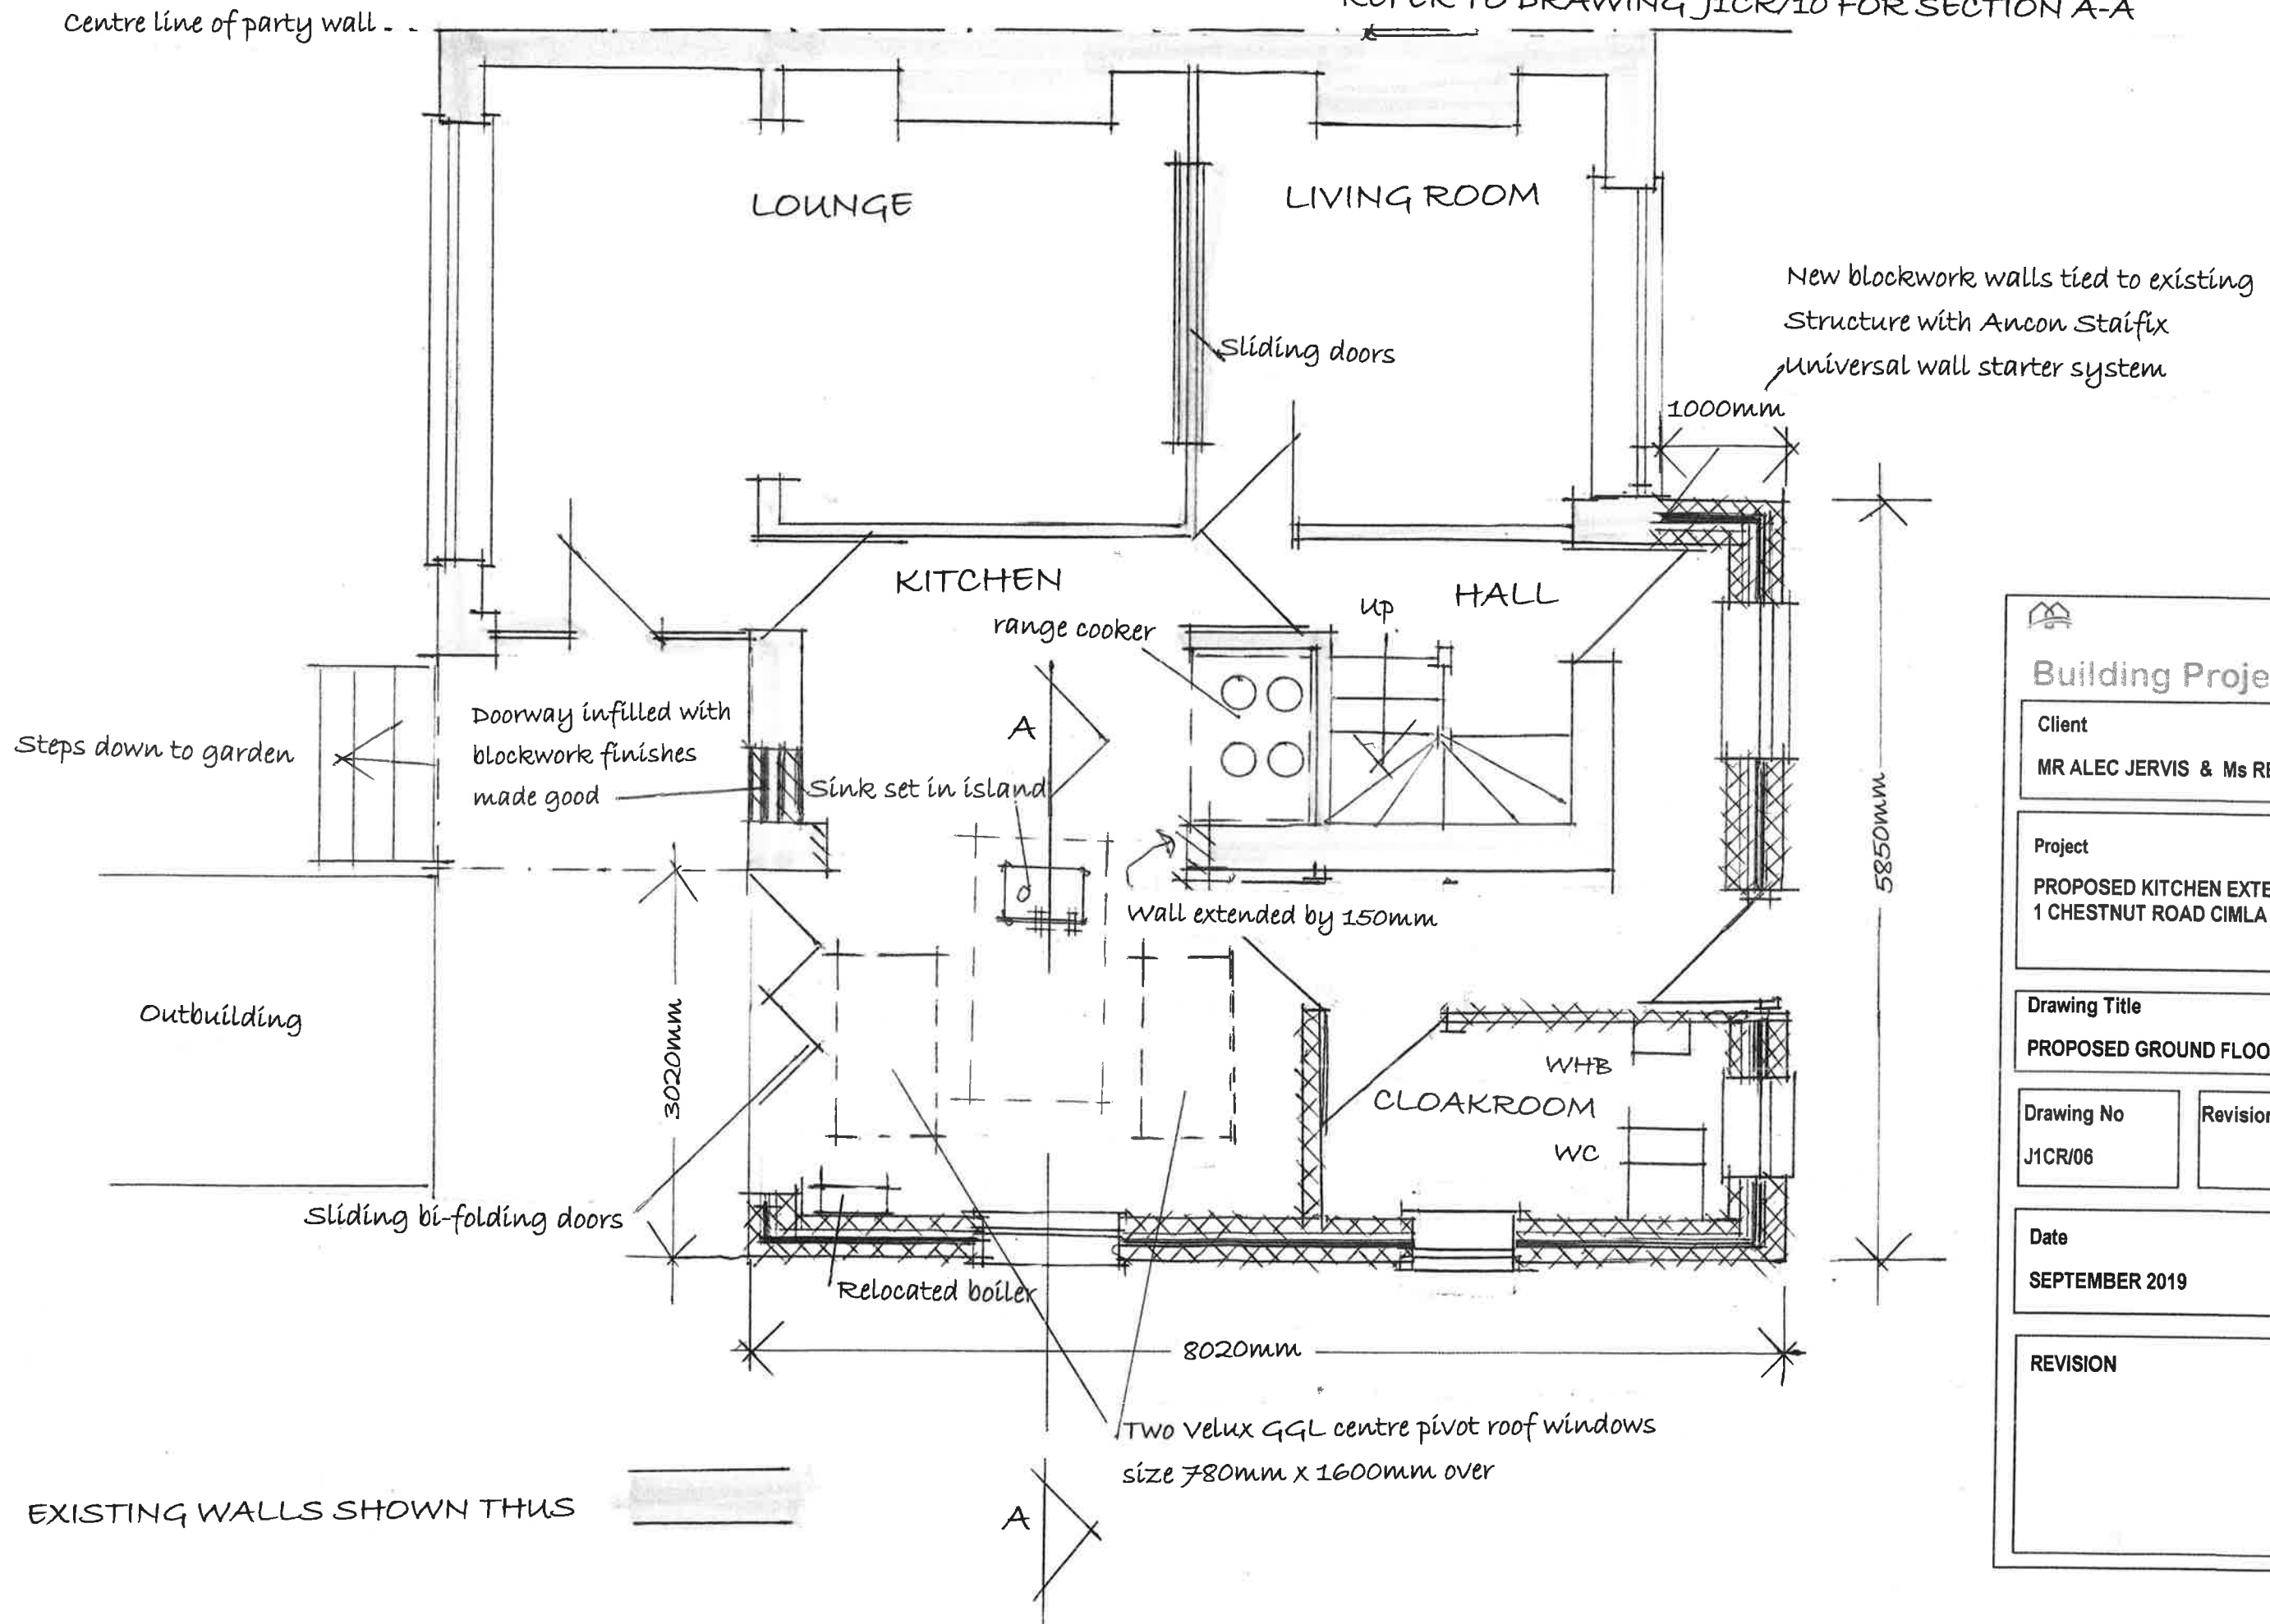

Building Project Services

Client

MR ALEC JERVIS & Ms REBECCA JENKINS

Project

PROPOSED KITCHEN EXTENSION AT
1 CHESTNUT ROAD CIMLA NEATH

Drawing Title

PROPOSED GROUND FLOOR PLAN

Drawing No

J1CR/06

Revision

Scales

1:50

Date

SEPTEMBER 2019

REVISION