


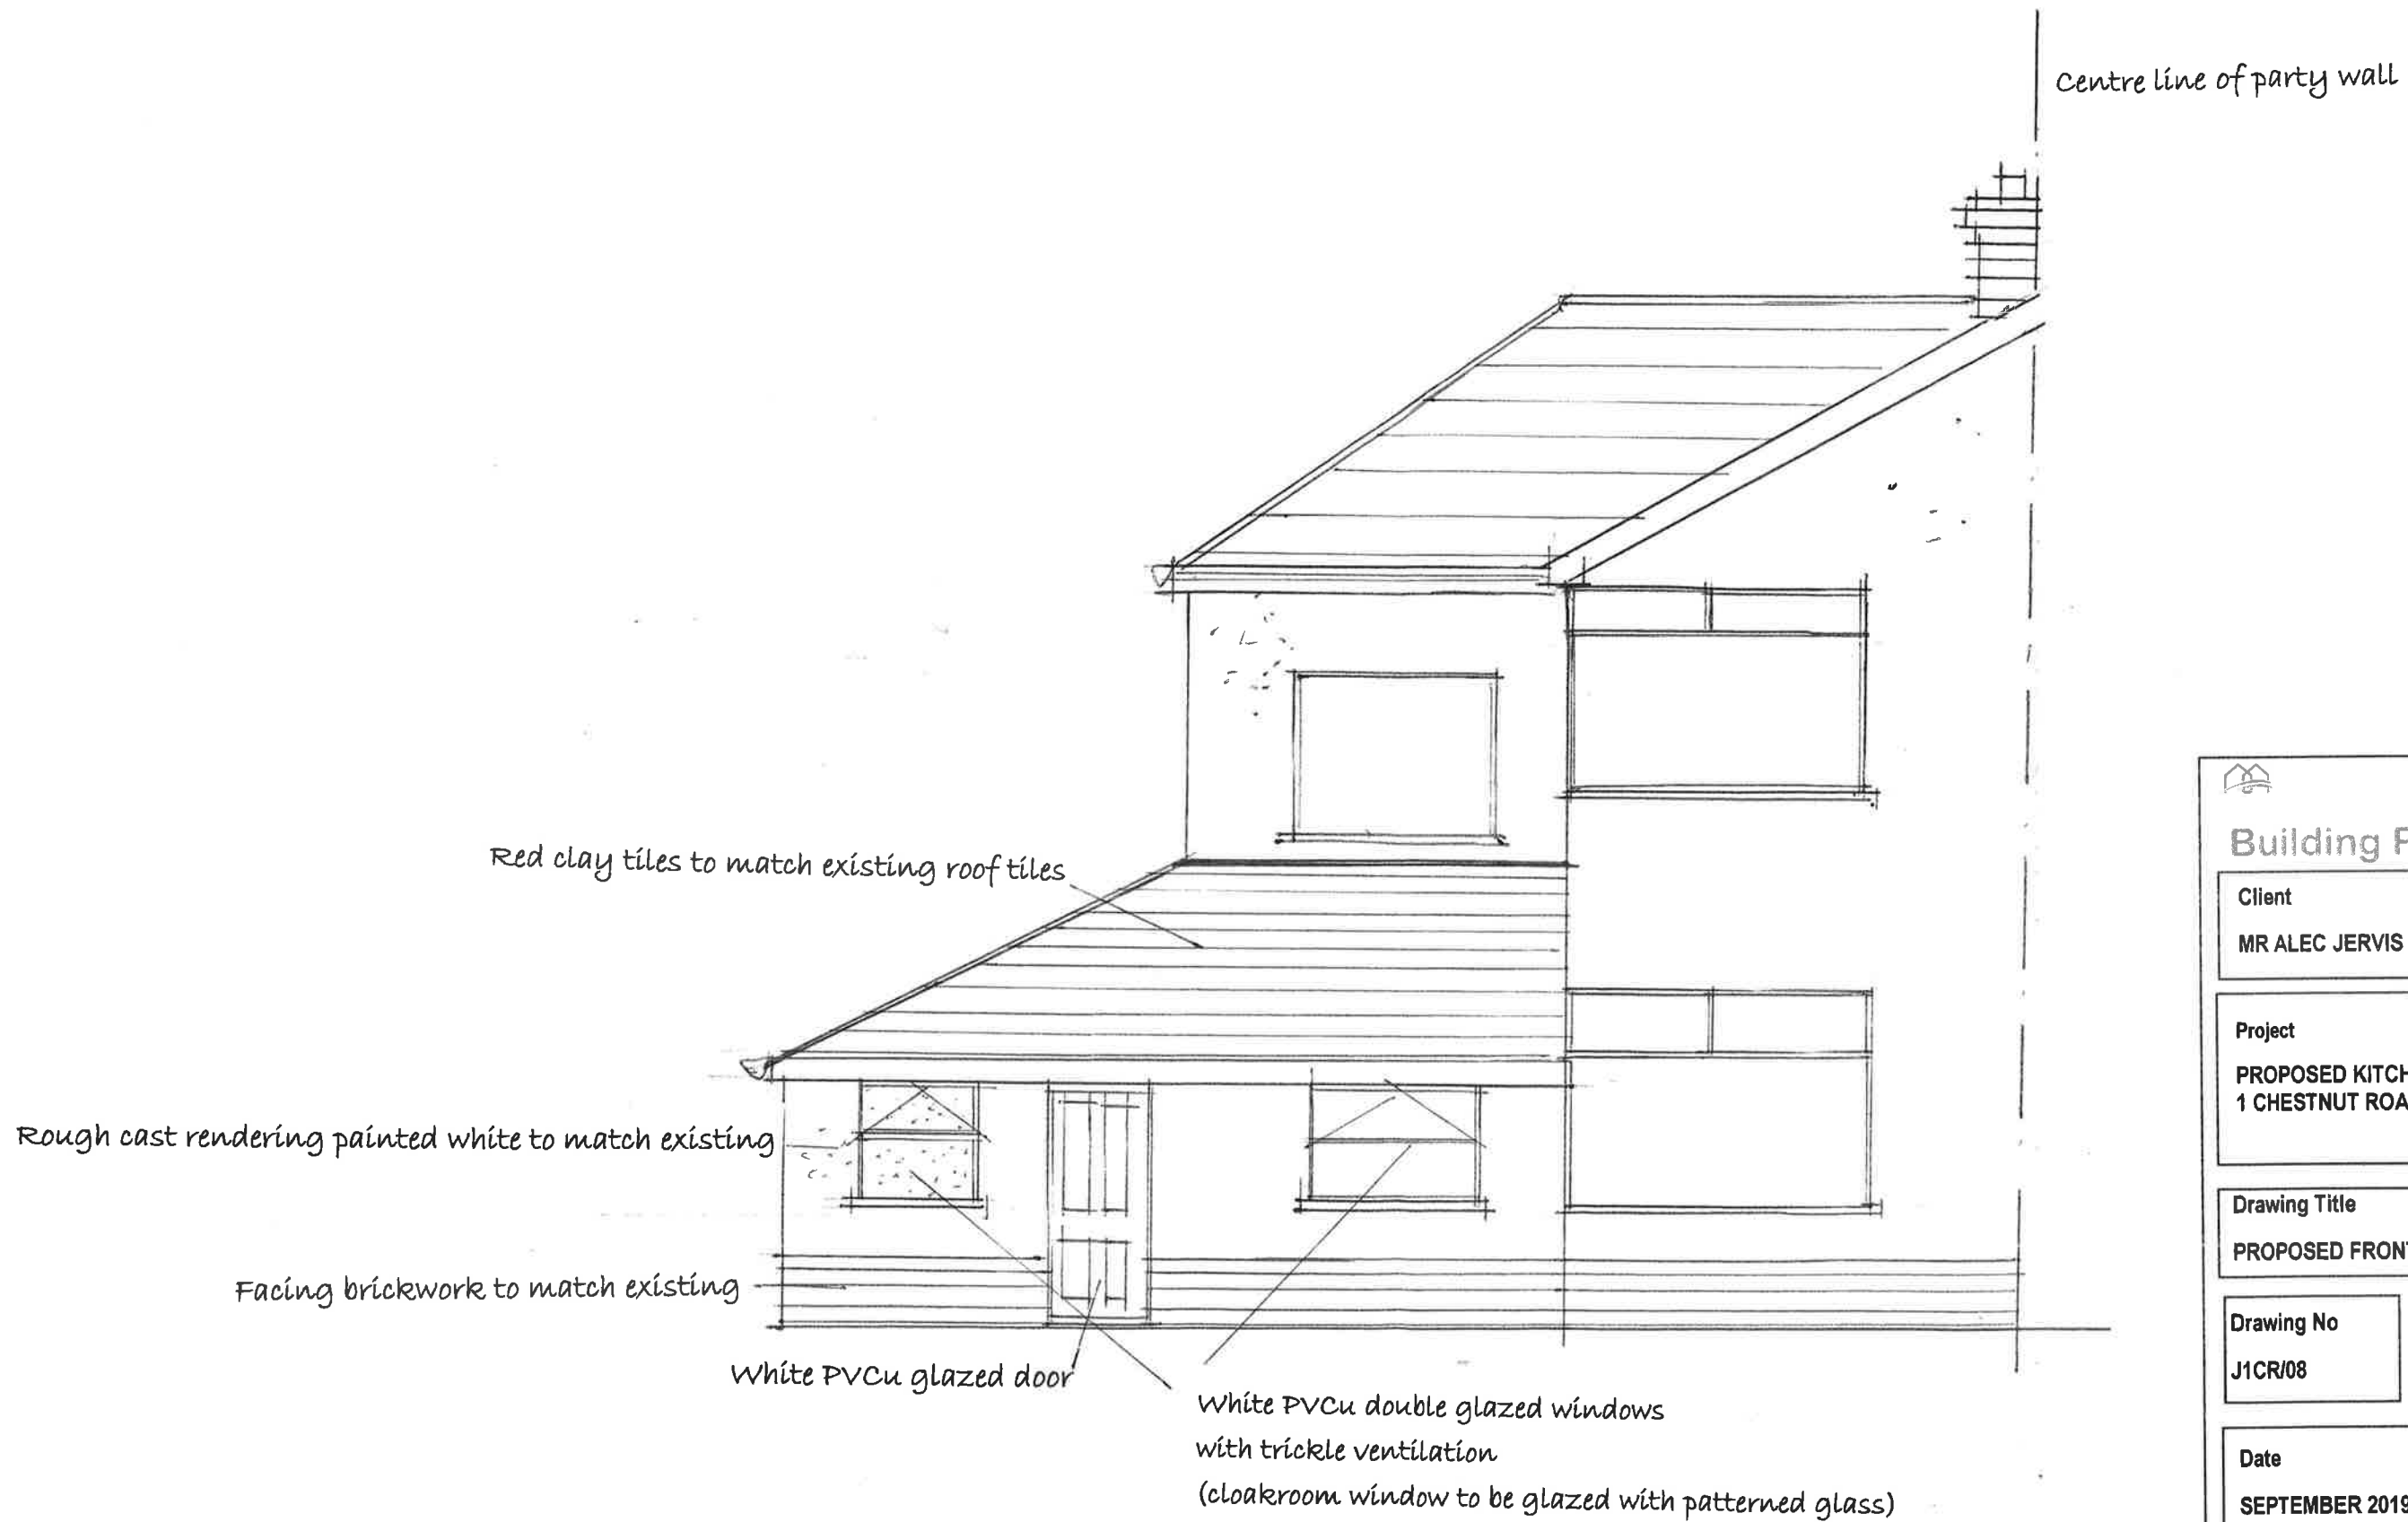

 Building Project Services		
Client MR ALEC JERVIS & Ms REBECCA JENKINS		
Project PROPOSED KITCHEN EXTENSION AT 1 CHESTNUT ROAD CIMLA NEATH		
Drawing Title PROPOSED FRONT ELEVATION		
Drawing No J1CR/08	Revision	Scales 1:50
Date SEPTEMBER 2019		
REVISION		