



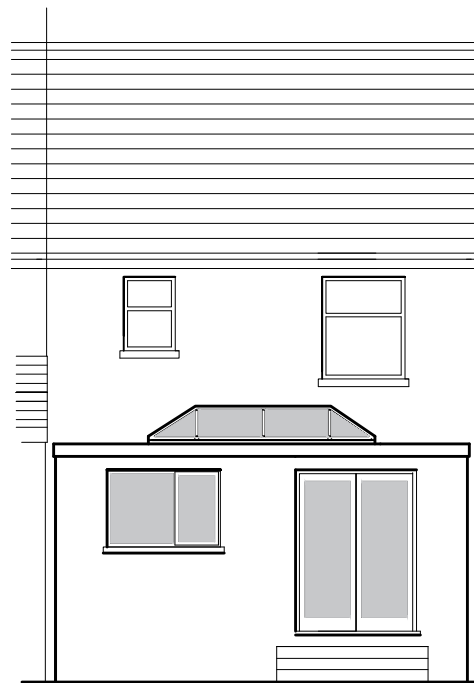


Proposed Rear Elevation

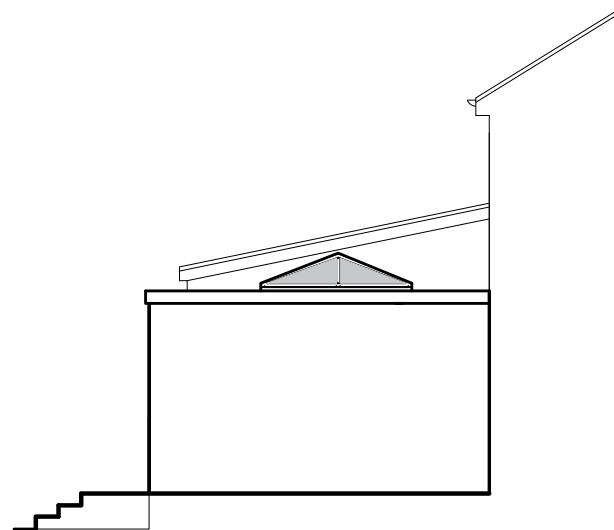


Proposed RH Side Elevation



Existing Rear Elevation

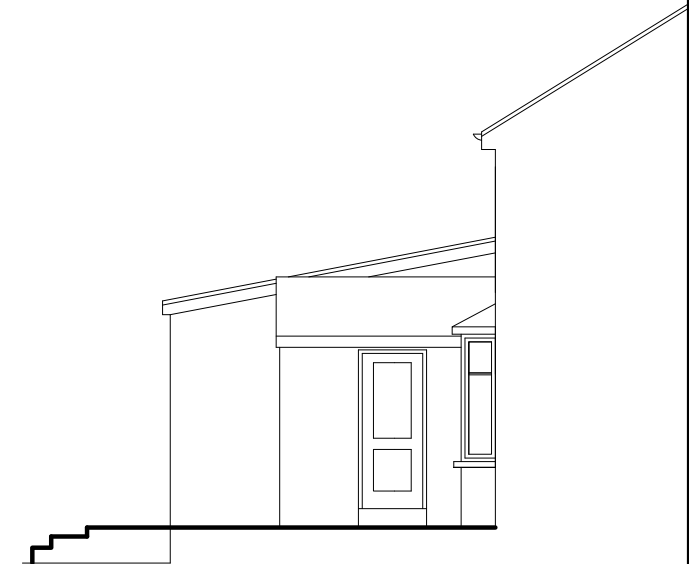

Existing RH Side Elevation

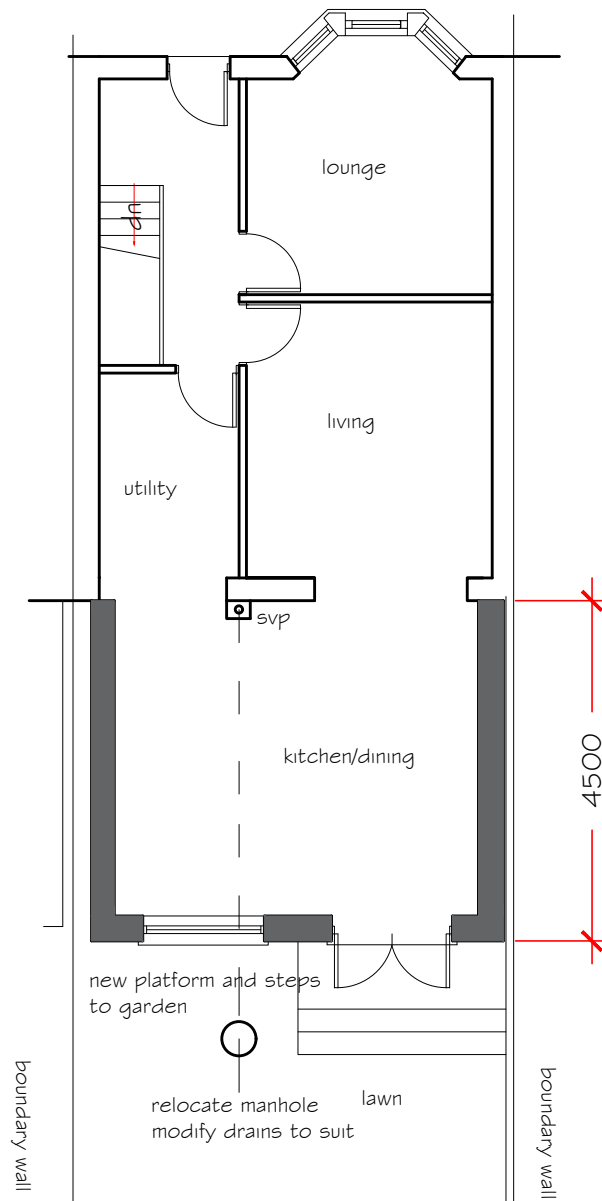

Proposed ground floor plan


PROPOSED FINISHES

Roof

flat roof with glass fibre finish with lantern roof light
PVCu fascia, soffit and barge boards.
PVCu rainwater goods

Walls

rendered finish
windows and doors
upvc double glazed units

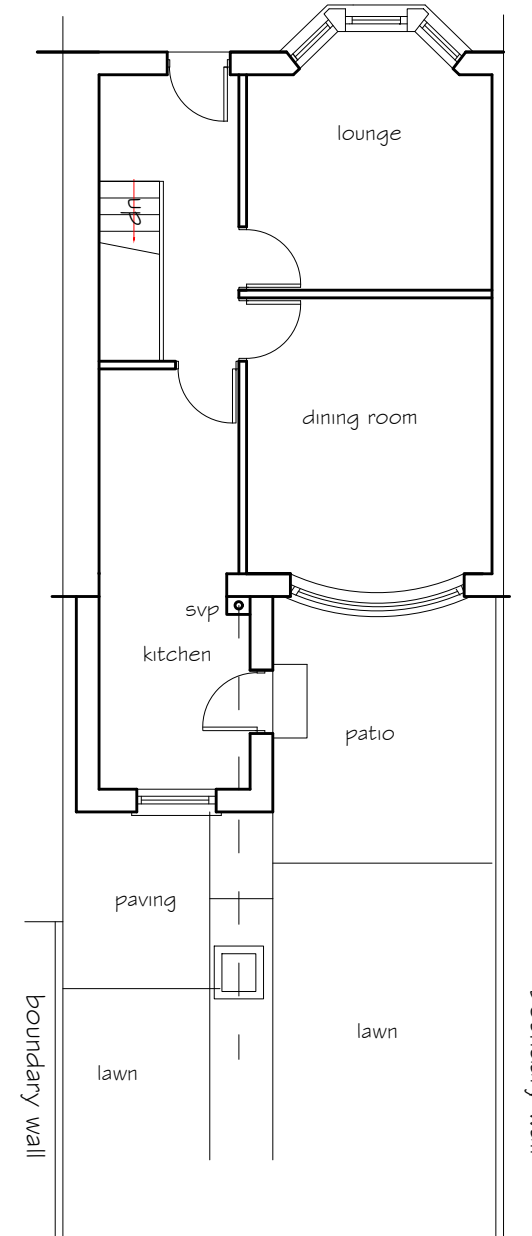

Existing ground floor plan

EXISTING FINISHES

Roof

Concrete tile with plain concrete ridge tiles
PVCu fascia, soffit and barge boards.
PVCu rainwater goods

Walls

rendered finish
windows and doors
upvc double glazed units

Proposed kitchen/dining
extension
64 St Pauls Road
Port Talbot

existing & proposed
elevations and floor plans

drawing No 64SPR - 01

date Sept 2019 scale 1:100