


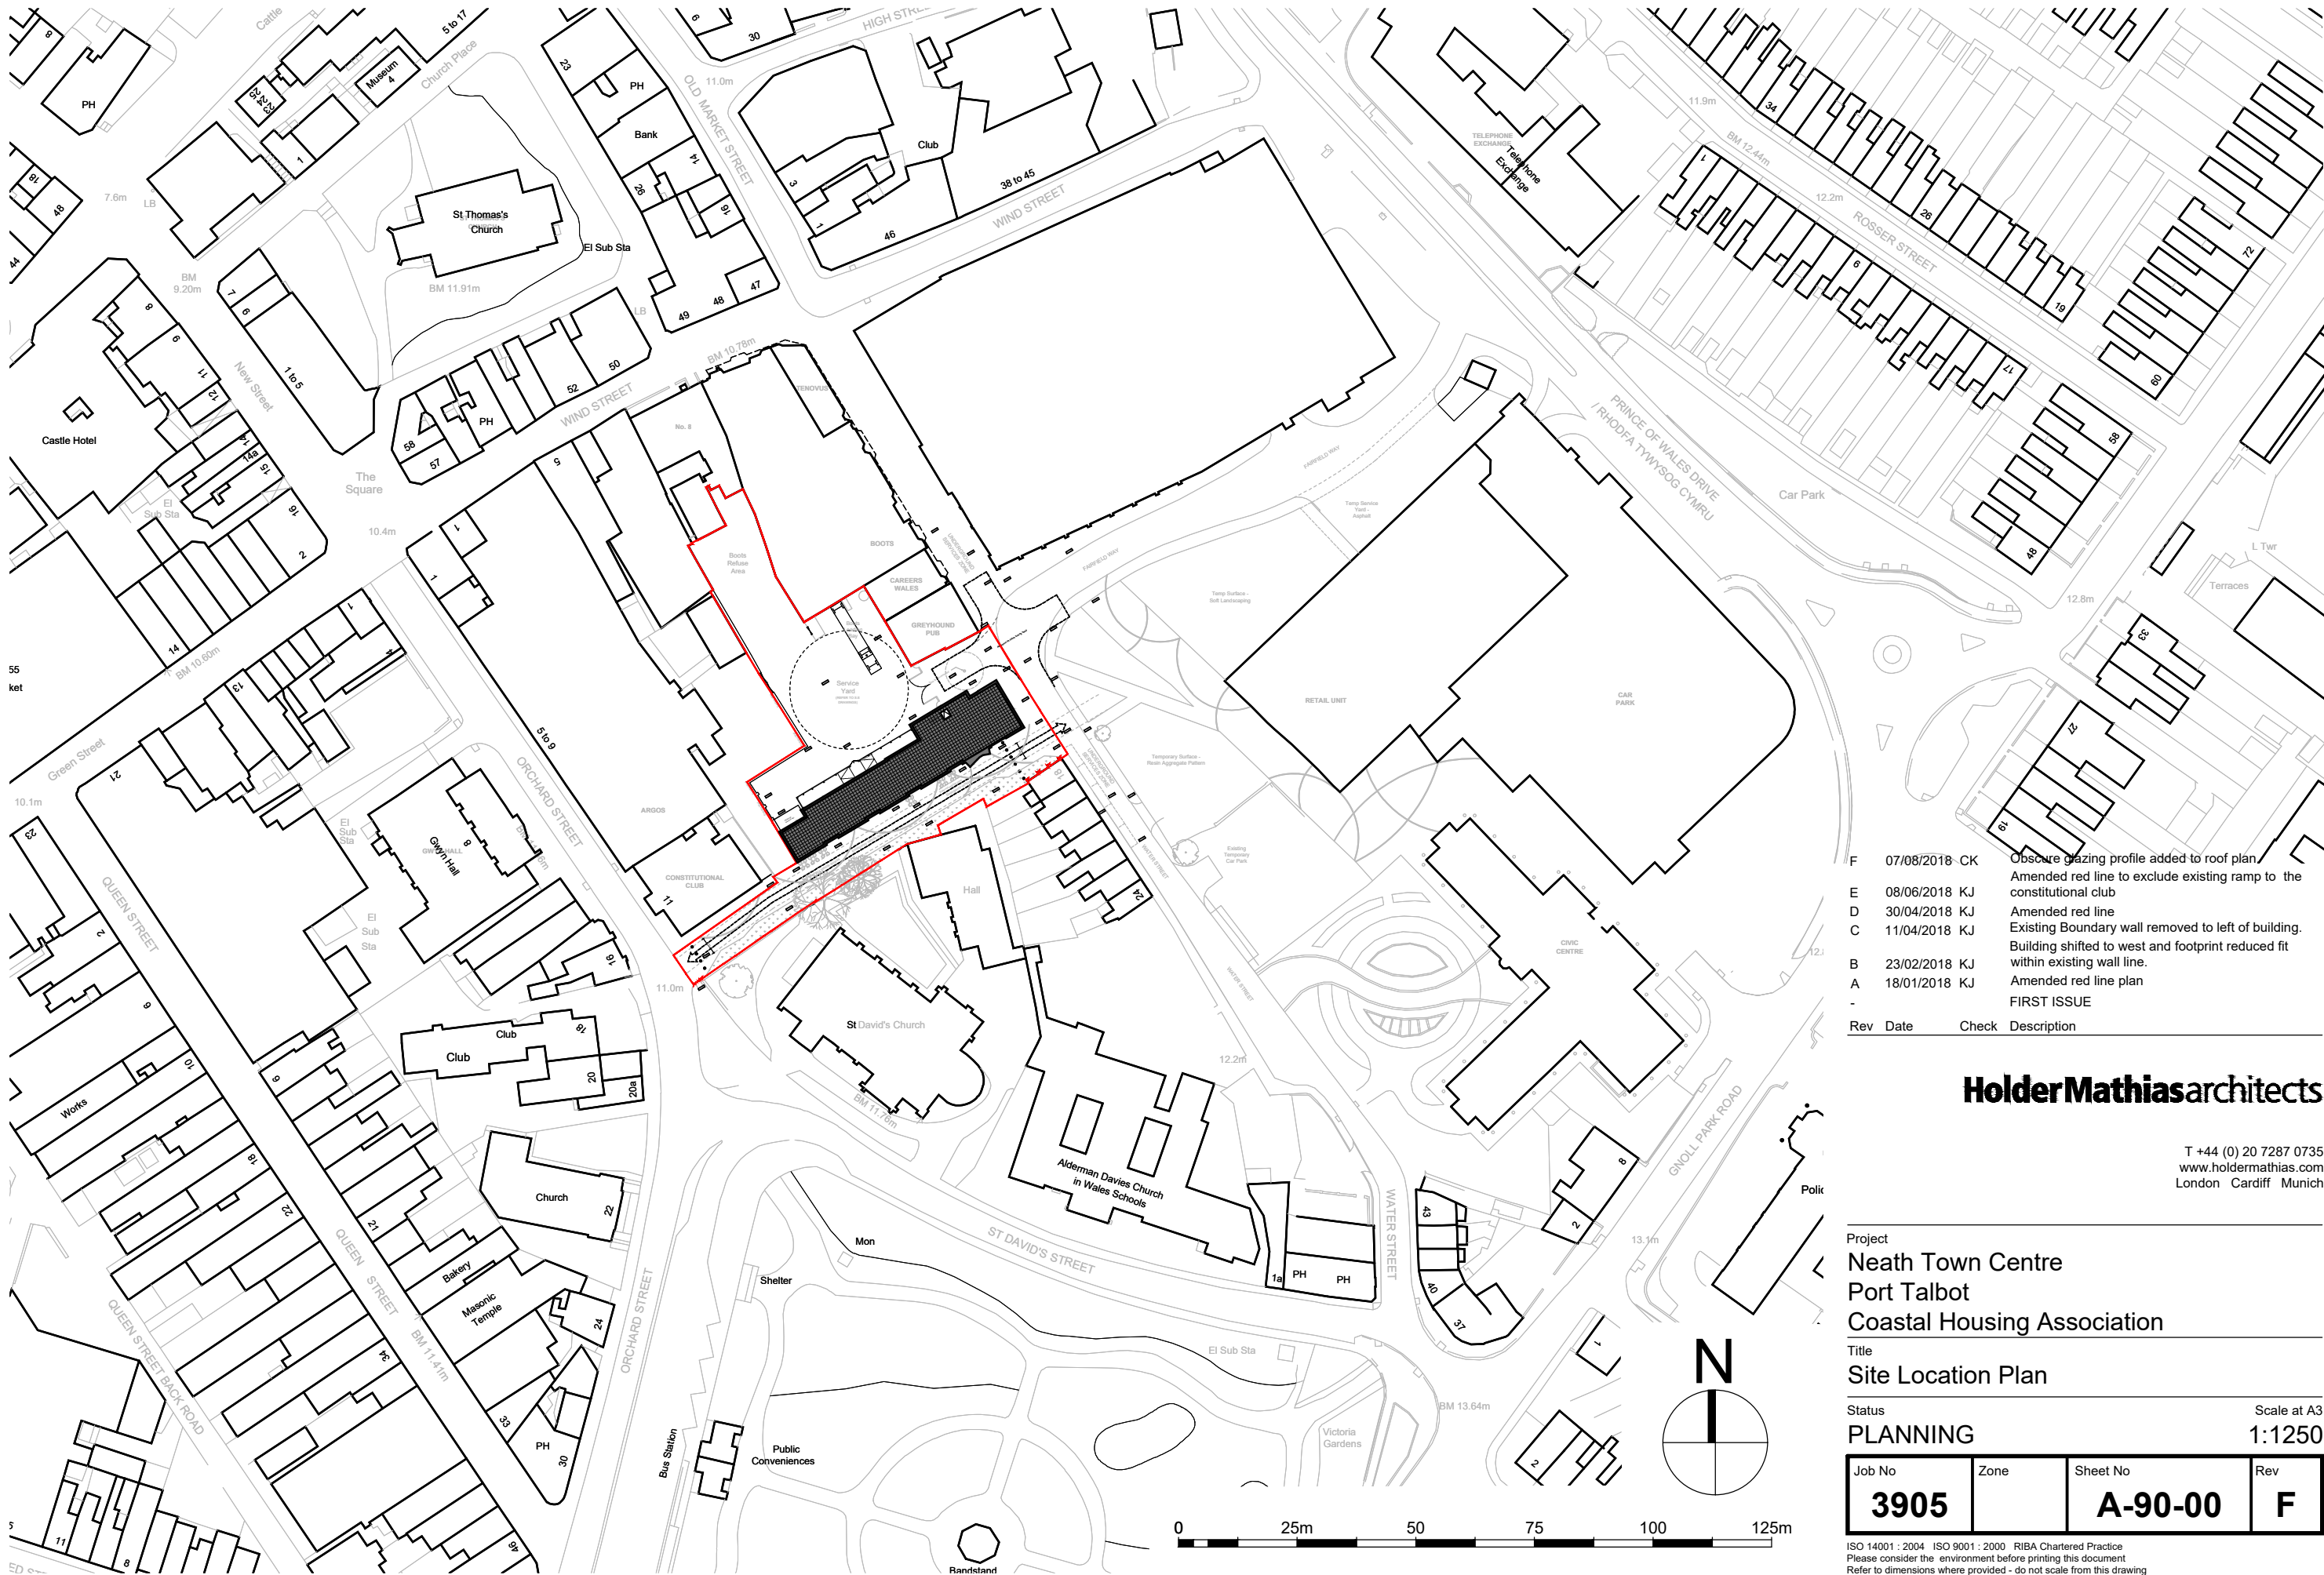

F	07/08/2018	CK	Obscure gazing profile added to roof plan.
E	08/06/2018	KJ	Amended red line to exclude existing ramp to the constitutional club
D	30/04/2018	KJ	Amended red line
C	11/04/2018	KJ	Existing Boundary wall removed to left of building.
B	23/02/2018	KJ	Building shifted to west and footprint reduced fit within existing wall line.
A	18/01/2018	KJ	Amended red line plan
-			FIRST ISSUE
Rev	Date	Check	Description

HolderMathiasarchitects

T +44 (0) 20 7287 0735
www.holdermathias.com
London Cardiff Munich

Project
Neath Town Centre
Port Talbot
Coastal Housing Association

Title
Site Location Plan

Status
PLANNING

Scale at A3
1:1250

Job No	Zone	Sheet No	Rev
3905		A-90-00	F

ISO 14001 : 2004 ISO 9001 : 2000 RIBA Chartered Practice
Please consider the environment before printing this document
Refer to dimensions where provided - do not scale from this drawing