


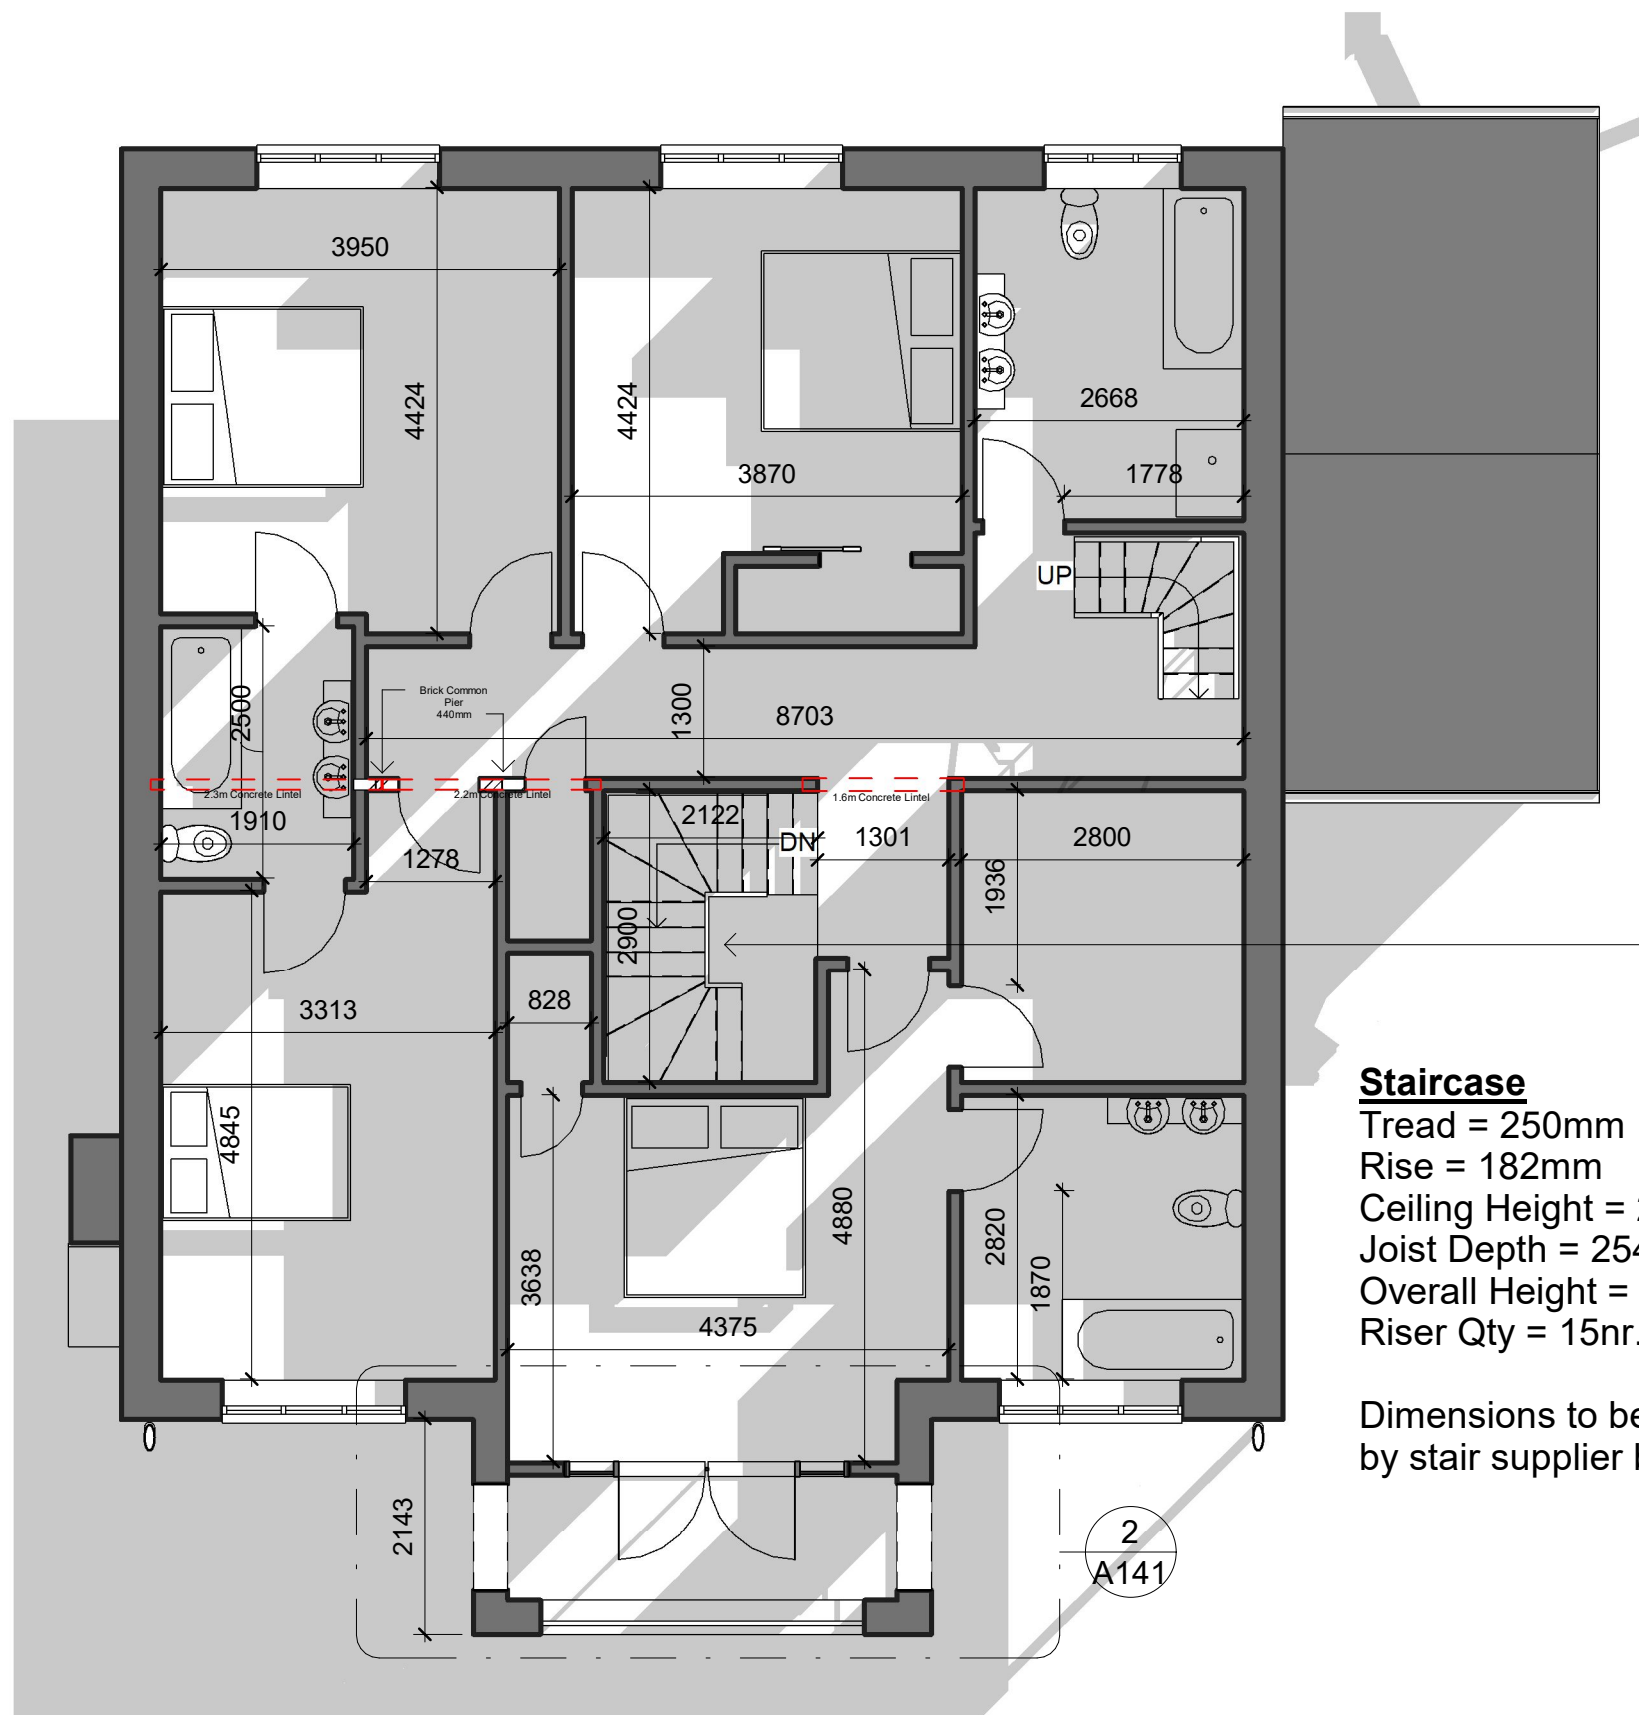


Staircase

Tread = 250mm
 Rise = 182mm
 Ceiling Height = 2475mm
 Joist Depth = 254mm
 Overall Height = 2729mm
 Riser Qty = 15nr.

Dimensions to be checked on site
 by stair supplier before manufacture.

NOTES:

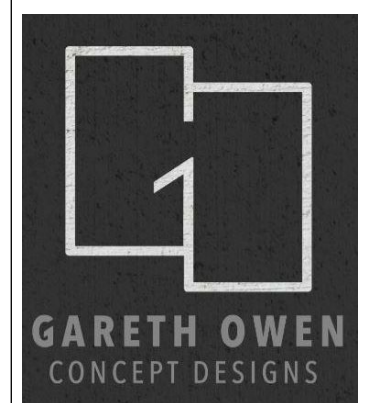

DRAWING STATUS

Details

PROJECT

Plot 19 Varteg Fawr, Bryn

TITLE

Proposed 1st Floor Plan

CLIENT

Mr A Condon

DRAWN BY
Gareth Owen

DATE
11.07.19

SCALE (@A3)
1 : 75

PROJECT NO.
AC01

DRAWING NO.
A102

REV
E

GO CONCEPT DESIGNS, 9 DARWIN RD, PORT TALBOT, SA12 6BT
 GOConceptDesigns@hotmail.com

1

1st Floor Plan

1 : 75