



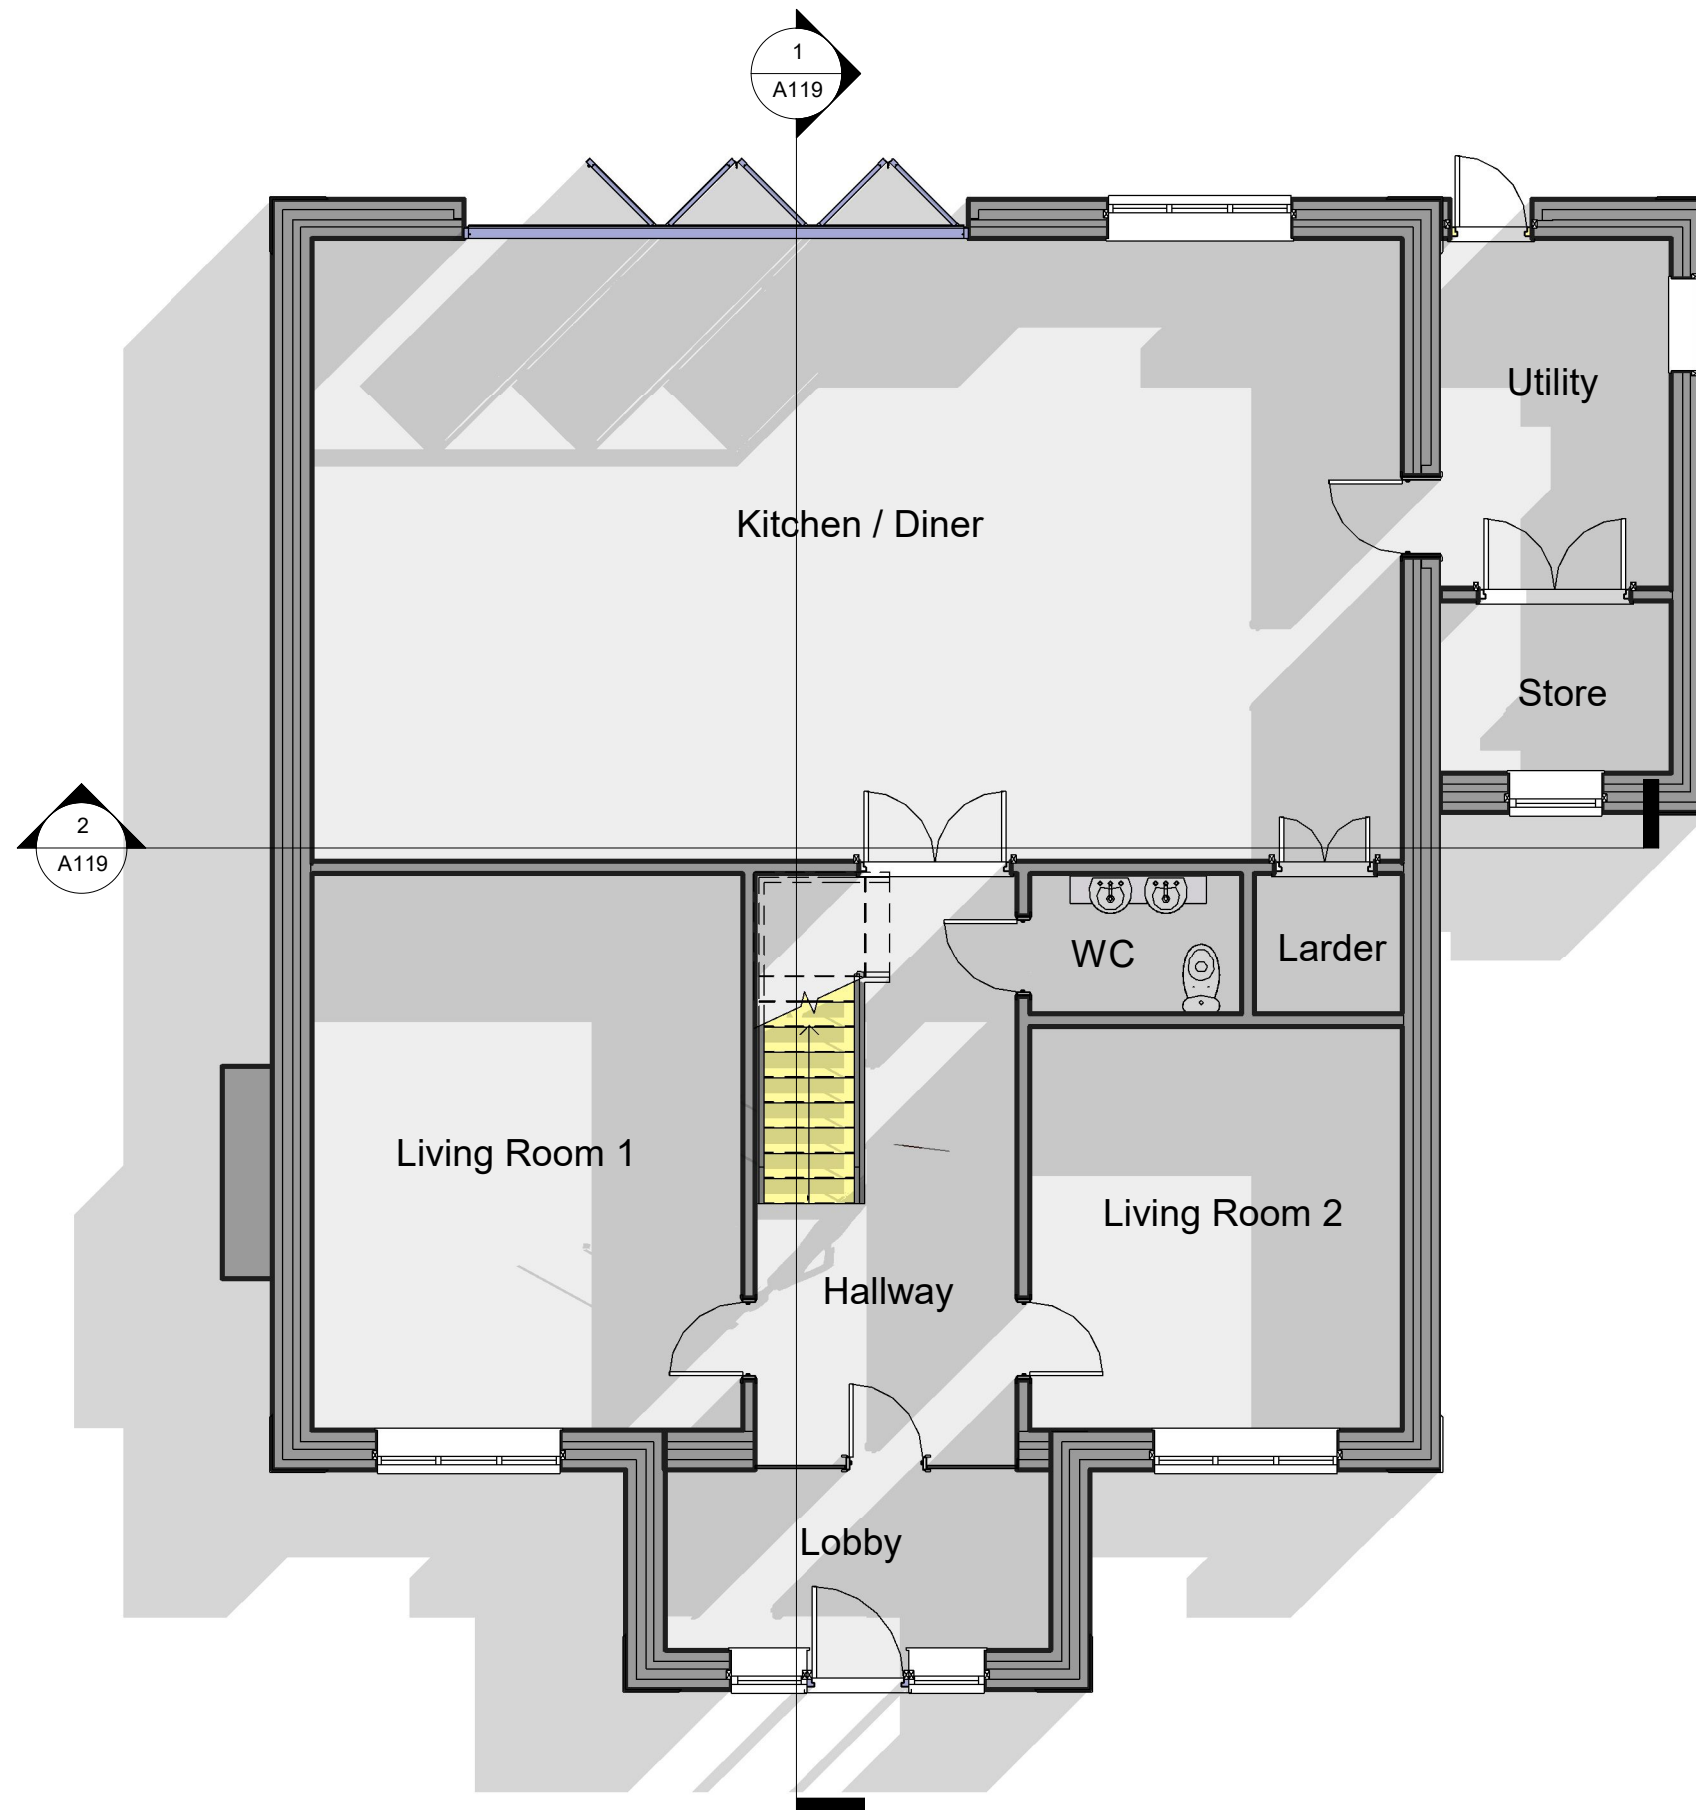

NOTES:

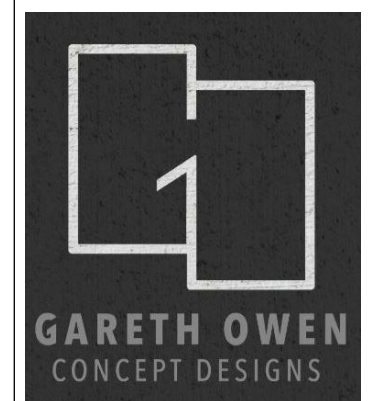

DRAWING STATUS

PLANNING

PROJECT

Plot 19 Varteg Fawr, Bryn

TITLE

Proposed Ground Floor Plan

CLIENT

Mr A Condon

DRAWN BY
Gareth Owen

DATE
16.11.18

SCALE (@A3)
1 : 75

PROJECT NO.
AC01

DRAWING NO.
A101

REV
D

GO CONCEPT DESIGNS, 9 DARWIN RD, PORT TALBOT, SA12 6BT
GOConceptDesigns@hotmail.com

1

Ground Floor Plan

1 : 75