


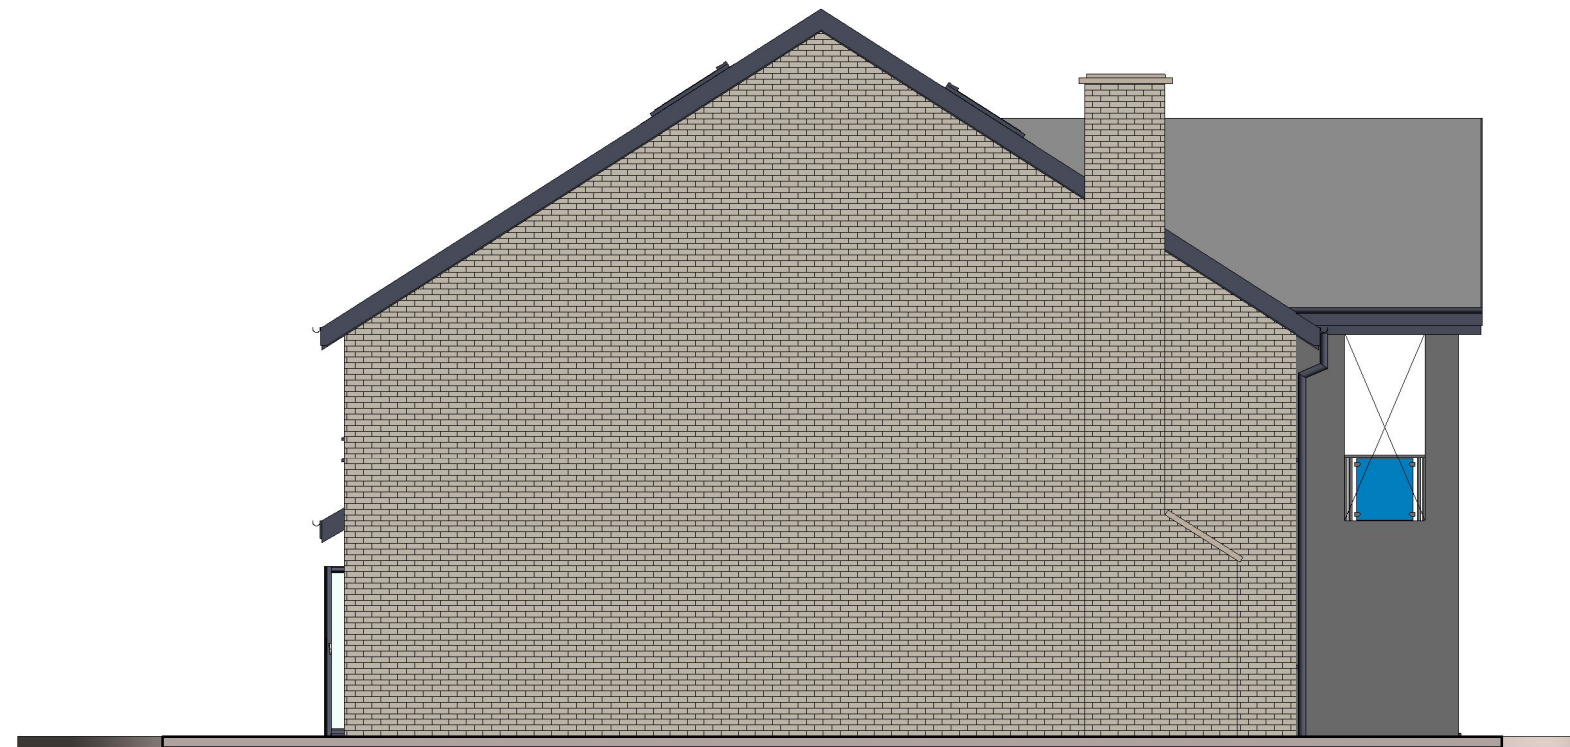

1 Right
1 : 100



2 Left
1 : 100

NOTES:



DRAWING STATUS

DESIGN

PROJECT

Plot 19 Varteg Fawr, Bryn

TITLE

Proposed Right & Left Elevations

CLIENT

Mr A Condon

DRAWN BY
Gareth Owen

DATE
20.09.19


SCALE (@A3)
1 : 100

PROJECT NO.
AC01


DRAWING NO.
A113

REV
E

GO CONCEPT DESIGNS, 9 DARWIN RD, PORT TALBOT, SA12 6BT
GOConceptDesigns@hotmail.com

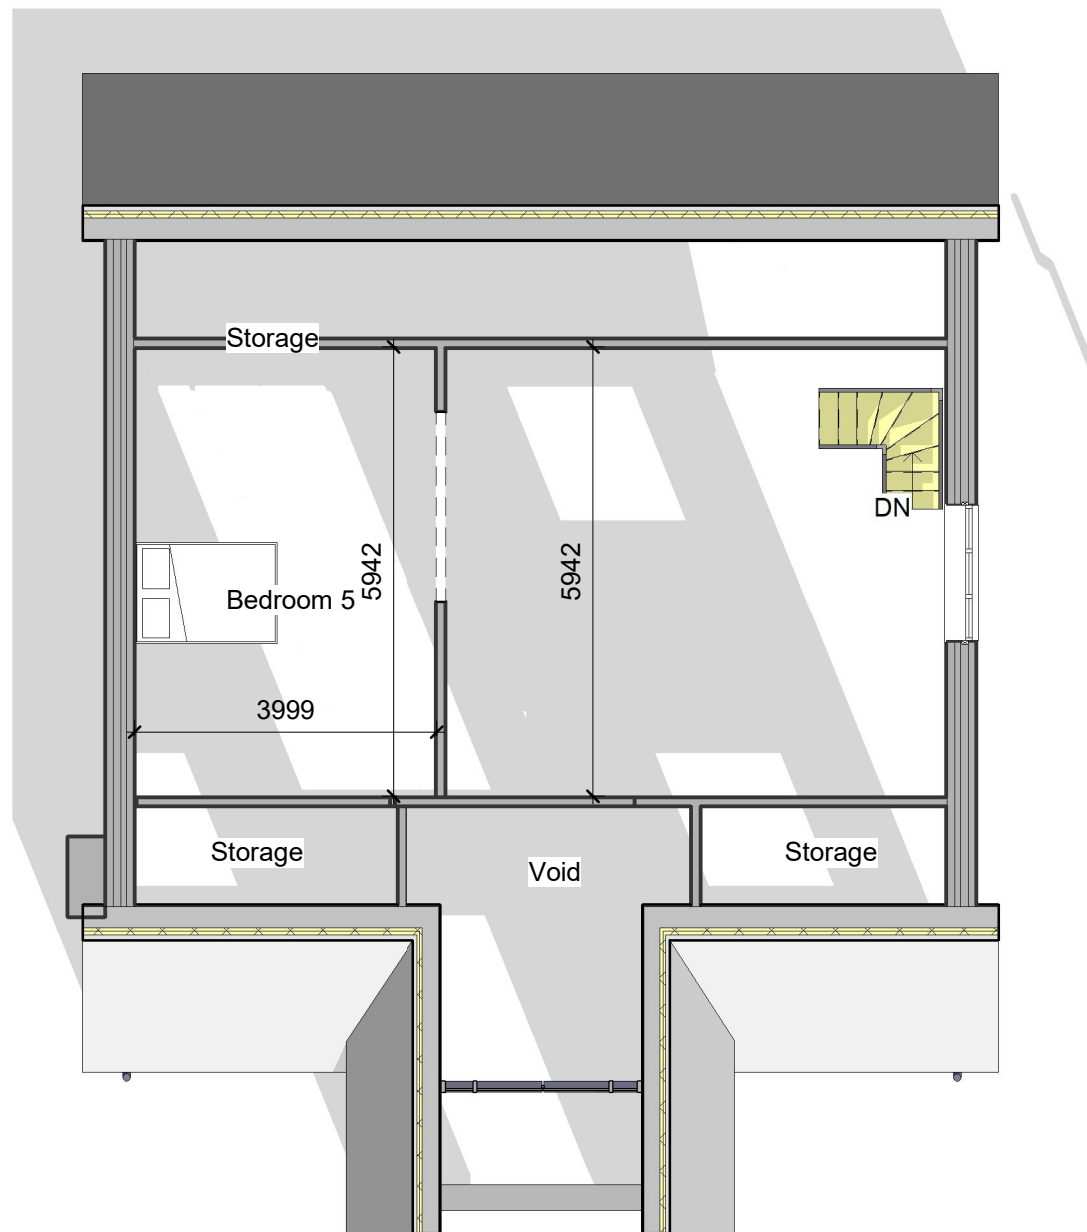

1 SF Plan
1 : 100

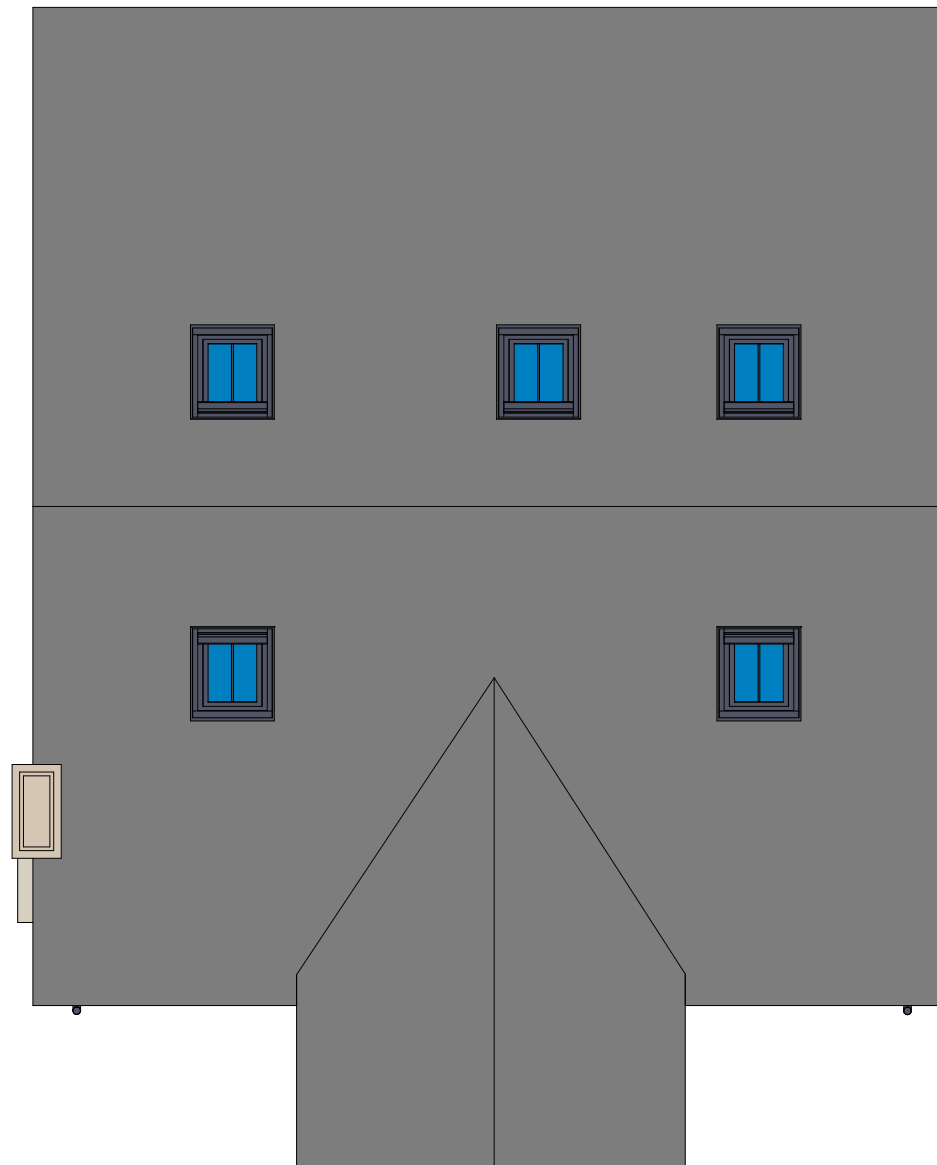

2 Roof Plan
1 : 100

NOTES:



DRAWING STATUS

DESIGN

PROJECT

Plot 19 Varteg Fawr, Bryn

TITLE

Second & Roof

CLIENT

Mr A Condon

DRAWN BY
Gareth Owen

DATE
20.09.19

SCALE (@A3)
1 : 100

PROJECT NO.
AC01

DRAWING NO.
A117

REV
D

GO CONCEPT DESIGNS, 9 DARWIN RD, PORT TALBOT, SA12 6BT
GOConceptDesigns@hotmail.com