

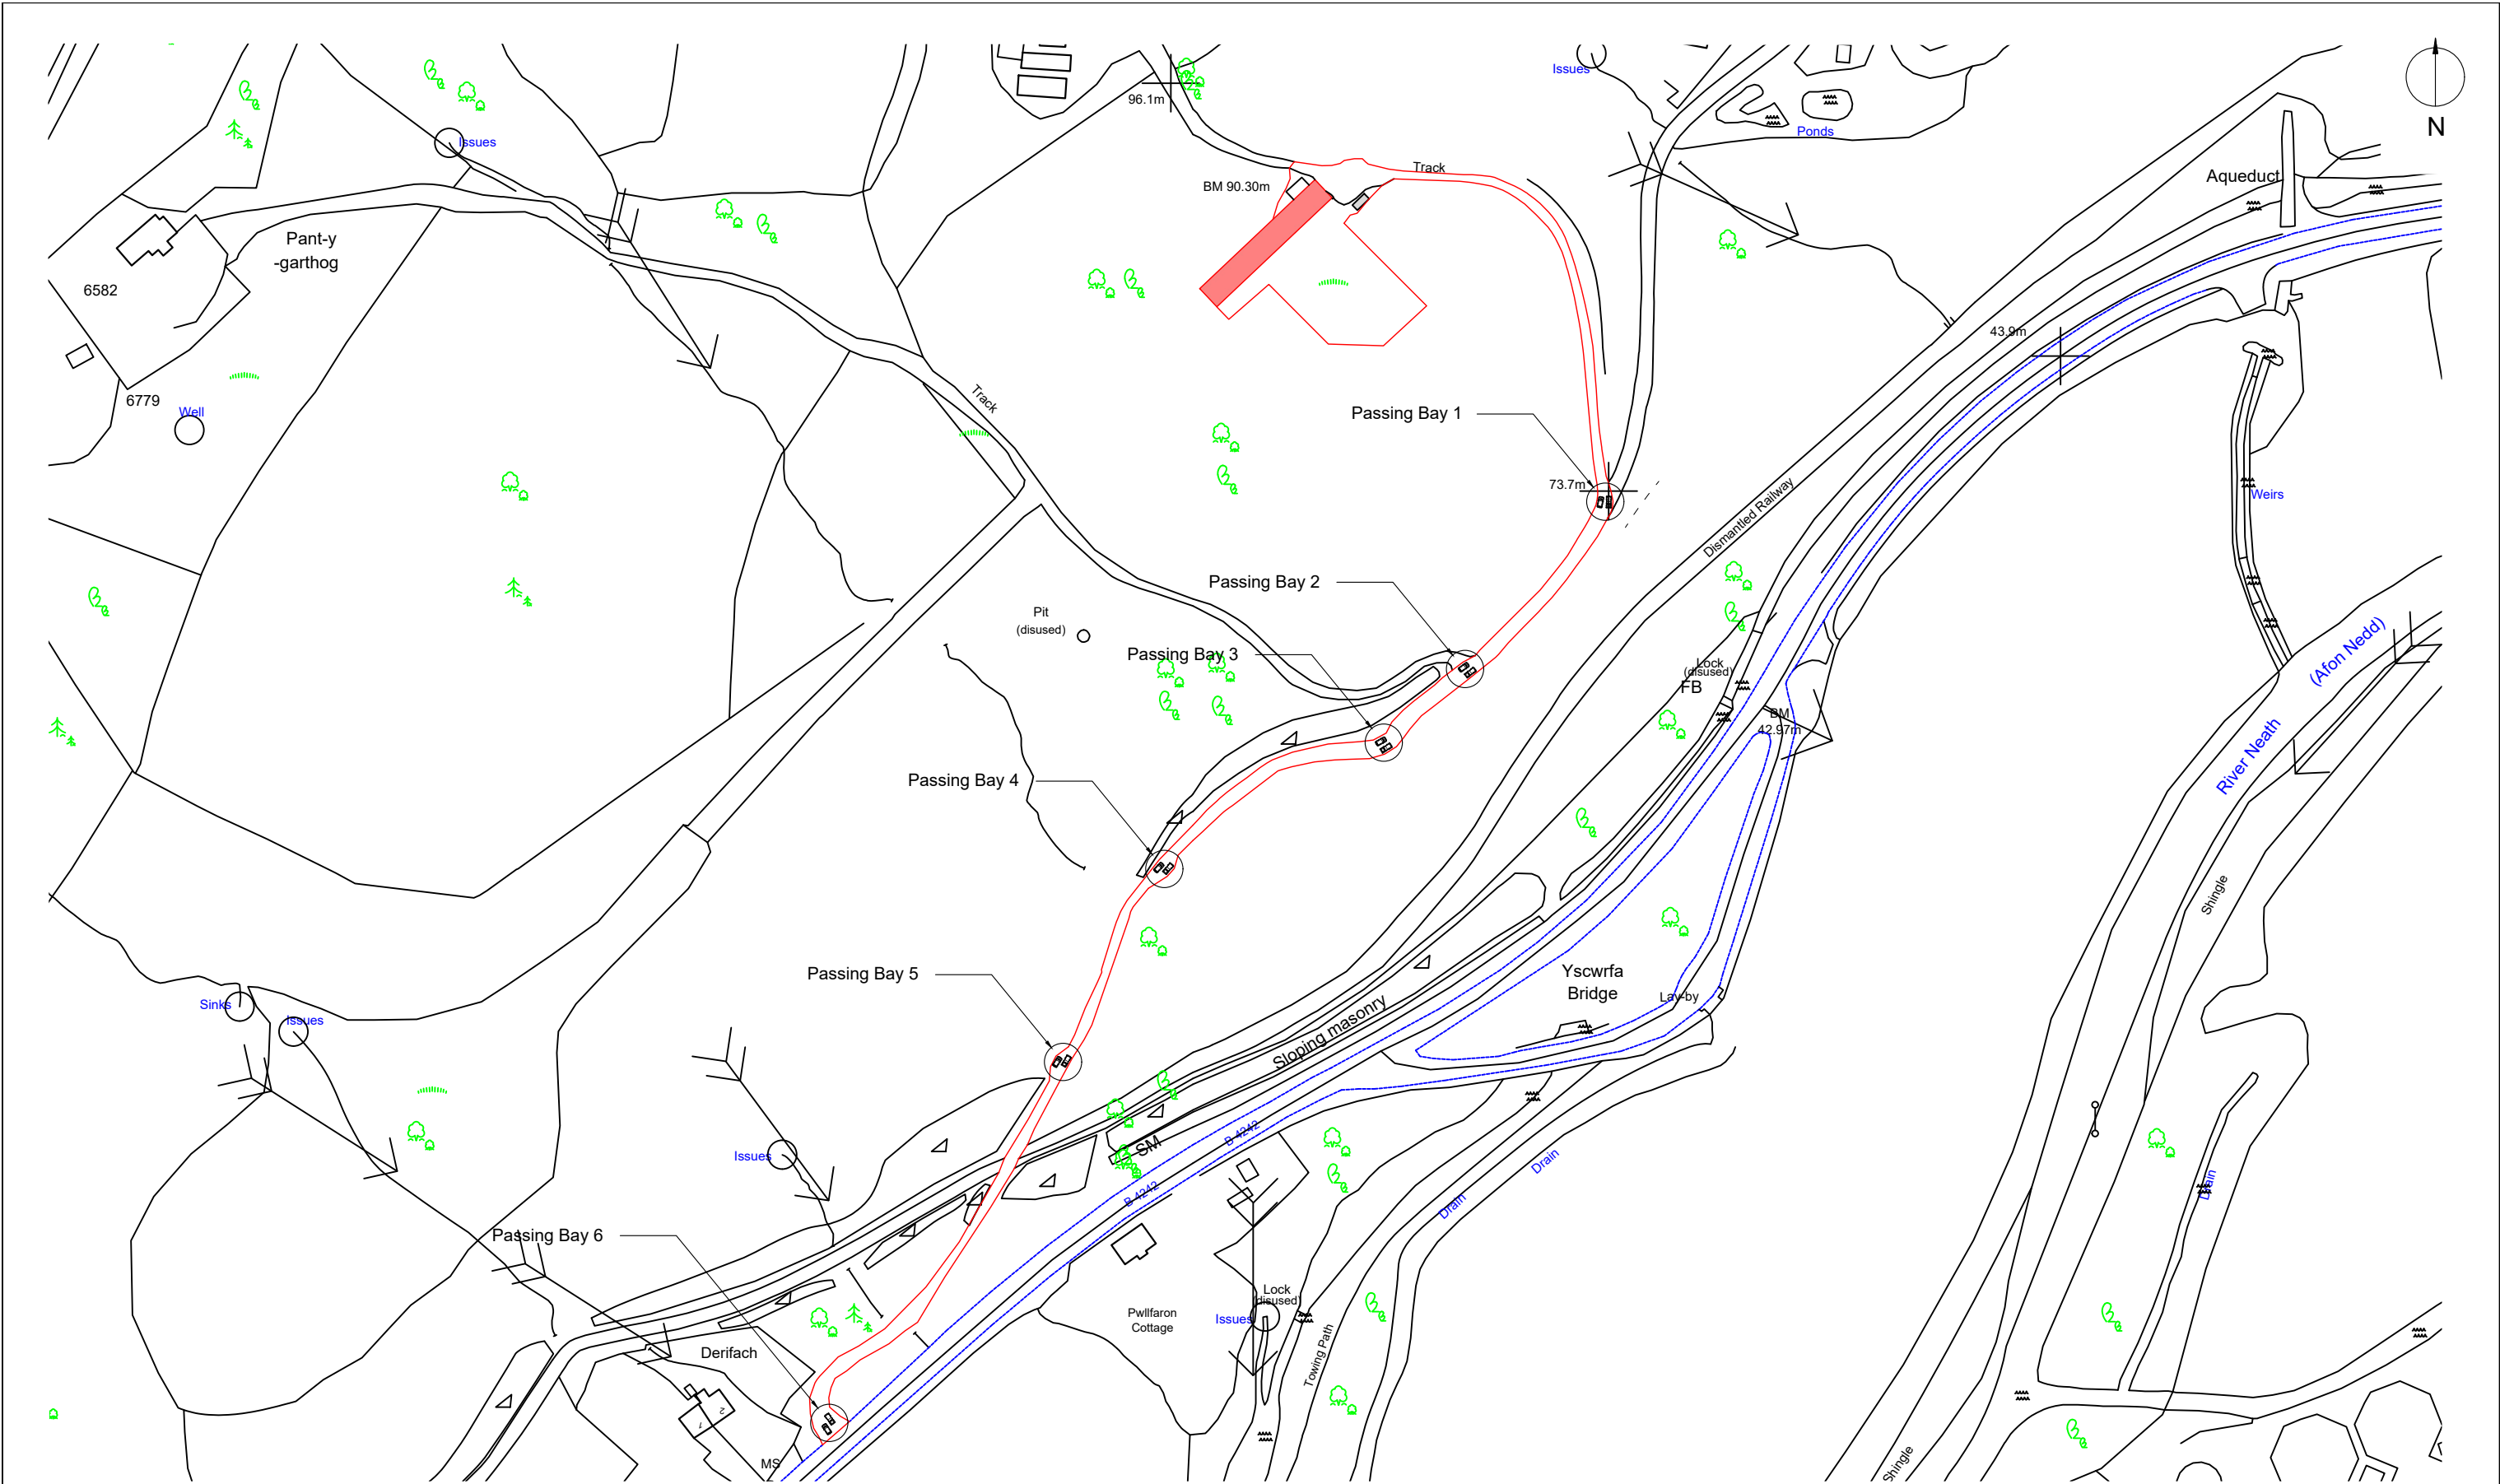


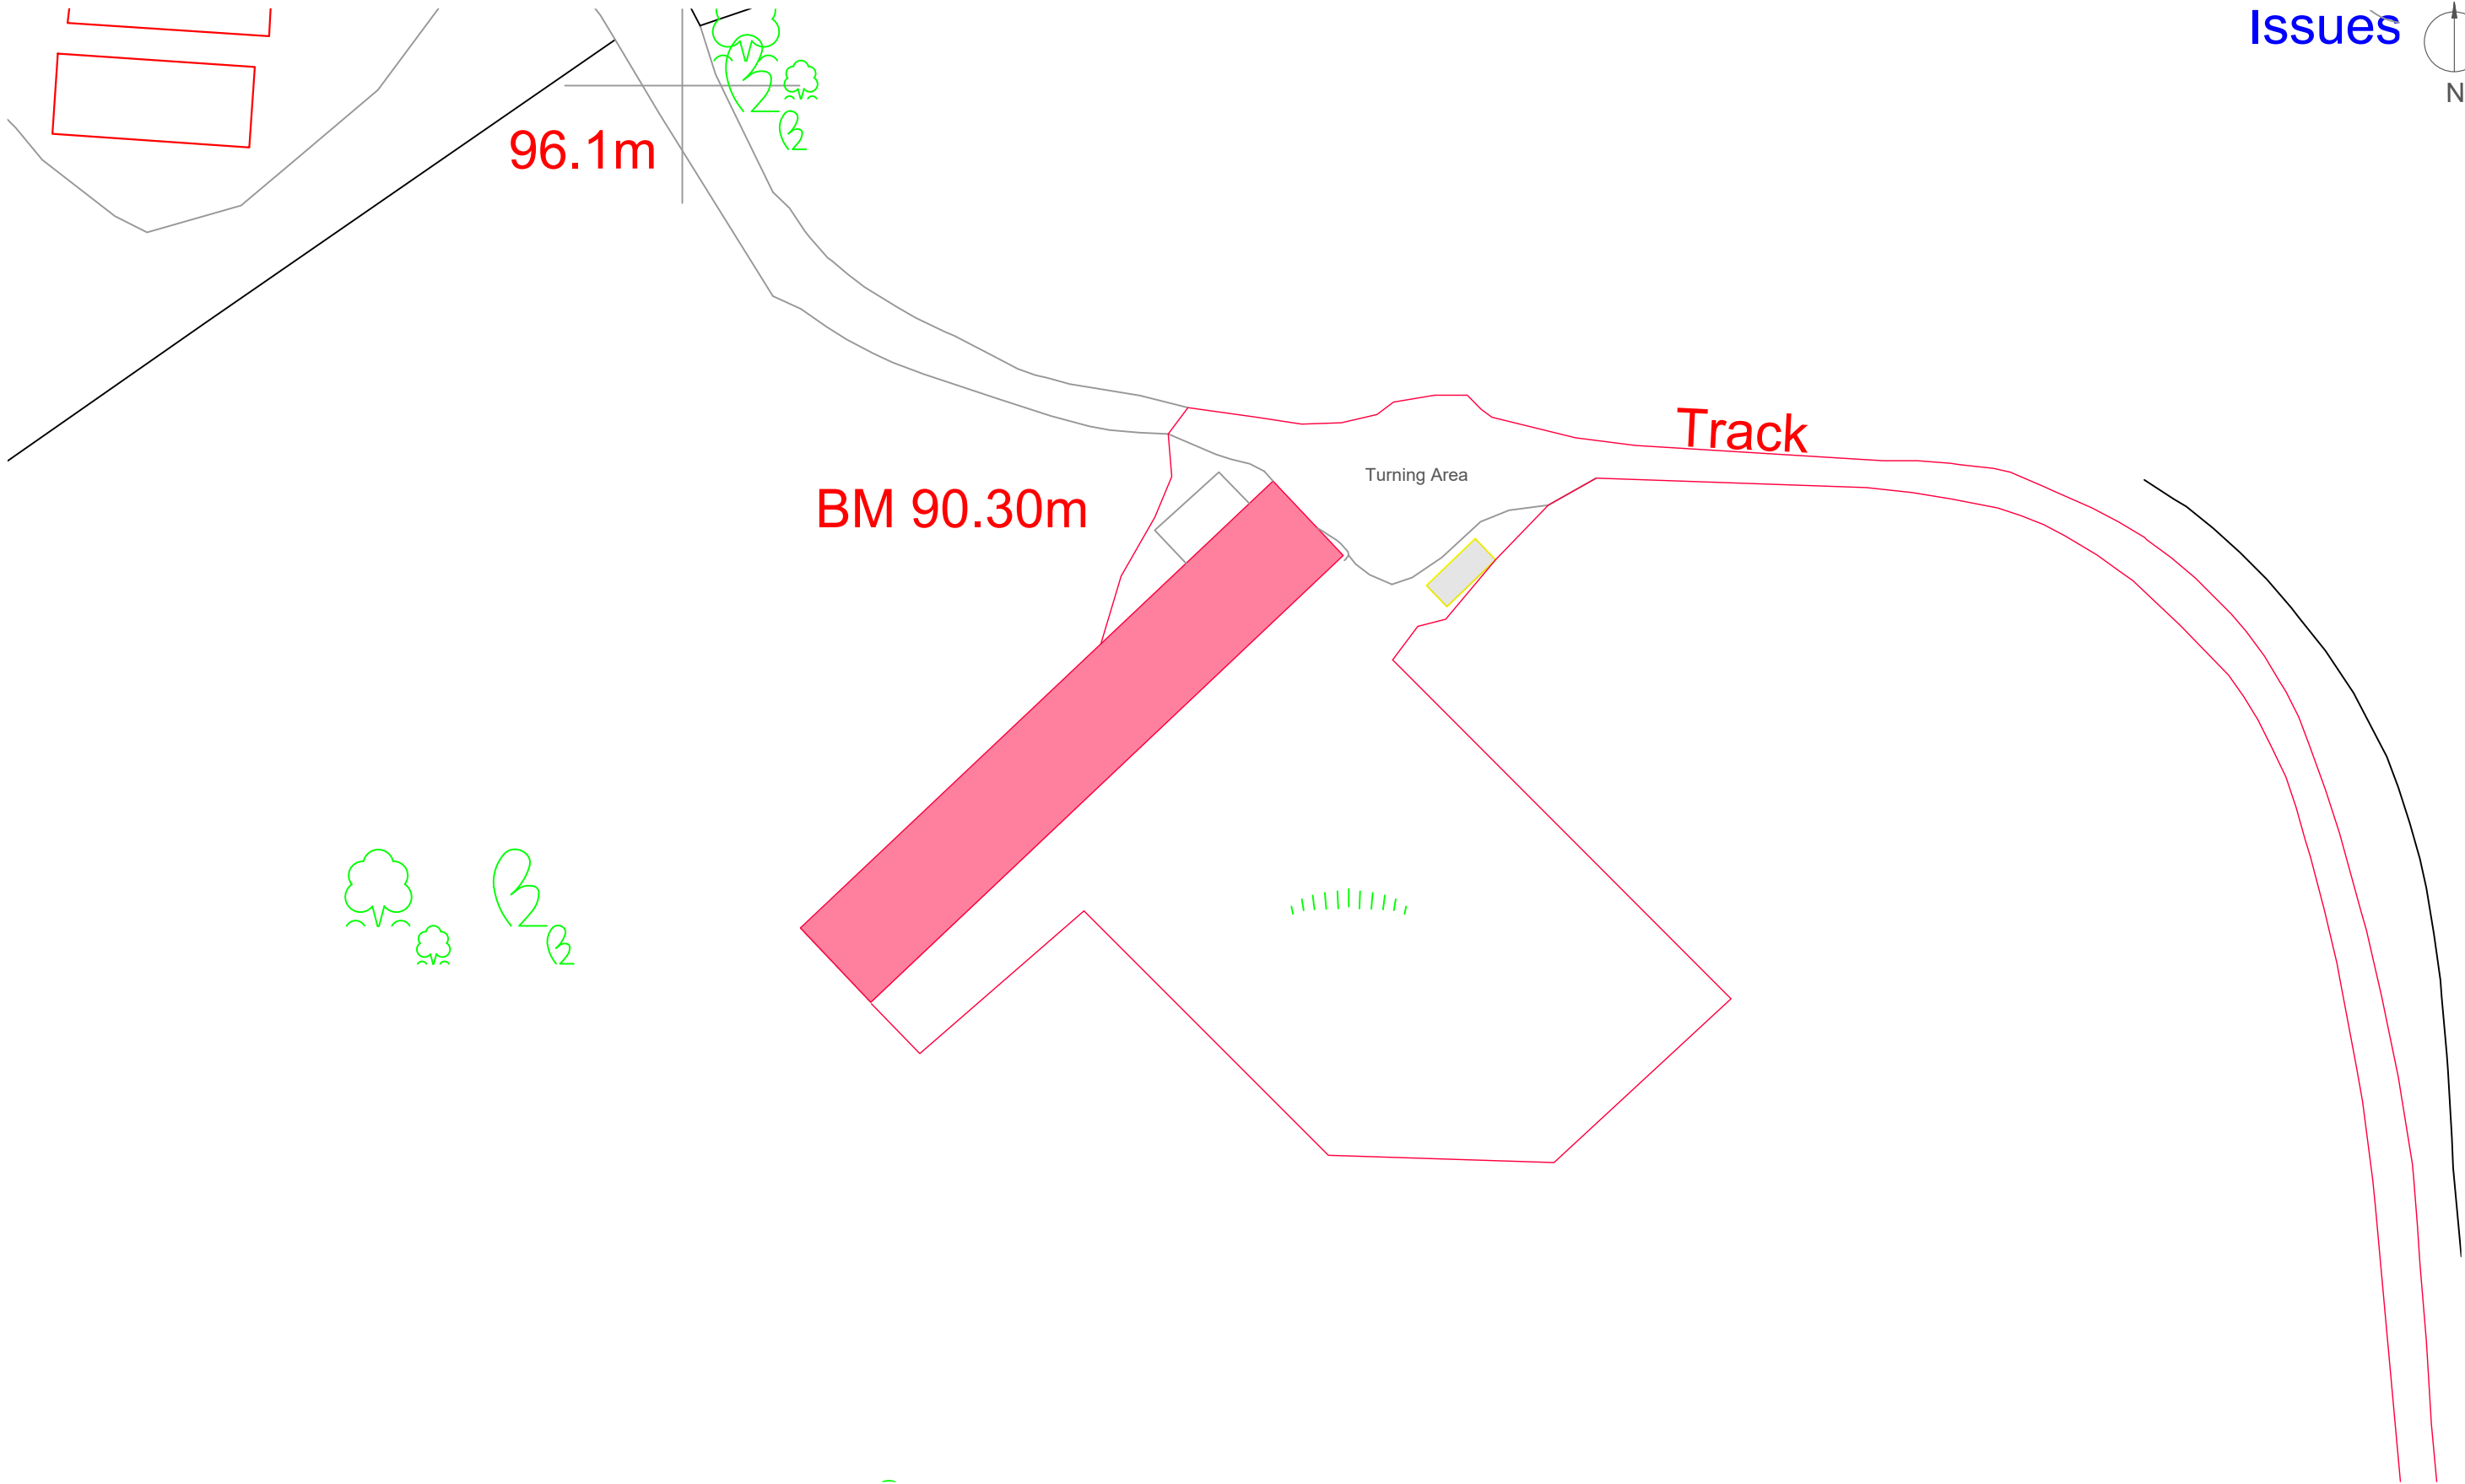


This drawing is copyright ©
NOTE: All dimensions to be checked on
site and not scaled from the drawing.

CLIENT Mr Ian Watkins		JOB TITLE Extension to Existing Workshop		DRNG. TITLE Existing Location Plan	
DATE: September 2019		SCALE: 1:2000		A3	DRNG. NO. 19-21-00
				REV. 01	PURPOSE Planning

 


This drawing is copyright ©
NOTE: All dimensions to be checked on
site and not scaled from the drawing.

CLIENT Mr Ian Watkins		JOB TITLE Extension to Existing Workshop		DRNG. TITLE Existing Block Plan	
DATE: September 2019		SCALE: 1:500		A3	DRNG. NO. 19-21-01
				REV. 01	PURPOSE Planning

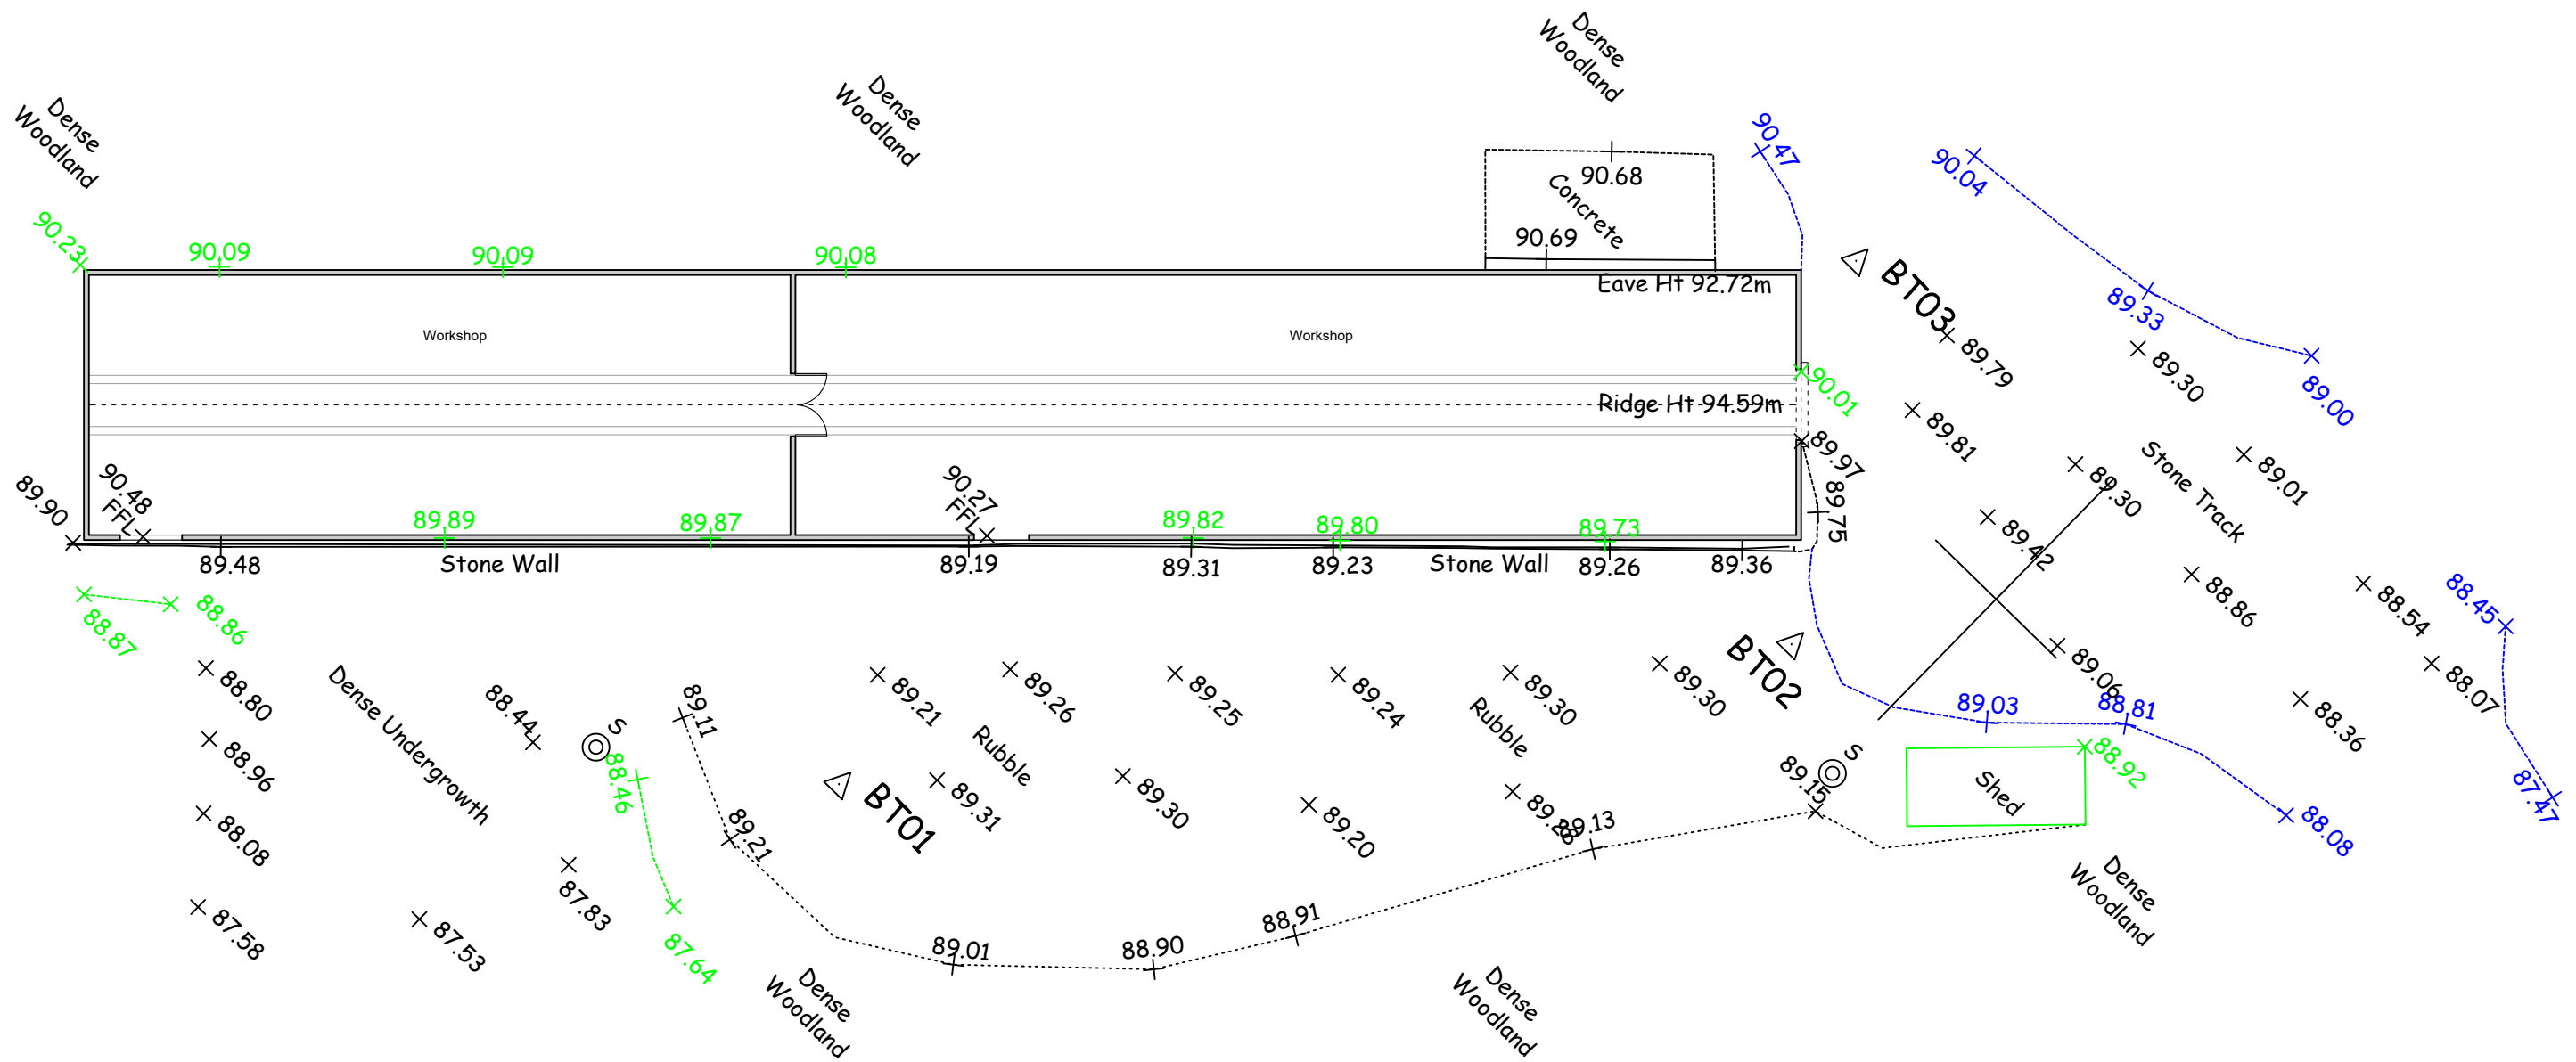


This drawing is copyright ©
NOTE: All dimensions to be checked on
site and not scaled from the drawing.
Drawing to be used for
planning purposes only

CLIENT Mr Ian Watkins		JOB TITLE Extension to Existing Workshop		DRNG. TITLE Existing Floor Plan	
DATE: September 2019		SCALE: 1:200		A3	DRNG. NO. 19-21-02
				REV. 01	PURPOSE Planning

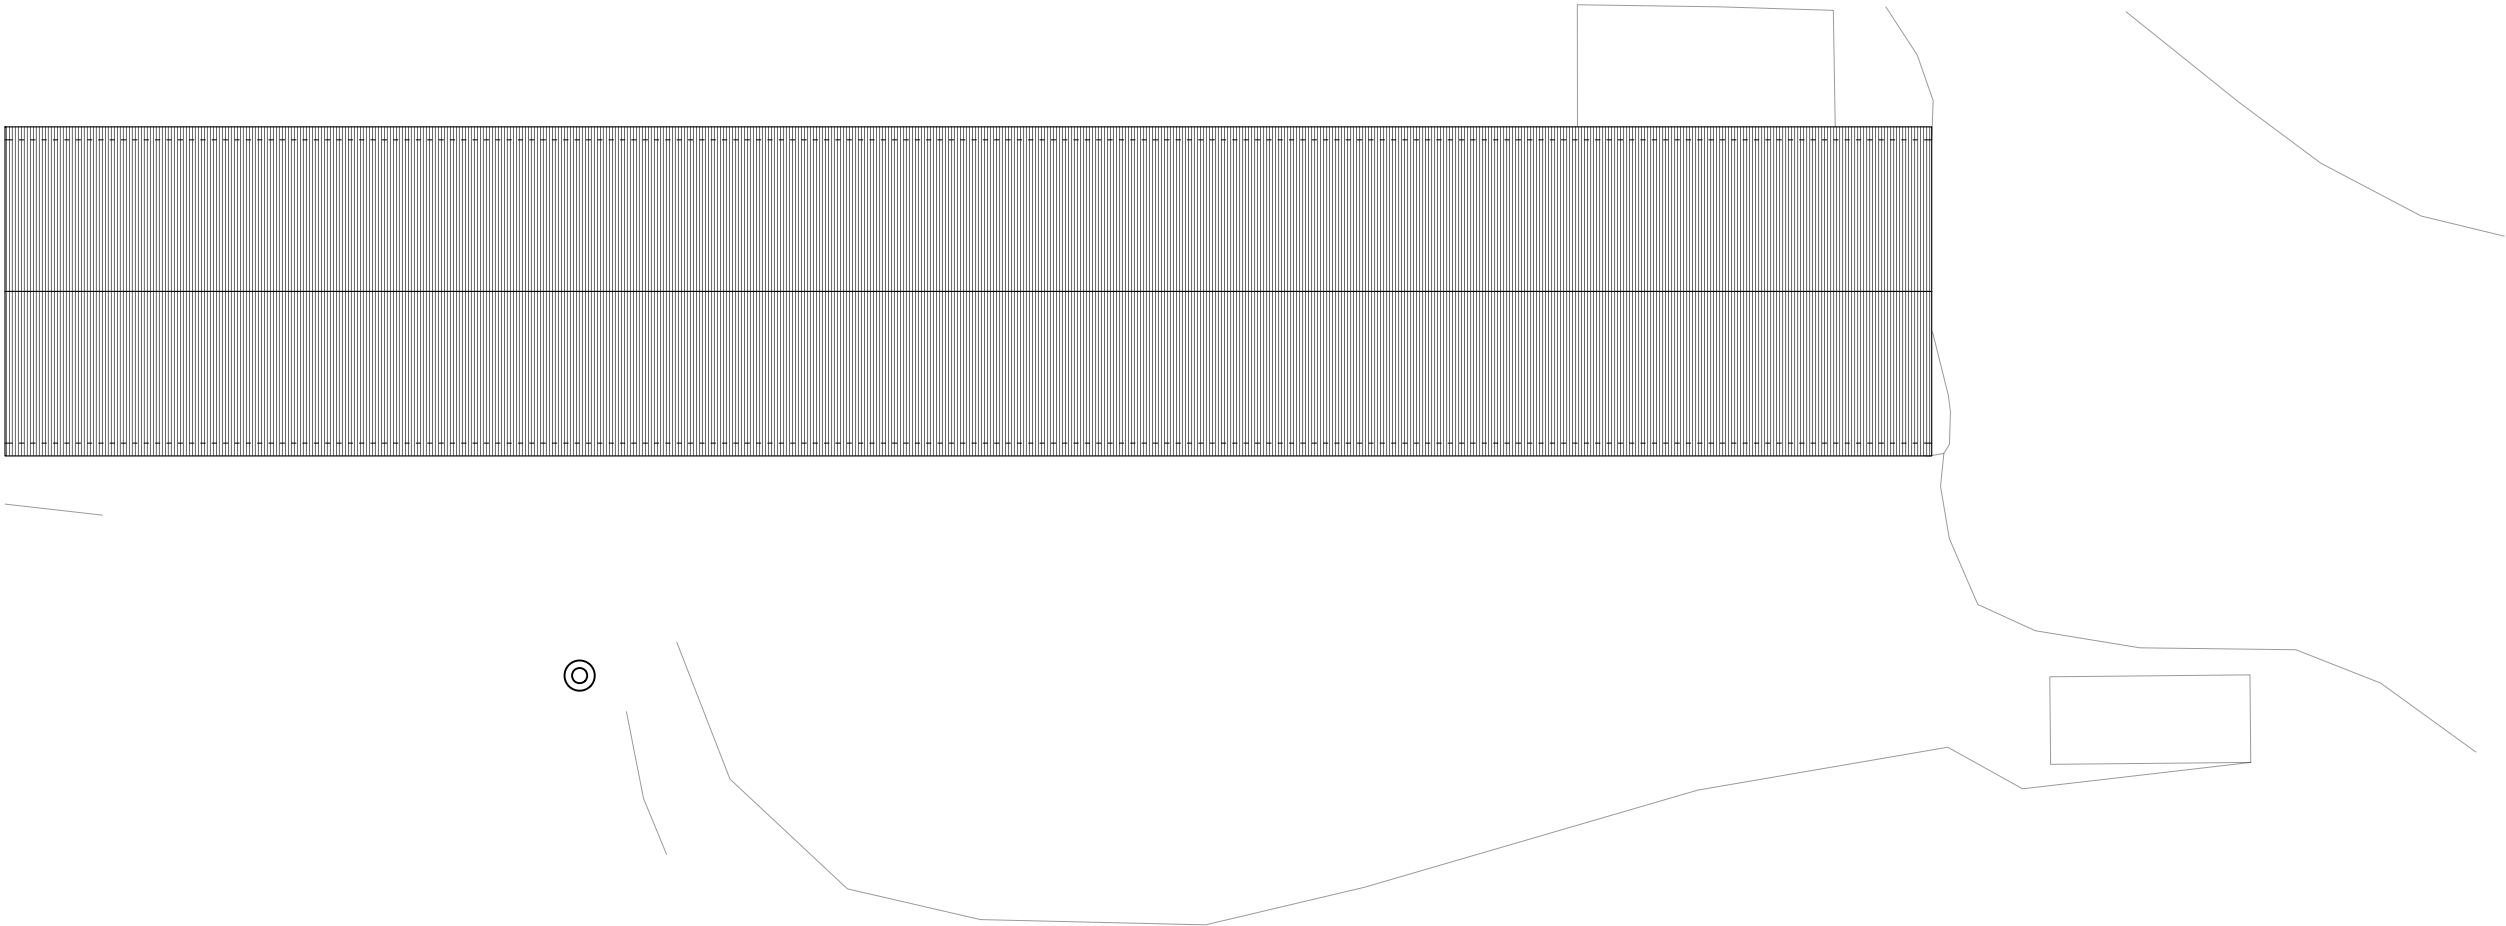


This drawing is copyright ©
NOTE: All dimensions to be checked on
site and not scaled from the drawing.
Drawing to be used for
planning purposes only


CLIENT Mr Ian Watkins		JOB TITLE Extension to Existing Workshop		DRNG. TITLE Existing Roof Plan	
DATE: September 2019		SCALE: 1:200		A3	DRNG. NO. 19-21-03
				REV. 01	PURPOSE Planning

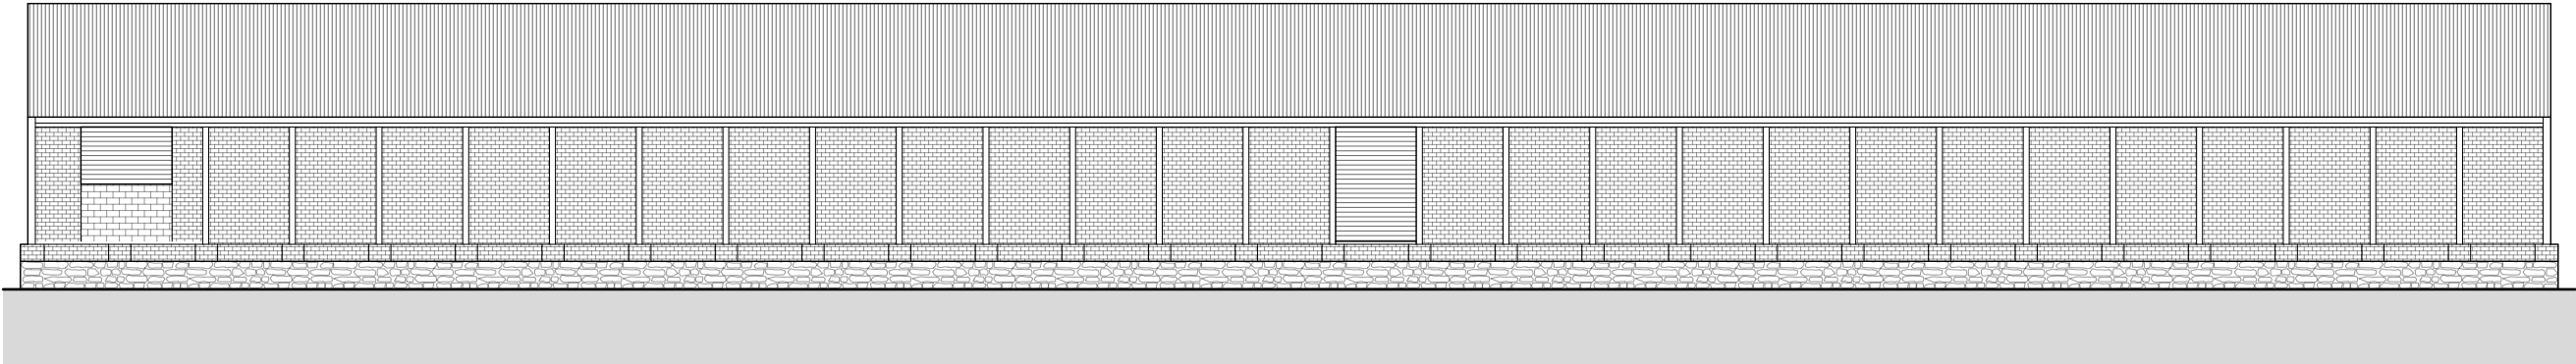


SOUTH-EAST ELEVATION
Existing

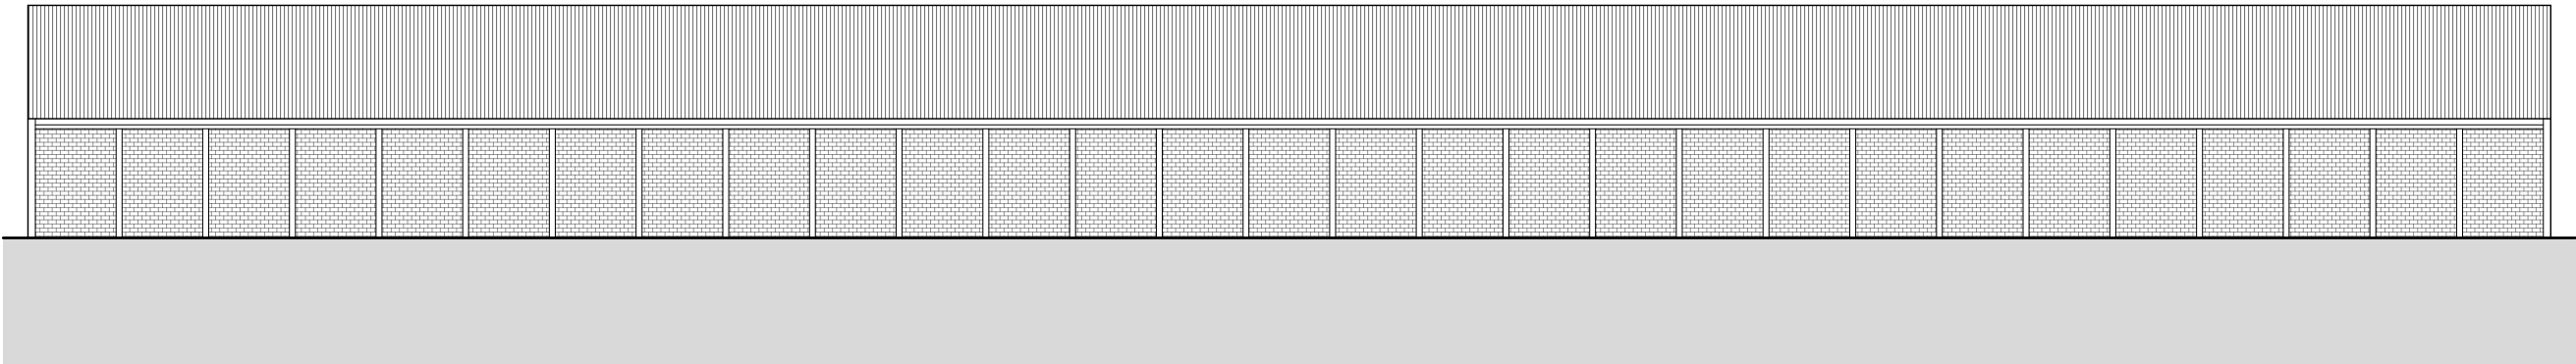

NORTH-WEST ELEVATION
Existing

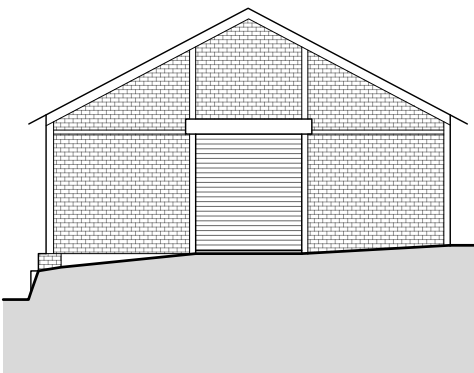


NORTH-EAST ELEVATION
Existing

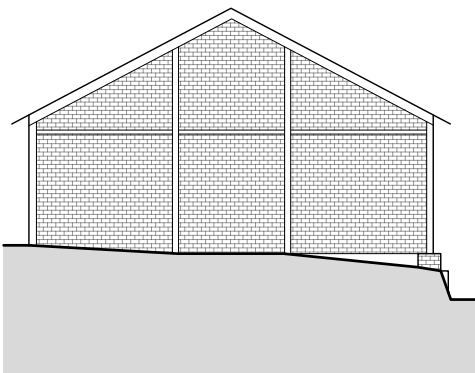

SOUTH-WEST ELEVATION
Existing


This drawing is copyright ©
NOTE: All dimensions to be checked on
site and not scaled from the drawing.
Drawing to be used for
planning purposes only

CLIENT Mr Ian Watkins		JOB TITLE Extension to Existing Workshop		DRNG. TITLE Existing Elevations	
DATE: September 2019		SCALE: 1:150		A3	DRNG. NO. 19-21-04
				REV. 01	PURPOSE Planning

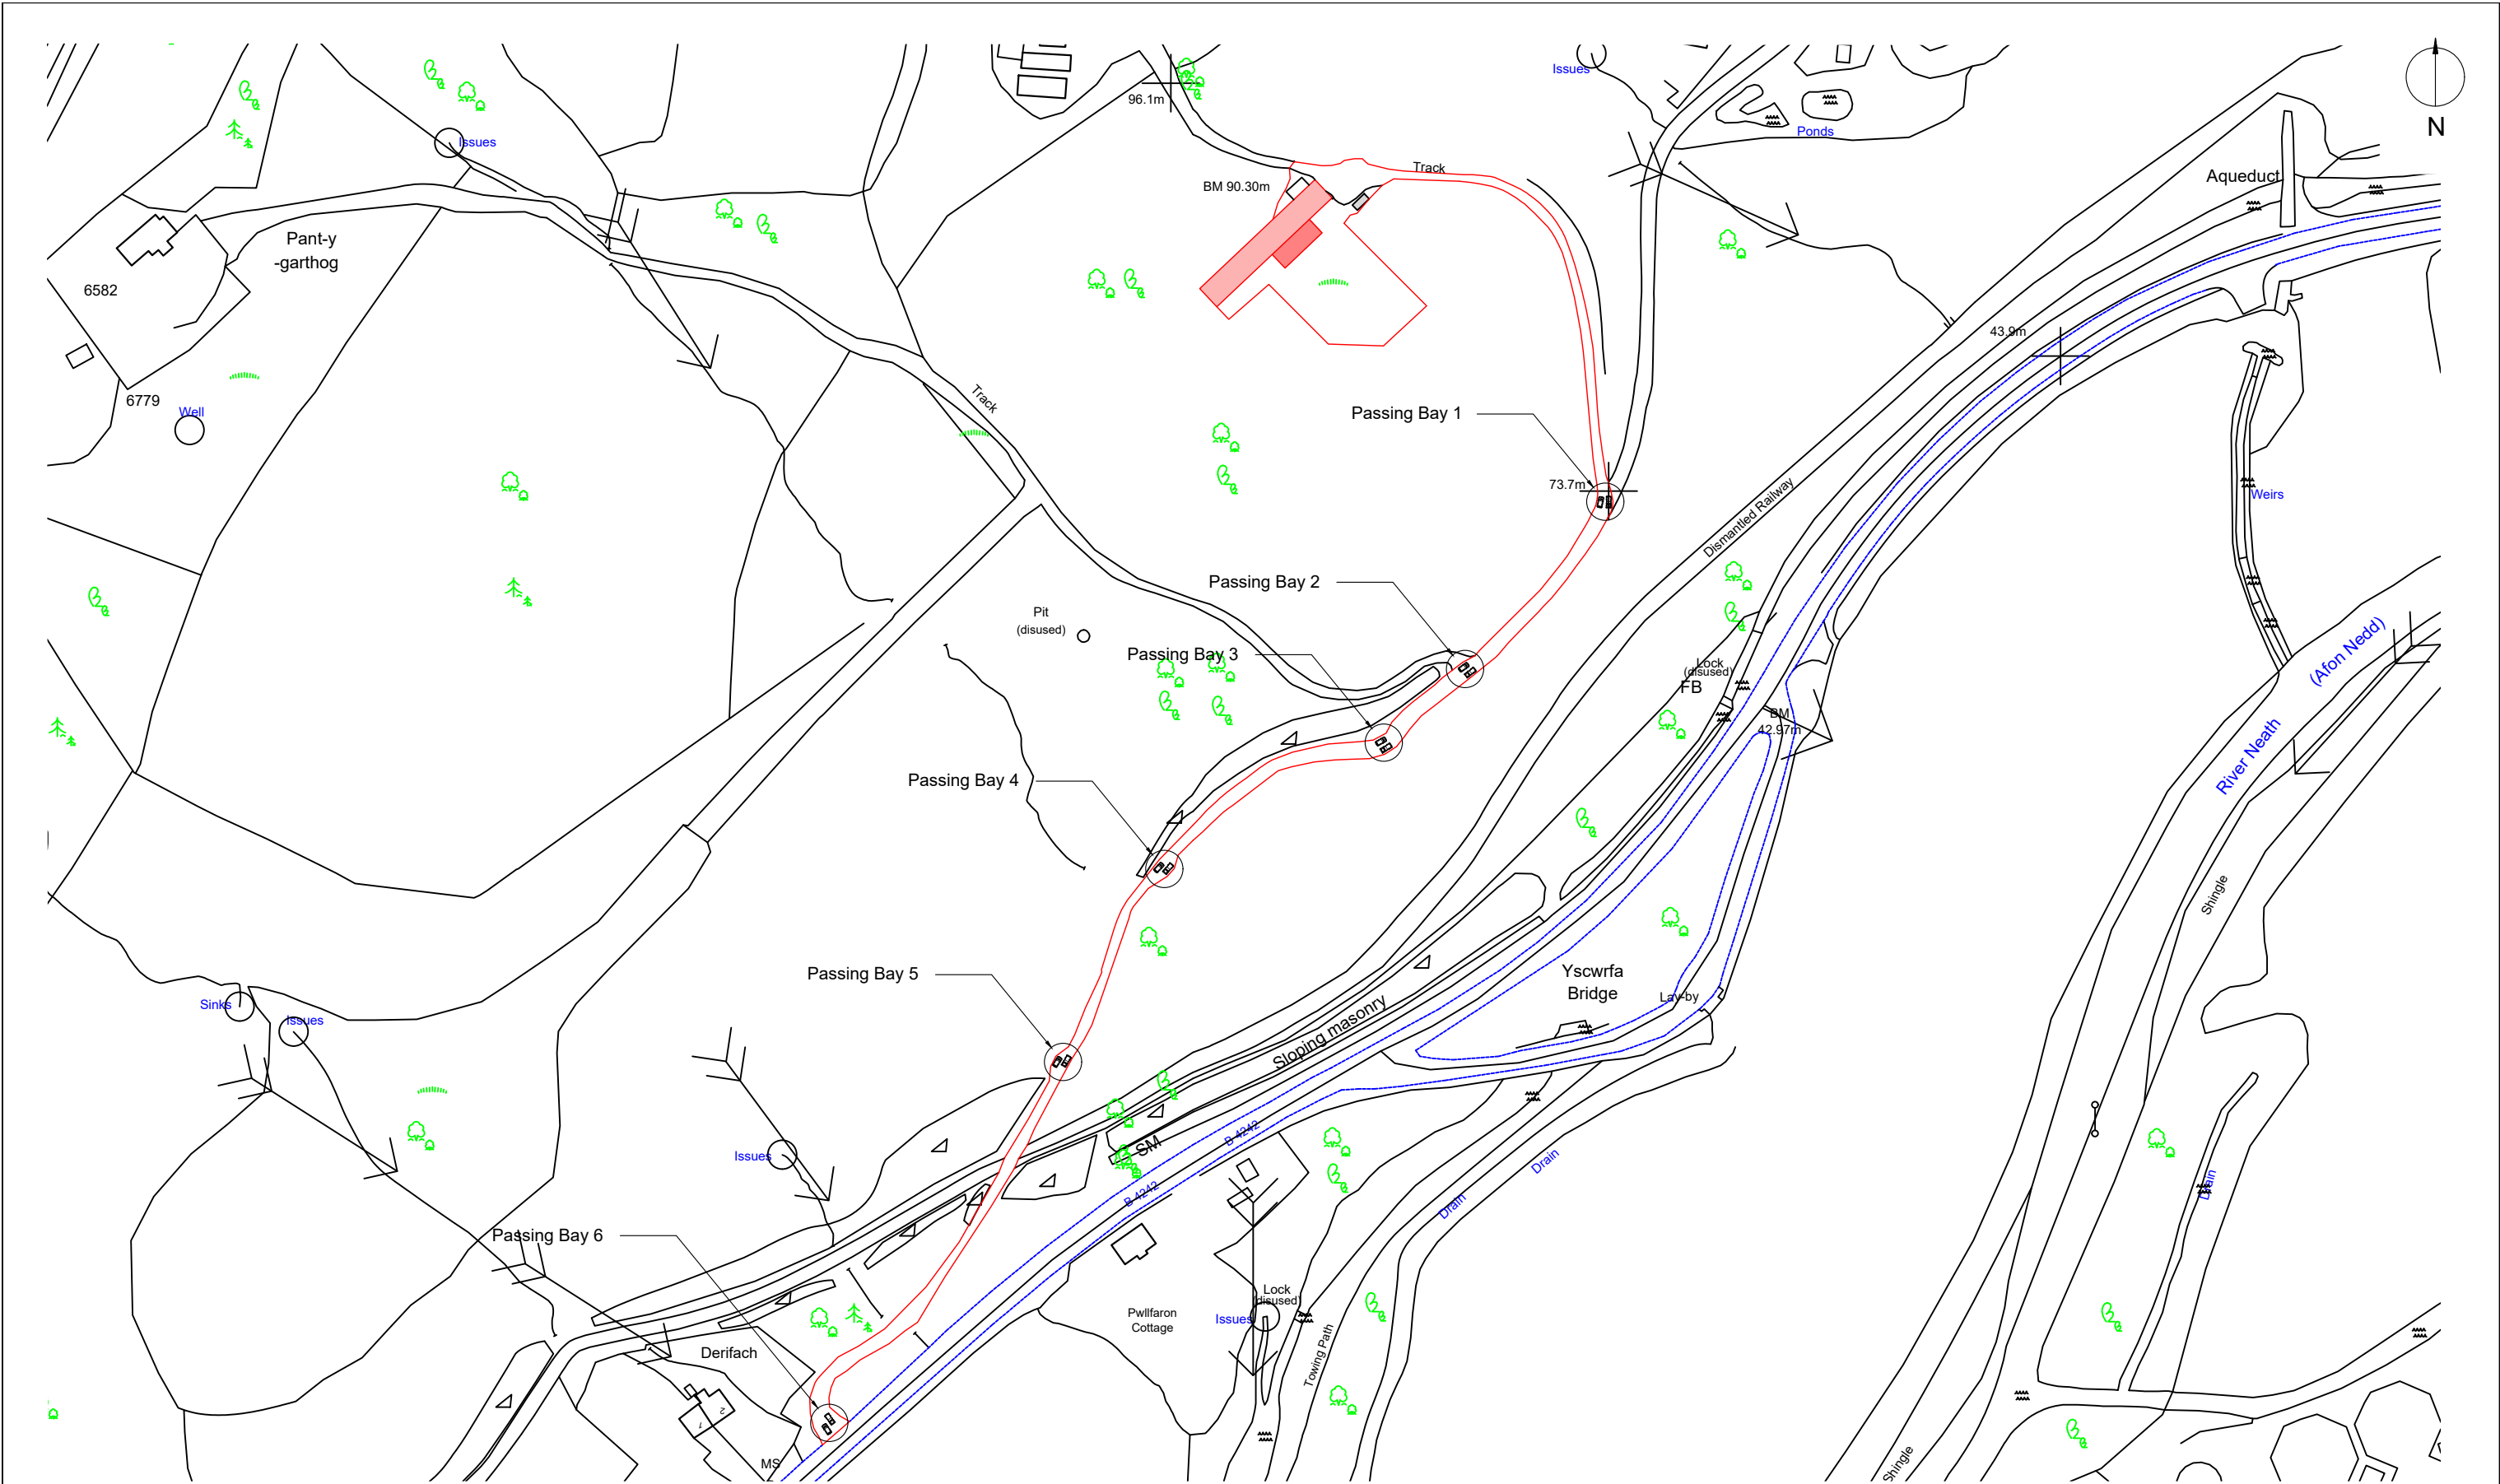

This drawing is copyright ©
NOTE: All dimensions to be checked on
site and not scaled from the drawing.

CLIENT Mr Ian Watkins		JOB TITLE Extension to Existing Workshop		DRNG. TITLE Proposed Location Plan	
DATE: September 2019		SCALE: 1:2000		A3	DRNG. NO. 19-21-05
				REV. 01	PURPOSE Planning

 

96.1m

BM 90.30m

Turning Area


Track

CLIENT Mr Ian Watkins		JOB TITLE Extension to Existing Workshop		DRNG. TITLE Proposed Block Plan	
DATE: September 2019		SCALE: 1:500		A3	DRNG. NO. 19-21-06
				01	PURPOSE Planning

Designer Risk Assessment:

In addition to everyday tasks that can be undertaken safely by a competent contractor, the following should be taken into consideration:

- Proximity to access road
- Proximity to neighbouring residential properties
- Proximity to overhead cables
- Unknown underground services may cross the site
- Any structure built before 2000 must have an appropriate asbestos survey and report prior to commencement of any works (including demolition and exploratory works)
- Structural Engineer's advice will be needed prior to commencement of any works

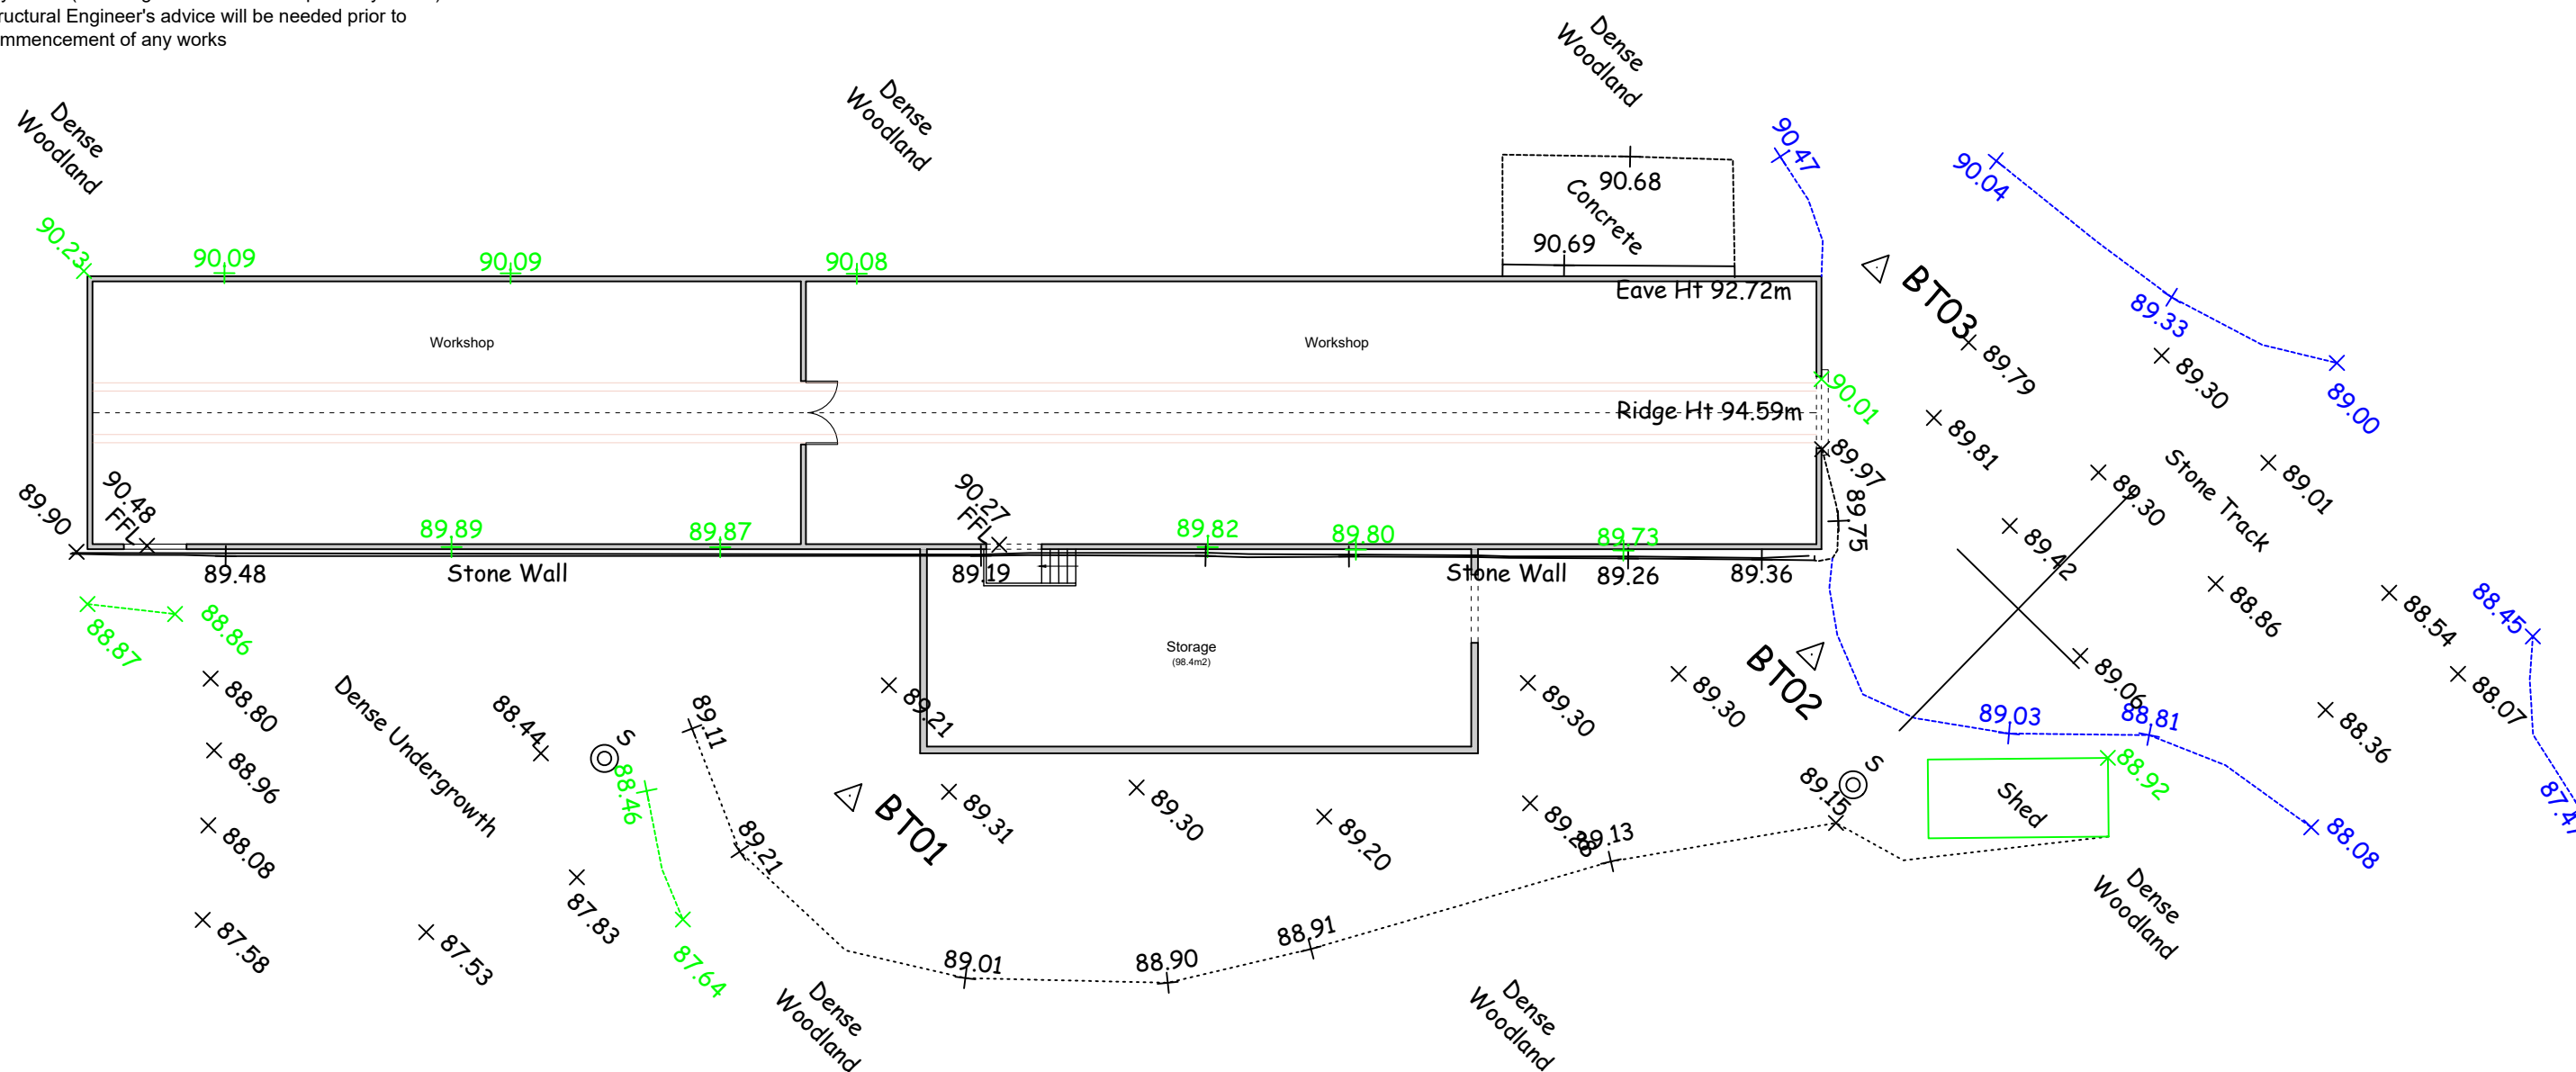

This drawing is copyright ©
NOTE: All dimensions to be checked on
site and not scaled from the drawing.



Drawing to be used for
planning purposes only

CLIENT Mr Ian Watkins		JOB TITLE Extension to Existing Workshop		DRNG. TITLE Proposed Floor Plan	
DATE: September 2019		SCALE: 1:200		DRNG. NO. 19-21-07	
		A3		REV. 01	PURPOSE Planning

Designer Risk Assessment:

In addition to everyday tasks that can be undertaken safely by a competent contractor, the following should be taken into consideration:


- Proximity to access road
- Proximity to neighbouring residential properties
- Proximity to overhead cables
- Unknown underground services may cross the site
- Any structure built before 2000 must have an appropriate asbestos survey and report prior to commencement of any works (including demolition and exploratory works)
- Structural Engineer's advice will be needed prior to commencement of any works

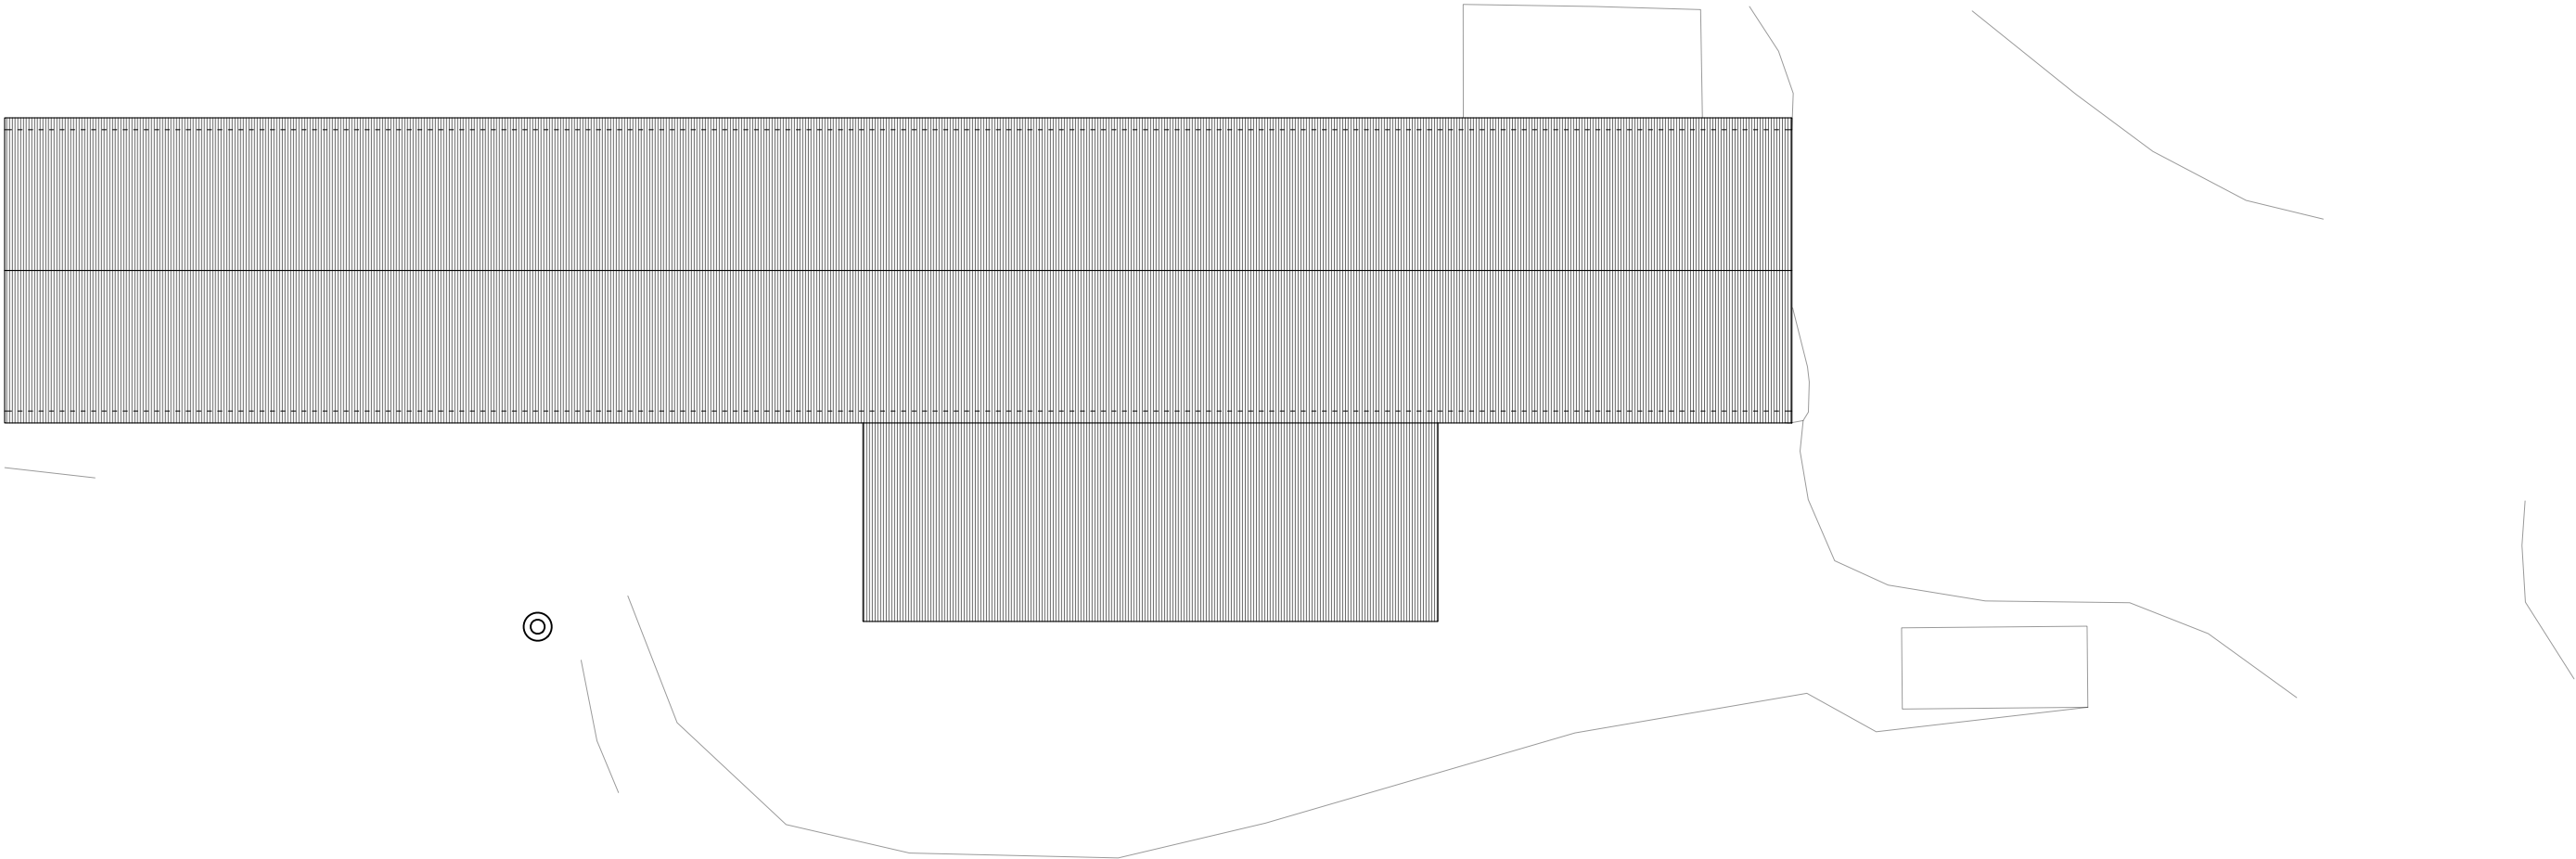 


This drawing is copyright ©
NOTE: All dimensions to be checked on
site and not scaled from the drawing.

Drawing to be used for
planning purposes only


CLIENT Mr Ian Watkins		JOB TITLE Extension to Existing Workshop		DRNG. TITLE Proposed Roof Plan	
DATE: September 2019		SCALE: 1:200		A3	DRNG. NO. 19-21-08
				REV. 01	PURPOSE Planning

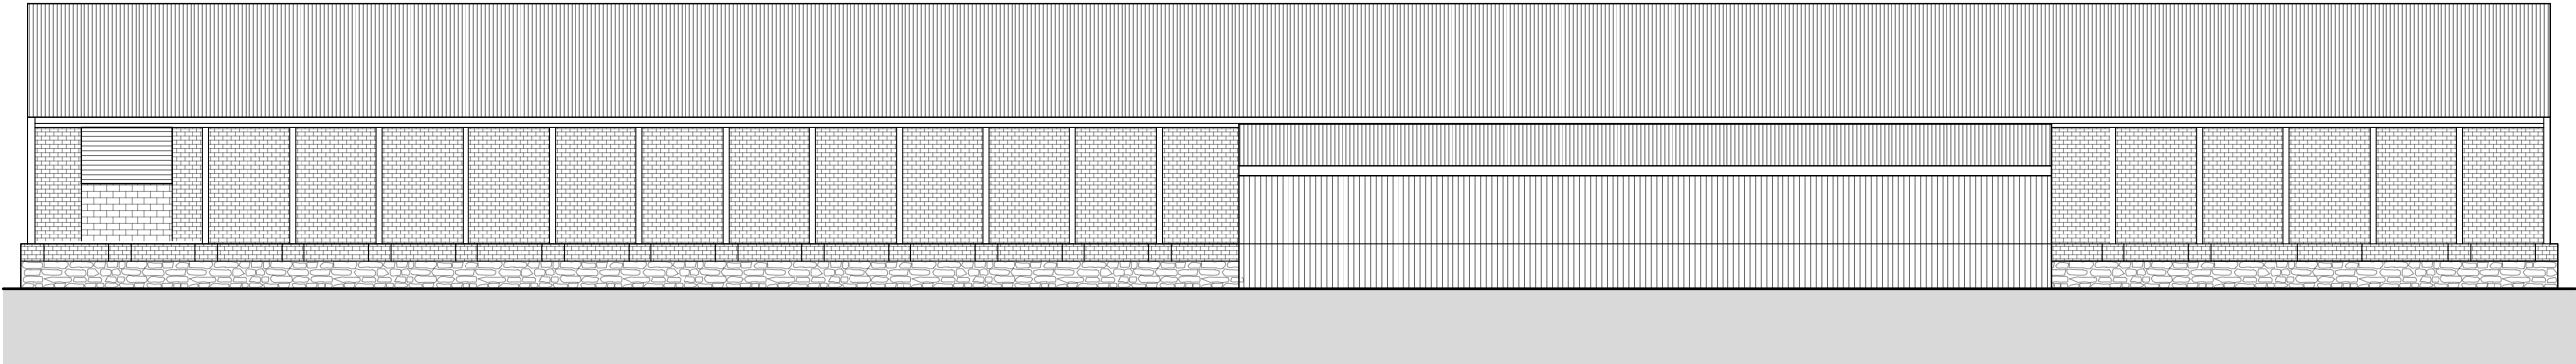


SOUTH-EAST ELEVATION
Proposed

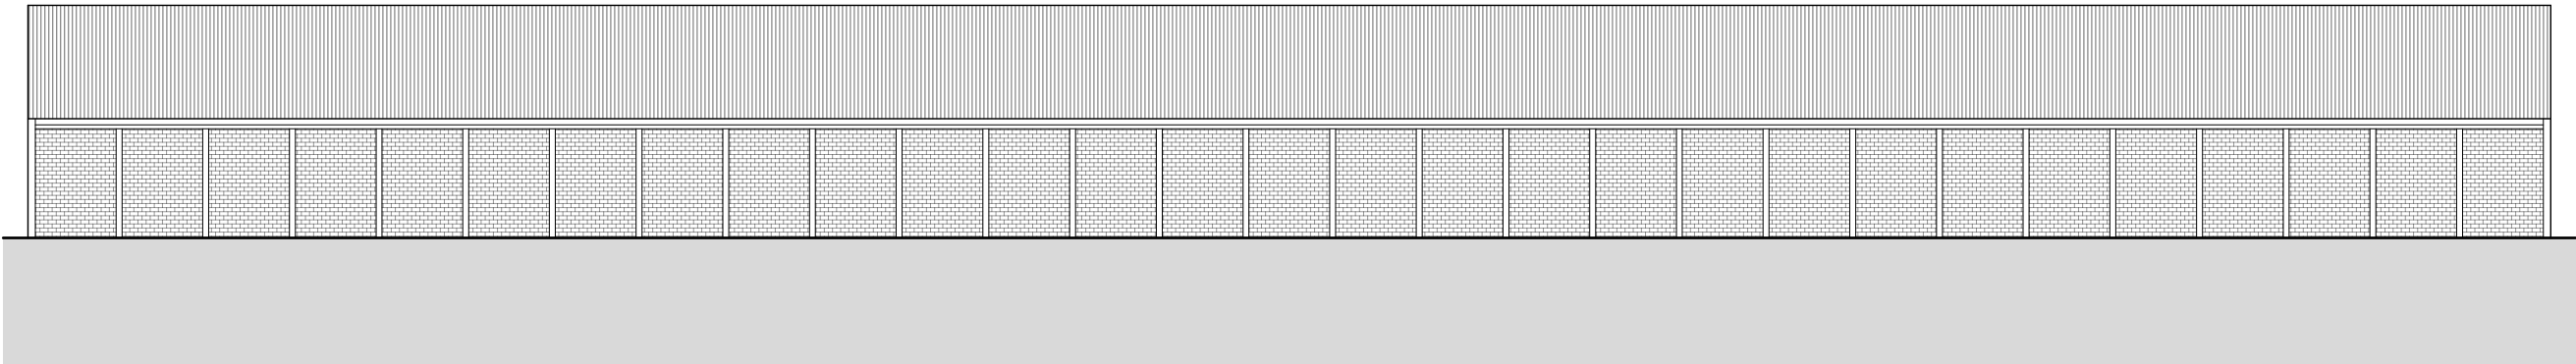

NORTH-WEST ELEVATION
Proposed

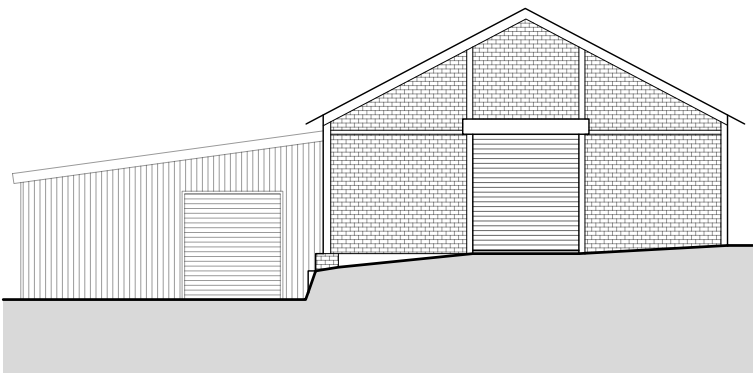

NORTH-EAST ELEVATION
Proposed

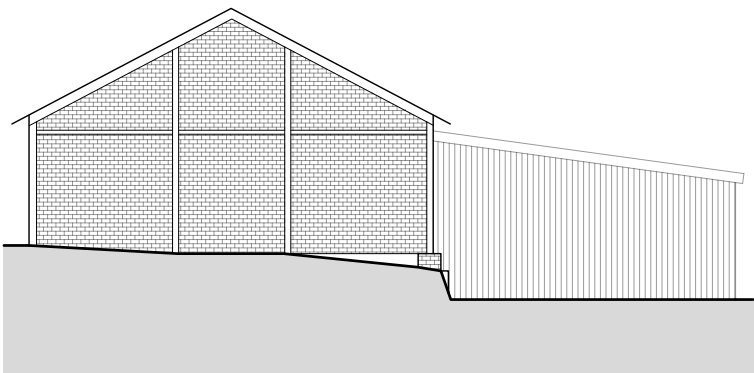

SOUTH-WEST ELEVATION
Proposed

Designer Risk Assessment:

In addition to everyday tasks that can be undertaken safely by a competent contractor, the following should be taken into consideration:

- Proximity to access road
- Proximity to neighbouring residential properties
- Proximity to overhead cables
- Unknown underground services may cross the site
- Any structure built before 2000 must have an appropriate asbestos survey and report prior to commencement of any works (including demolition and exploratory works)
- Structural Engineer's advice will be needed prior to commencement of any works

This drawing is copyright ©
NOTE: All dimensions to be checked on
site and not scaled from the drawing.
Drawing to be used for
planning purposes only

CLIENT Mr Ian Watkins		JOB TITLE Extension to Existing Workshop		DRNG. TITLE Proposed Elevations		
DATE: September 2019		SCALE: 1:150		A3	DRNG. NO. 19-21-09	REV. 01
					PURPOSE Planning	