



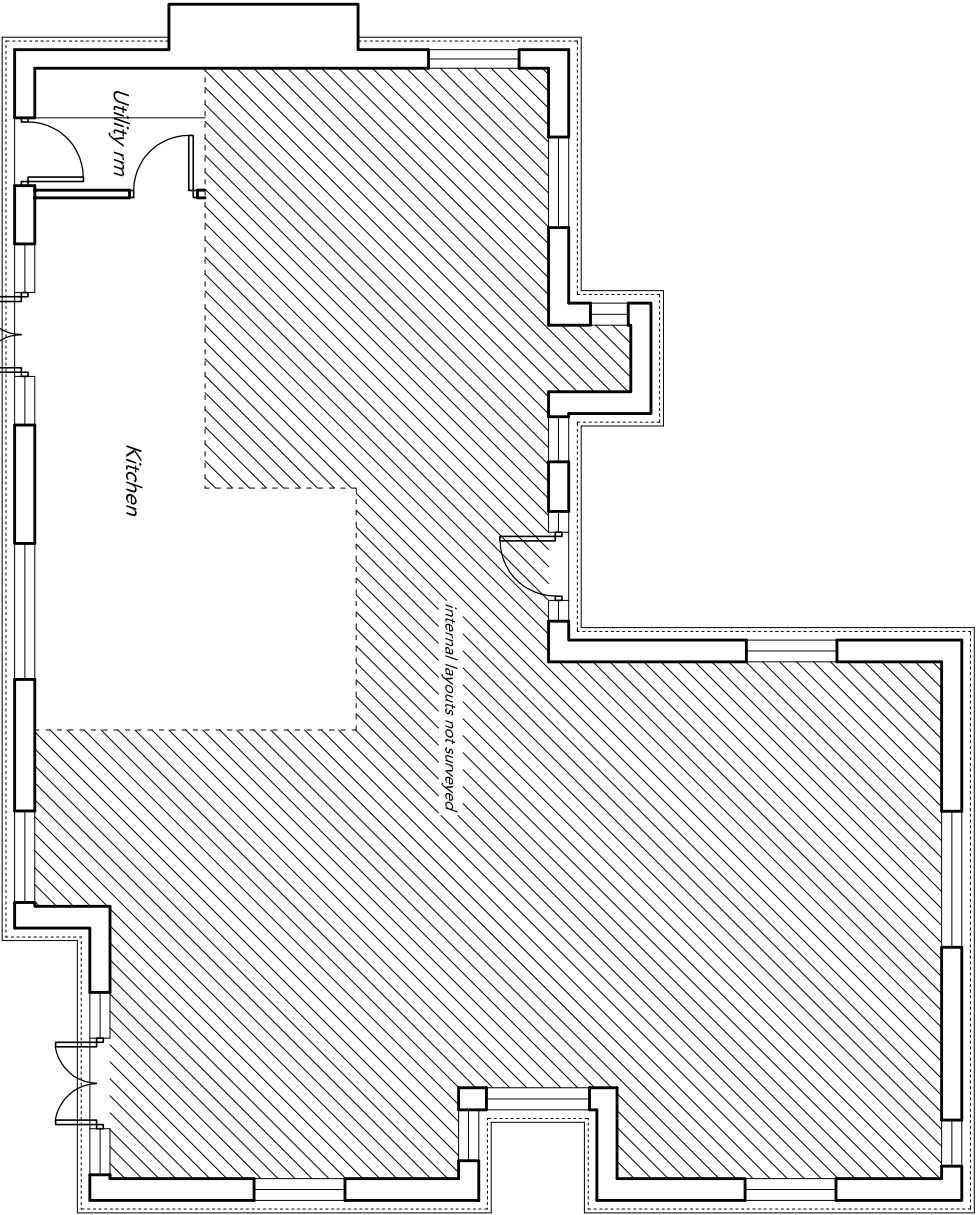

Ground Floor Plan
first floor not surveyed

 

Rev: -	Comments: -	Date: -	Existing Plans		
			<u>Mr & Mrs Fitzgerald</u> 11 St Davids Park Margam Port Talbot SA13 2PA		
			Scale: 1:100@A3	Drawn by: GE	Date: SEPT 19
Job No: A180055	Drawing No: SK01	Rev: -			

ArboretaTM
oak frame living
w: arboreta-oak.com
t: 0800 288 8333
Belmont Yard, Station Road,
Caersws, SY17 5EQ.