




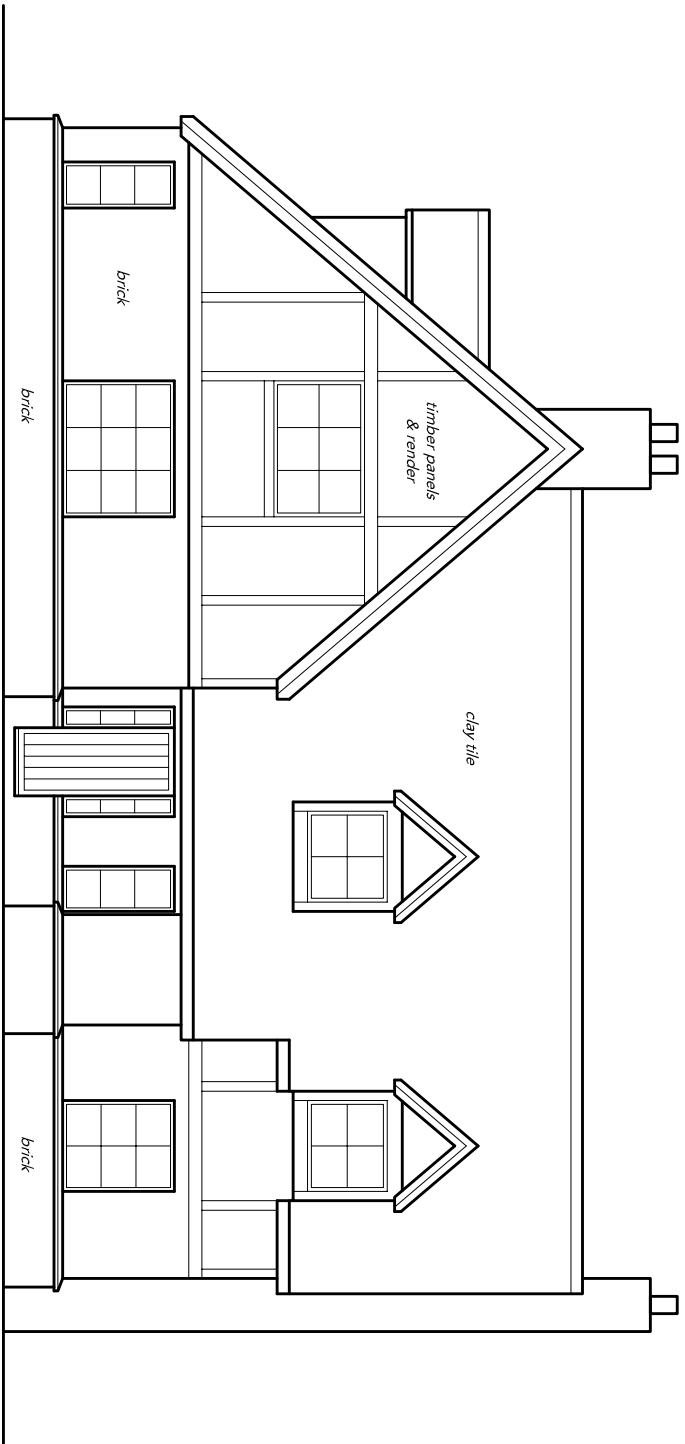


South Elevation

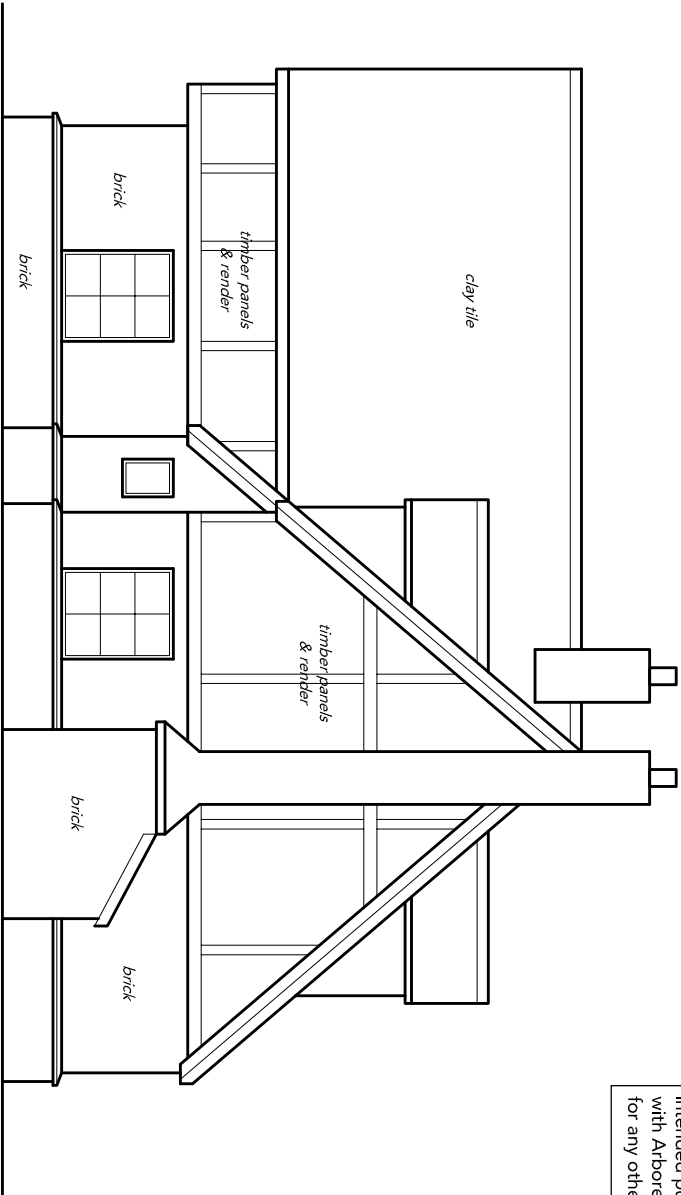


East Elevation

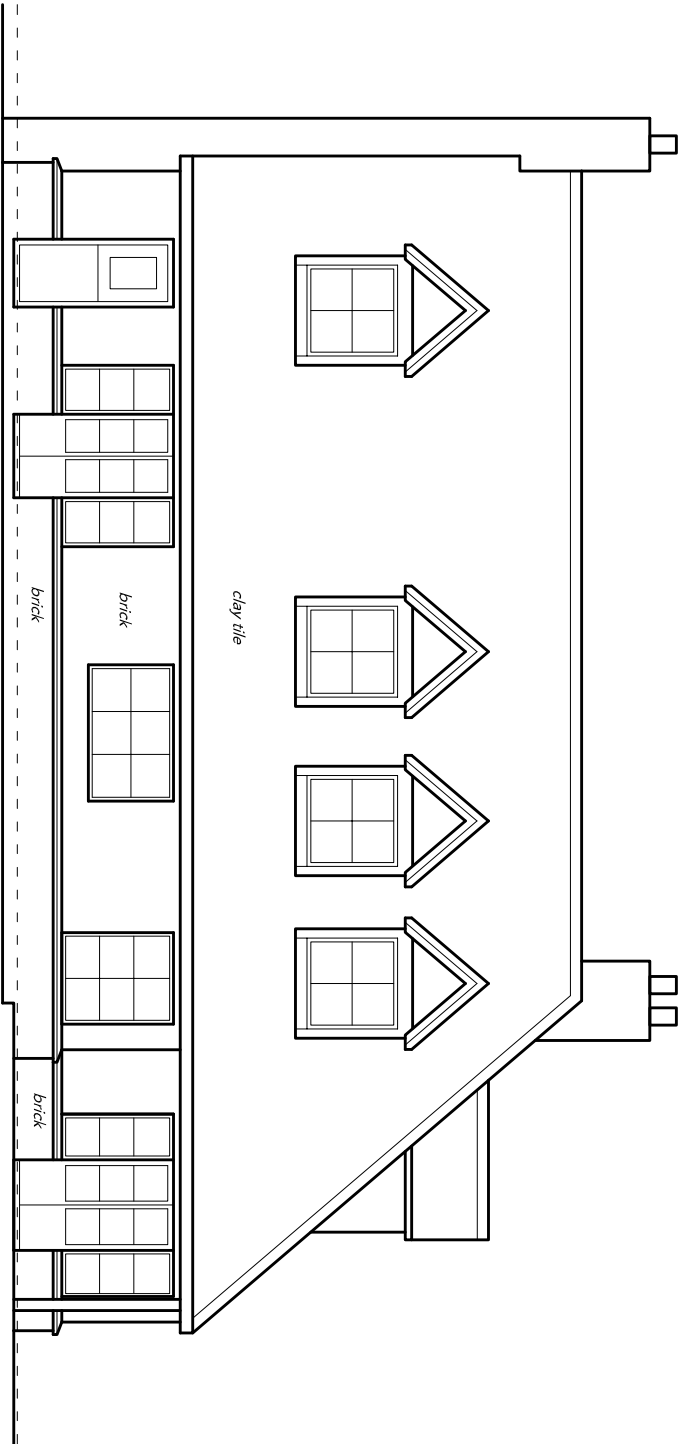

North Elevation

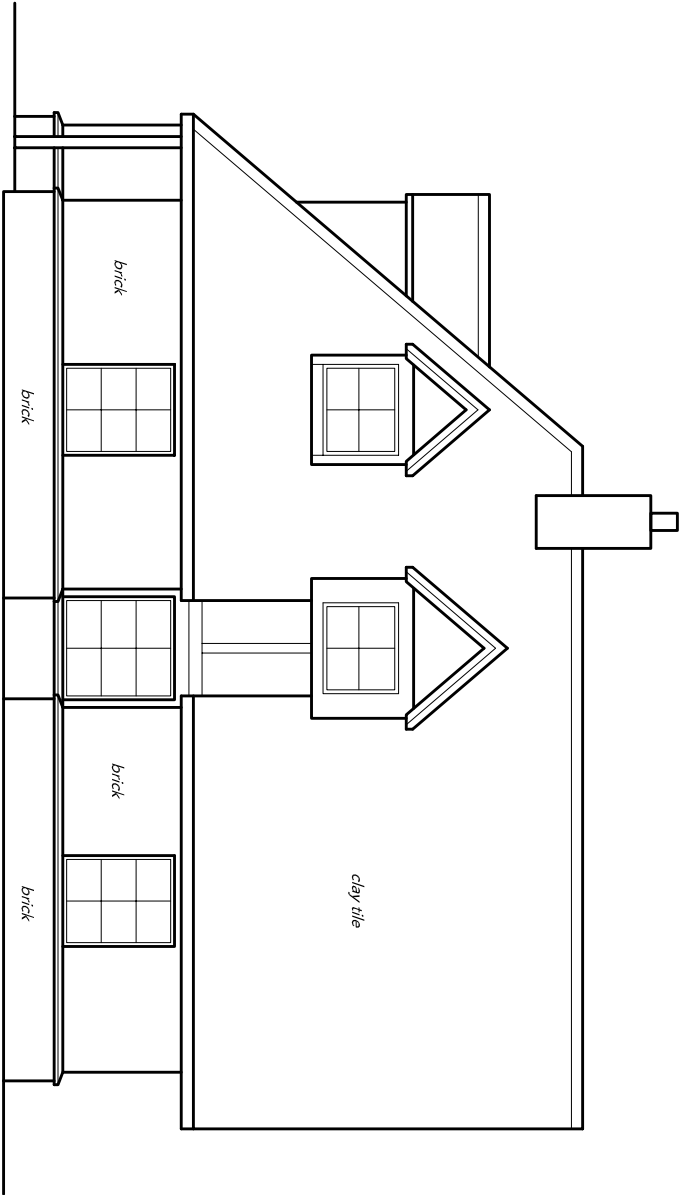

West Elevation

 

			Existing Elevations			
			<u>Mr & Mrs Fitzgerald</u> 11 St Davids Park Margam Port Talbot SA13 2PA			
			Scale: 1:100@A3	Drawn by: GE	Date: SEPT 19	
Rev:	Comments:	Date:	Job No: A180055	Drawing No: SK02	Rev: -	Arboreta™ oak frame living w: arboreta-oak.com t: 0800 288 8333 Belmont Yard, Station Road, Caersws, SY17 5EQ.