


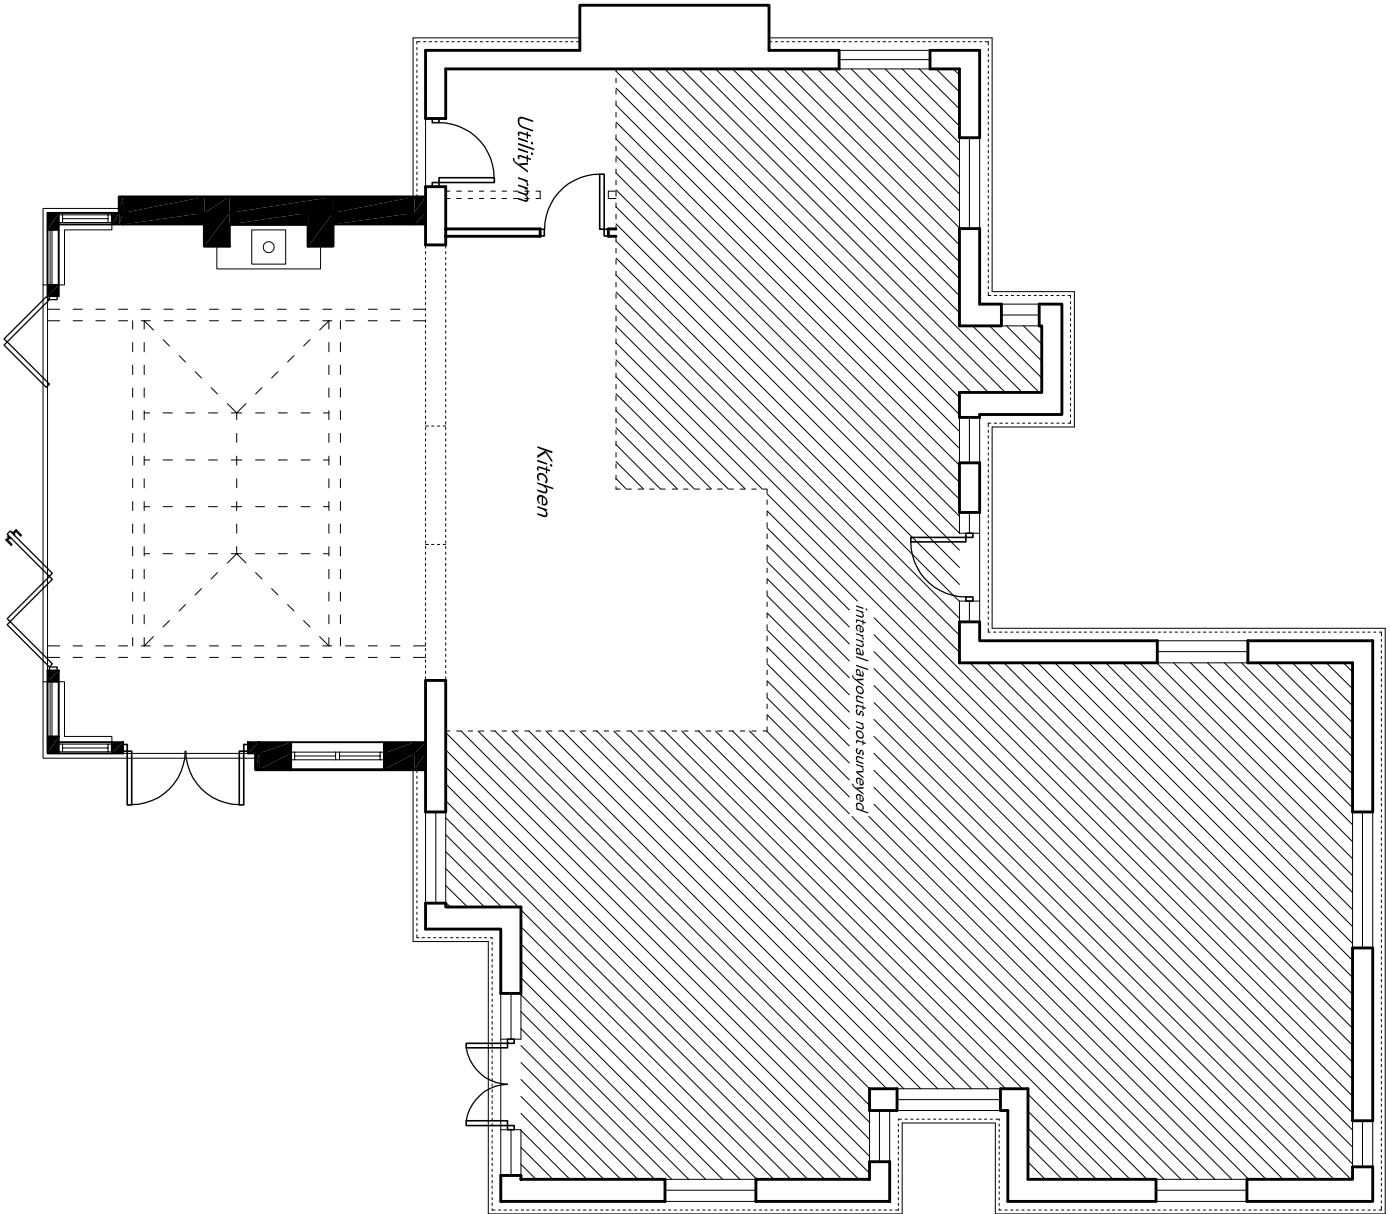

Ground Floor Plan



Rev: -	Comments: -	Date: -	Proposed Plans			
			<u>Mr. & Mrs Fitzgerald</u> 11 St Davids Park Margam Port Talbot SA13 2PA			
			Scale: 1:100@A3	Drawn by: GE	Date: SEPT 19	Job No: A180055

Arboreta TM oak frame living w: arboreta-oak.com t: 0800 288 8333 Belmont Yard, Station Road, Caersws, SY17 5EQ.
--