


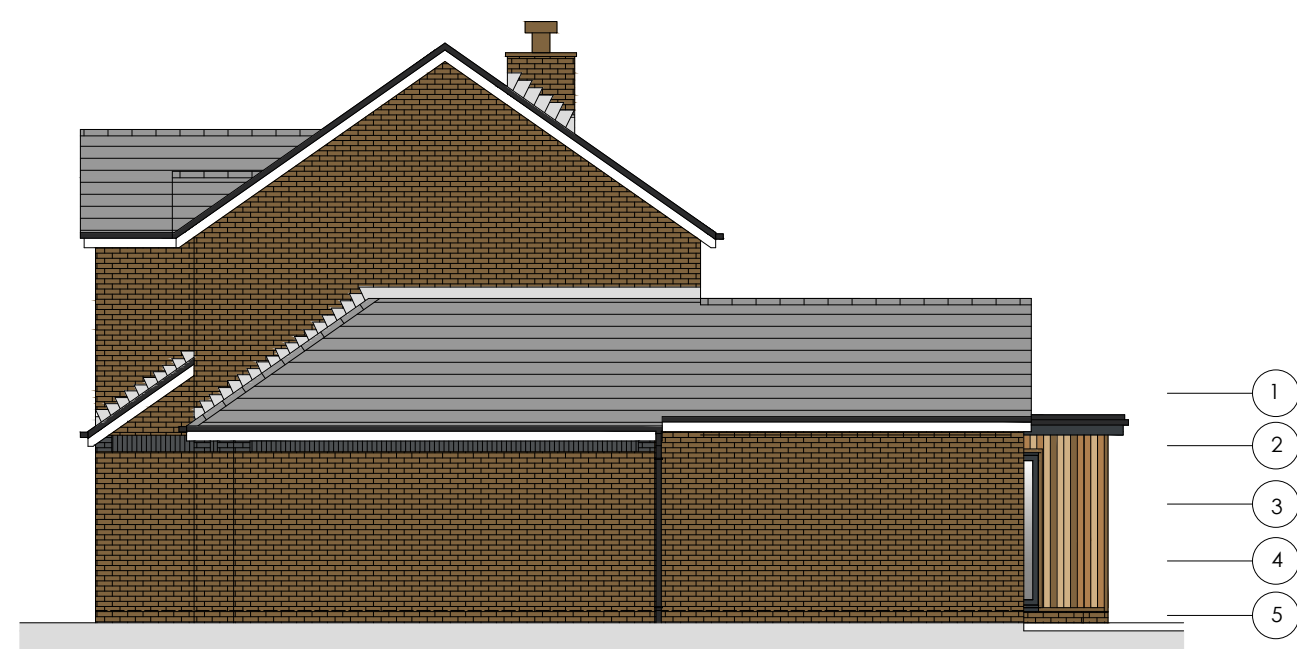


South Elevation

SCALE | 1:100




East Elevation

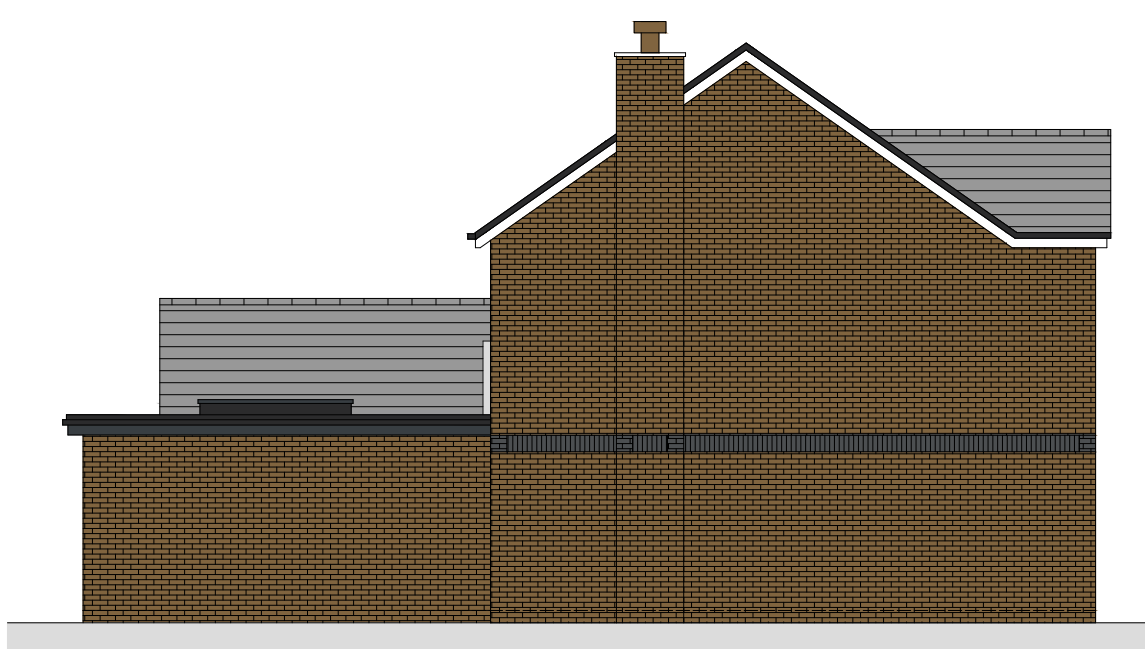


North Elevation

- 1 Upvc fascia RAL 7016
- 2 Siberian Larch timber cladding
- 3 Aluminium windows and doors RAL 7016
- 4 Multibrown brickwork to match existing
- 5 Multi-brown brickwork plinth to match existing

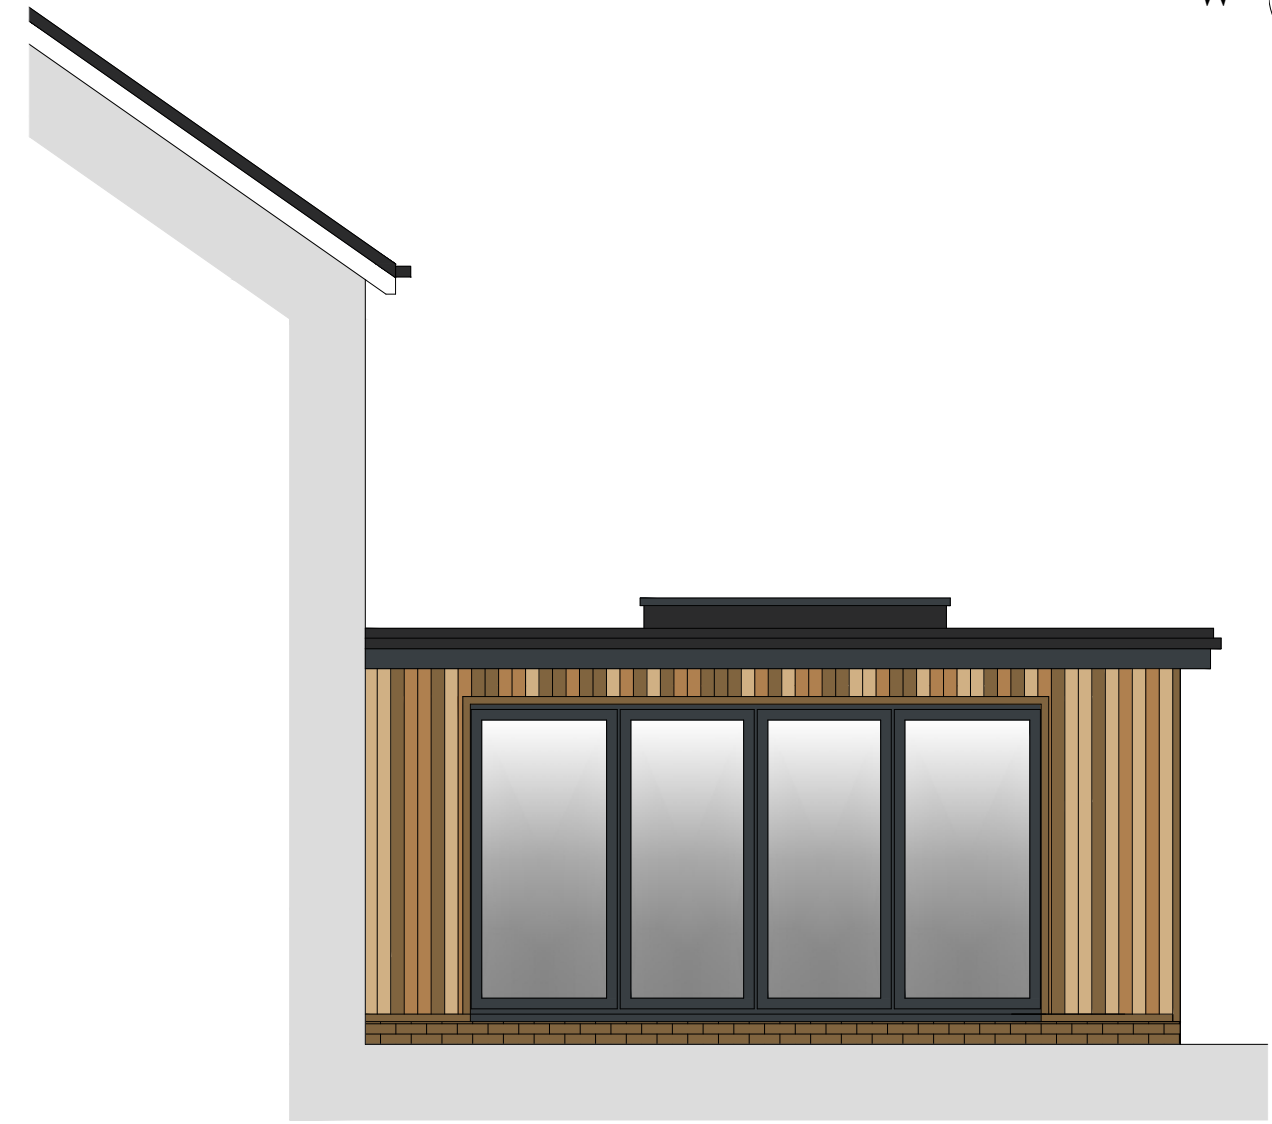


Rear Yard (South) Elevation

SCALE | 1:50

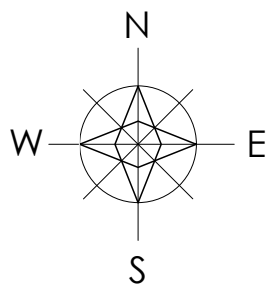


Ground Floor Plan

SCALE | 1:50

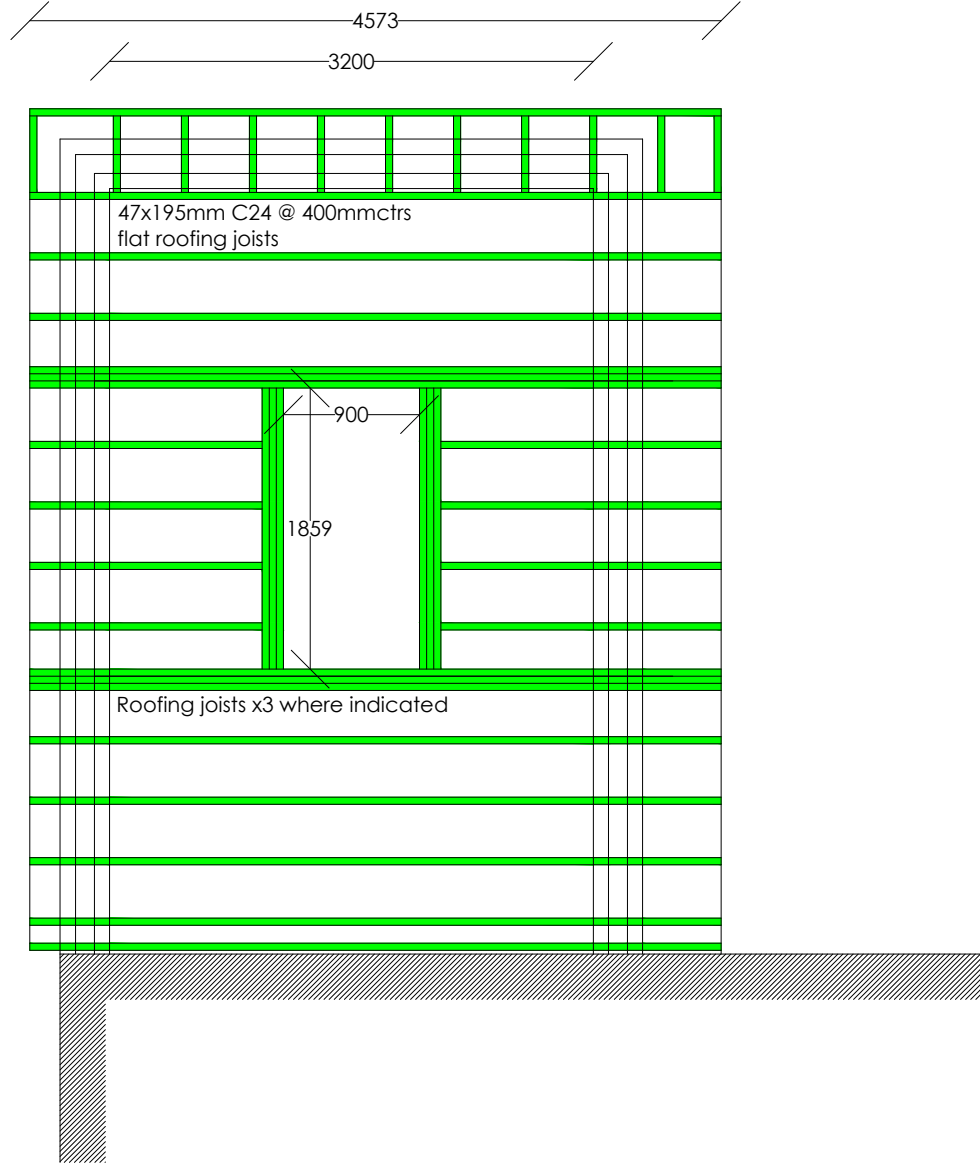


Roofing Joist Layout

SCALE | 1:50

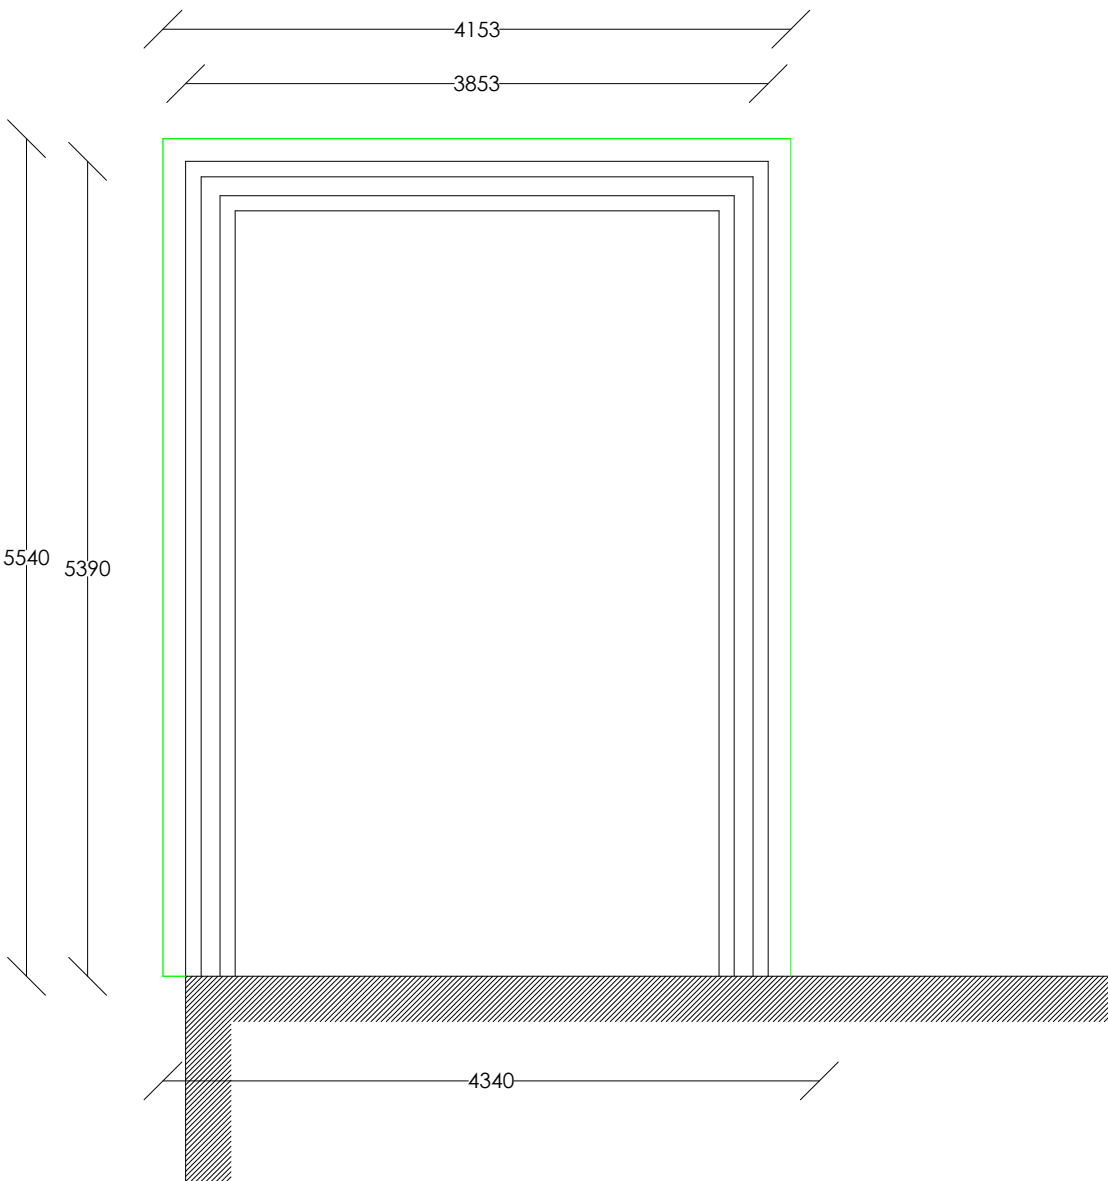


Slab Raft Foundation Plan

SCALE | 1:50

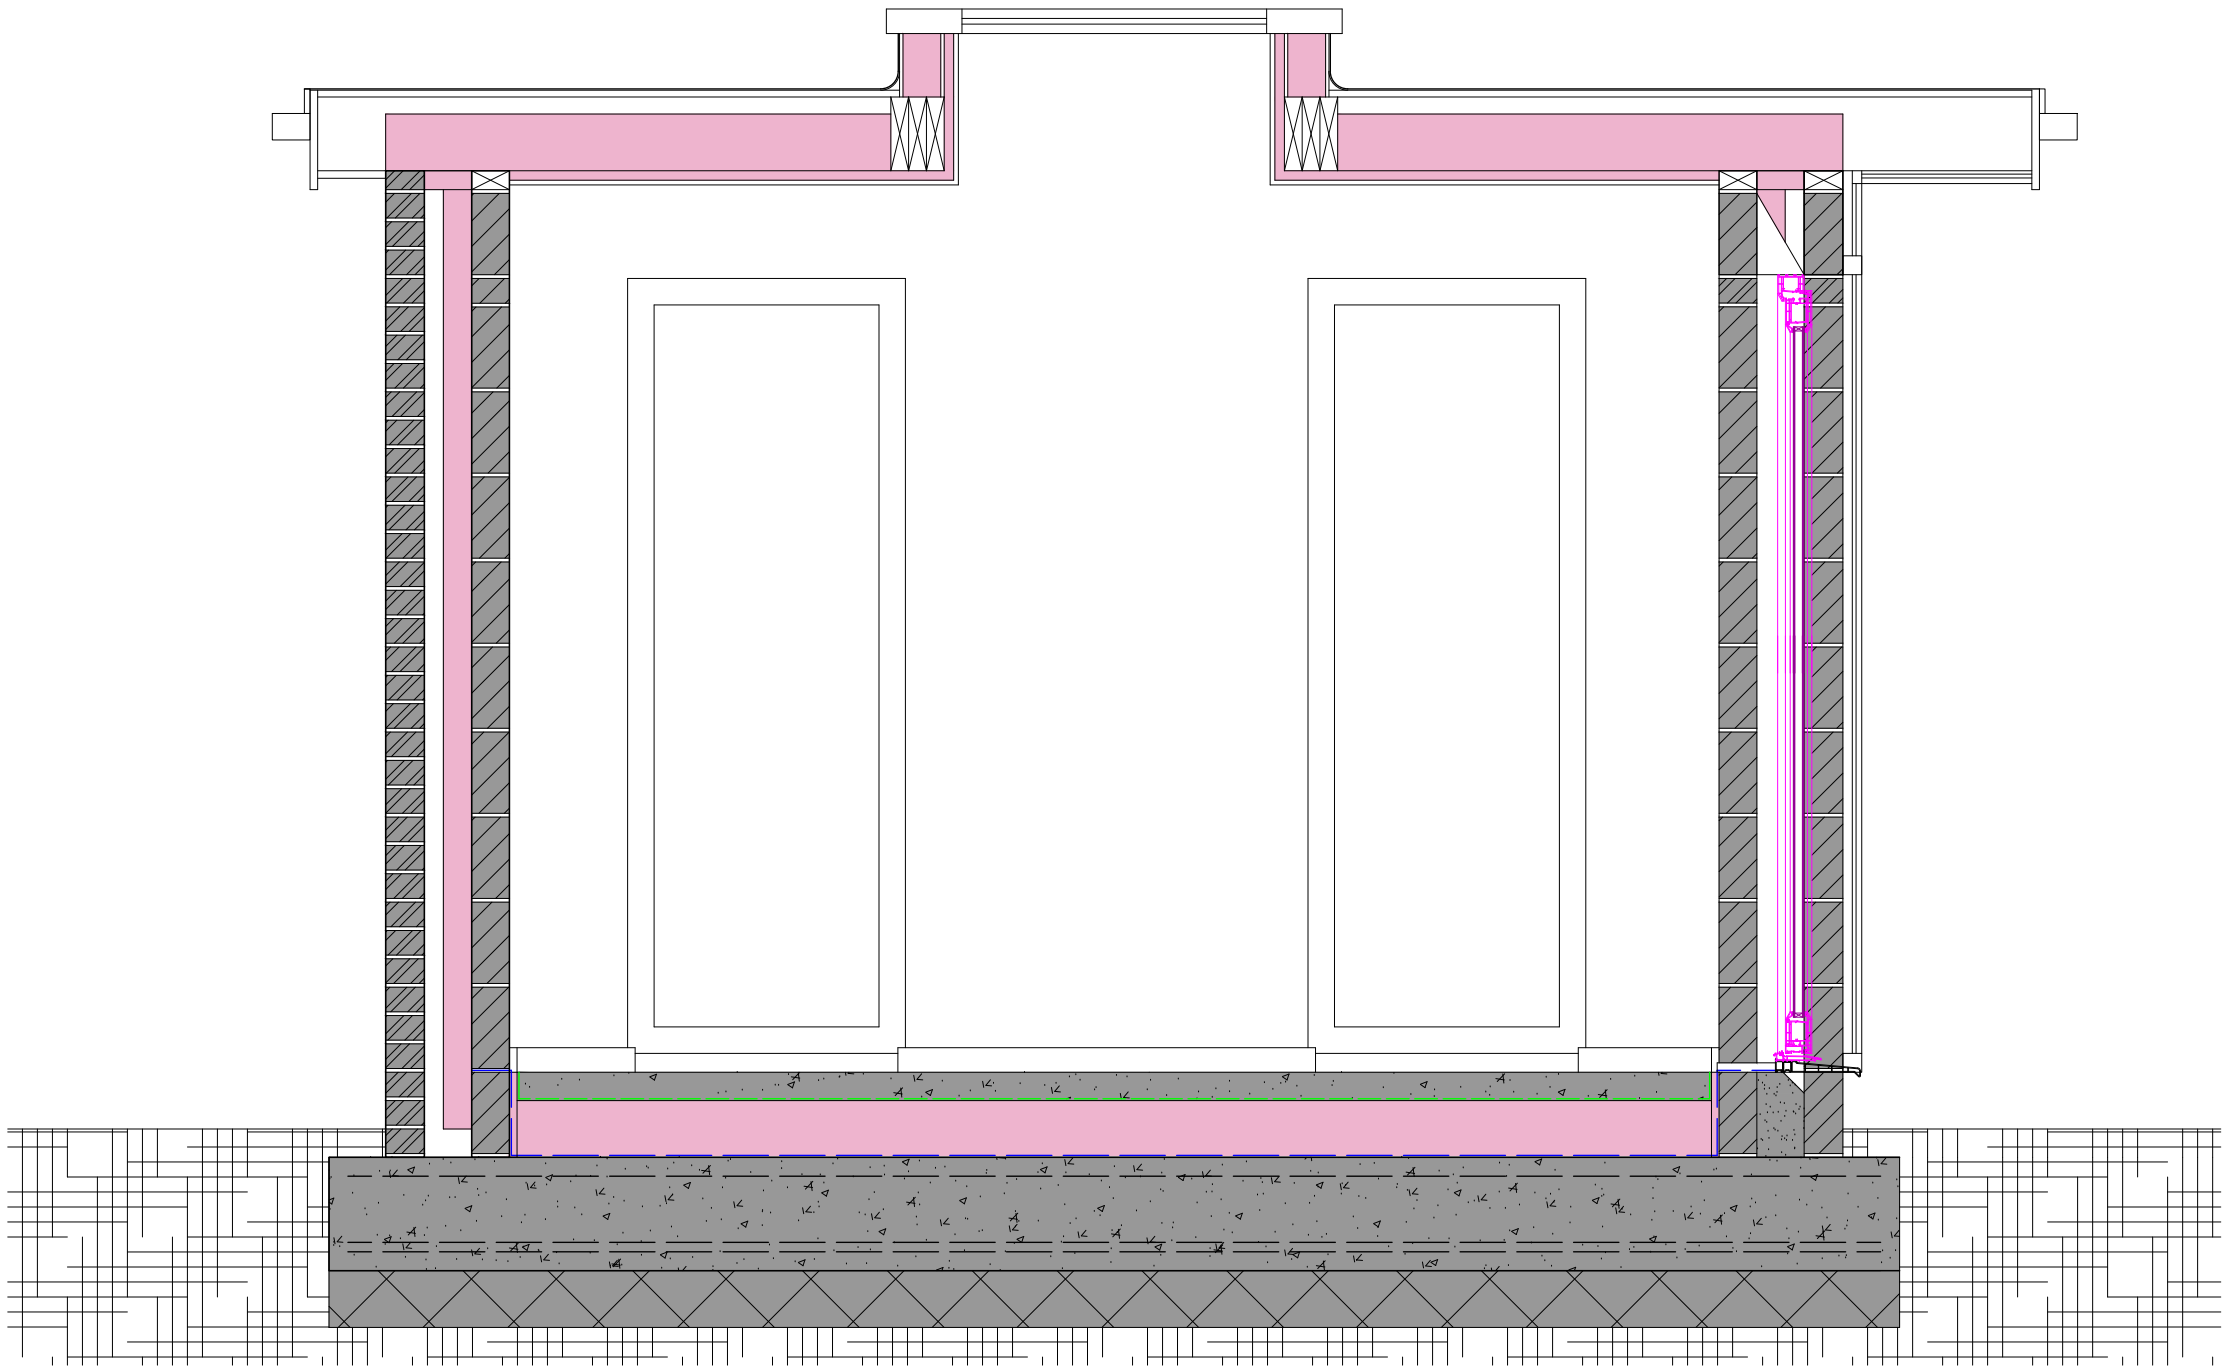

Section a-a

SCALE | 1:20

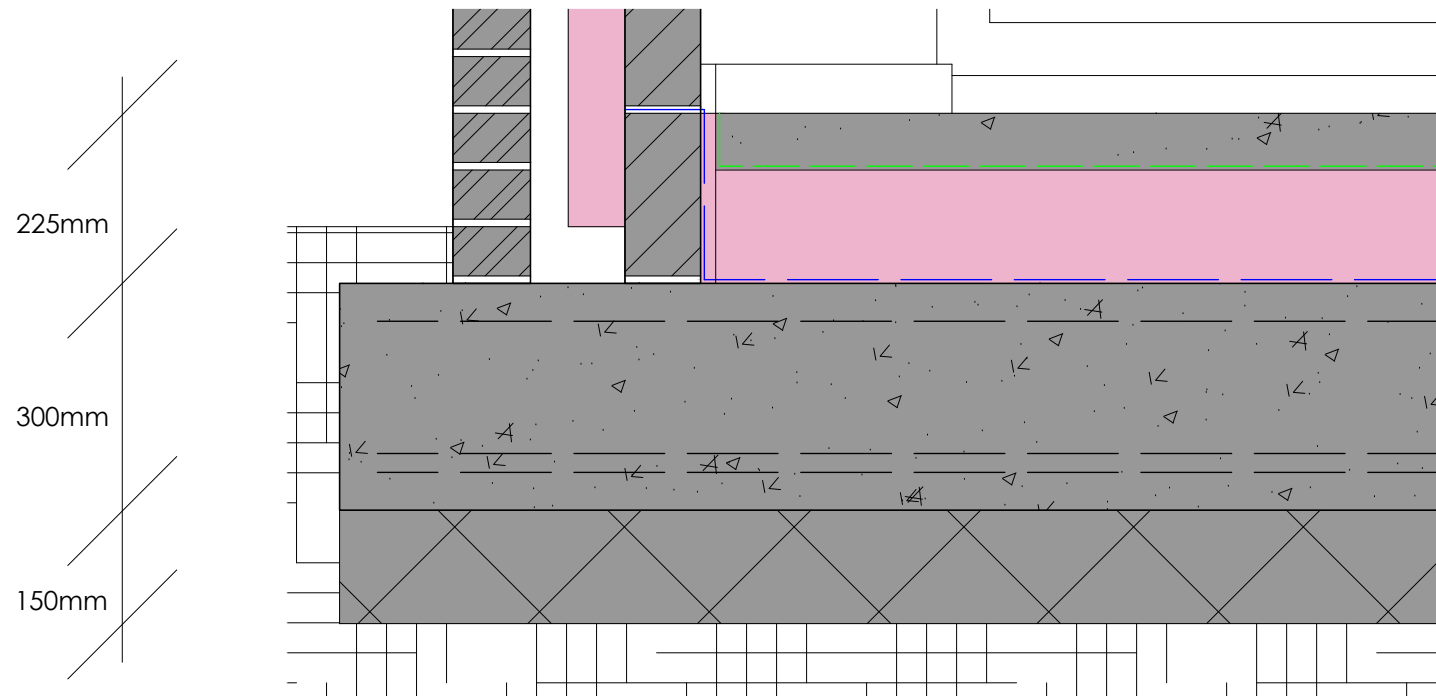

Slab Raft Detail

SCALE | 1:10

project	9 BRYNARWEL CLOSE, CRYNANT, NEATH	drawing	PROPOSED FLOOR PLAN & ELEVATIONS	date	APRIL 2019
client	MR & MRS ACTON	drawing no.	19.203.02a	scale	@ A1
	www.ipanarchitecture.co.uk		hello@ipanarchitecture.co.uk		07765 660189

revision
a | parapet wall removed and standard flat roof detail added_19.09.2019