




Pavement Detail 1-10

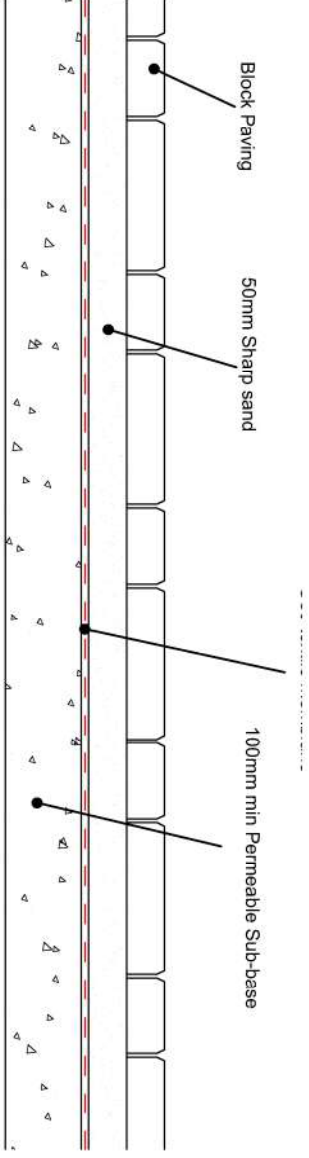

Block Paving Detail 1-10

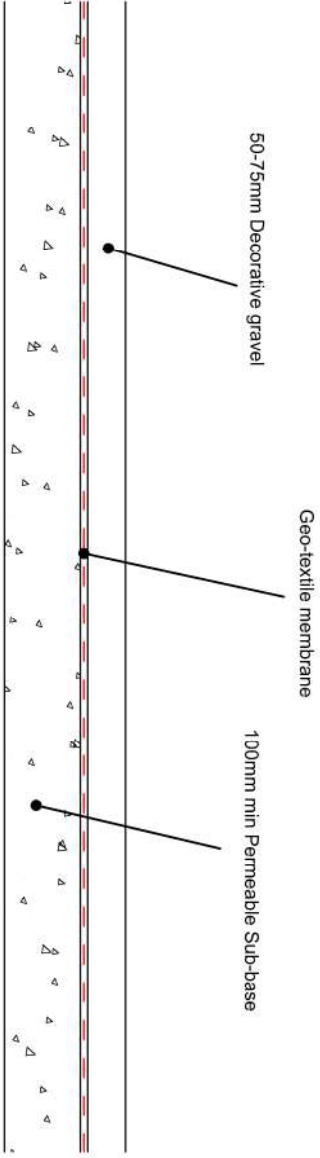


Drive Detail 1-10

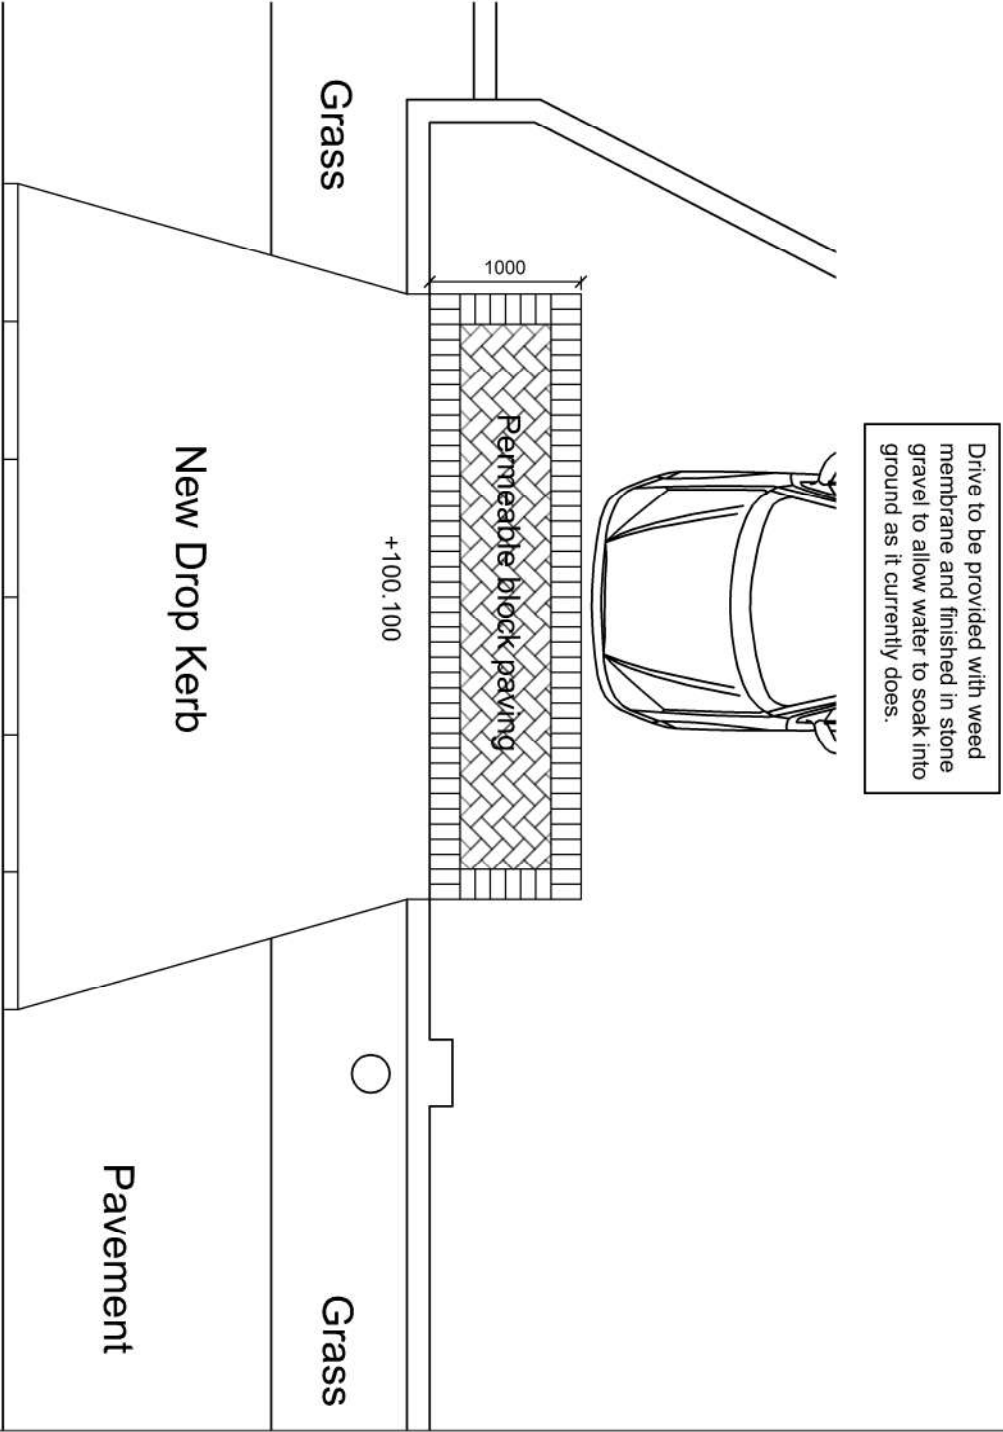

Proposed Site Plan 1-50

New drop kerb to be finished in tarmac

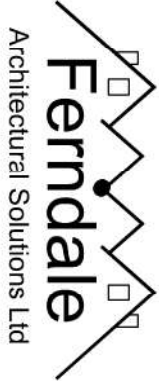

CLIENT	JOB TITLE		DRWG. TITLE	
Mr A Williams 15 Pontneathvaughan Road	New Vehicle Access / drive		Discharge Conditions	
DATE: September 2019	SCALE: 1:50+1:10	A3	DRWG. NO. 19.20.10	REV. --- PURPOSE: Planning

This drawing is copyright ©
NOTE: All dimensions to be checked on
site and not scaled from the drawing.