


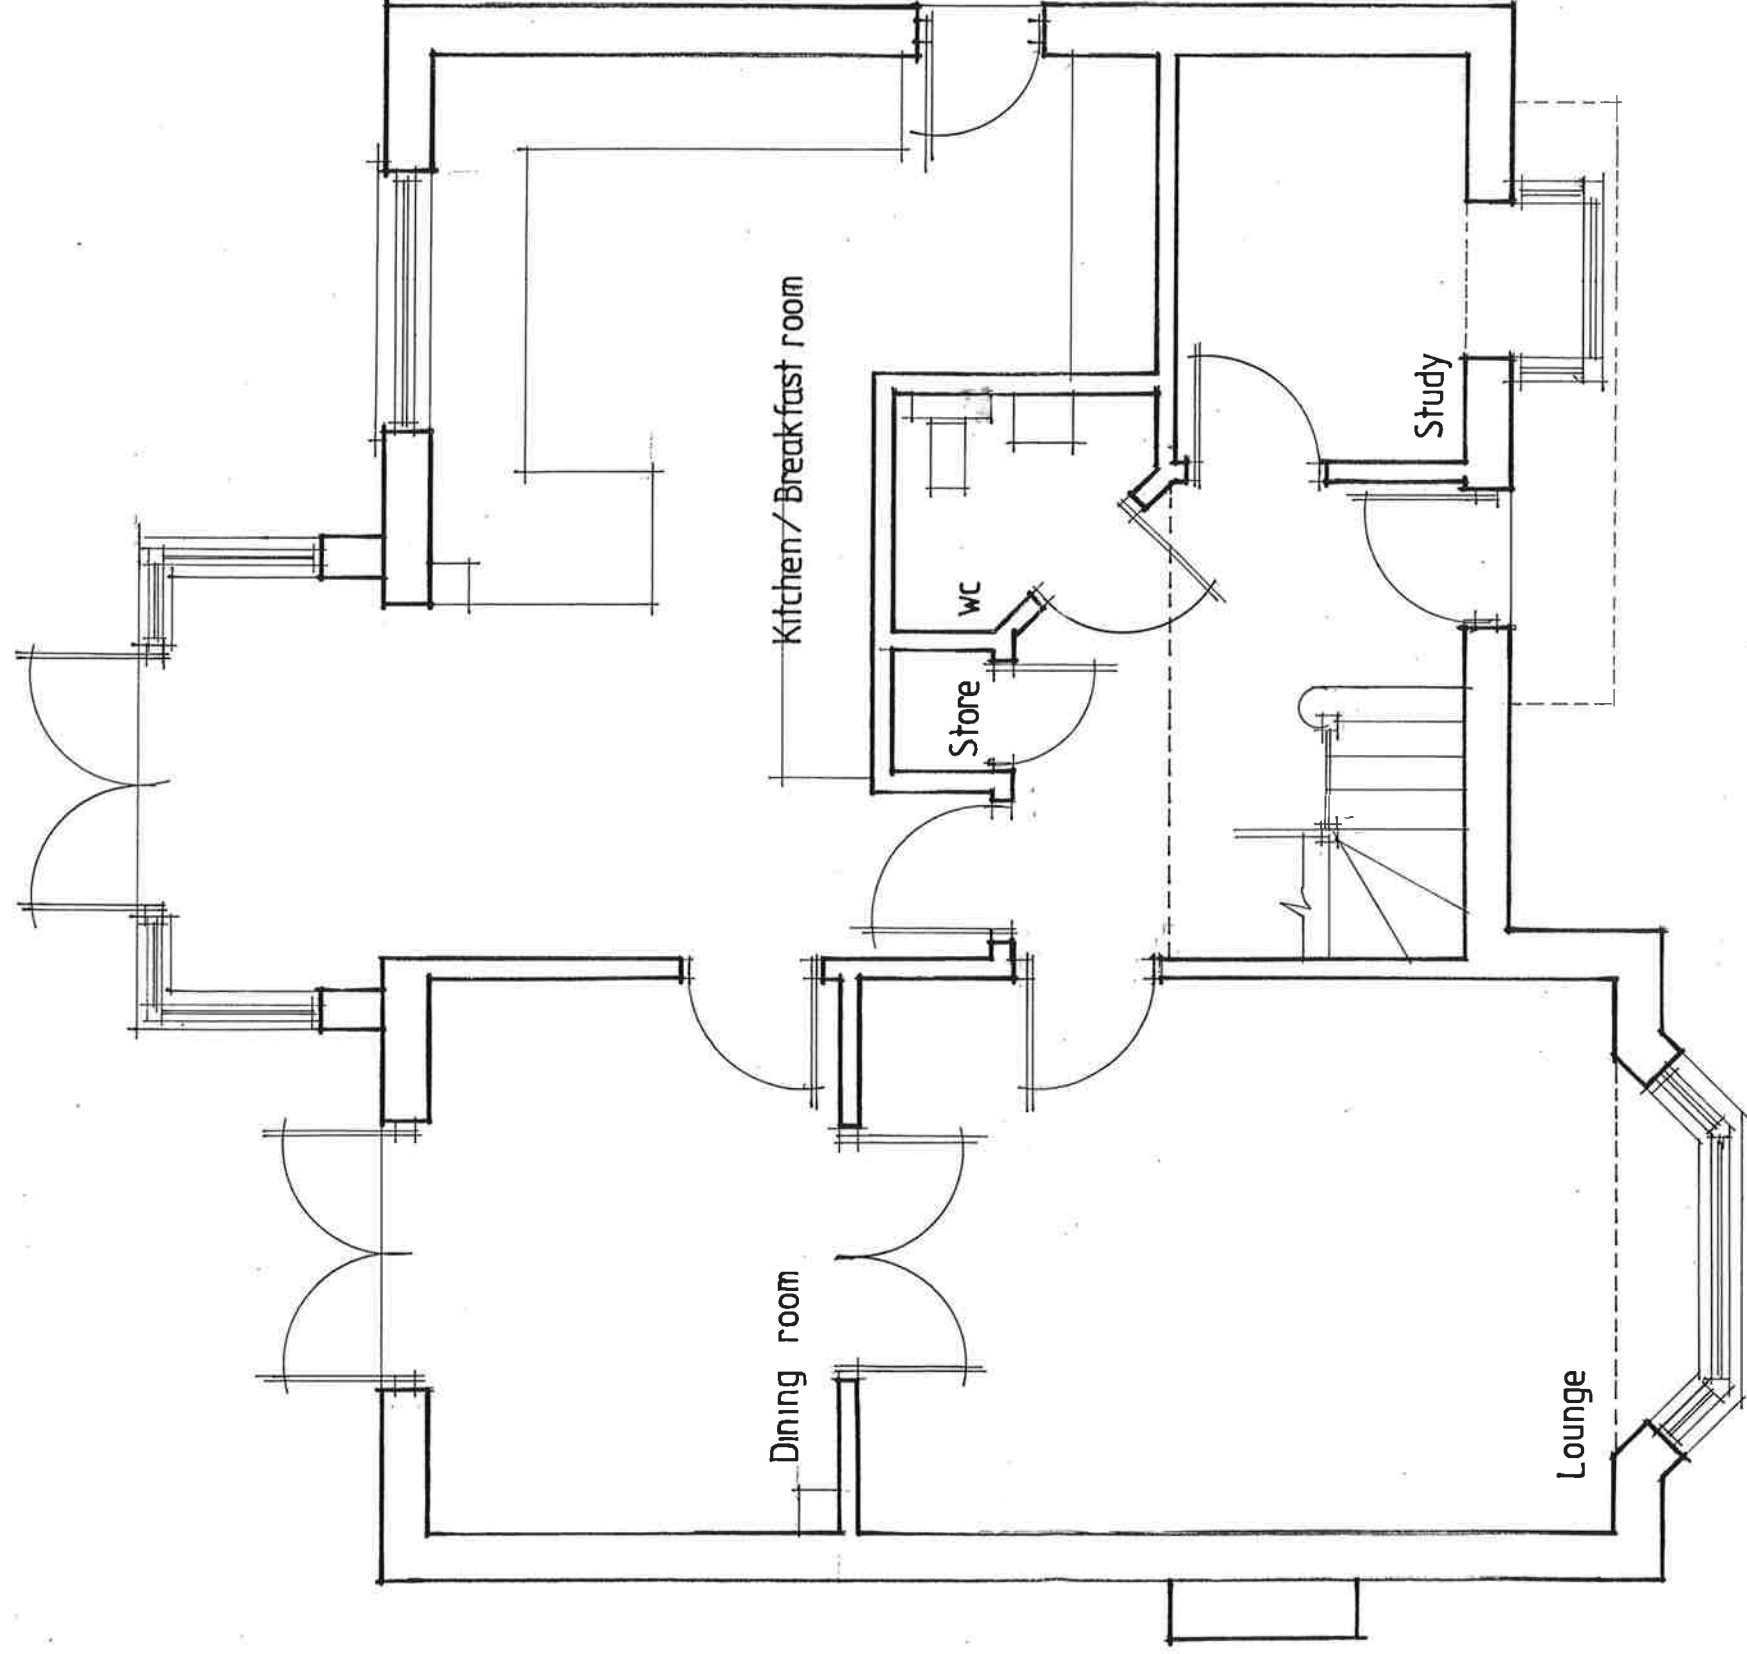

GROUND FLOOR PLAN

|   |  |                                                                                      |
|---|--|--------------------------------------------------------------------------------------|
| <b>Fine Line</b><br>Architectural Services Ltd.   |  | <b>Client</b><br>Mr S Bell                                                           |
| 30 Pond Mawr<br>Garth<br>Maeseg<br>Bridgend<br>CF34 0NG<br>Tel: 01656 732042<br>Fax: 01656 810318<br>Email: <a href="mailto:fine248@goolemail.com">fine248@goolemail.com</a> |  | <b>Project</b><br>13 Lllys y Ddraenog, Coed Hirwaun,<br>Margam Village, Port Talbot. |
|   |  | <b>Drawing Title</b><br>Existing Ground Floor Plan.                                  |
|   |  | <b>Date</b><br>September 2019                                                        |
|   |  | <b>Scale</b><br>1: 50                                                                |
|   |  | <b>Drawing No.</b><br>13LLysYDDraenog/WD/01                                          |